


NWM KEIM 100

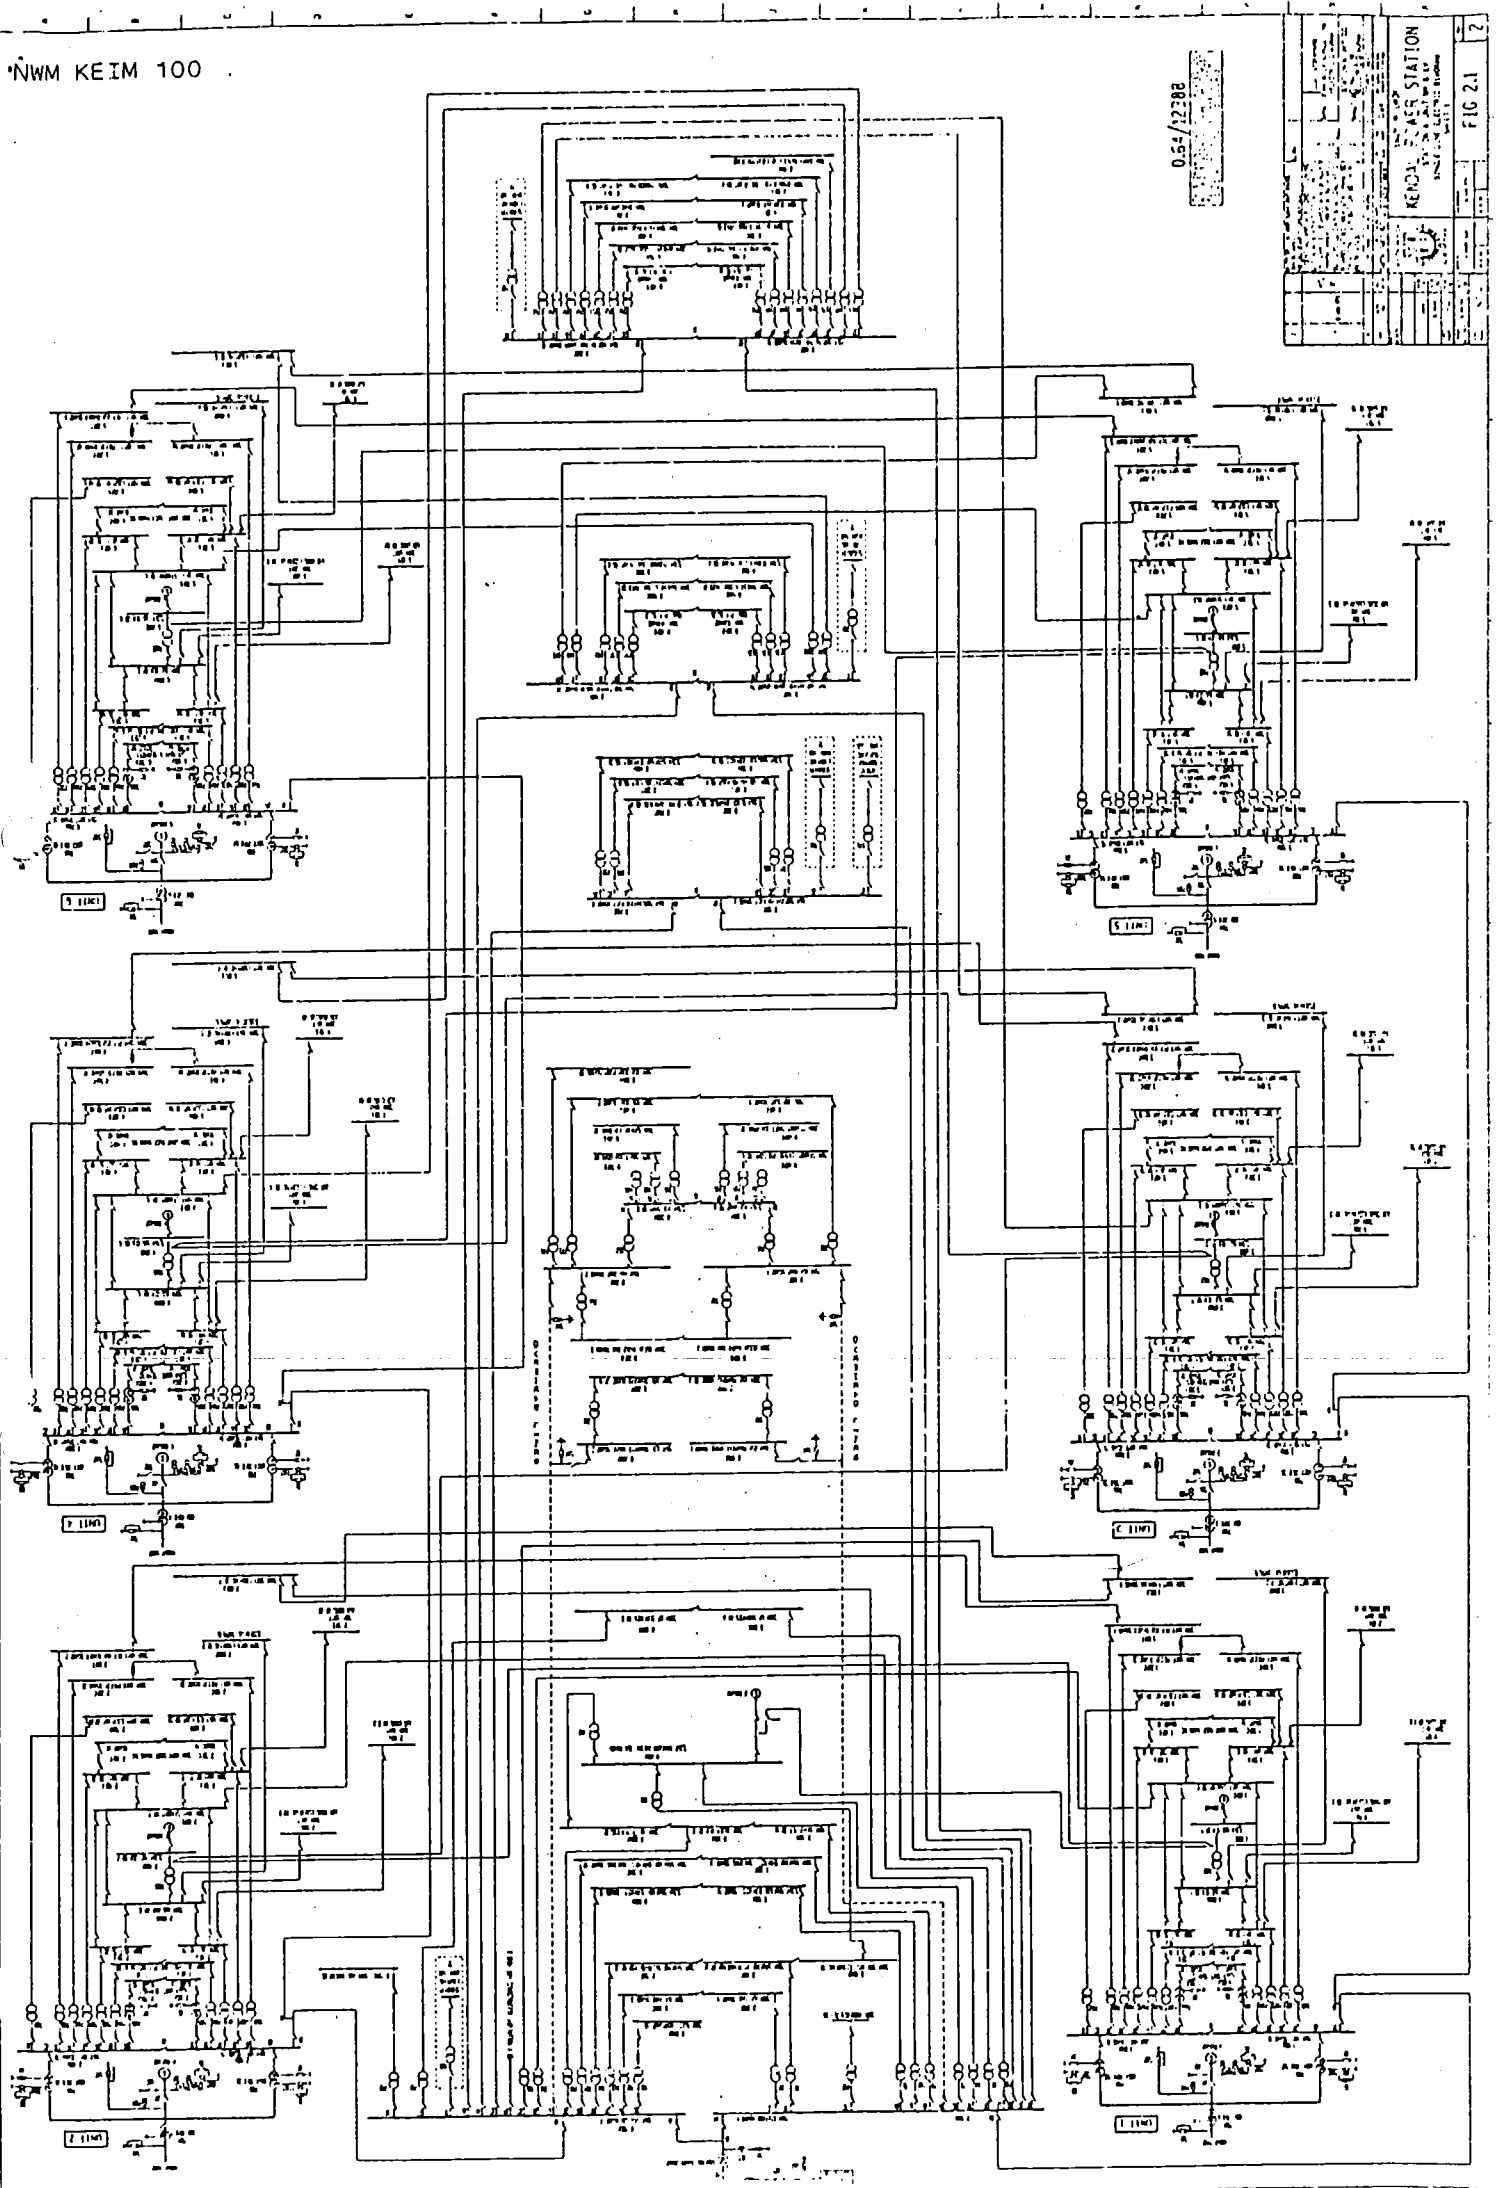


NWM KEIM 100

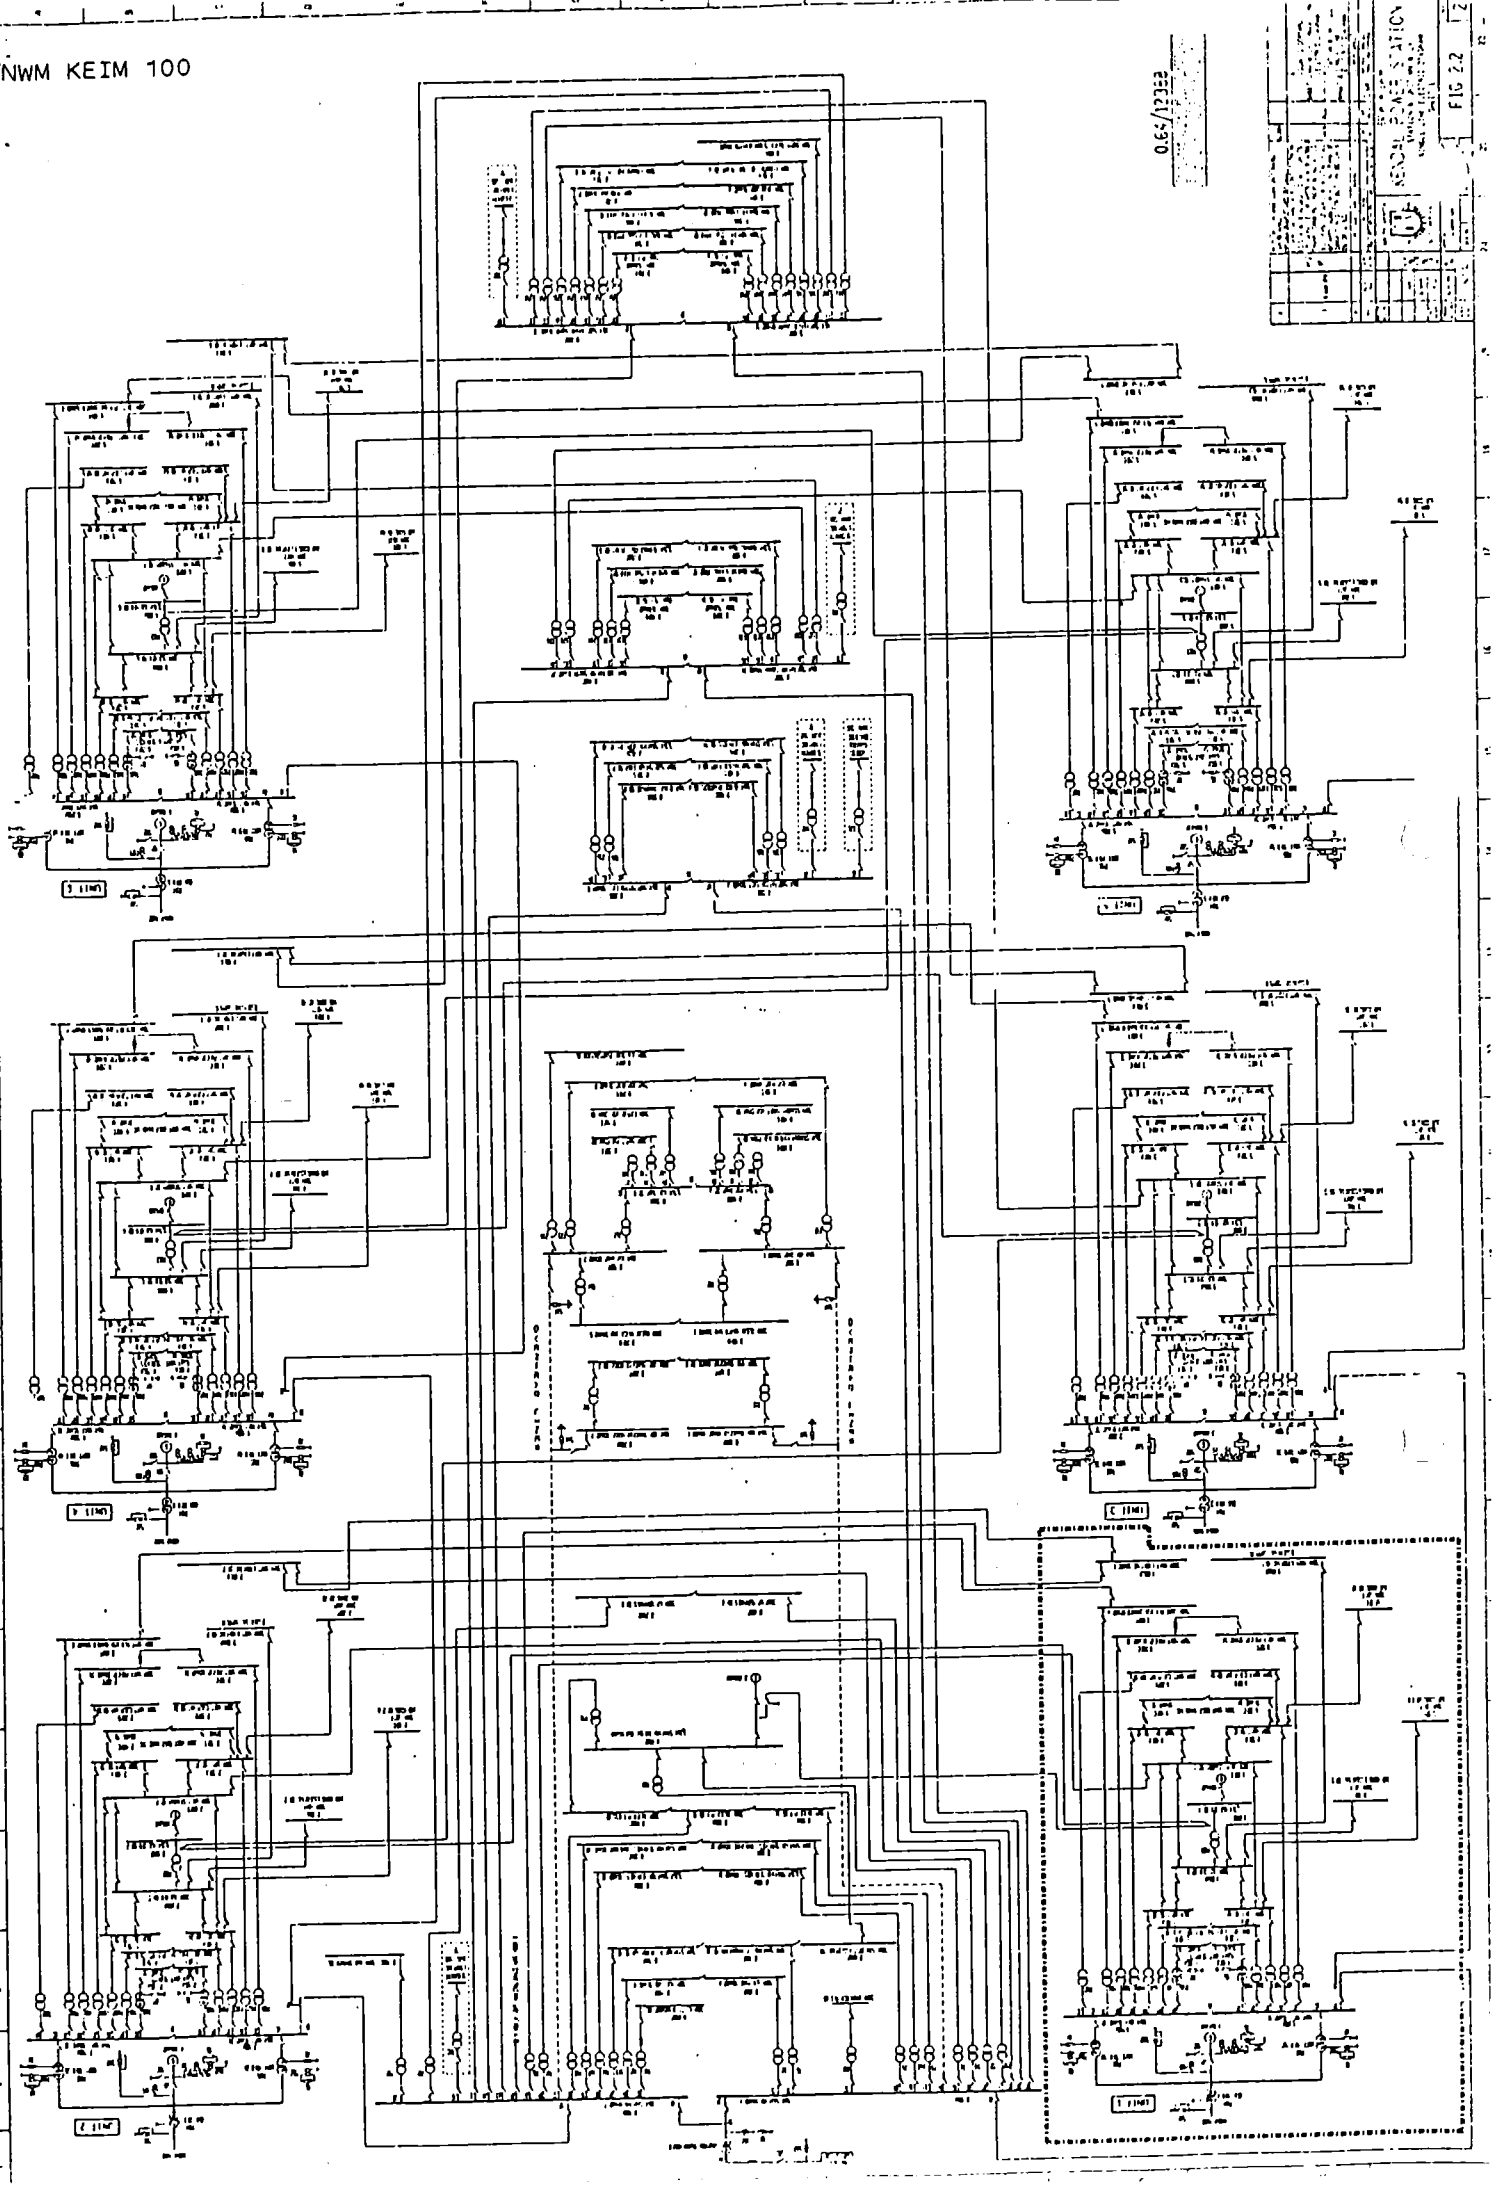


NWM KEIM 100

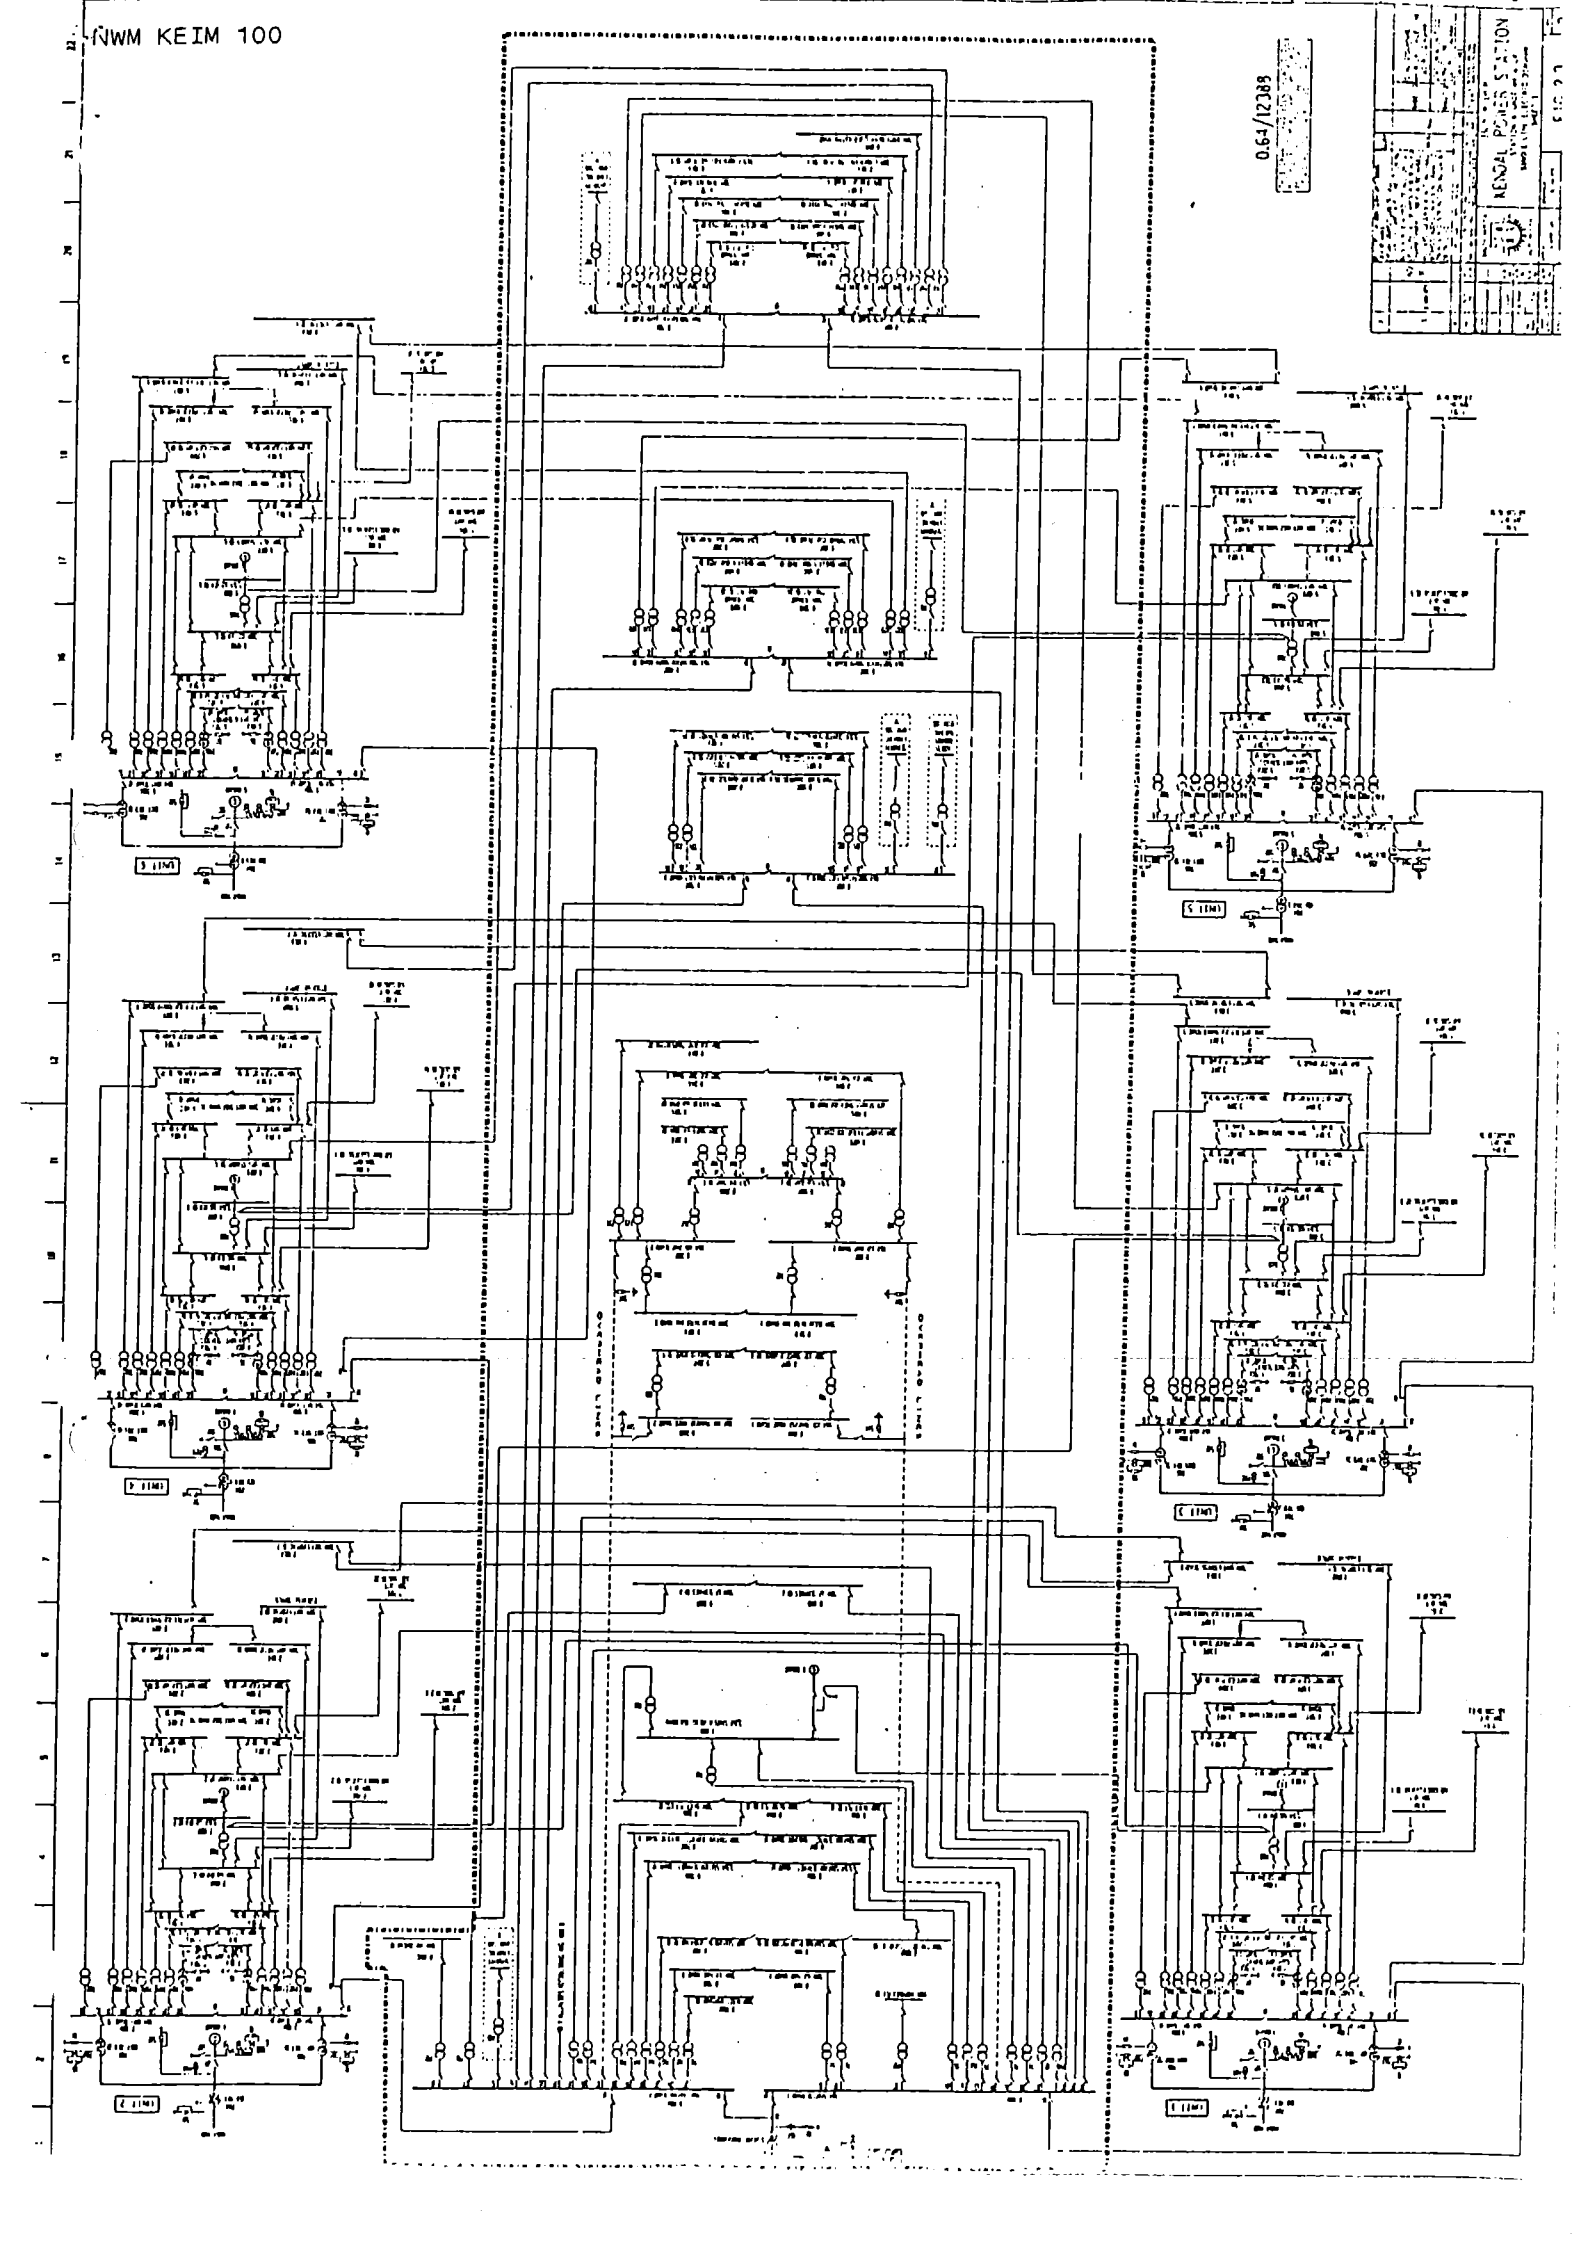

NWM KEIM 100

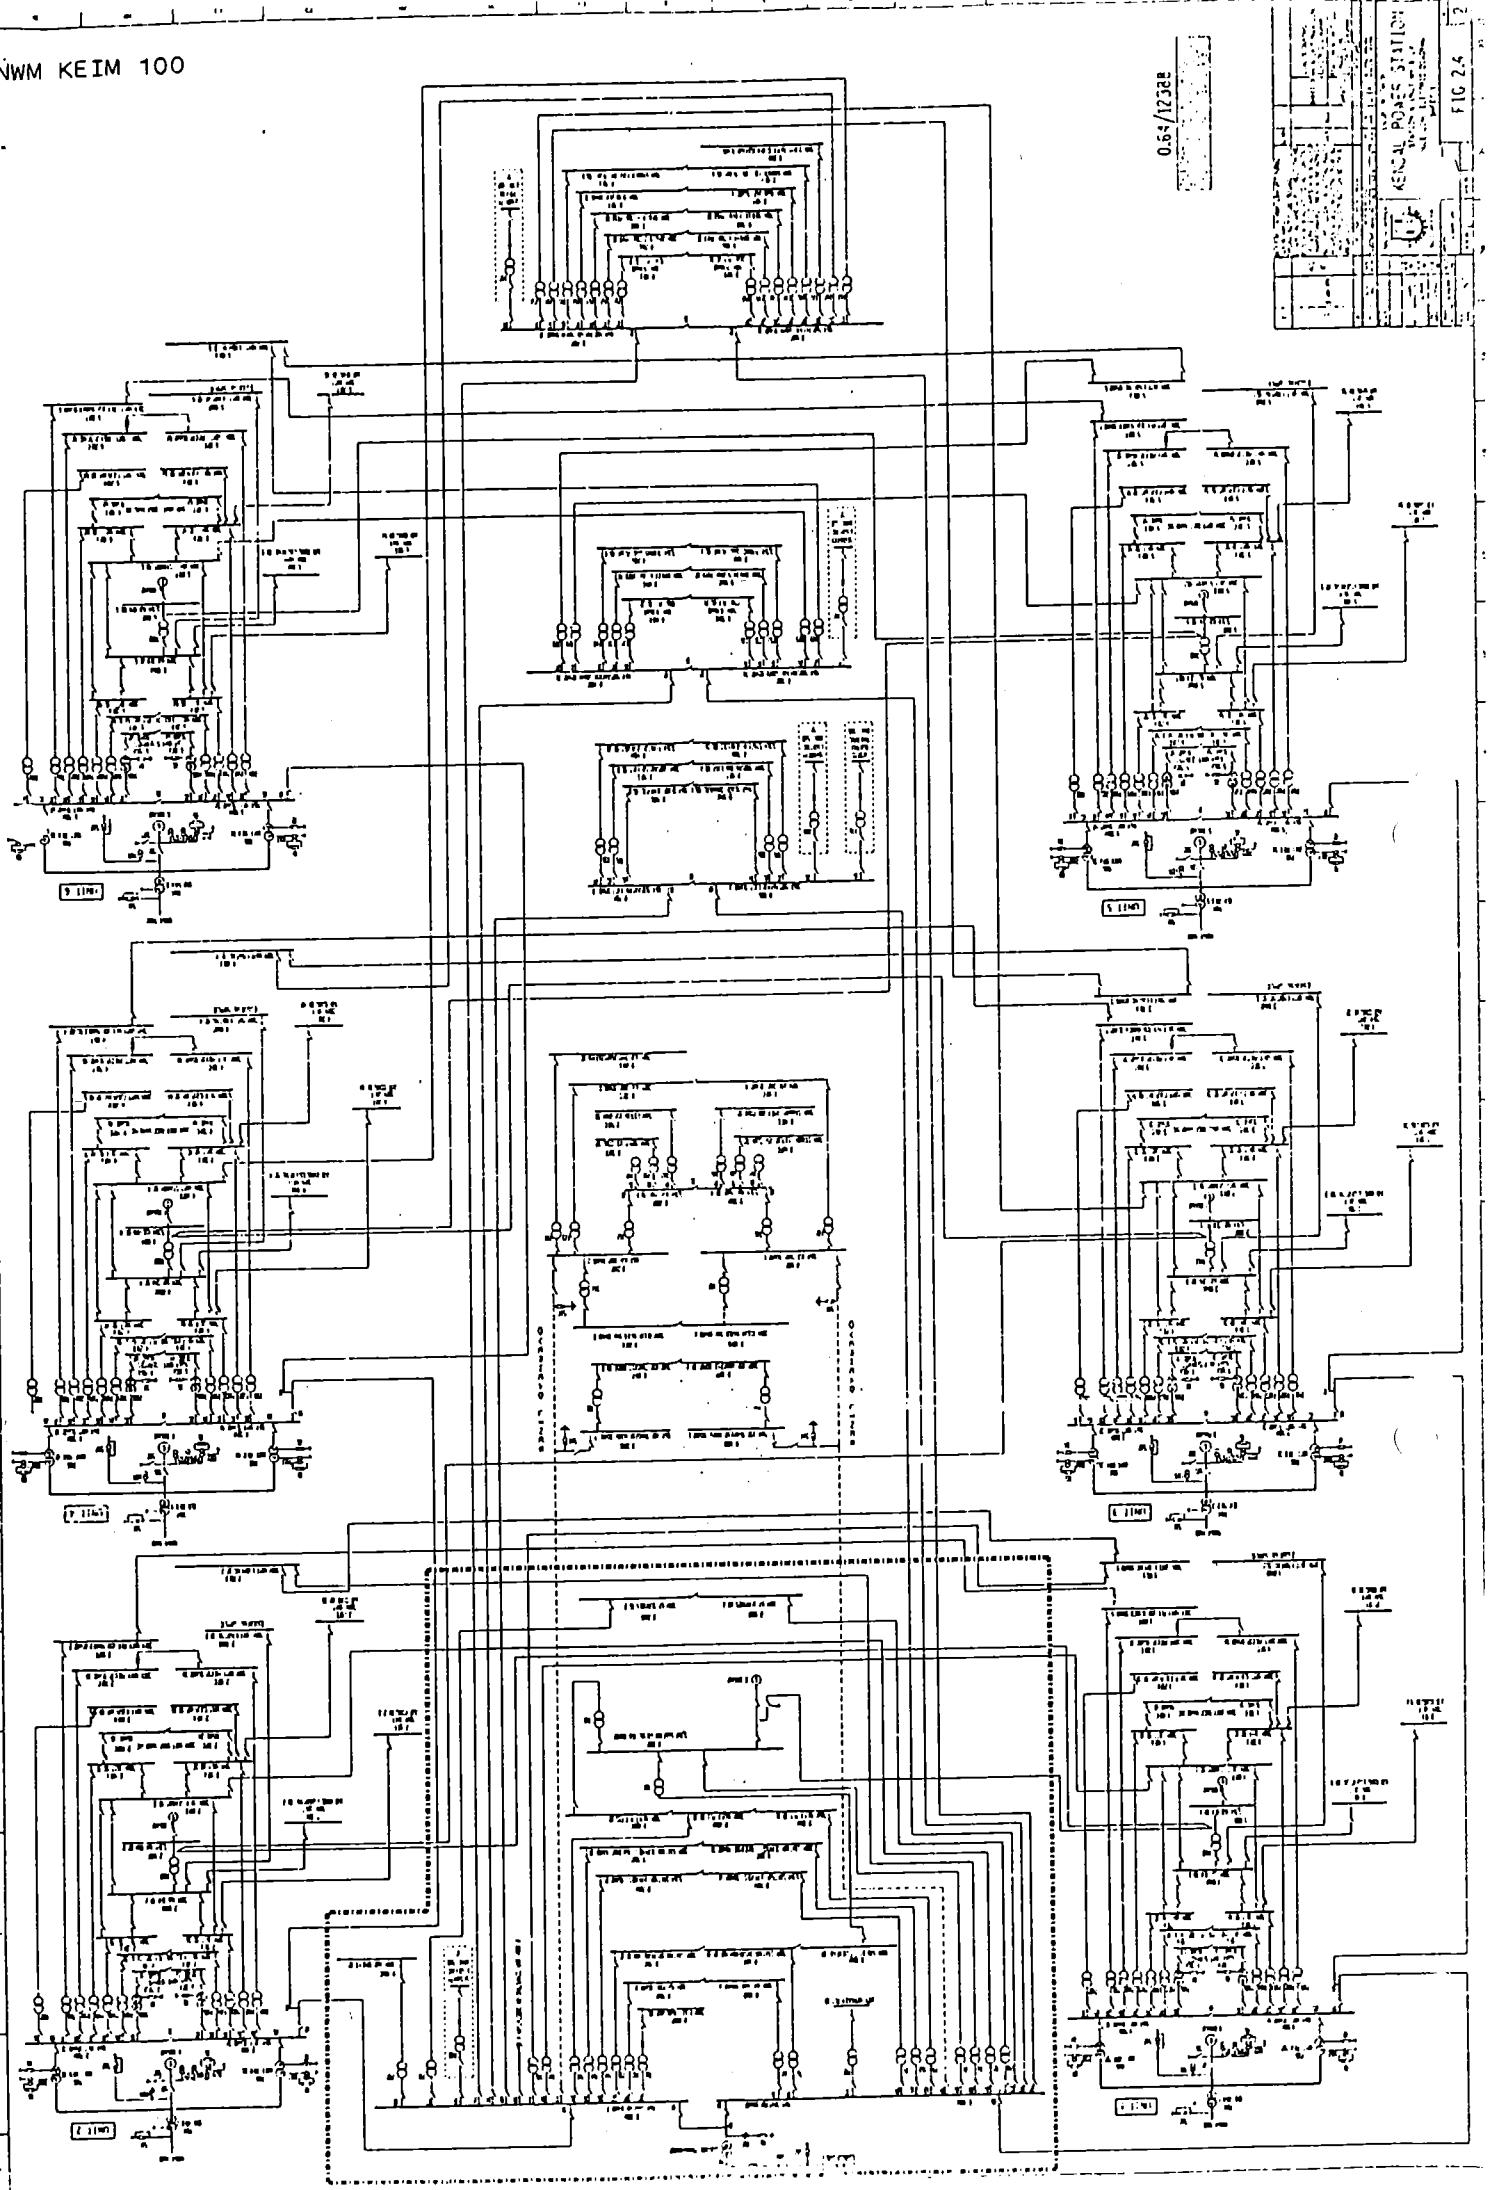

VWM KEIM 100

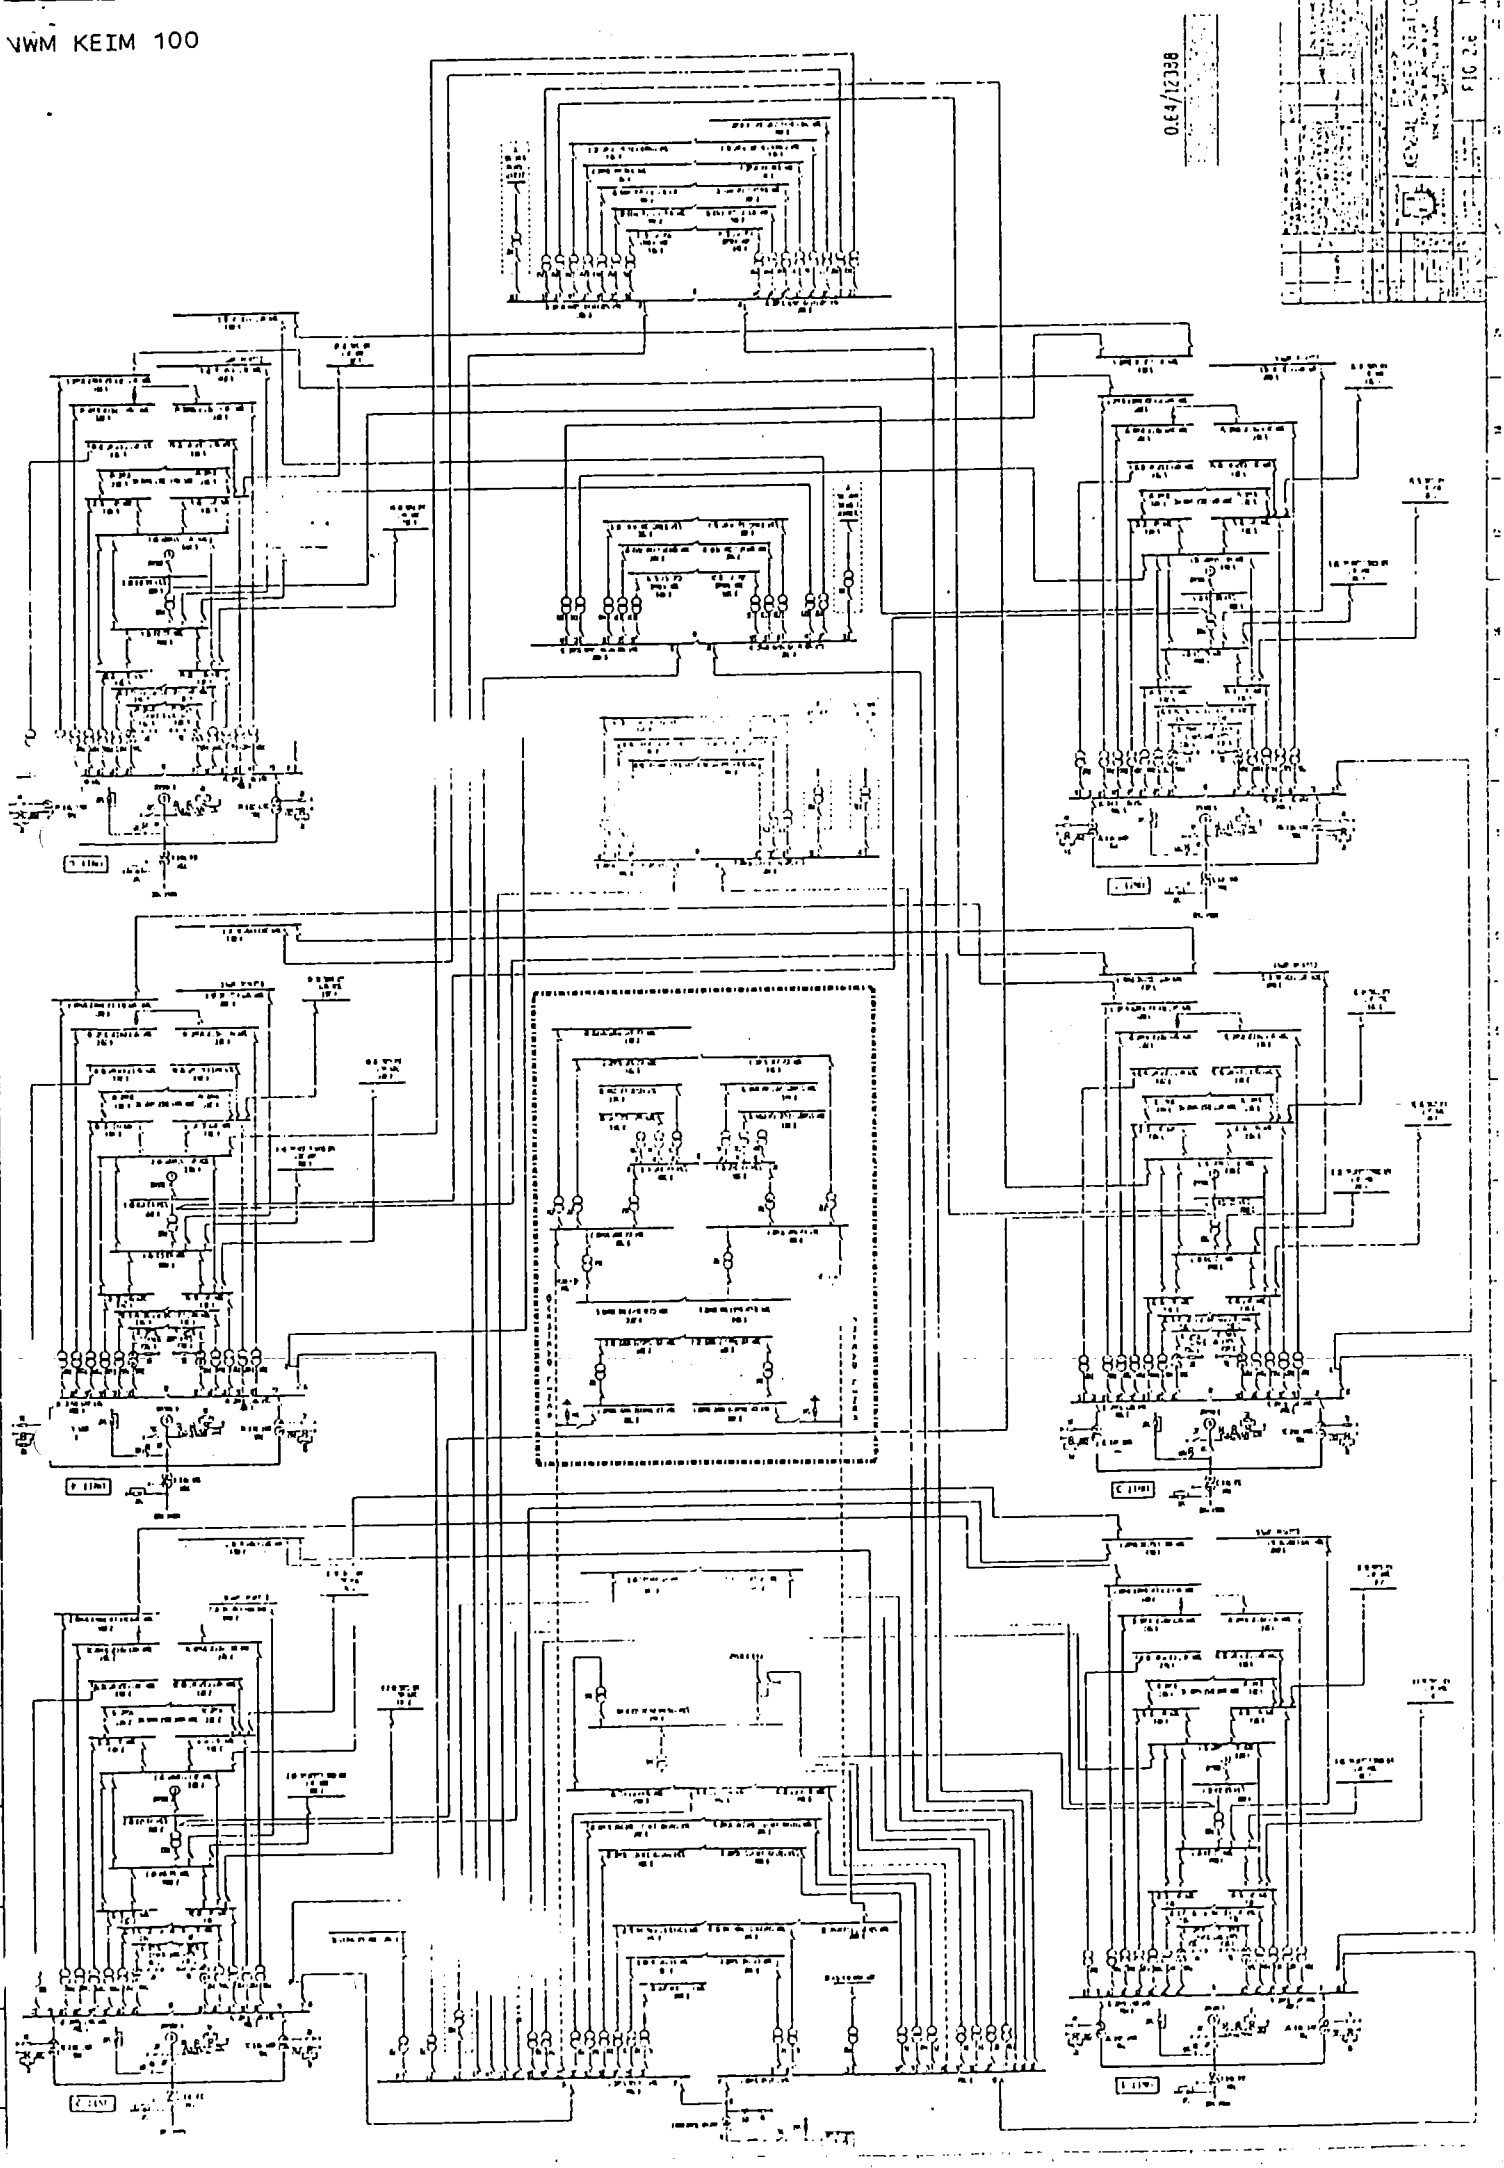



NWM KEJM 100

0.64/12388

KENDAL POWER STATION

FIG 2.5

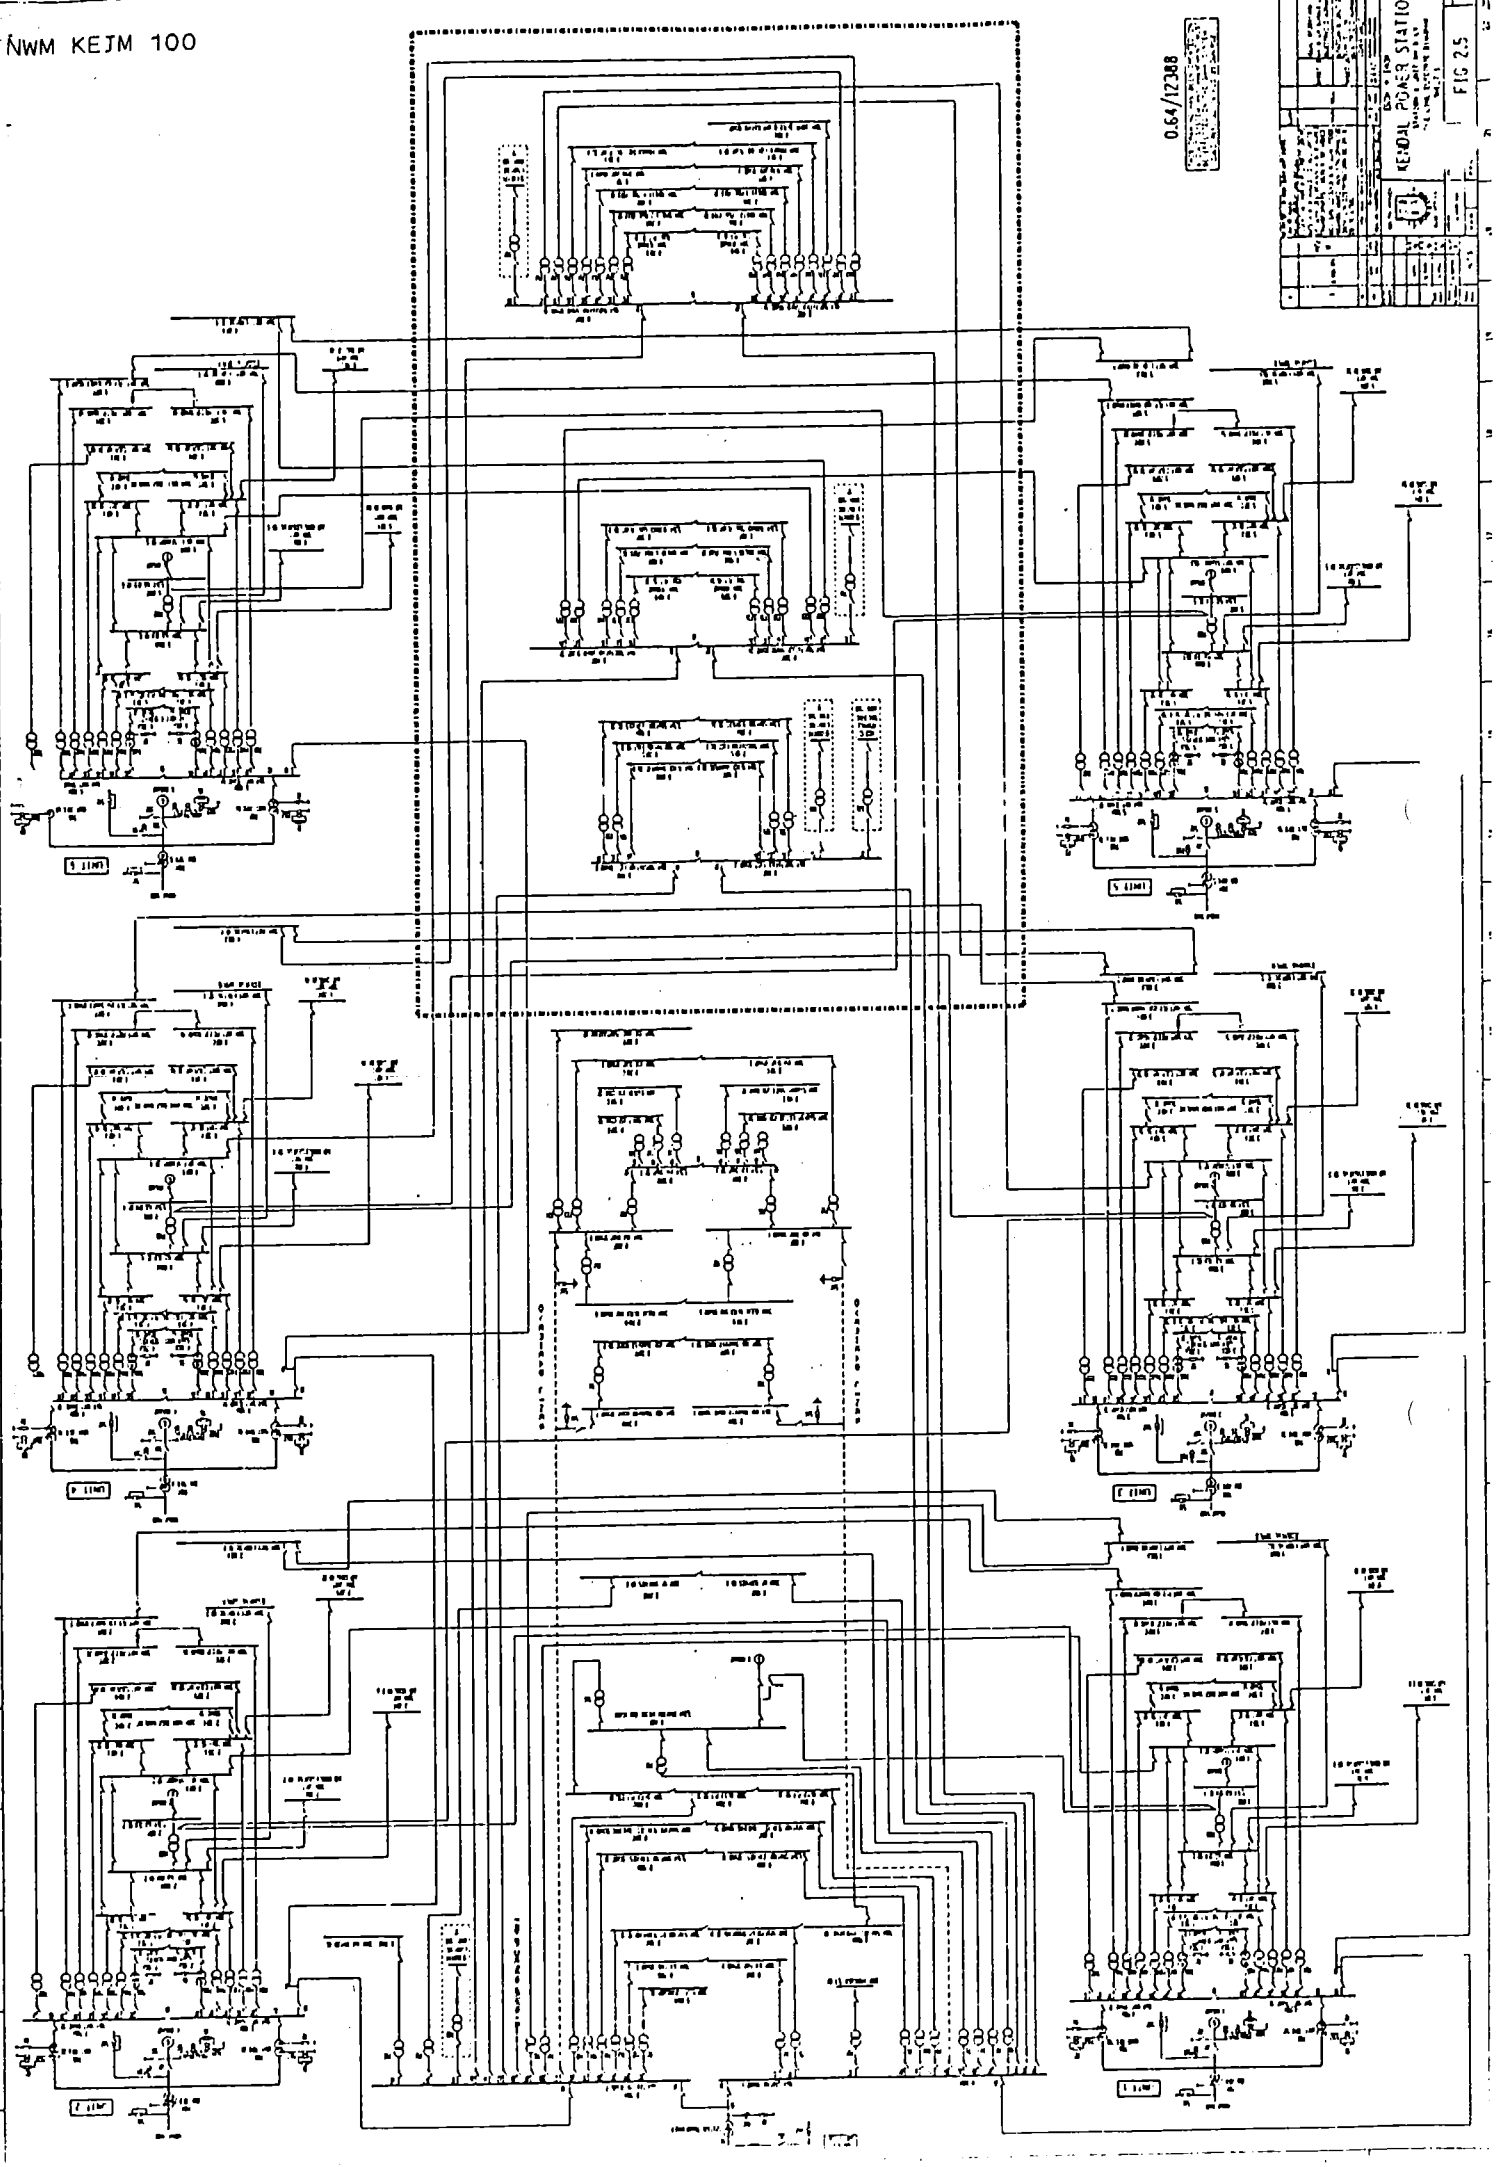

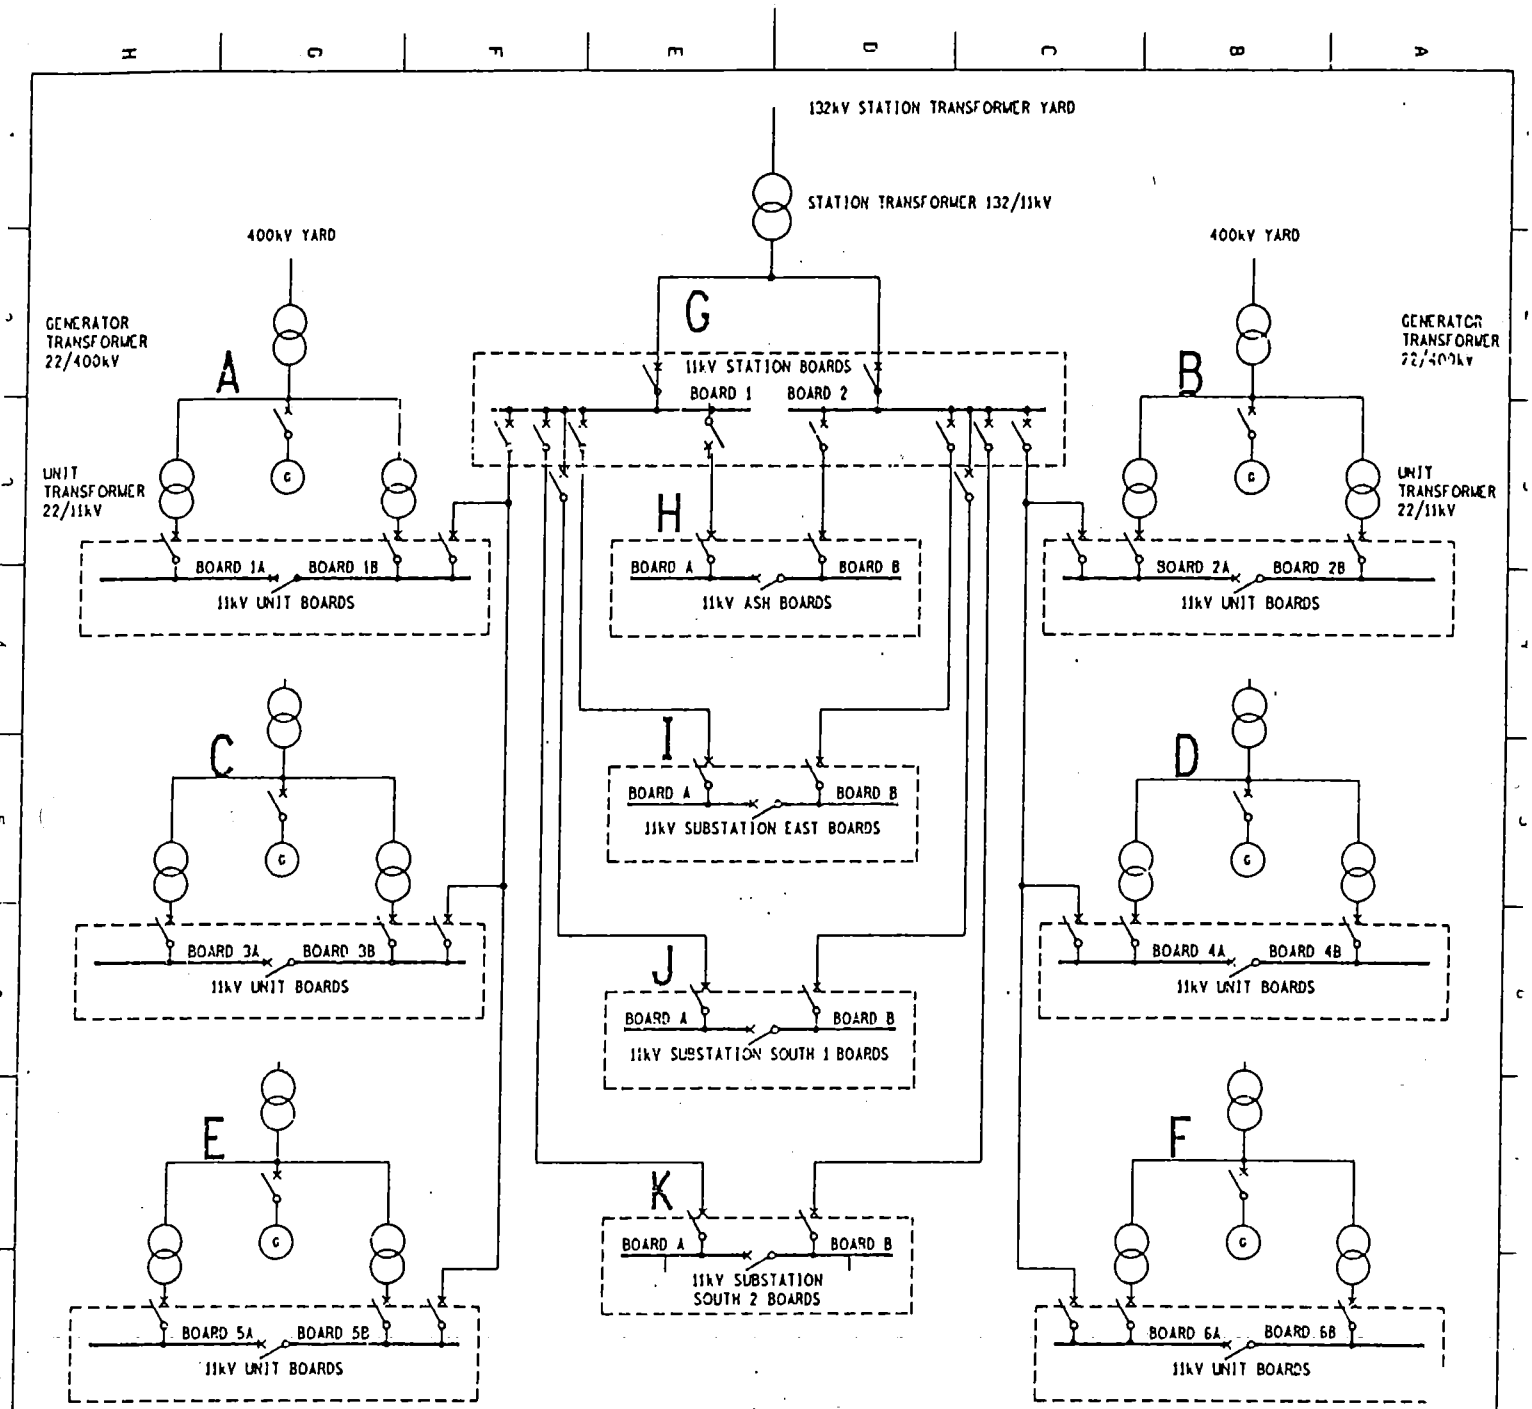

THIS DRAWING HAS BEEN CREATED ON A CAD SYSTEM. ANY AMENDMENT MUST BE EFFECTED ON THE SAME SYSTEM.
C.A.D. REF: E3L170 FIG 3.1 J600

ESCOM • EWCH

KENDAL POWER STATION

11kV DISTRIBUTION BLOCK DIAGRAM


FIG 3.1


0

NWM KEIM 100

NWM KEIM 100

0.64/12388

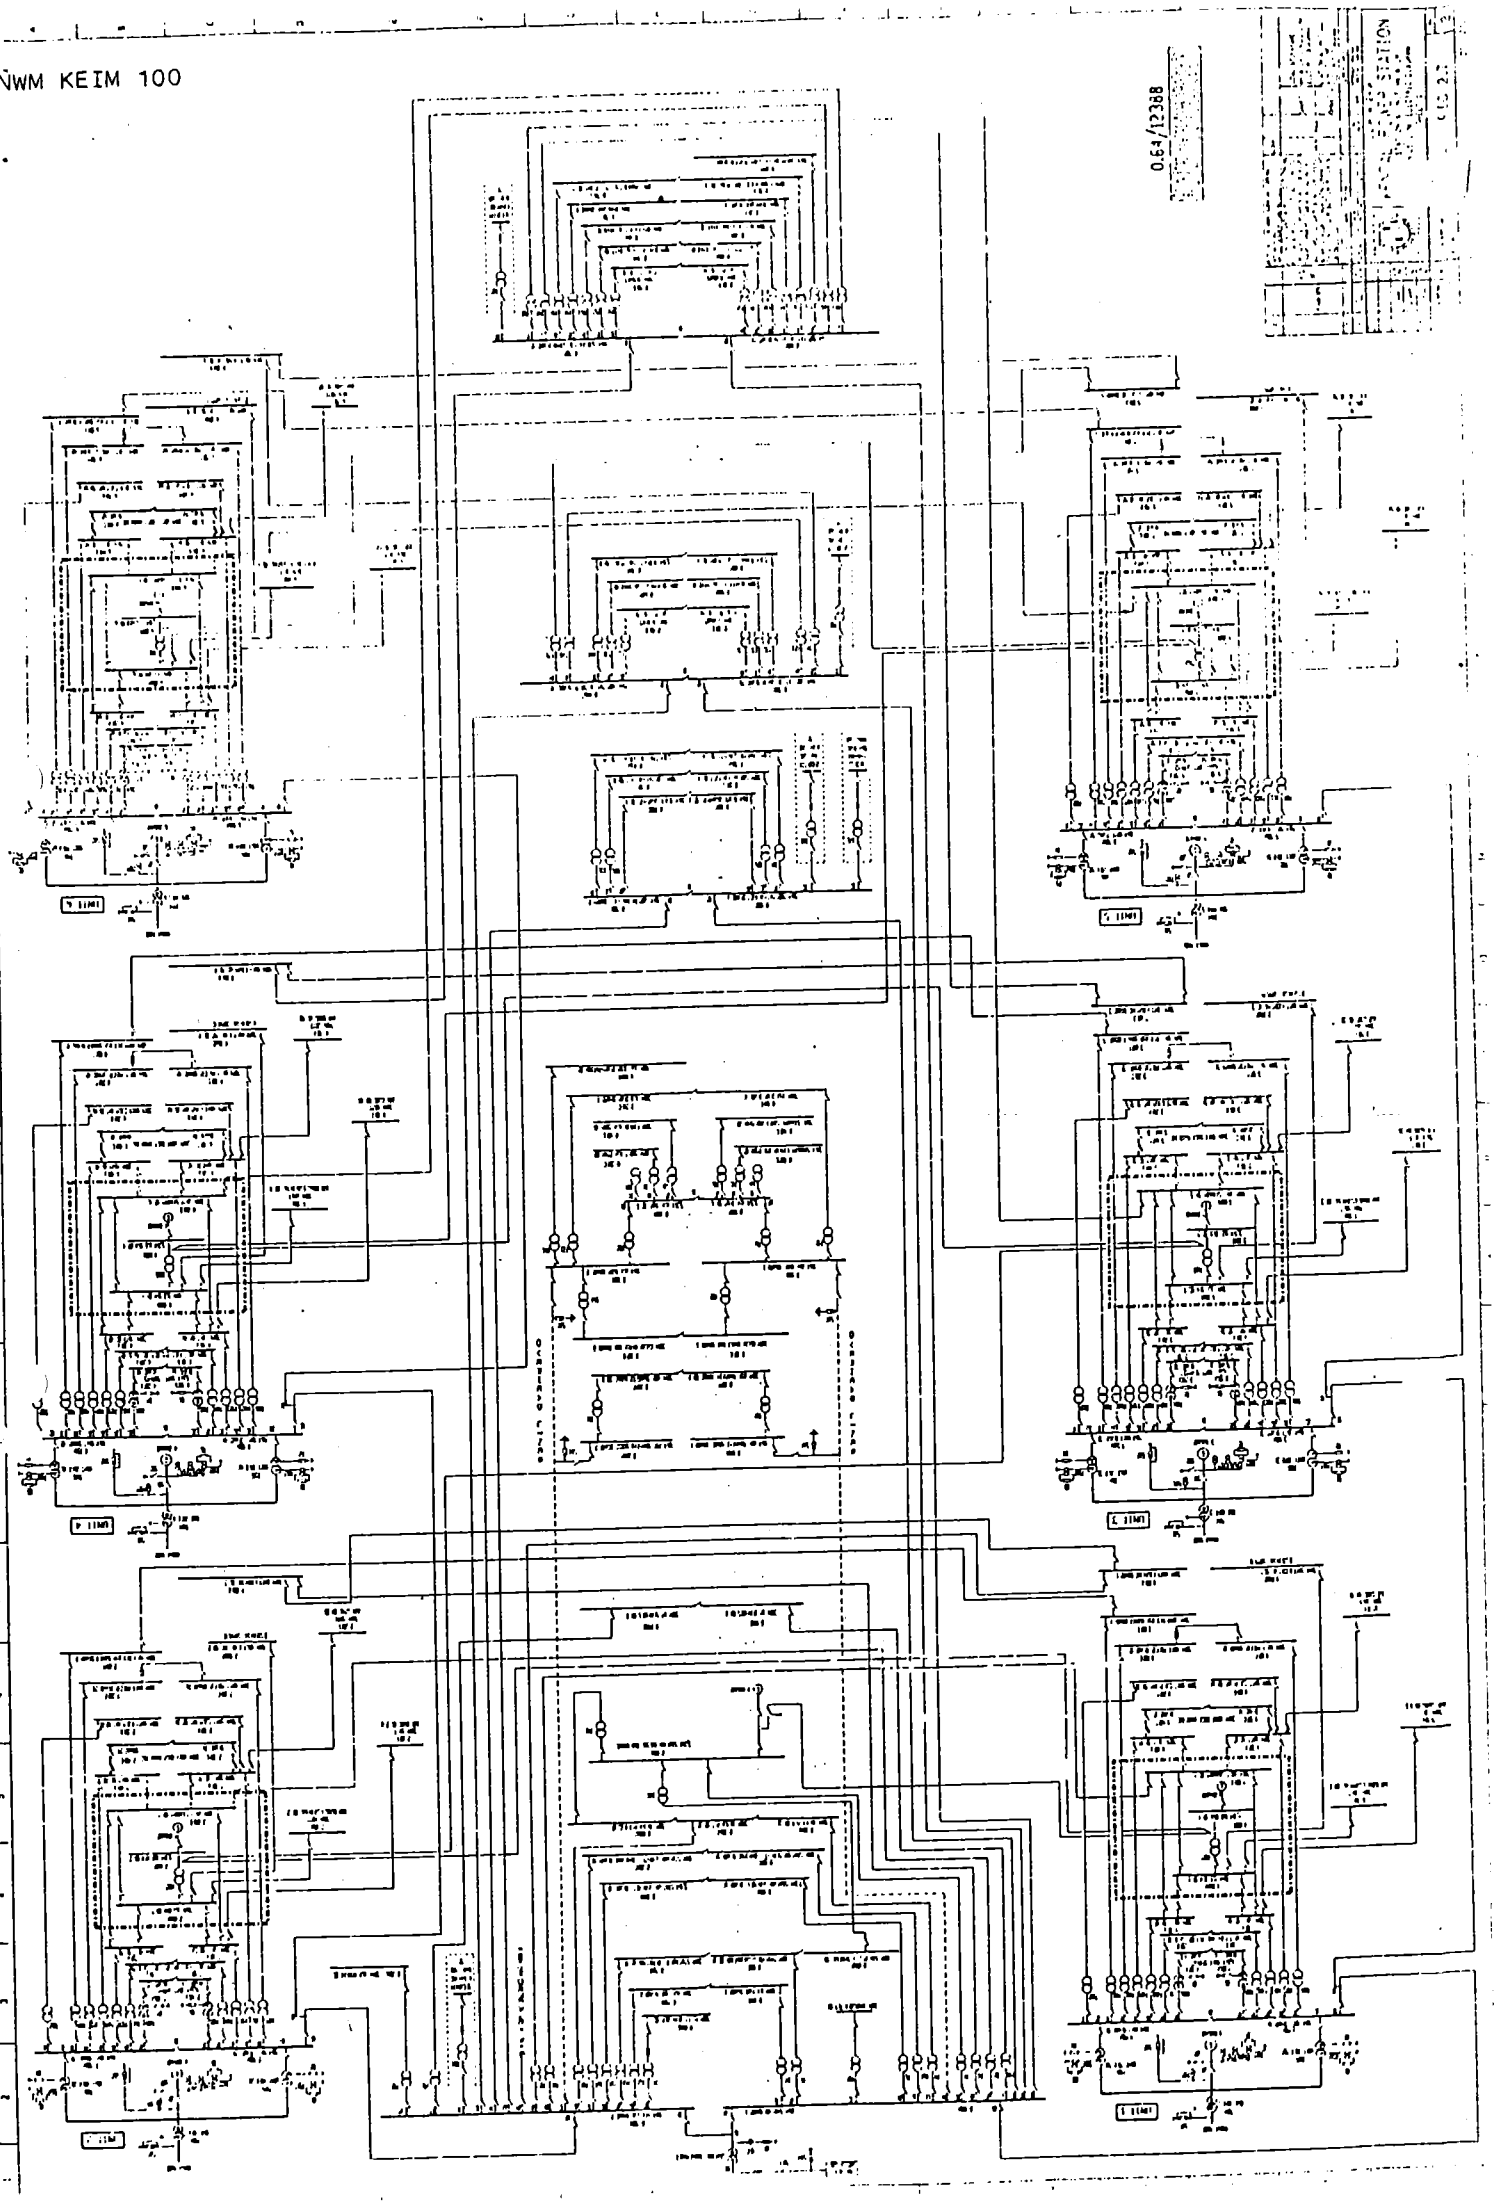


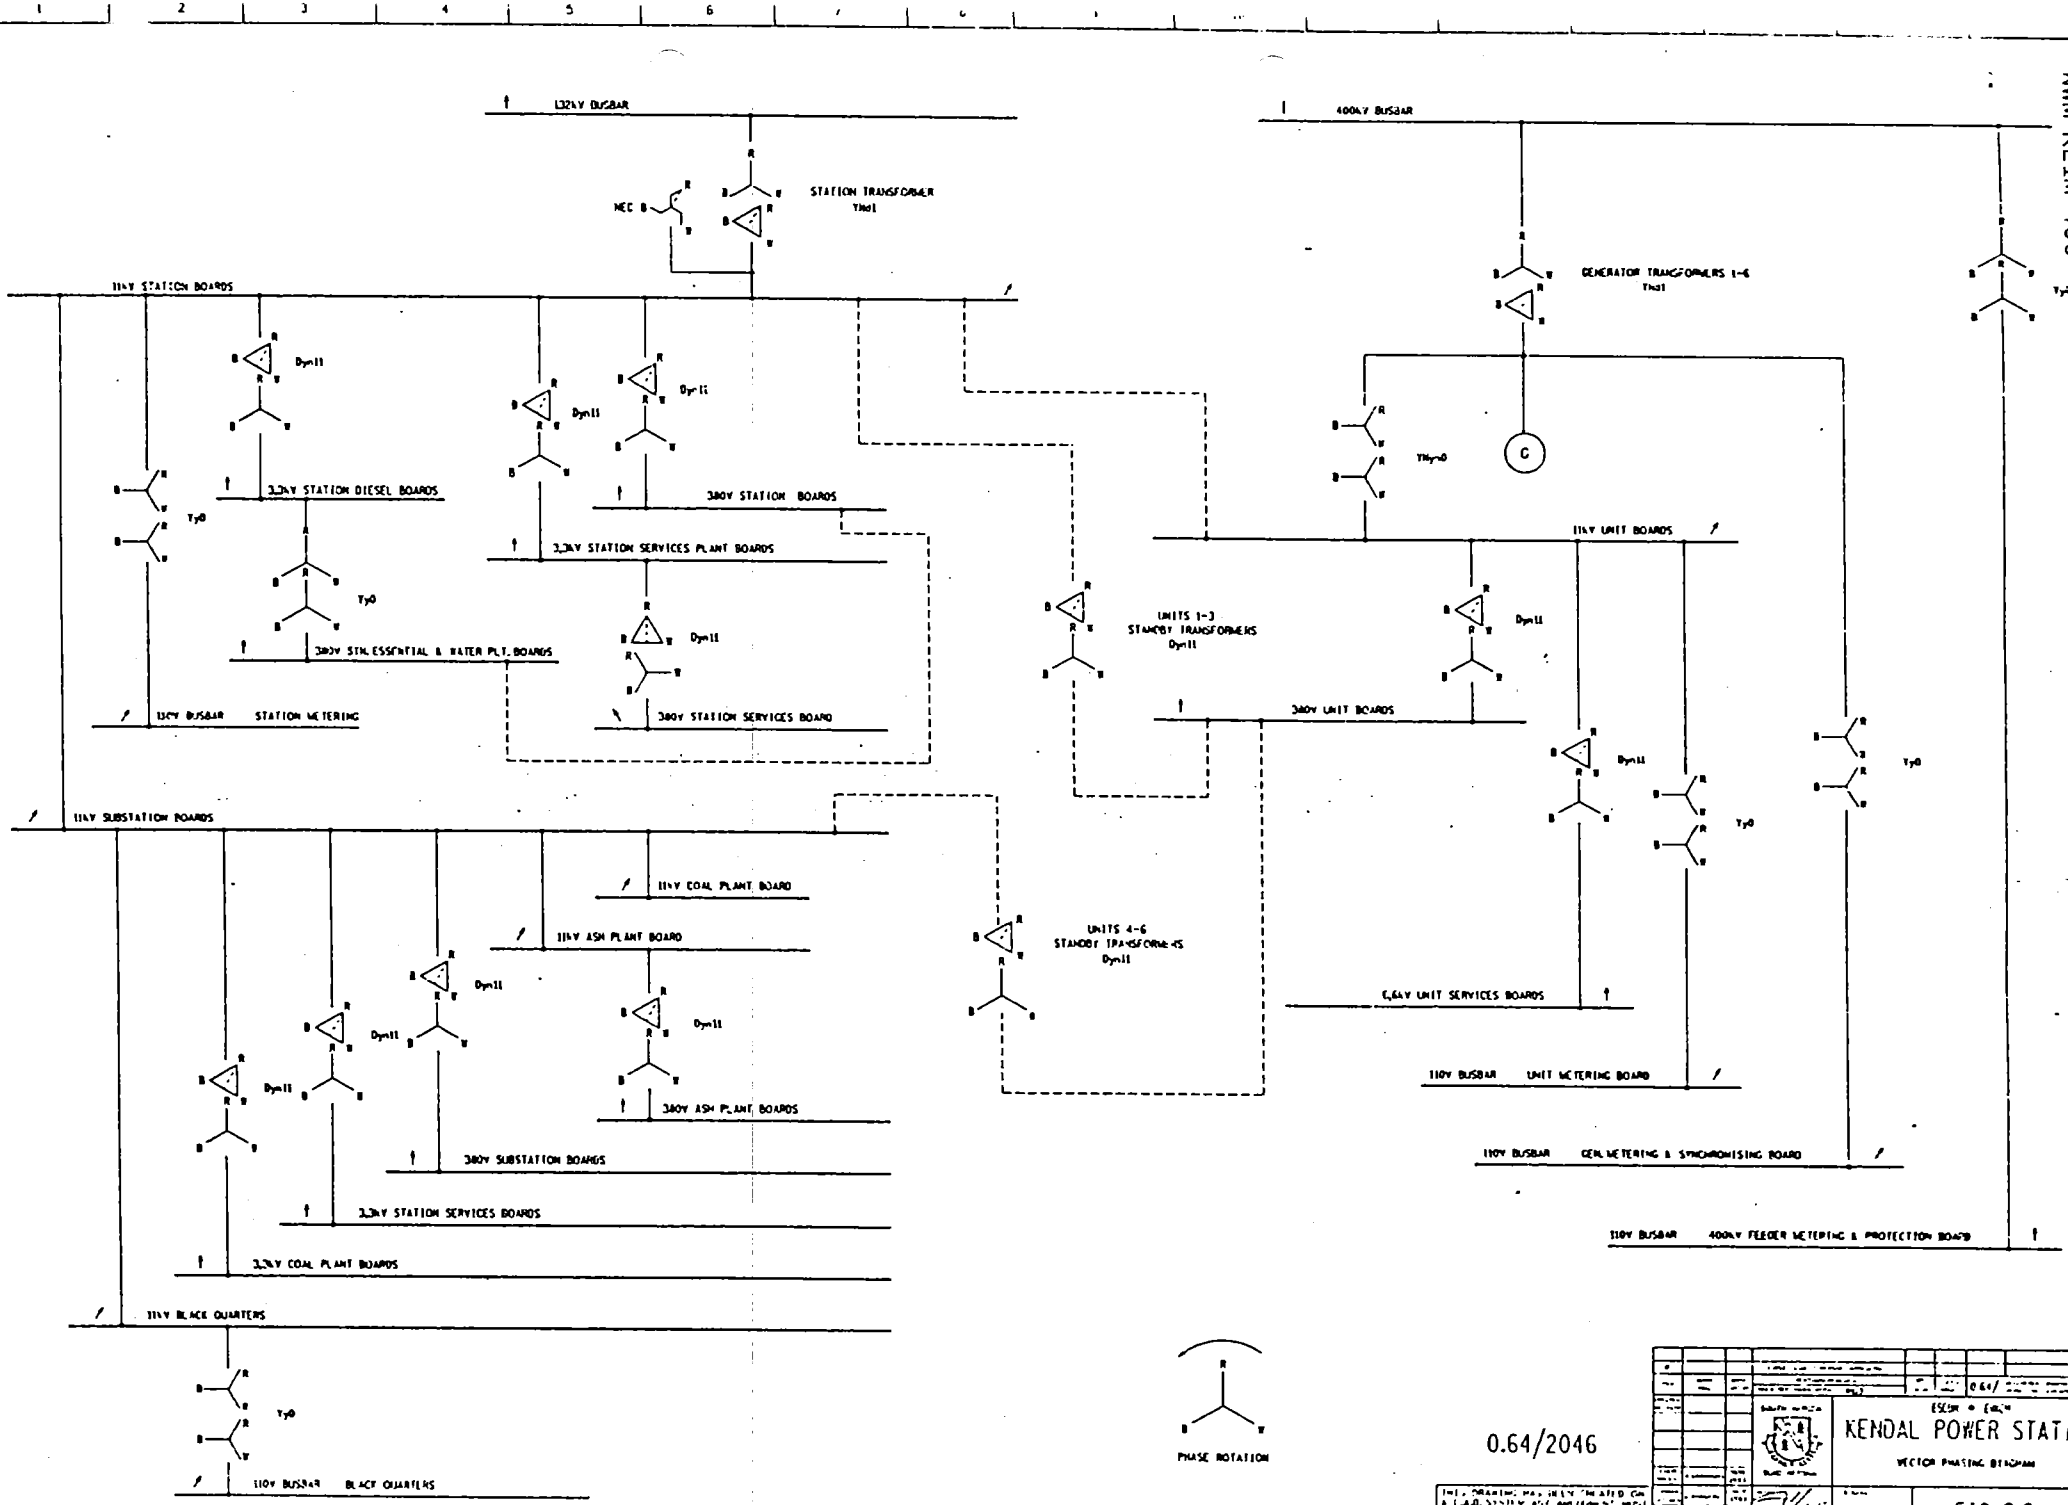
NMM KEIM 100
132kV BUSBAR
STATION TRANSFORMER
Yna1
11kV STATION BOARDS
Dyn11
3,3kV STATION DIESEL BOARDS
Yy0
380V STN.ESSENTIAL & WATER PLT.BOARDS
11kV BUSBAR STATION METERING
3,3kV STATION SERVICES PLANT BOARDS
380V STATION BOARDS
380V STATION SERVICES BOARD
11kV SUBSTATION BOARDS
11kV COAL PLANT BOARD
11kV ASH PLANT BOARD
380V ASH PLANT BOARDS
380V SUBSTATION BOARDS
3,3kV STATION SERVICES BOARDS
3,3kV COAL PLANT BOARDS
11kV BLACK QUARTERS
110V BUSBAR BLACK QUARTERS
UNITS 1-3
STANDBY TRANSFORMERS
Dyn11
UNITS 4-6
STANDBY TRANSFORMERS
Dyn11
400kV BUSBAR
GENERATOR TRANSFORMERS 1-6
Yna1
Yy0
11kV UNIT BOARDS
380V UNIT BOARDS
6,6kV UNIT SERVICES BOARDS
110V BUSBAR UNIT METERING BOARD
110V BUSBAR GEN METERING & SYNCHRONISING BOARD
110V BUSBAR 400kV FEEDER METERING & PROTECTION BOARD
PHASE ROTATION
0.64/2046
KENDAL POWER STATION
VECTOR PHASING DIAGRAM
N.T.S.
FIG 3.3
0

NWM KEIM 100

0.64/12388


FIG 32

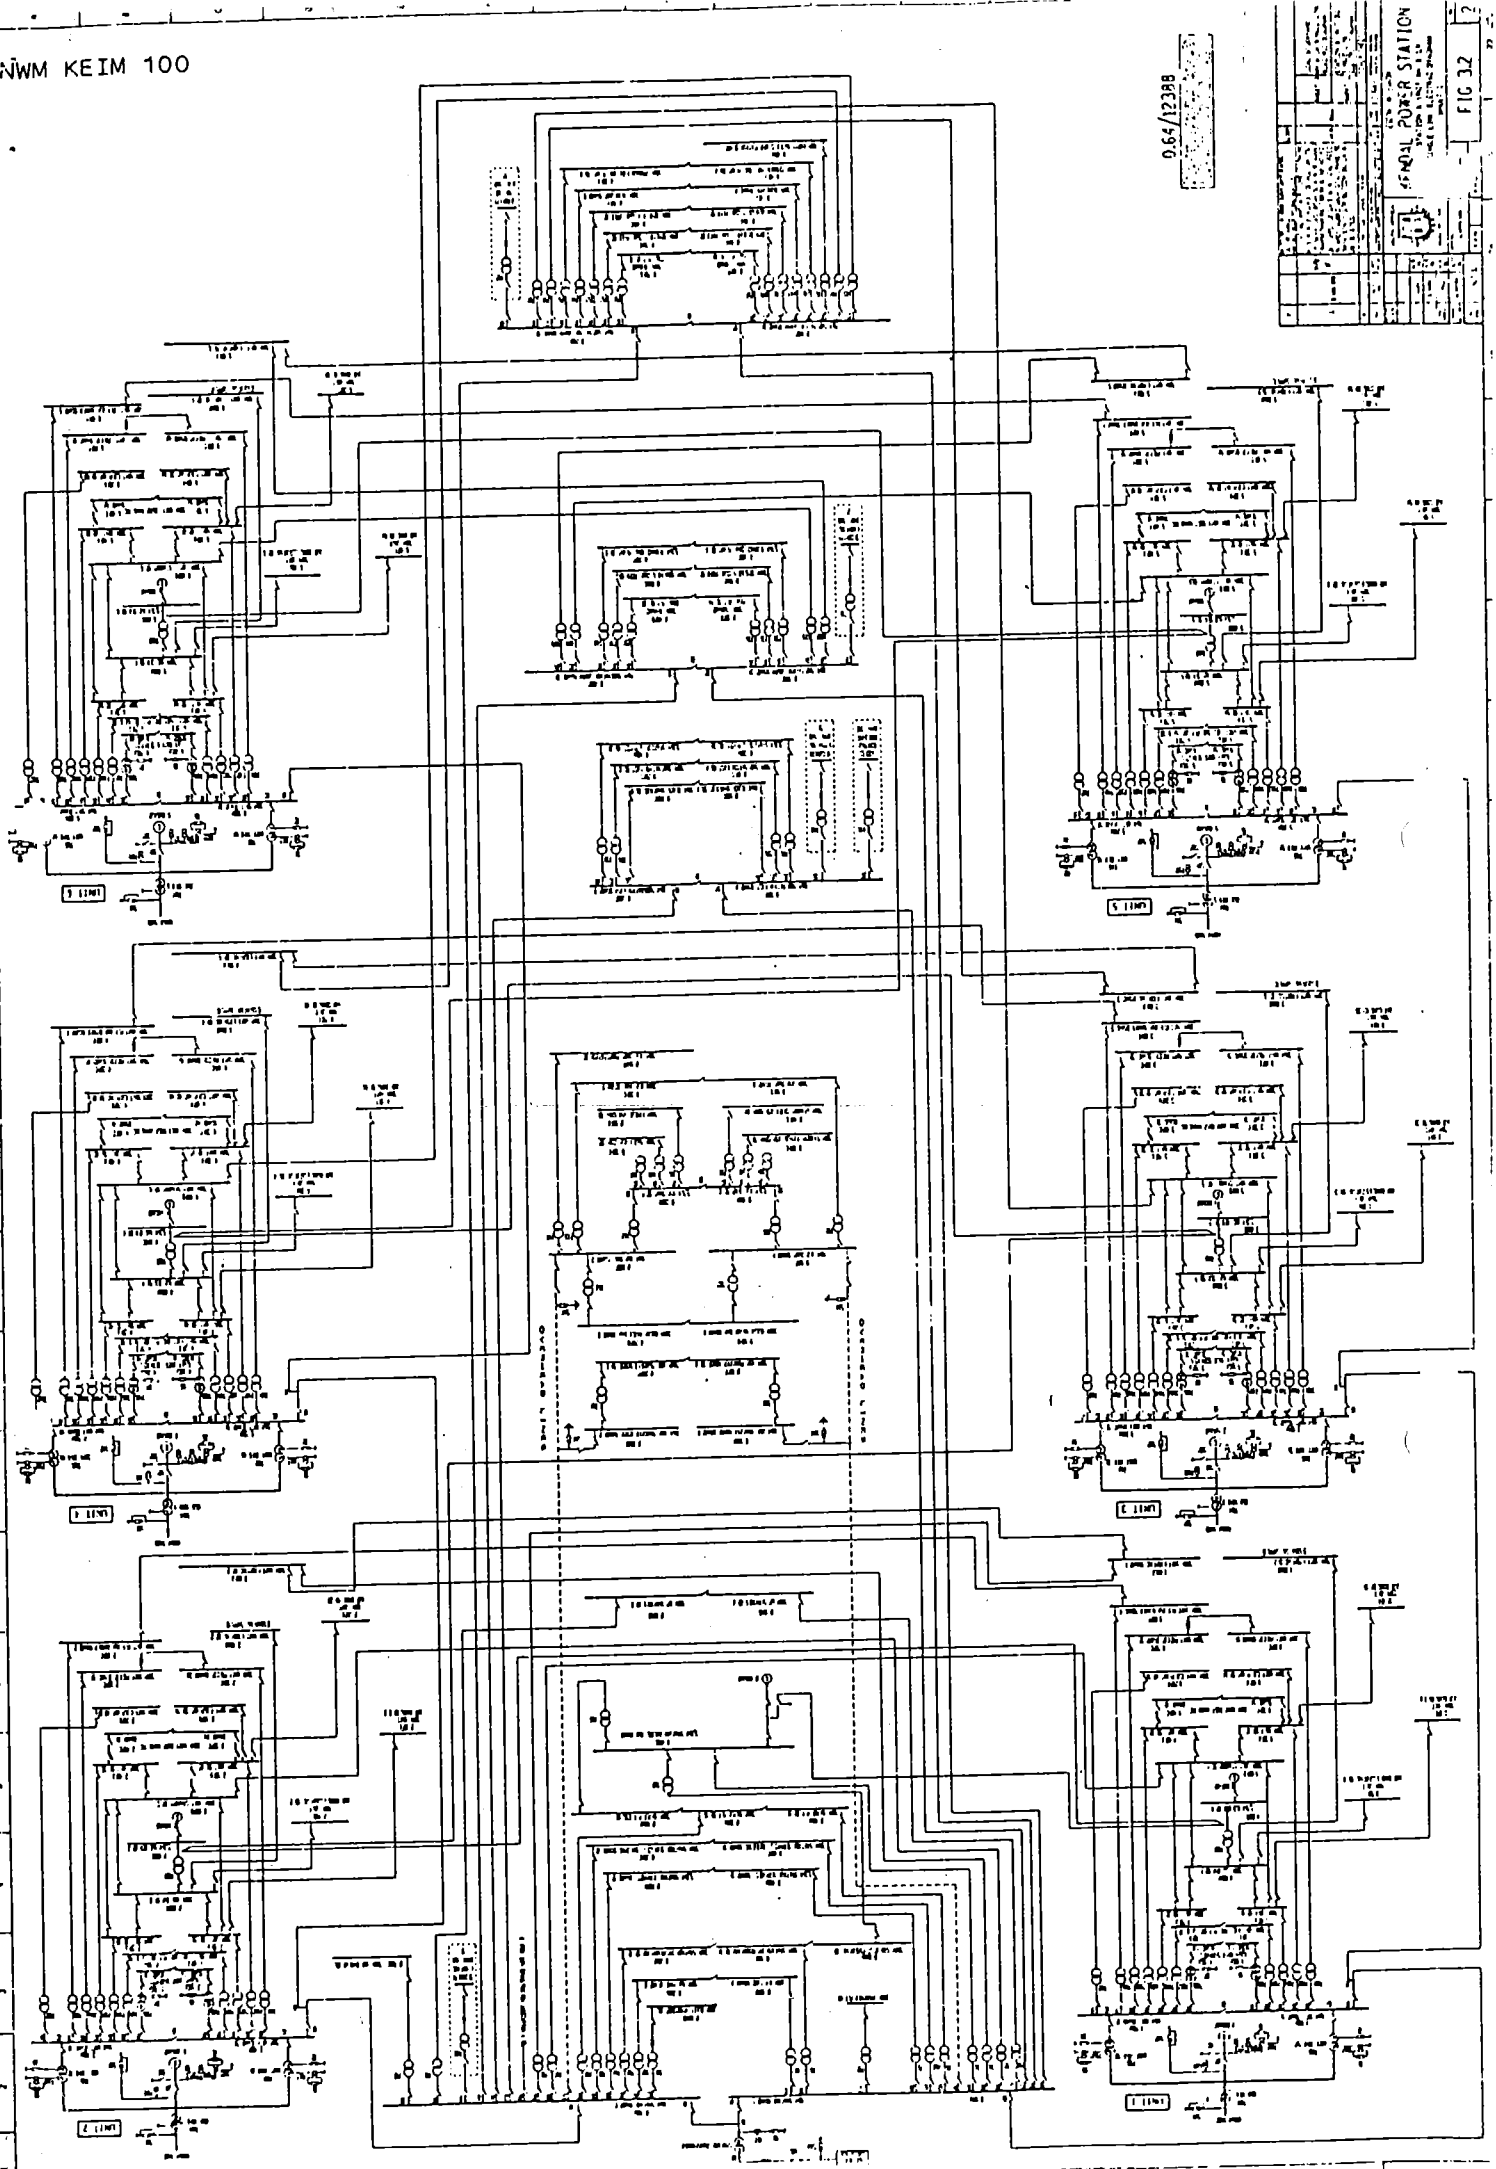


C.64

ESKOM

FIG 4.1

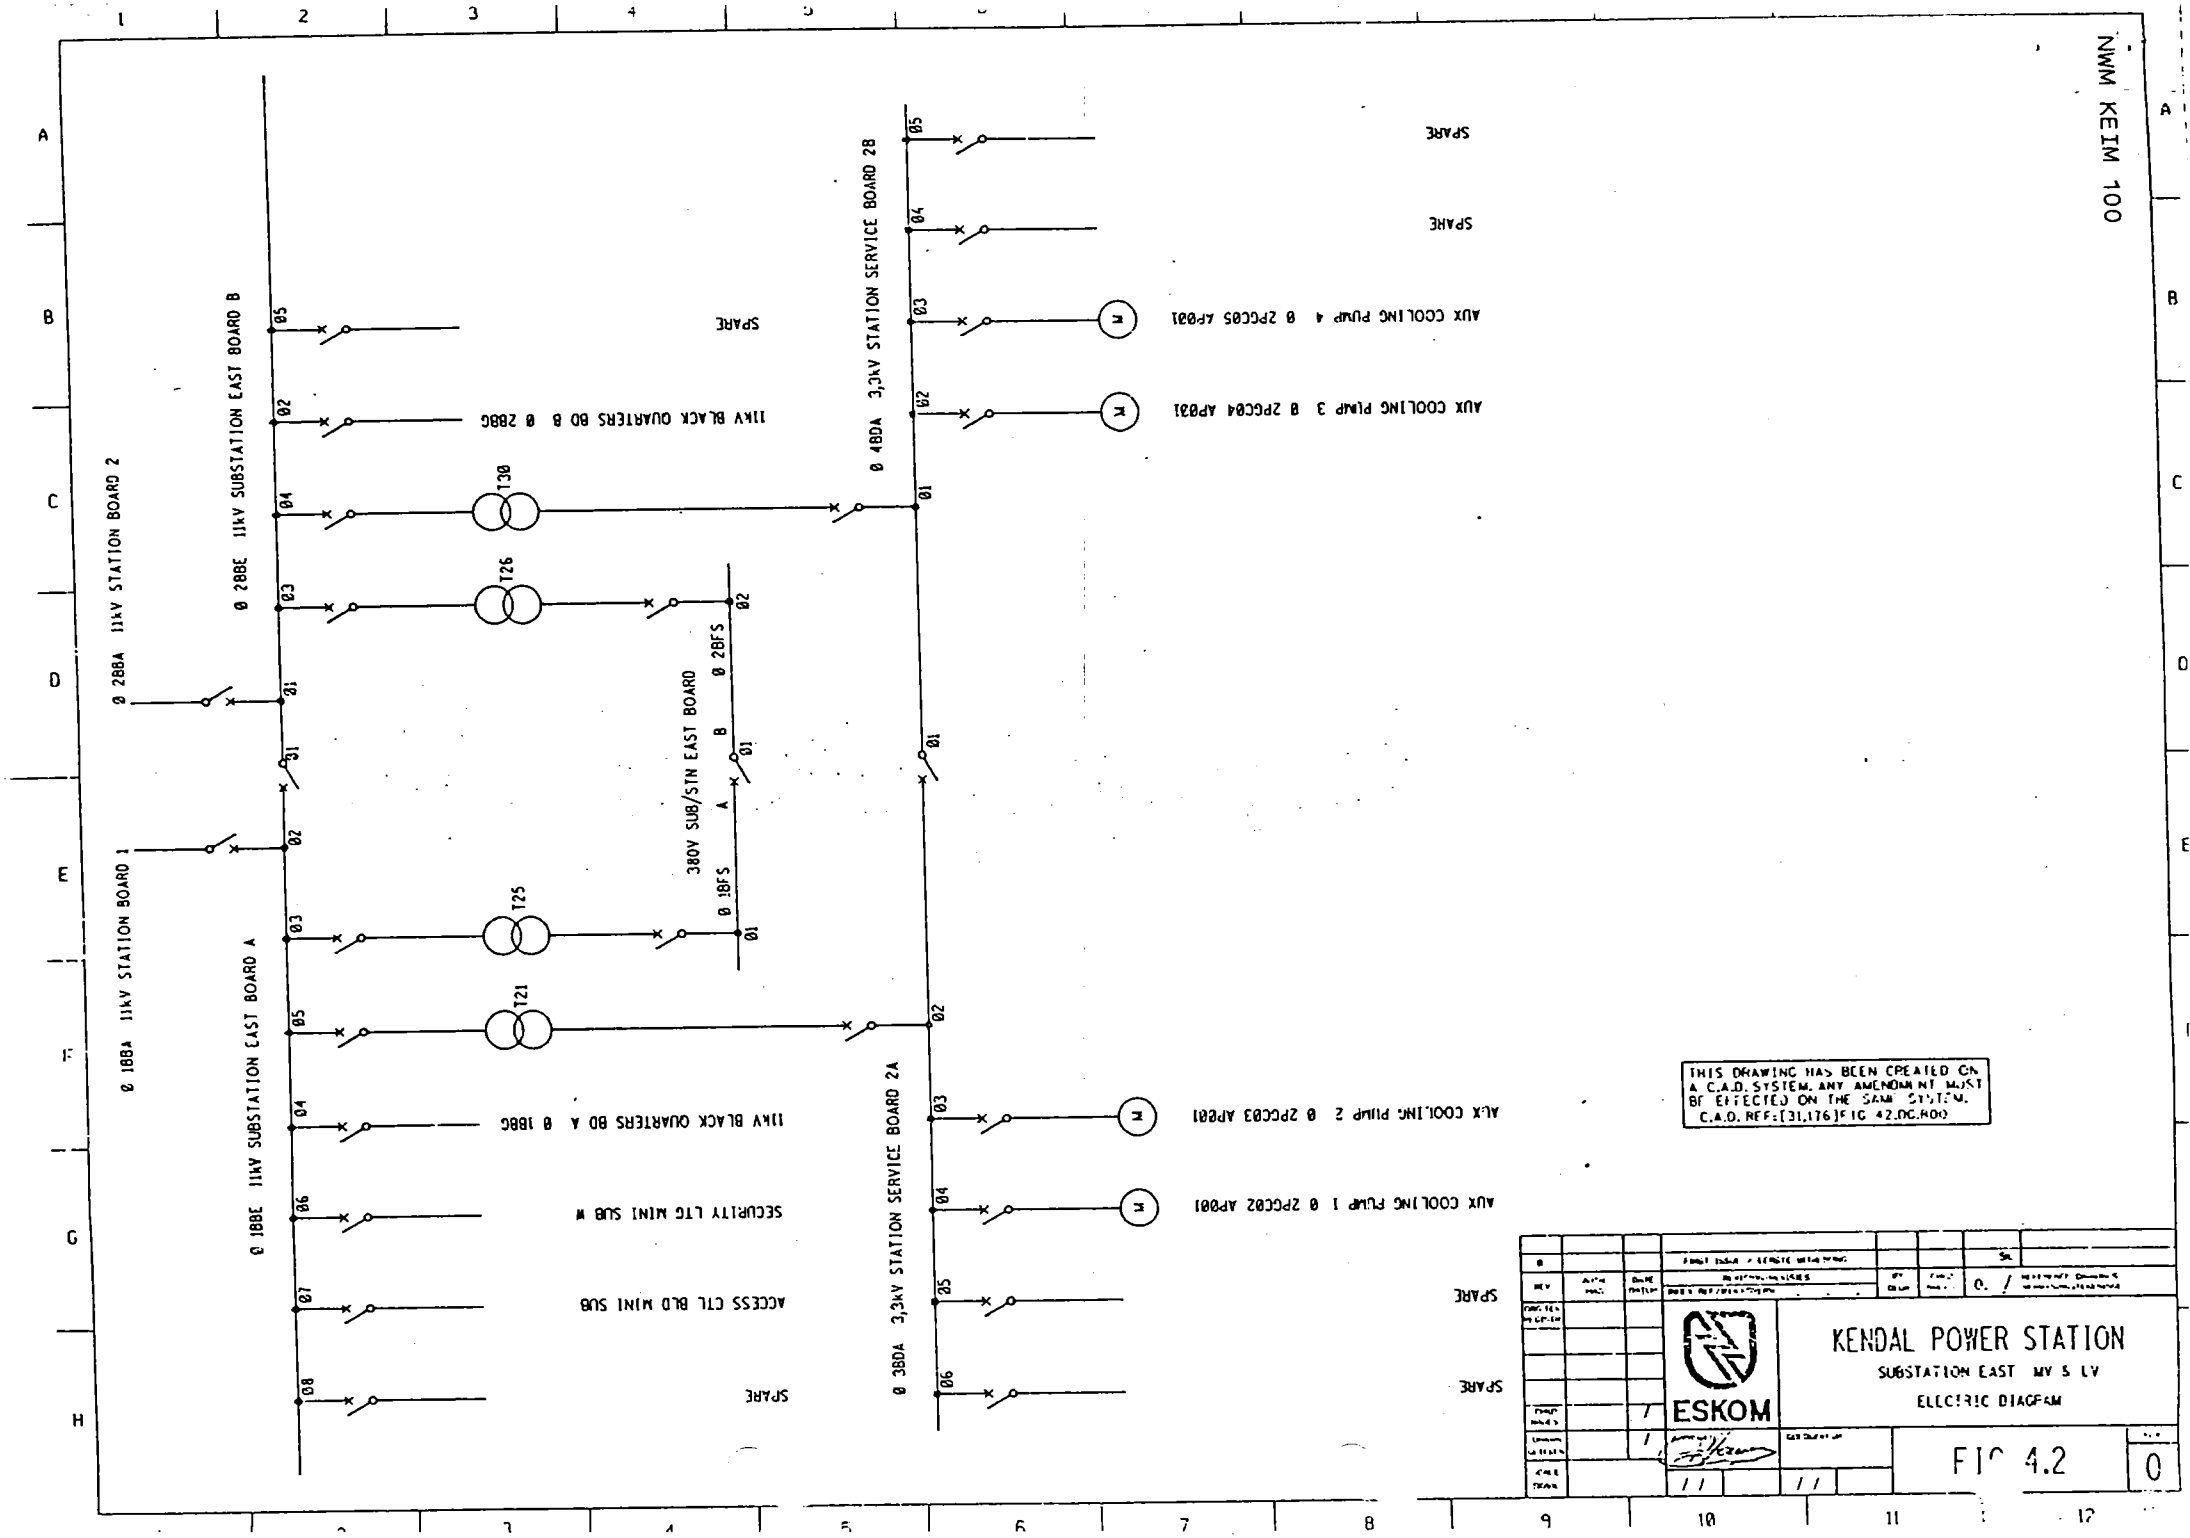
NWM KEIM 100
Ø 28BA 11kV STATION BOARD 2
Ø 28BE 11kV SUBSTATION EAST BOARD B
11kV BLACK QUARTERS BD B Ø 28BC
SPARE
Ø 48DA 3,3kV STATION SERVICE BOARD 2B
AUX COOLING PUMP 4 Ø 2PCC05 AP031
AUX COOLING PUMP 3 Ø 2PCC04 AP031
SPARE
T30
T26
380V SUB/STN EAST BOARD
Ø 28FS
Ø 18FS
Ø 18BA 11kV STATION BOARD 1
Ø 18BE 11kV SUBSTATION EAST BOARD A
11kV BLACK QUARTERS BD A Ø 18BC
SECURITY LTG MINI SUB M
ACCESS CTL BLD MINI SUB
SPARE
T25
T21
Ø 38DA 3,3kV STATION SERVICE BOARD 2A
AUX COOLING PUMP 2 Ø 2PCC03 AP001
AUX COOLING PUMP 1 Ø 2PCC02 AP001
SPARE
SPARE
THIS DRAWING HAS BEEN CREATED ON A C.A.D. SYSTEM. ANY AMENDMENT MUST BE EFFECTED ON THE SAME SYSTEM. C.A.D. REF:[31,176]FIG 42.DGN400
ESKOM
KENDAL POWER STATION
SUBSTATION EAST MV & LV
ELECTRIC DIAGRAM
FIG 4.2
0

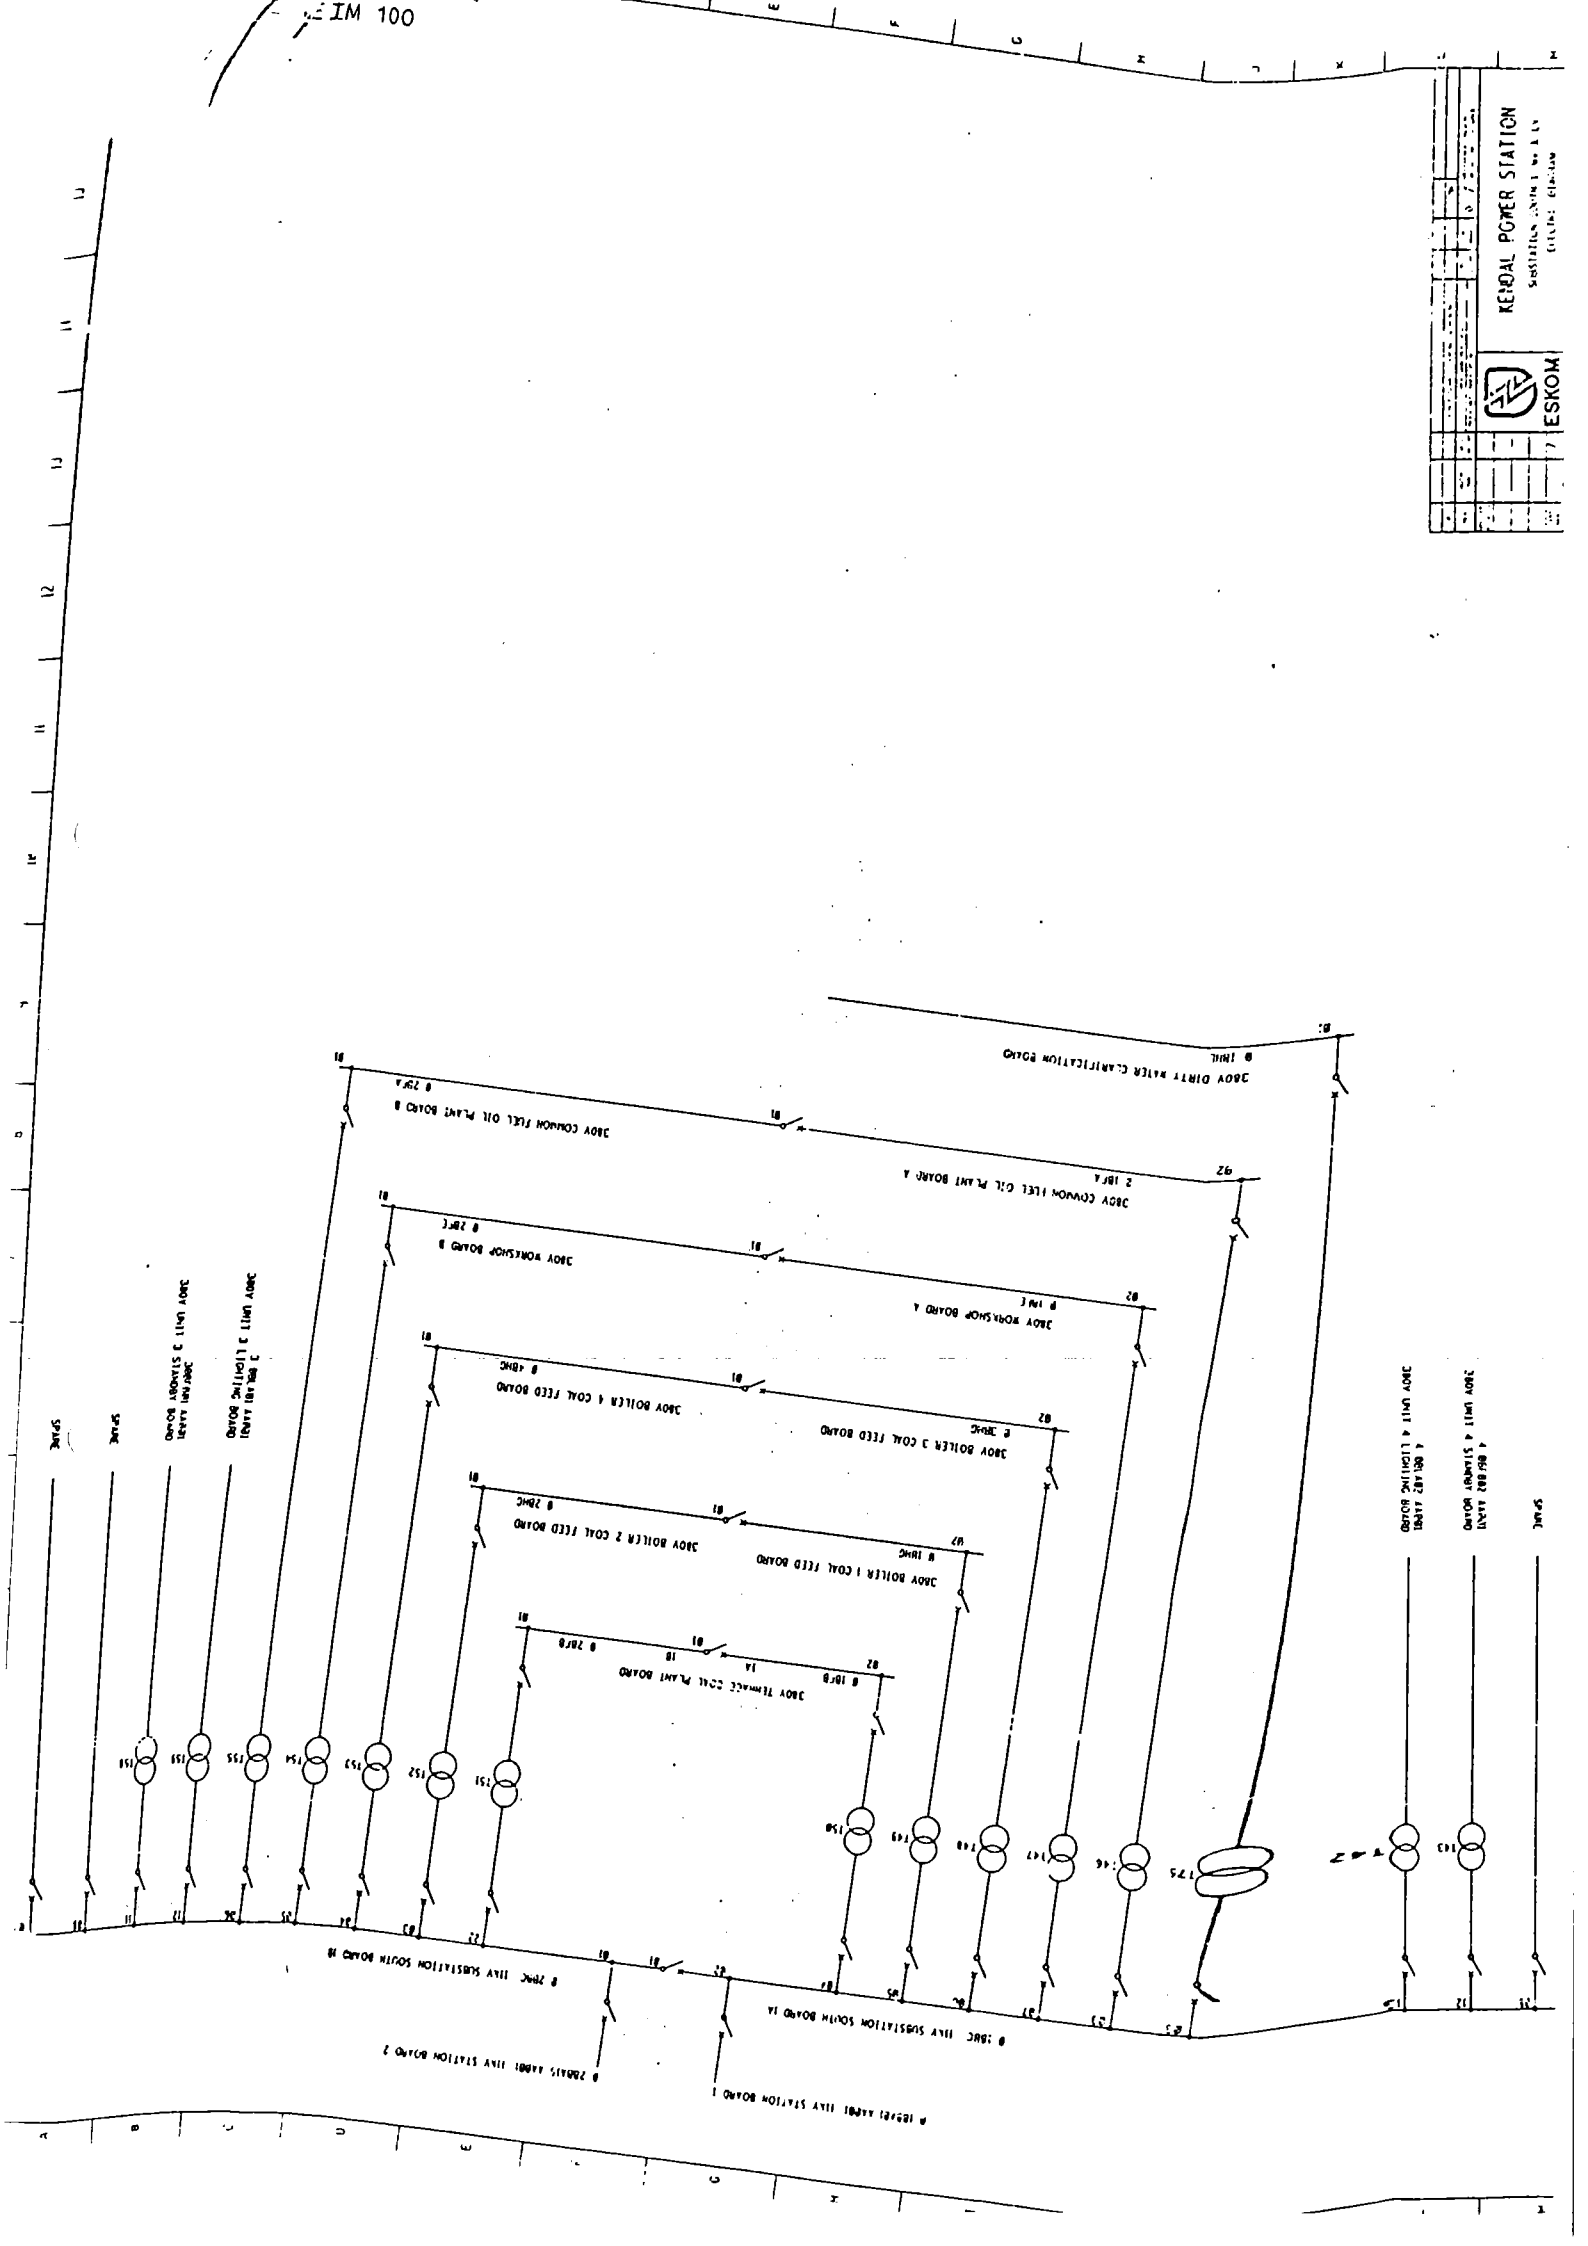

KENDAL POWER STATION
ESKOM

NWM KEIM 100

KENDAL POWER STATION

ESKOM

IG 4.4

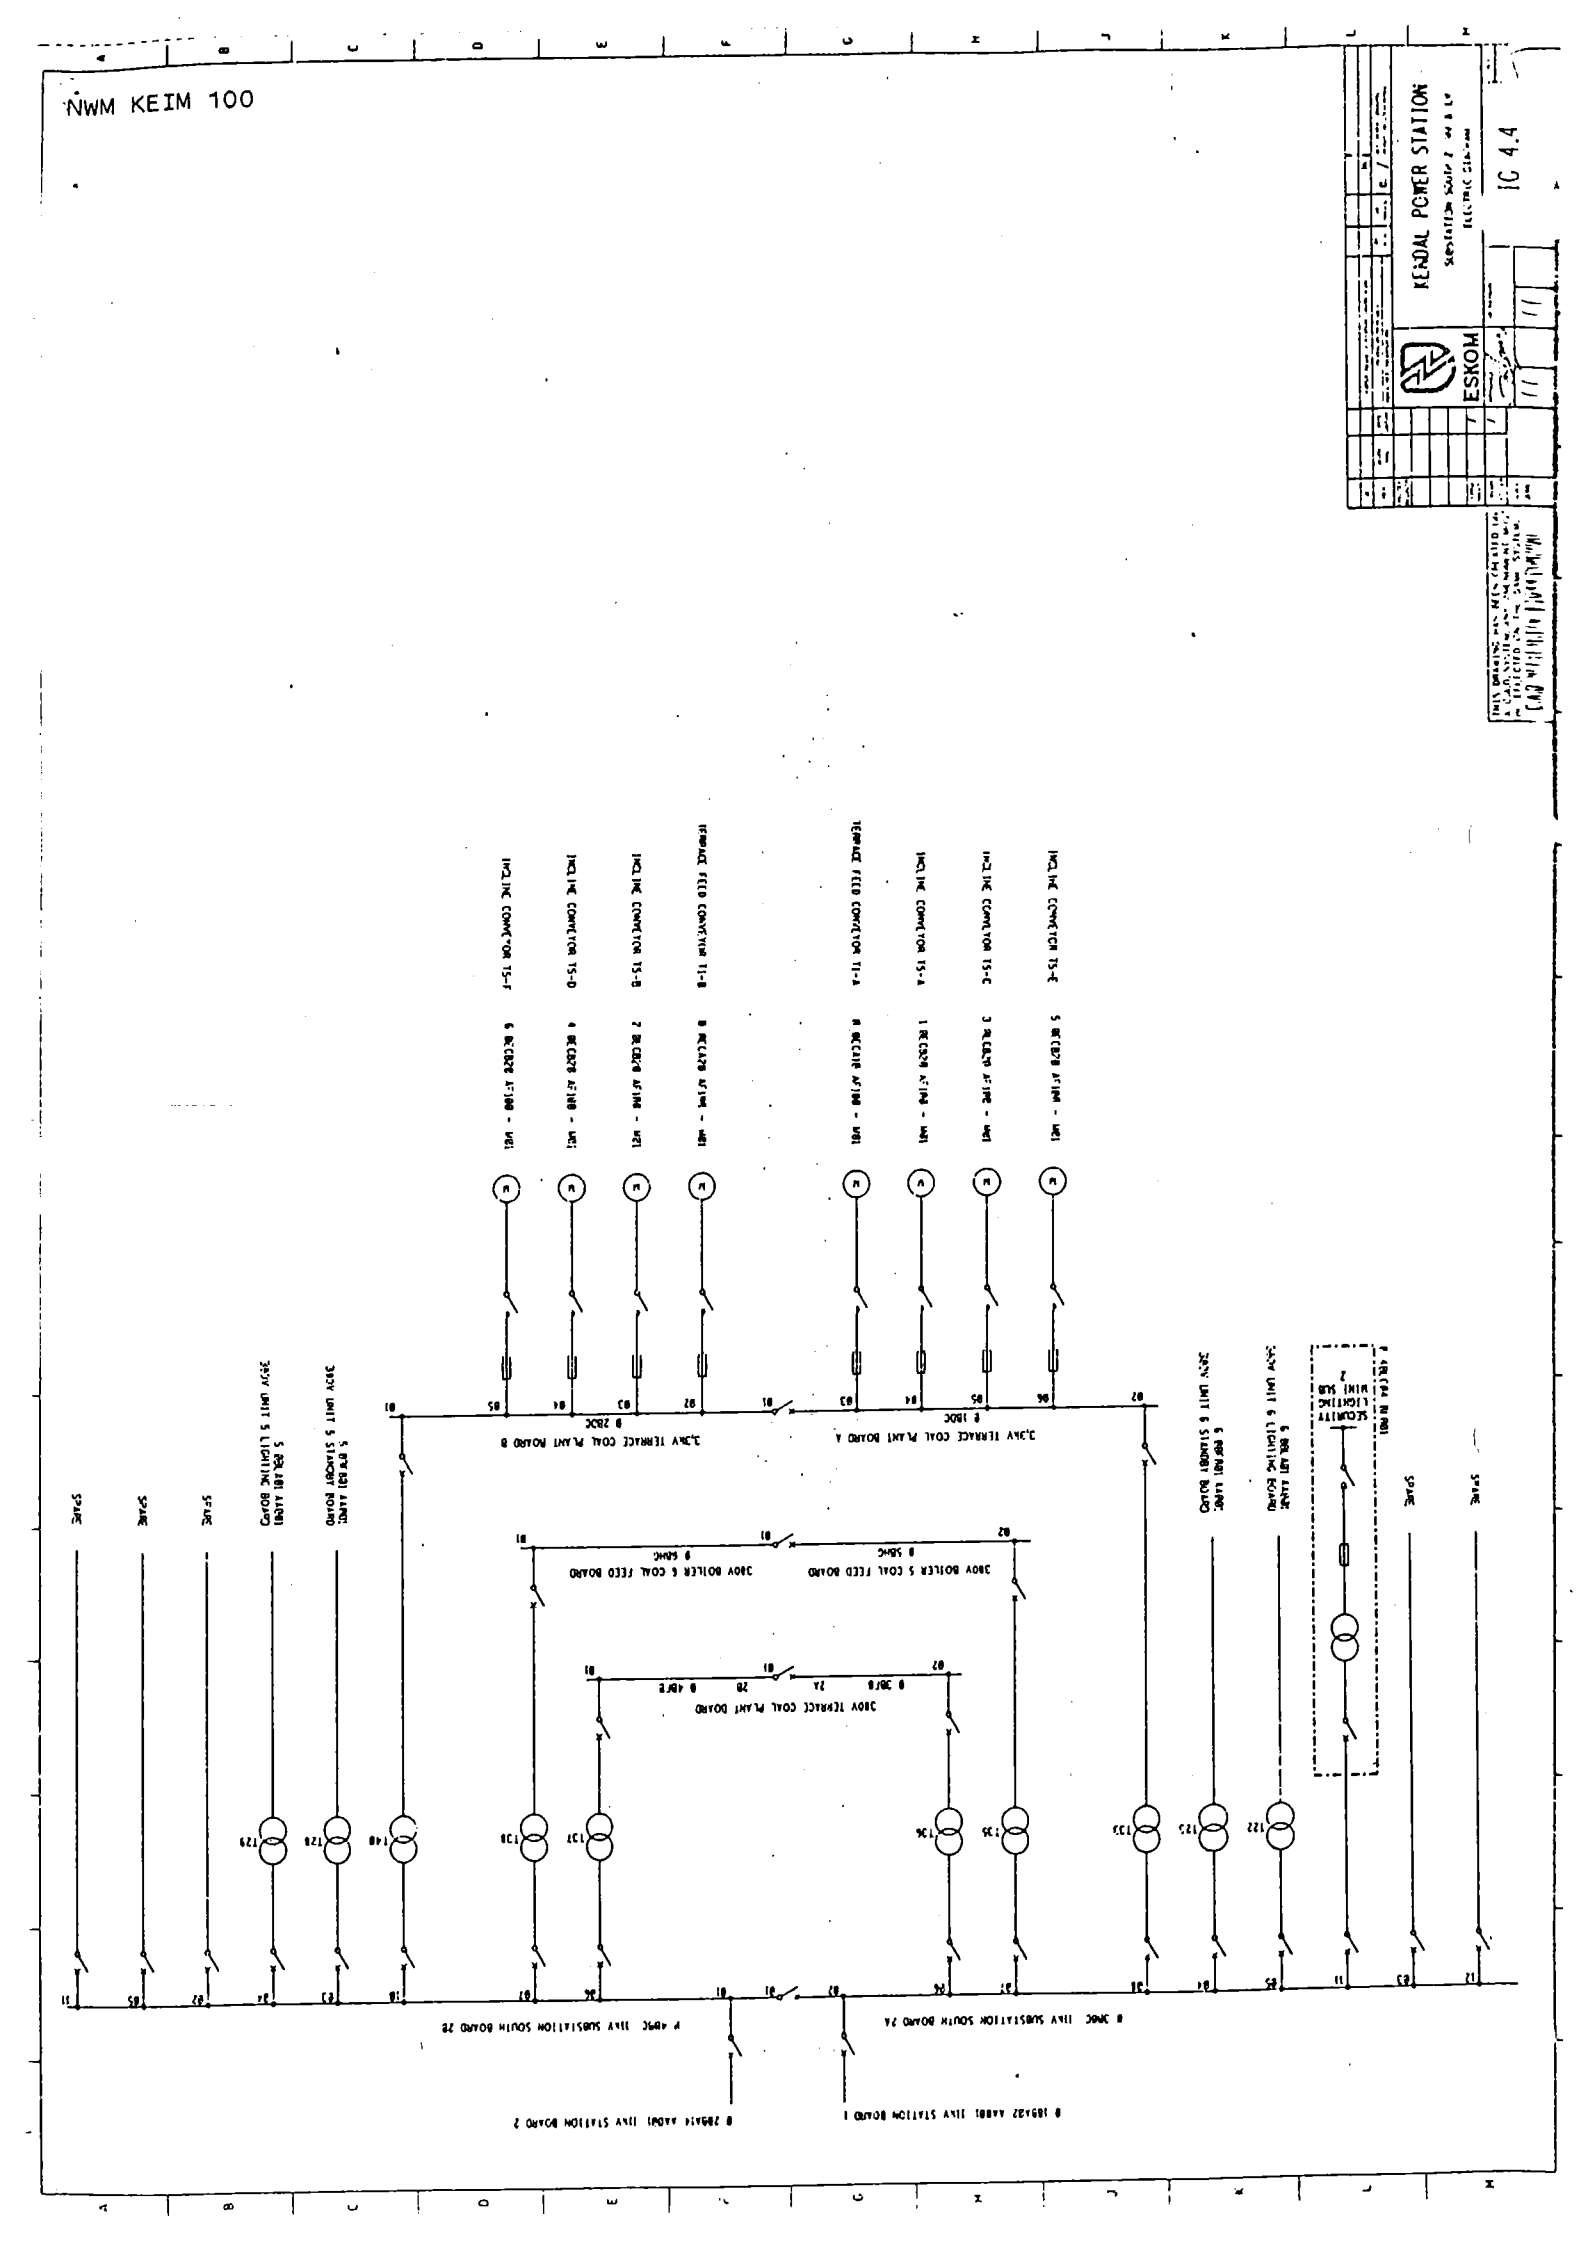


NWM KEIM 100


KENGAL POWER STATION

ESKOM


FIG 4.5

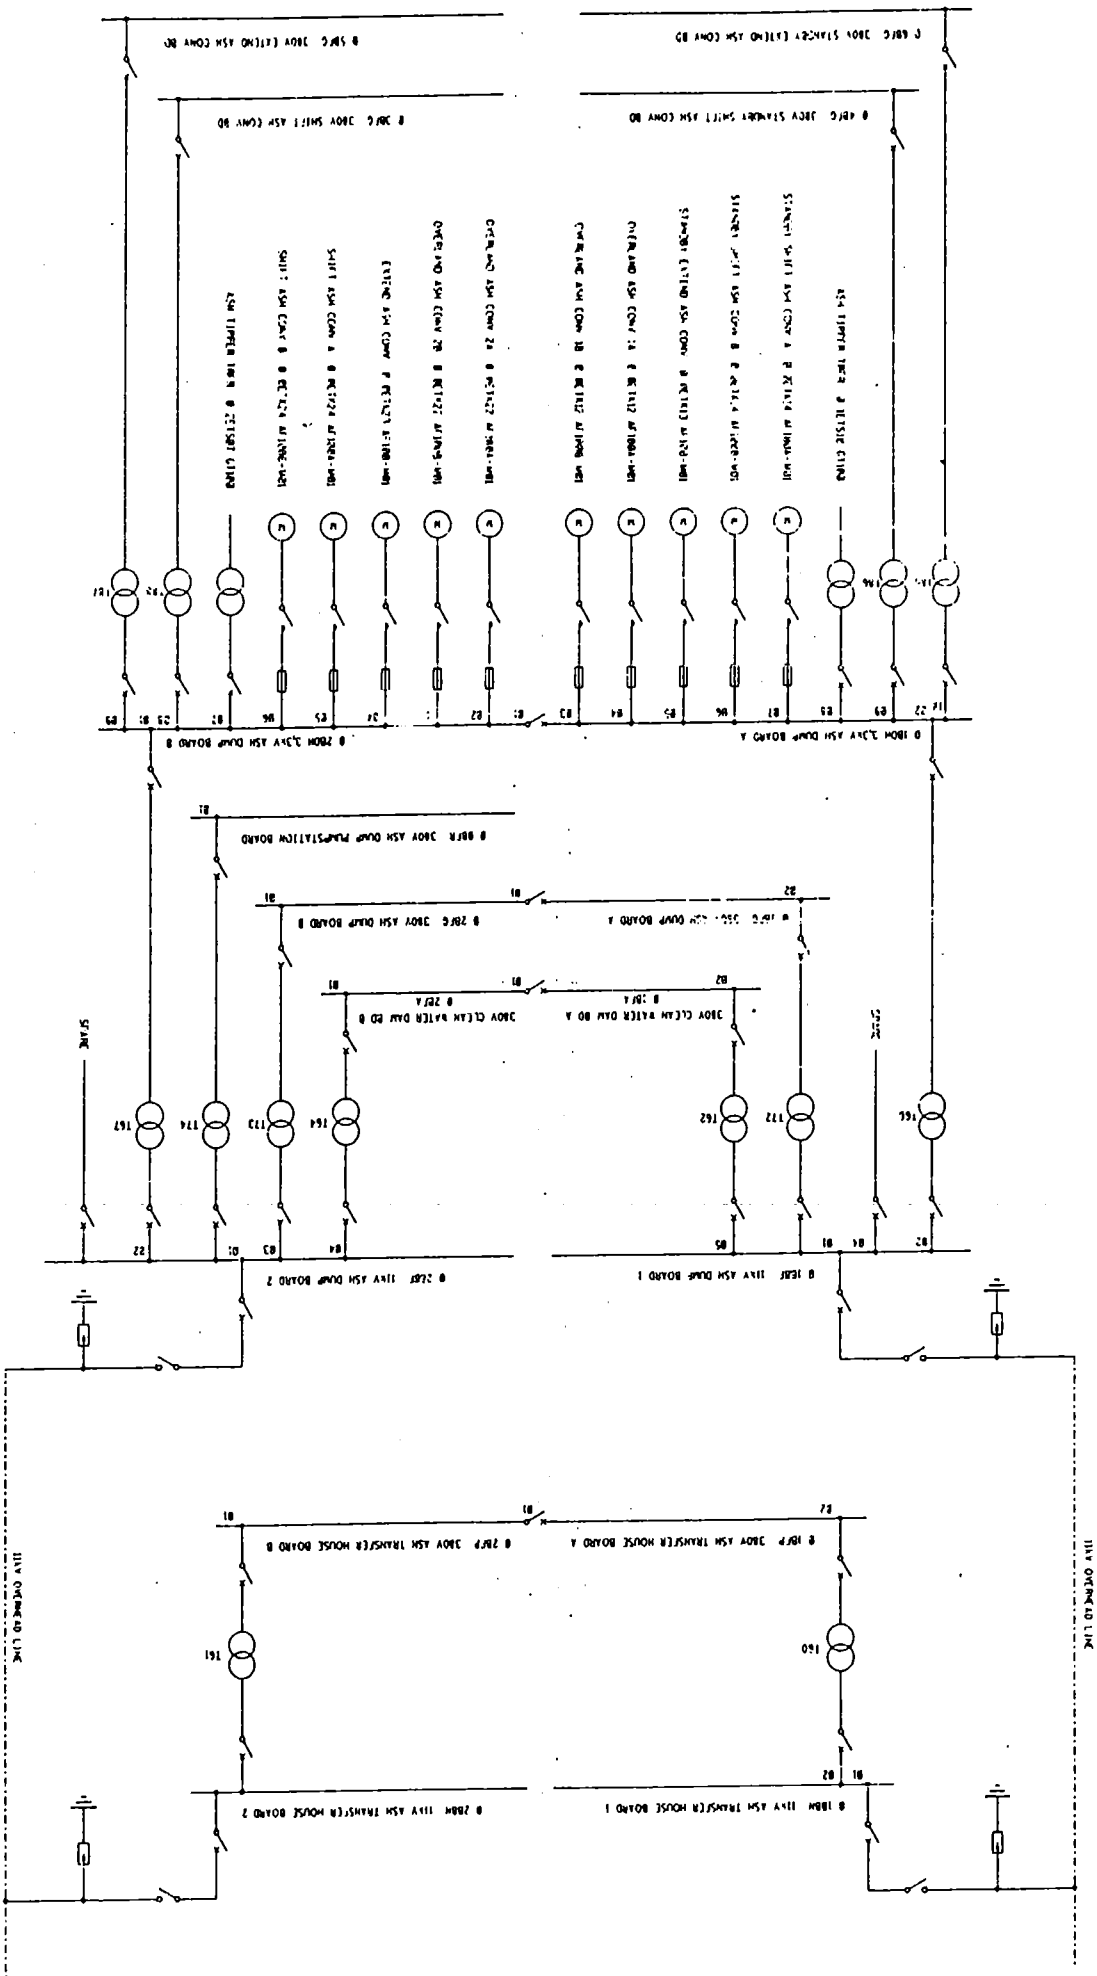


NWM KEIM 100

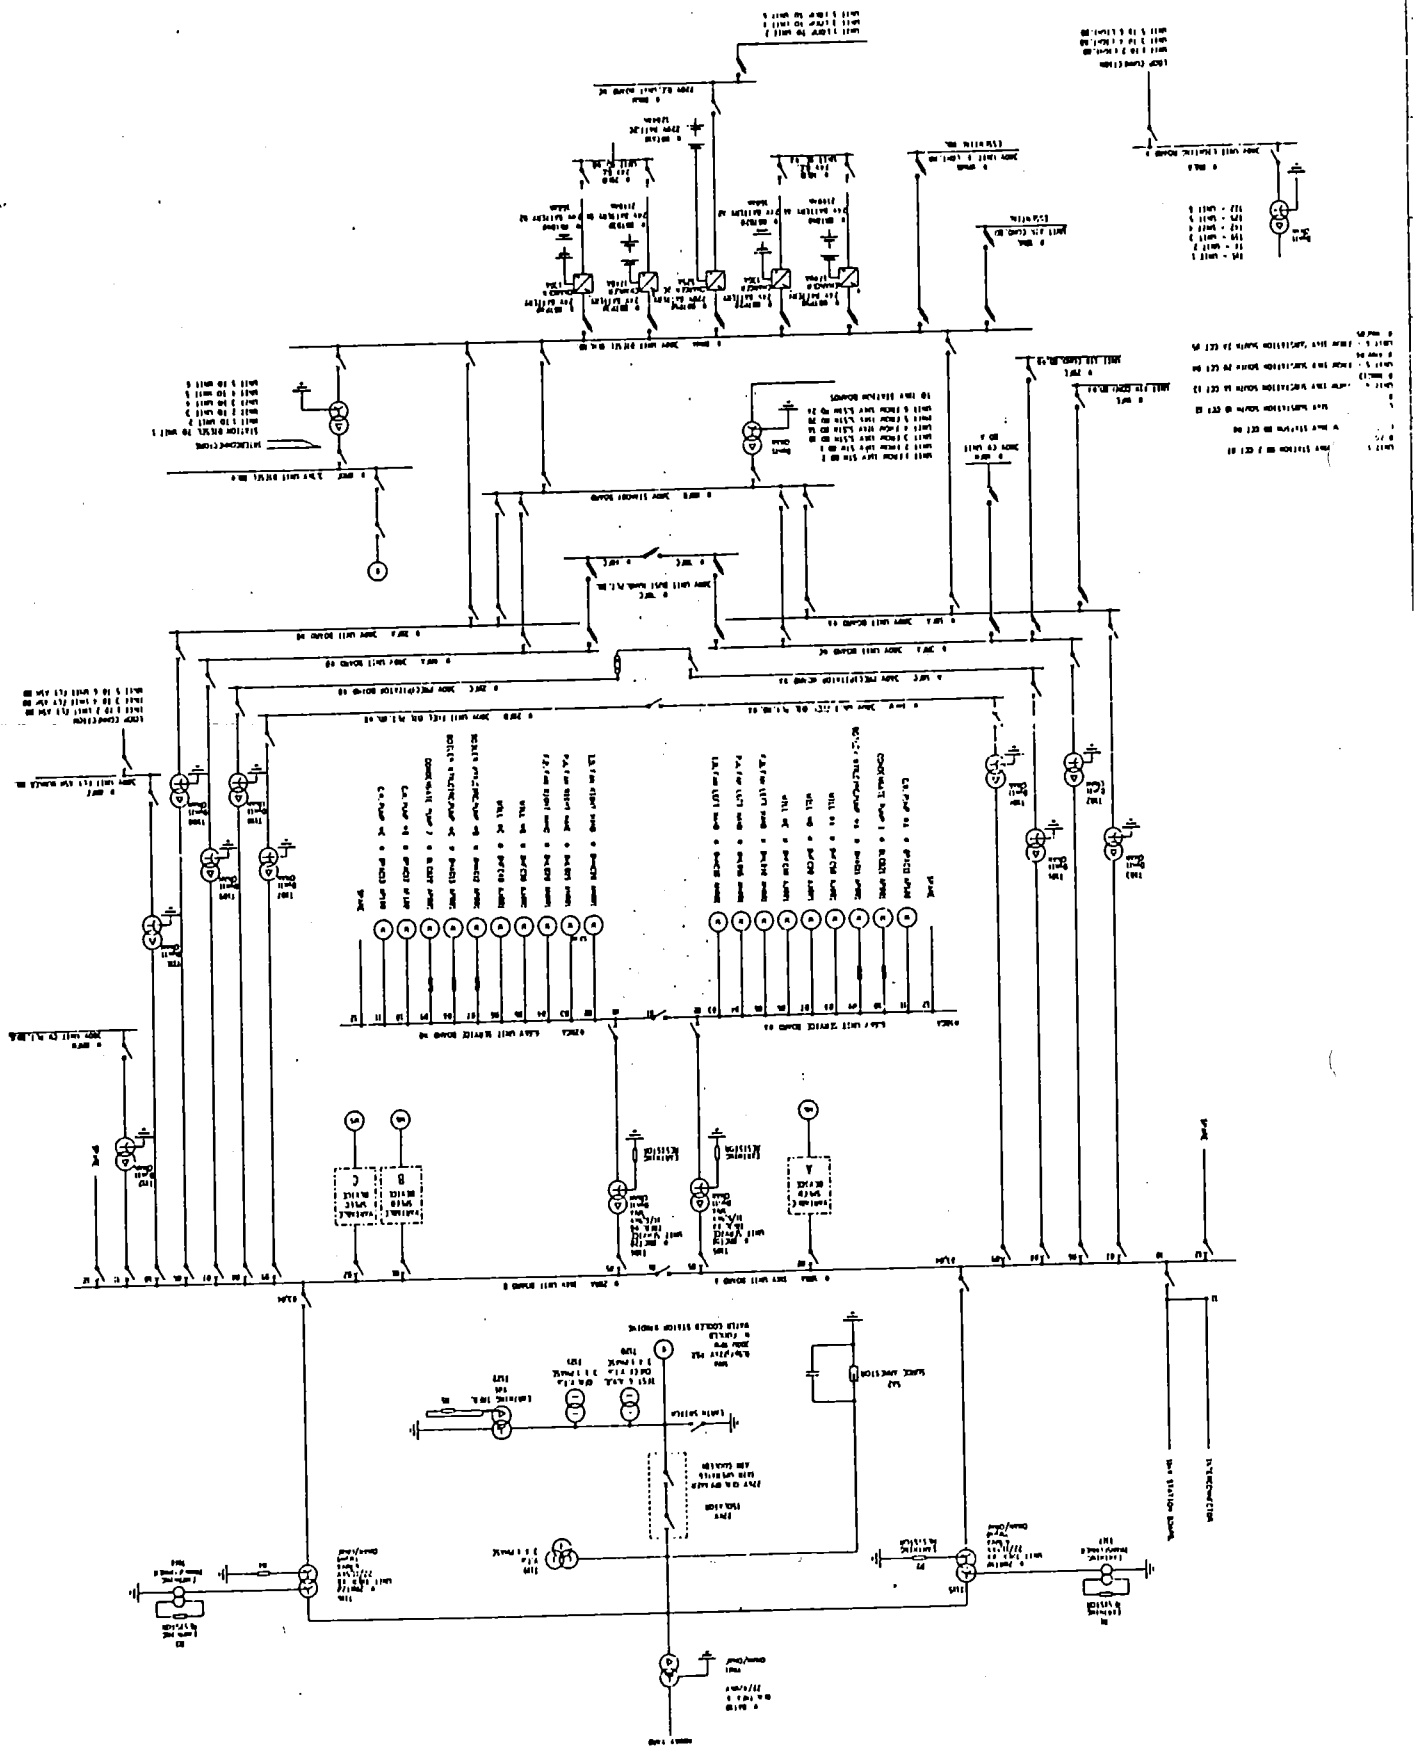

M KEIM 100

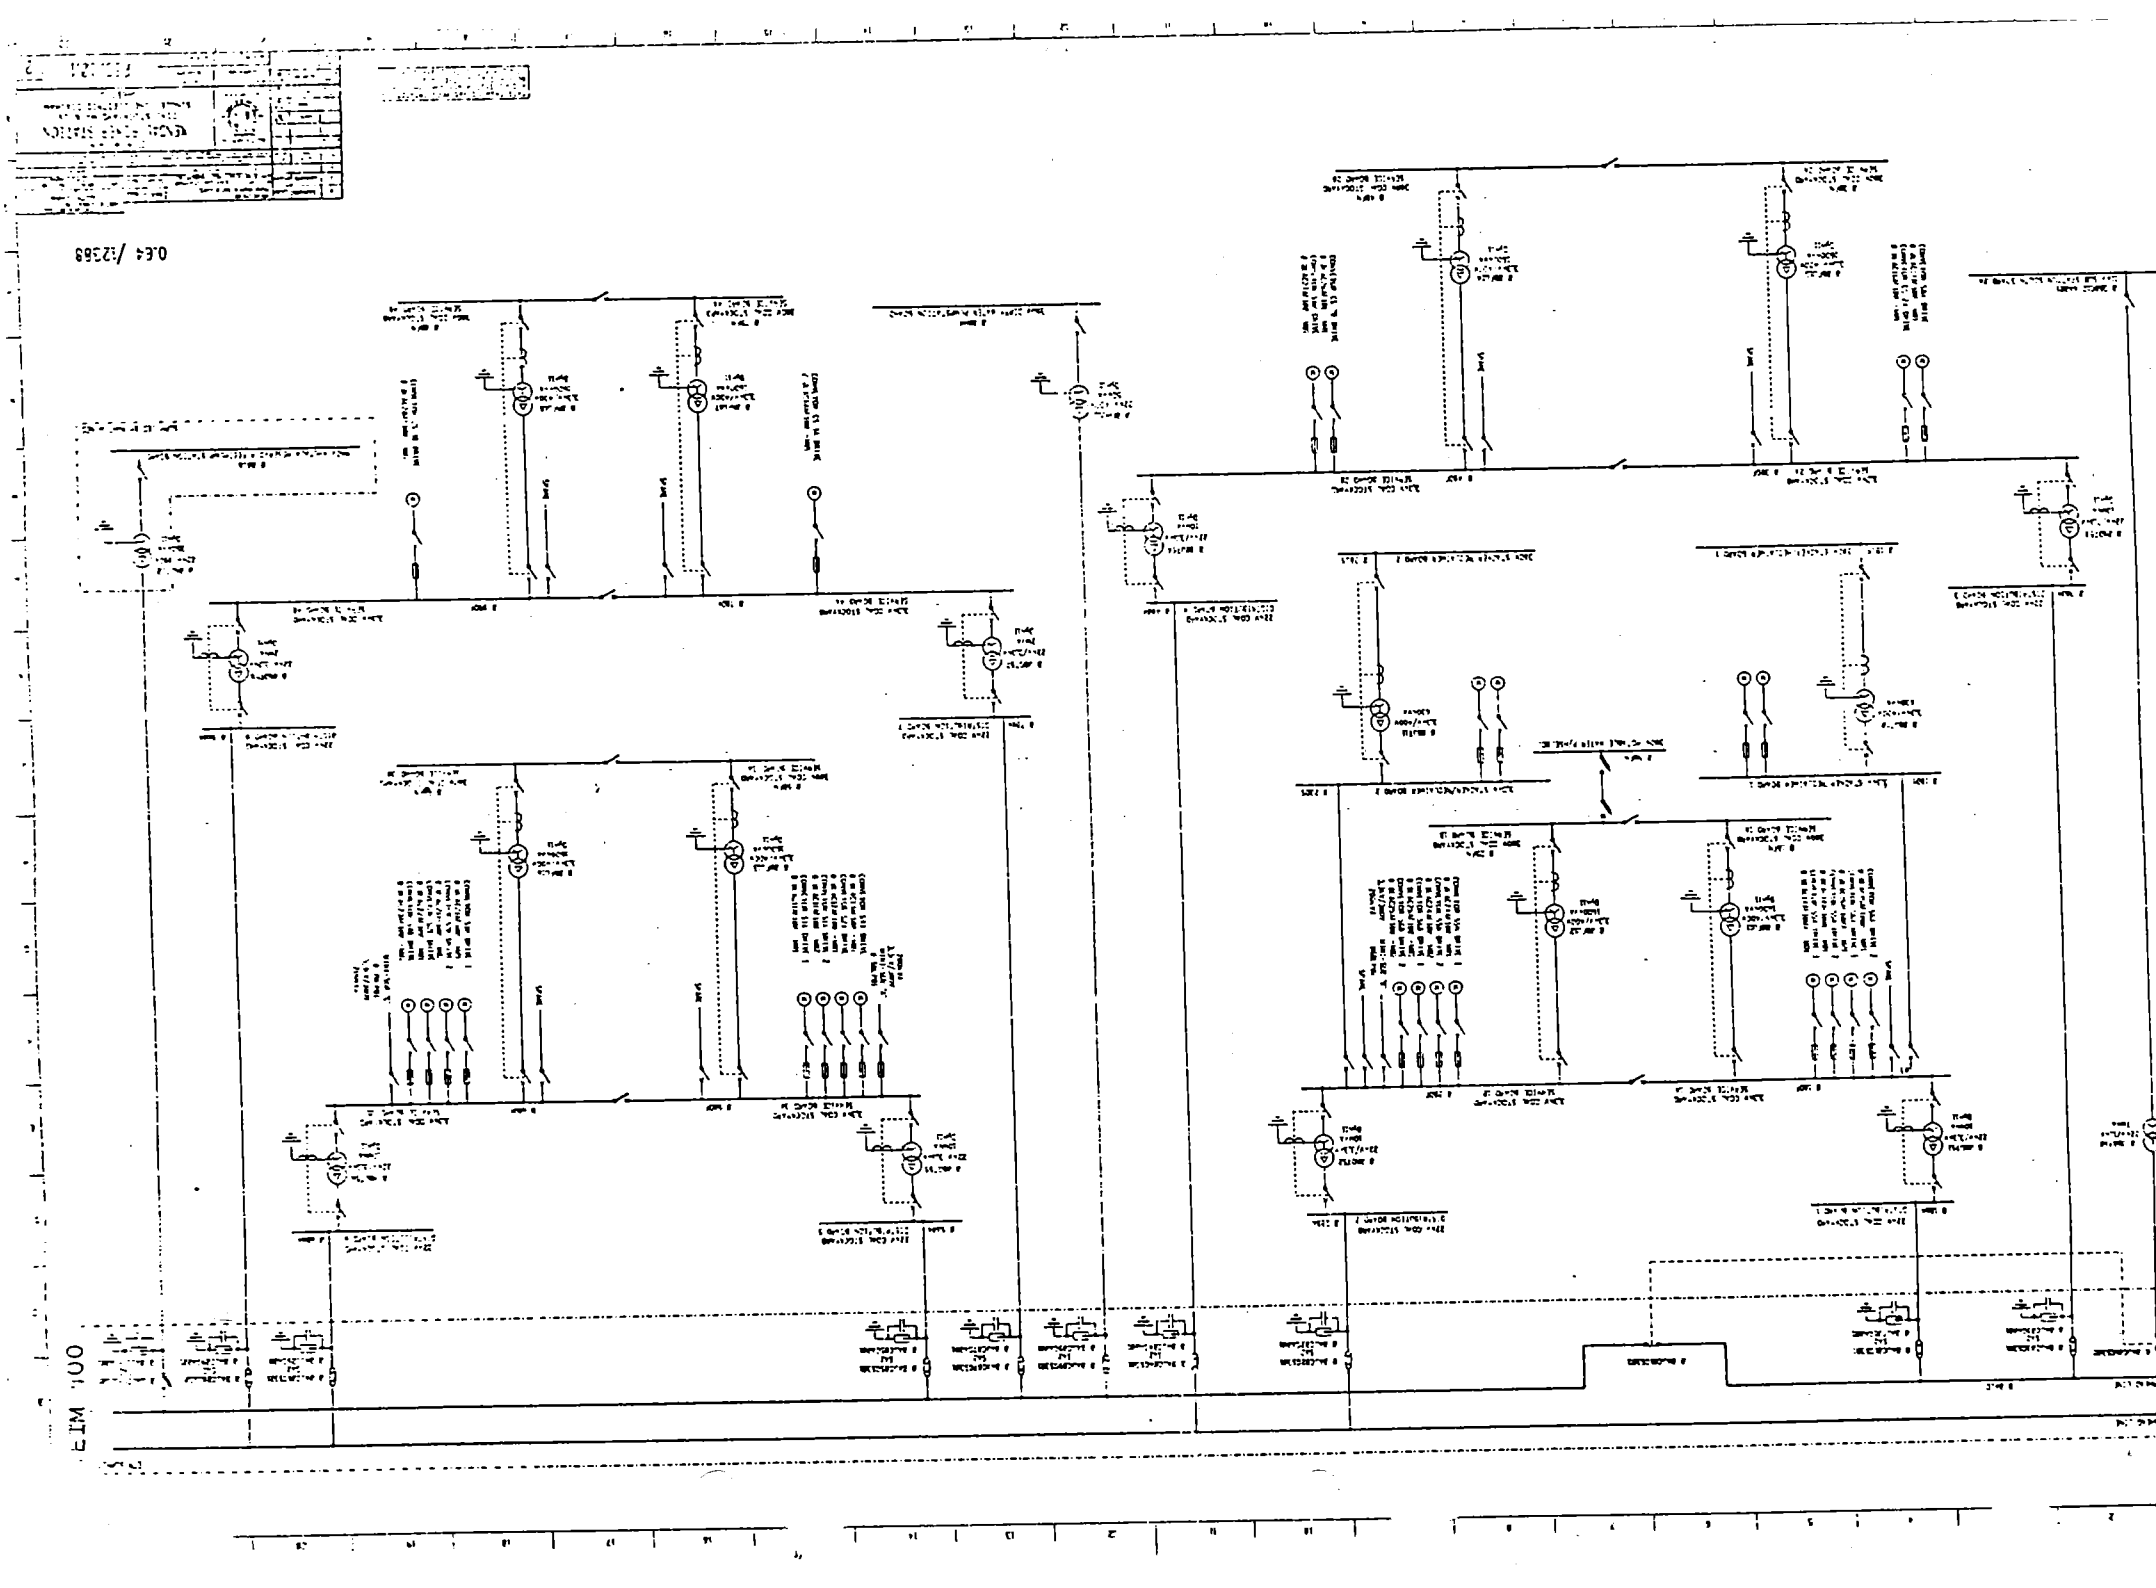

NWM KEIM 100

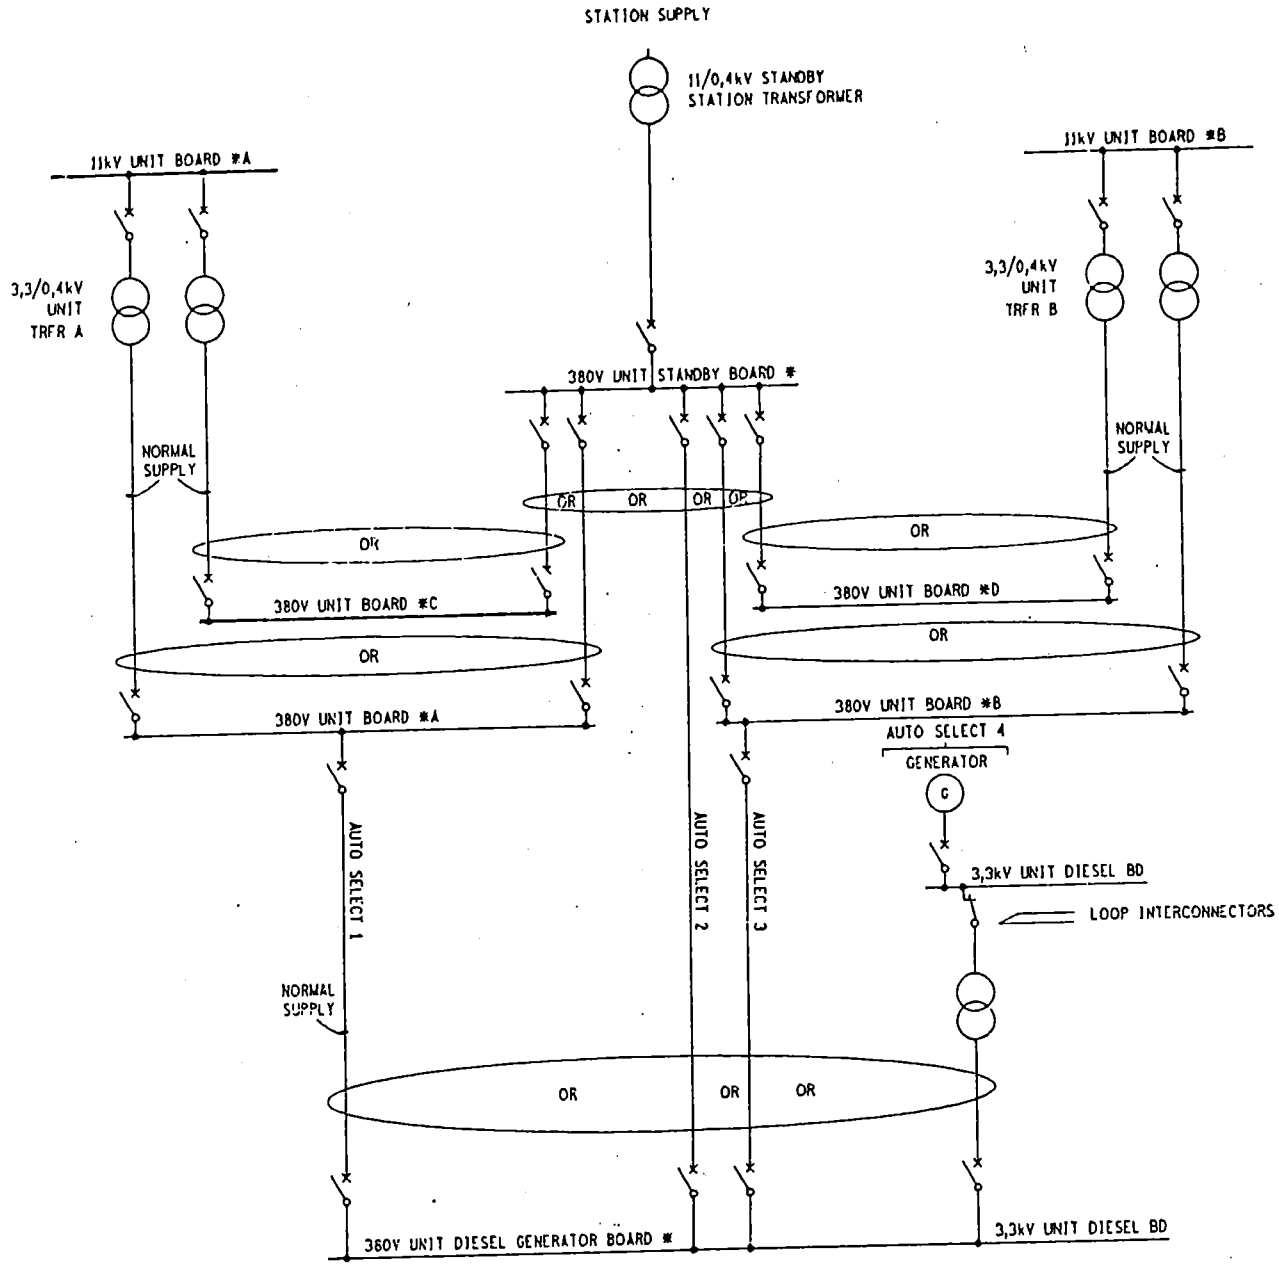

THIS DRAWING HAS BEEN CREATED ON A CAD SYSTEM AND AMENDMENT MUST BE EFFECTED ON THE CAD SYSTEM. CLAIM THEREFORE IN RESPECT

ESKOM • ESKOM

SOUTH AFRICA

KENDAL POWER STATION

INTERLOCK OPTIONS DESCRIBED IN 8.6.6 & 8.6.7

LOGIC DIAGRAM

(ONLY TO ILLUSTRATE ALTERNATIVE SCHEMES)

FIG 8.1

0

NWM KEIM 100

