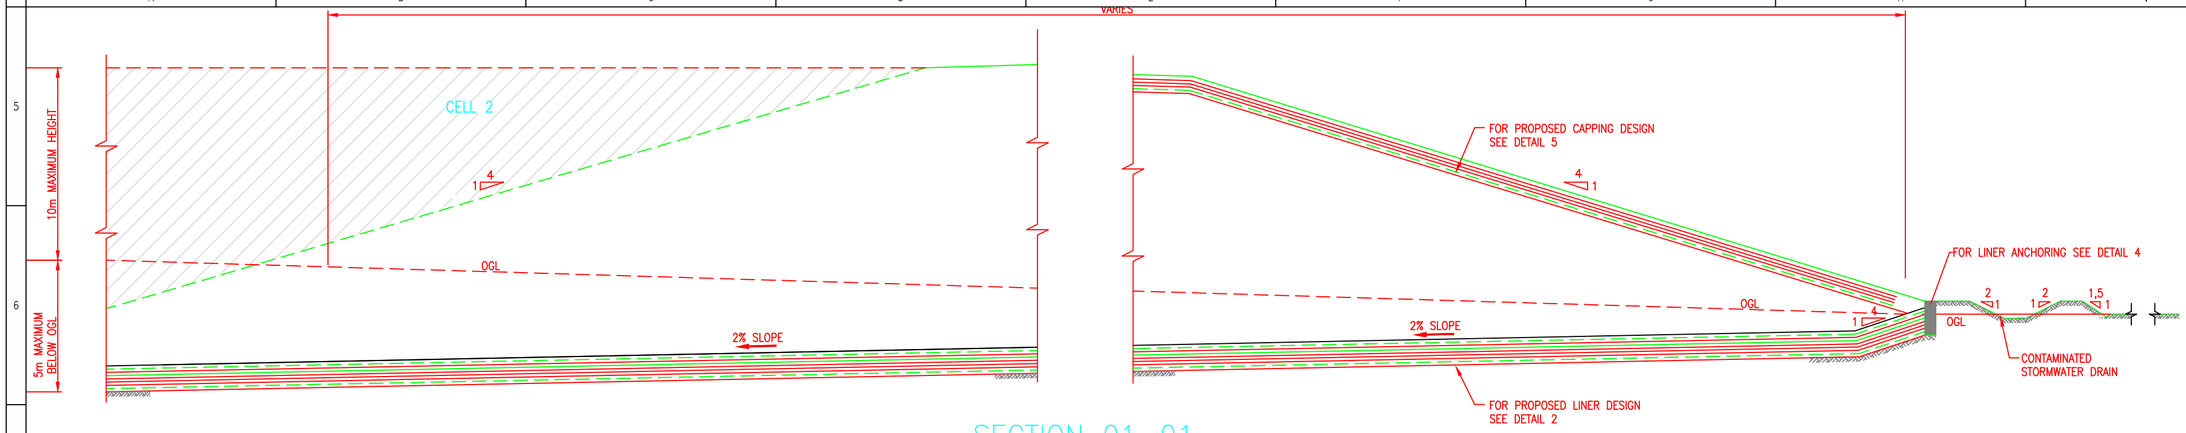

SECTION 01–01
SCALE 1:150

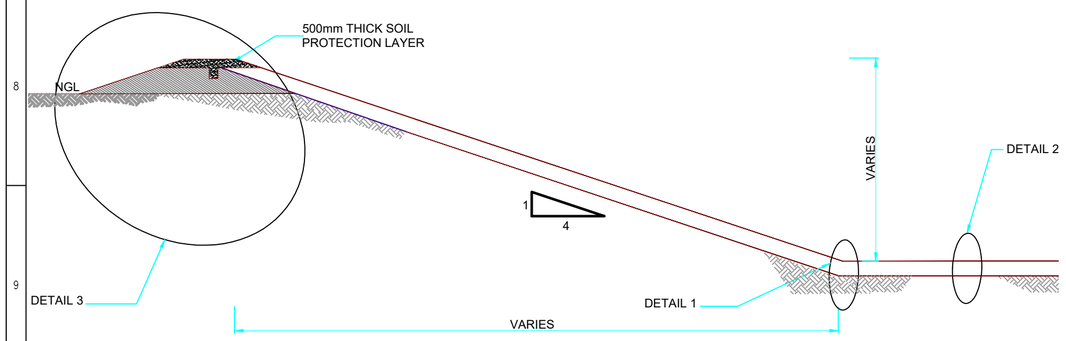

TYPICAL SECTION AND LINER DETAILS
SCALE 1:250

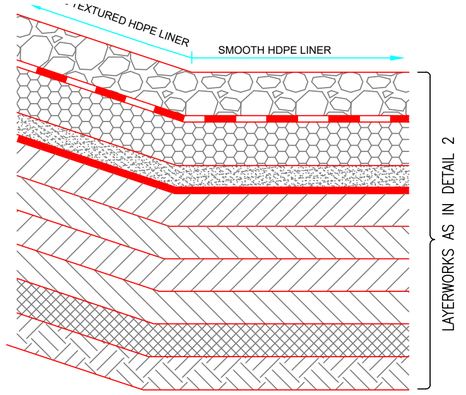

DETAIL 1:
PROPOSED LINER DESIGN
NOT TO SCALE

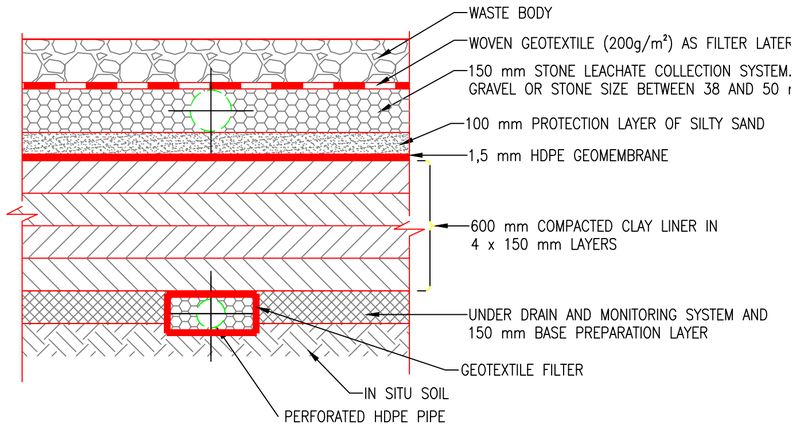

DETAIL 2:
PROPOSED LINER DESIGN
NOT TO SCALE

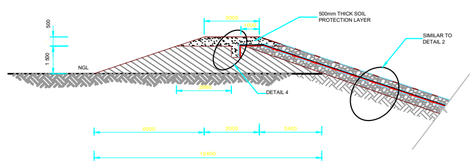

DETAIL 3
CONTROL BERM DETAIL
SCALE 1:100

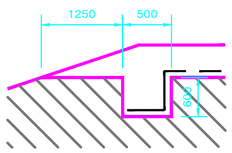

DETAIL 4
ANCHOR TRENCH DETAIL
SCALE 1:50

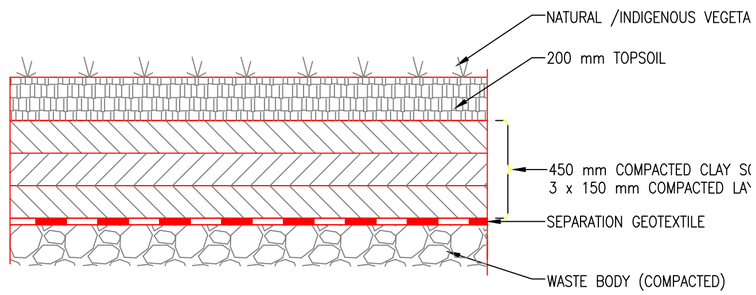

DETAIL 5:
PROPOSED CAPPING DESIGN
NOT TO SCALE

NO.	DATE	REVISION DESCRIPTION	DRAWN	REF. DRG No.	LEGEND :
△					

	RESPONSIBLE PERSON	DATE
DRAW CONTROL	E N	
DESIGN	A M	
DESIGN CONTROL	A M	
PROJECT MANAGER	E N	
CLIENT	INITIALS SIGNATURE	DATE

PREPARED BY EANM PROJECTS
ON BEHALF OF
MADITSI JAN CONSTRUCTION AND PROJECTS

CLIENT
ELIAS MOTSOALEDI LOCAL MUNICIPALITY
P.O. Box 48, Groblersdal, 0470

DRAWING TITLE
GROBLERSDAL CONSTRUCTION AND
REFURBISHMENT OF EXISTING LANDFILL SITE
CELL LINER DETAILS

DRAWING NUMBER

EANM PROJ. No	SUB-NUMBER	DISCIPLINE	DRAWING NUMBER	STATUS	REVISION
2020-13	—	—	EP-2020-13-04 —	D	— △

DRAWING STATUS CODES :
R = REPORT T = TENDER C = CONSTRUCTION
D = DRAFT P = PRELIMINARY A = AS BUILT

SCALE
HOR 1 : 2000
VER 1 : 1000

SHEET SIZE
A1

COPYRIGHT RESERVED