

3m GRAVEL ROAD

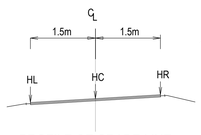


PROFILE OF GRADE LINE

ACCESS ROAD D1

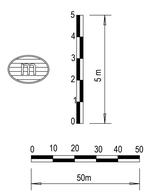


SCALES:
Horizontal 1:1000
Vertical 1:100

DATUM 1230.000

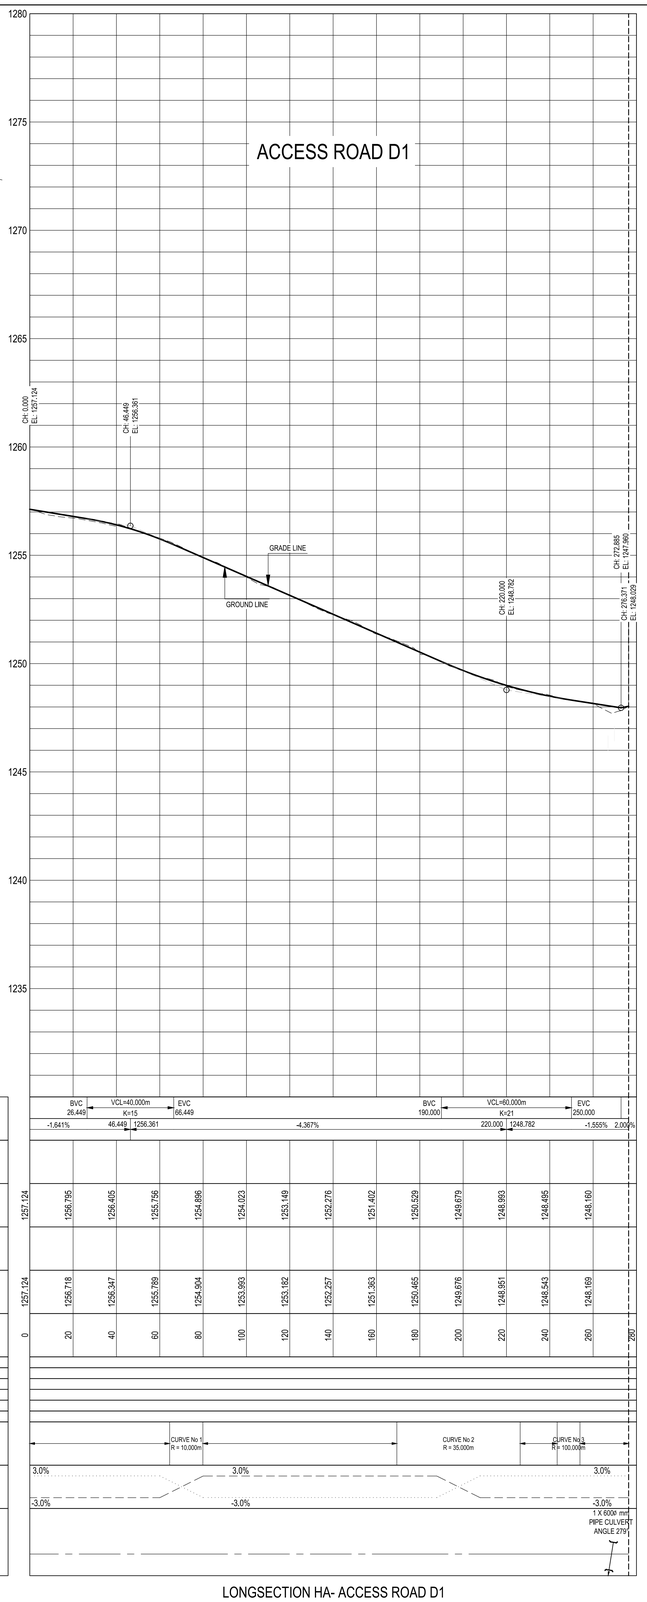


LONGSECTION HA- ACCESS ROAD D1

3m GRAVEL ROAD

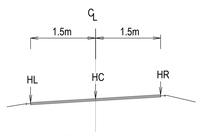


PROFILE OF GRADE LINE

ACCESS ROAD D2

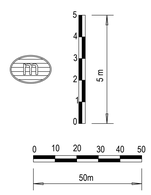


SCALES:
Horizontal 1:1000
Vertical 1:100

DATUM 1240.000

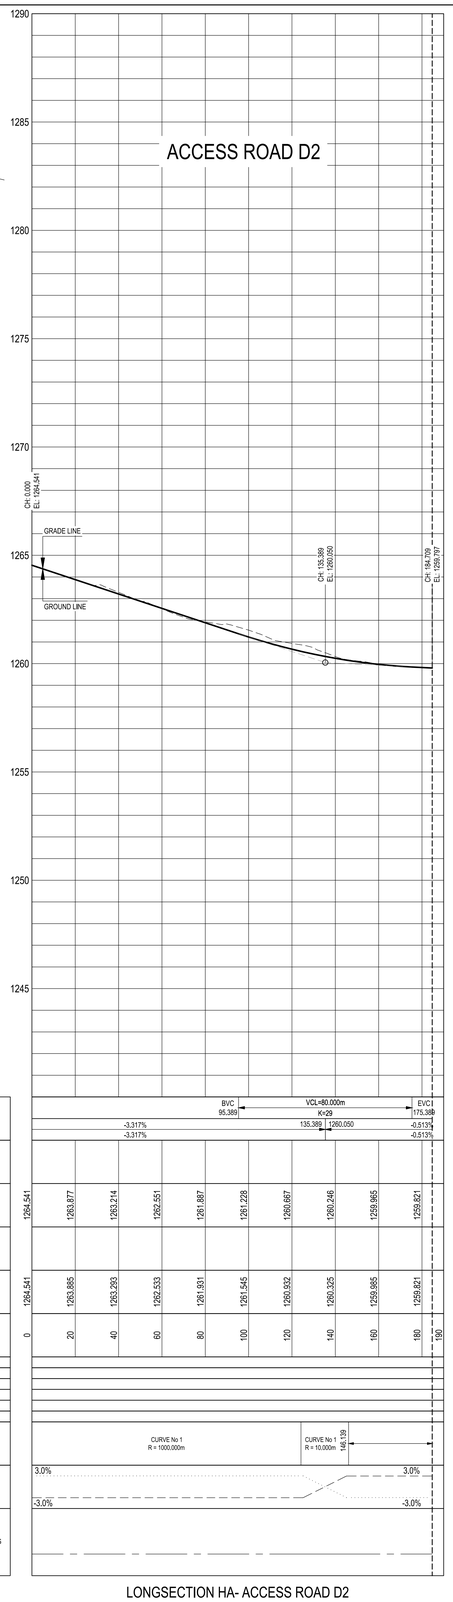


LONGSECTION HA- ACCESS ROAD D2

4m BLOCK PAVING ROAD

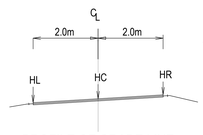


PROFILE OF GRADE LINE

ACCESS ROAD D3

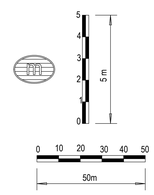

SCALES:
Horizontal 1:1000
Vertical 1:100

DATUM 1260.000

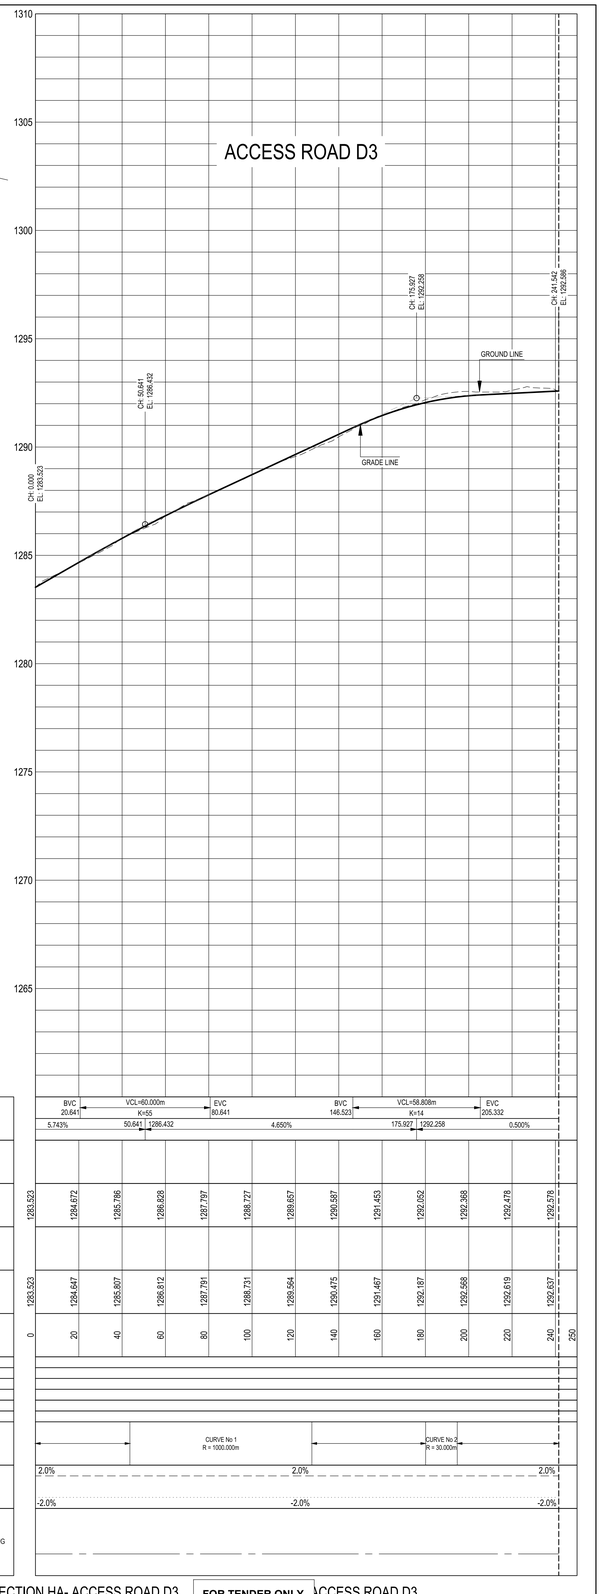

LONGSECTION HA- ACCESS ROAD D3

FOR TENDER ONLY

ACCESS ROAD D3

No.	DATE	REVISION	CONSULT. ENG.
T01	29/10/2024	ISSUED FOR RETENDER	
T00	28/02/2022	ISSUE FOR TENDER	

CONSTRUCTION RECORD (AS-BUILT)
WORKS CONTRACT ENGINEER
Name :
Prof. Reg. No. :
Date :
SANRAL PROJECT MANAGER
Name :
Date :

DESIGNED BY
NAME
Prof. Reg. No.
CHECKED BY
NAME
Prof. Reg. No.
DRAWN BY
NAME

CONSULTANT APPROVAL
Name :
Date :

HEAD OFFICE
48 Tambotie Avenue
Val de Grace
Pretoria
0184

PO Box 415
Pretoria 0001
South Africa

Tel: (012) 844 8000

SANRAL
SOUTH AFRICAN NATIONAL ROADS AGENCY SOC LTD
Reg.No. 1998/030664/30
BUILDING SOUTH AFRICA THROUGH BETTER ROADS

NORTHERN REGION
38 Ida Street
Menlo Park
Pretoria
0081

Private Bag X17
Lynnwood Ridge
0040

Tel: (012) 426 6200

ACCEPTANCE

THIS ACCEPTANCE IS FOR PROCEDURAL AND ADMINISTRATIVE REVIEW PURPOSES ONLY AND DOES NOT ATTRACT LEGAL LIABILITY OR LIABILITY OF ANY KIND FROM WHATSOEVER CAUSE OR HOWEVER ARISING

for the SA NATIONAL ROADS AGENCY SOC LTD.
Date:

PROJECT DESCRIPTION

FOR TRAINING AND CONSTRUCTION MANAGEMENT SERVICES FOR A COMMUNITY DEVELOPMENT PROJECT TO UPGRADE ACCESS ROADS IN AND NEAR KWAMHLANGA TOWNSHIP – MPUMALANGA PROVINCE

DRAWING DESCRIPTION

ACCESS ROADS - LONGITUDINAL SECTION
ACCESS ROADS D1, D2 AND D3

SCALE : AS SHOWN | SHEET 1 OF 1

PROJECT NUMBER	C.002-053-2023/1	
DRAWING LOCATION DATA	START	END
ROUTE	-	-
SECTION	-	-
DRAWING km DISTANCE	-	-
DRAWING TYPE	ROADS - LONG SECTIONS	
BRIDGE/STRUCTURE No.		
CONSULTANT DRAWING No.	60487450-4-1-C-BB-201-T-01	VER
SANRAL DOCUMENT #		T01