




SECTION THROUGH GROUTED STONE PITCHING
SCALE 1 : 20

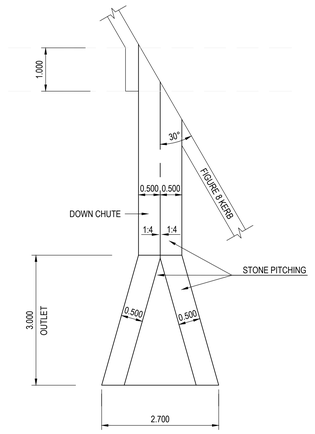


PLAN OF MITRE OUTLET
SCALE 1 : 50

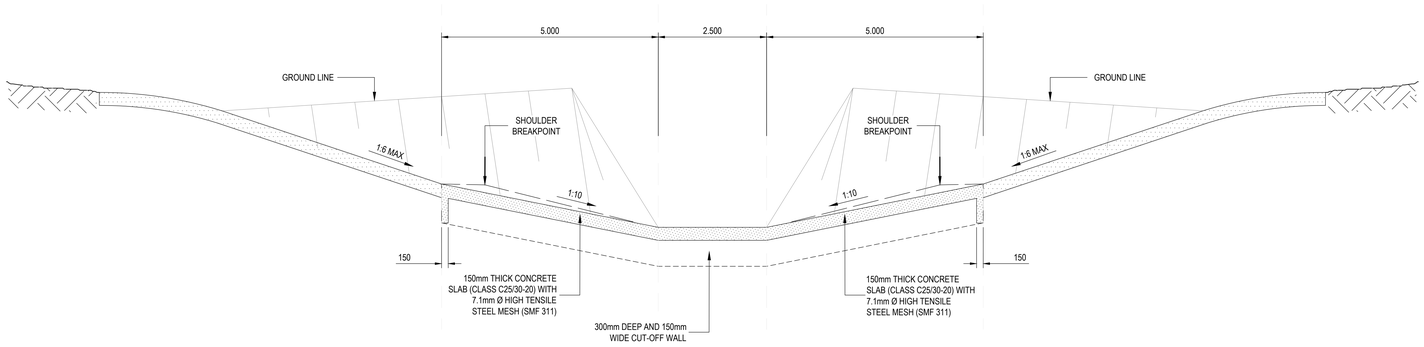


TYPICAL CONCRETE DRIFT
SCALE 1 : 50

**FOR TENDER ONLY**

| No. | DATE | REVISION | CONSULT. ENG. |
|---|---|---|---|
| T01 | 29/10/2024 | ISSUED FOR RETENDER | |
| T00 | 28/02/2022 | ISSUE FOR TENDER | |

CONSTRUCTION RECORD (AS-BUILT)
WORKS CONTRACT ENGINEER
Name :
Prof. Reg. No. :
Date :
SANRAL PROJECT MANAGER
Name :
Date :

DESIGNED BY
NAME
Prof. Reg. No.
CHECKED BY
NAME
Prof. Reg. No.
DRAWN BY
NAME

CONSULTANT APPROVAL
Name :
Prof. Reg. No. :
Date :

**HEAD OFFICE**
**46 Tambotie Avenue**
**Val de Grace**
**Pretoria**
**0184**

**PO Box 415**
**Pretoria 0001**
**South Africa**

**Tel: (012) 844 8000**

SANRAL
SOUTH AFRICAN NATIONAL ROADS AGENCY SOC LTD
Reg No. 1998/012554/30
BUILDING SOUTH AFRICA THROUGH BETTER ROADS

**NORTHERN REGION**
**38 Ida Street**
**Menlo Park**
**Pretoria**
**0081**

**Private Bag X17**
**Lynnwood Ridge**
**0040**

**Tel: (012) 426 6200**

ACCEPTANCE
THIS ACCEPTANCE IS FOR PROCEDURAL AND ADMINISTRATIVE REVIEW PURPOSES ONLY AND DOES NOT ATTRACT LEGAL LIABILITY OR LIABILITY OF ANY KIND FROM WHATSOEVER CAUSE OR HOWEVER ARISING
for the SA NATIONAL ROADS AGENCY SOC LTD.
Date:

**PROJECT DESCRIPTION**
**FOR TRAINING AND CONSTRUCTION MANAGEMENT SERVICES FOR A COMMUNITY DEVELOPMENT PROJECT TO UPGRADE ACCESS ROADS IN AND NEAR KWAMHLANGA TOWNSHIP – MPUMALANGA PROVINCE**

**DRAWING DESCRIPTION**
**ACCESS ROADS**
**STORMWATER DRAINAGE - DRIFT AND MITRE DRAIN DETAILS**

**SCALE : AS SHOWN** | **SHEET 1 OF 1**

| PROJECT NUMBER | C.002-053-2023/1 | |
|---|---|---|
| DRAWING LOCATION DATA | START | END |
| ROUTE | - | - |
| SECTION | - | - |
| DRAWING km DISTANCE | - | - |
| DRAWING TYPE | TYPICAL DRAWING - ROADWORKS | |
| BRIDGE/STRUCTURE No. | | |
| CONSULTANT DRAWING No. | 60487450-4-1-C-DA-115-T-01 | VER |
| SANRAL DOCUMENT # | | T01 |