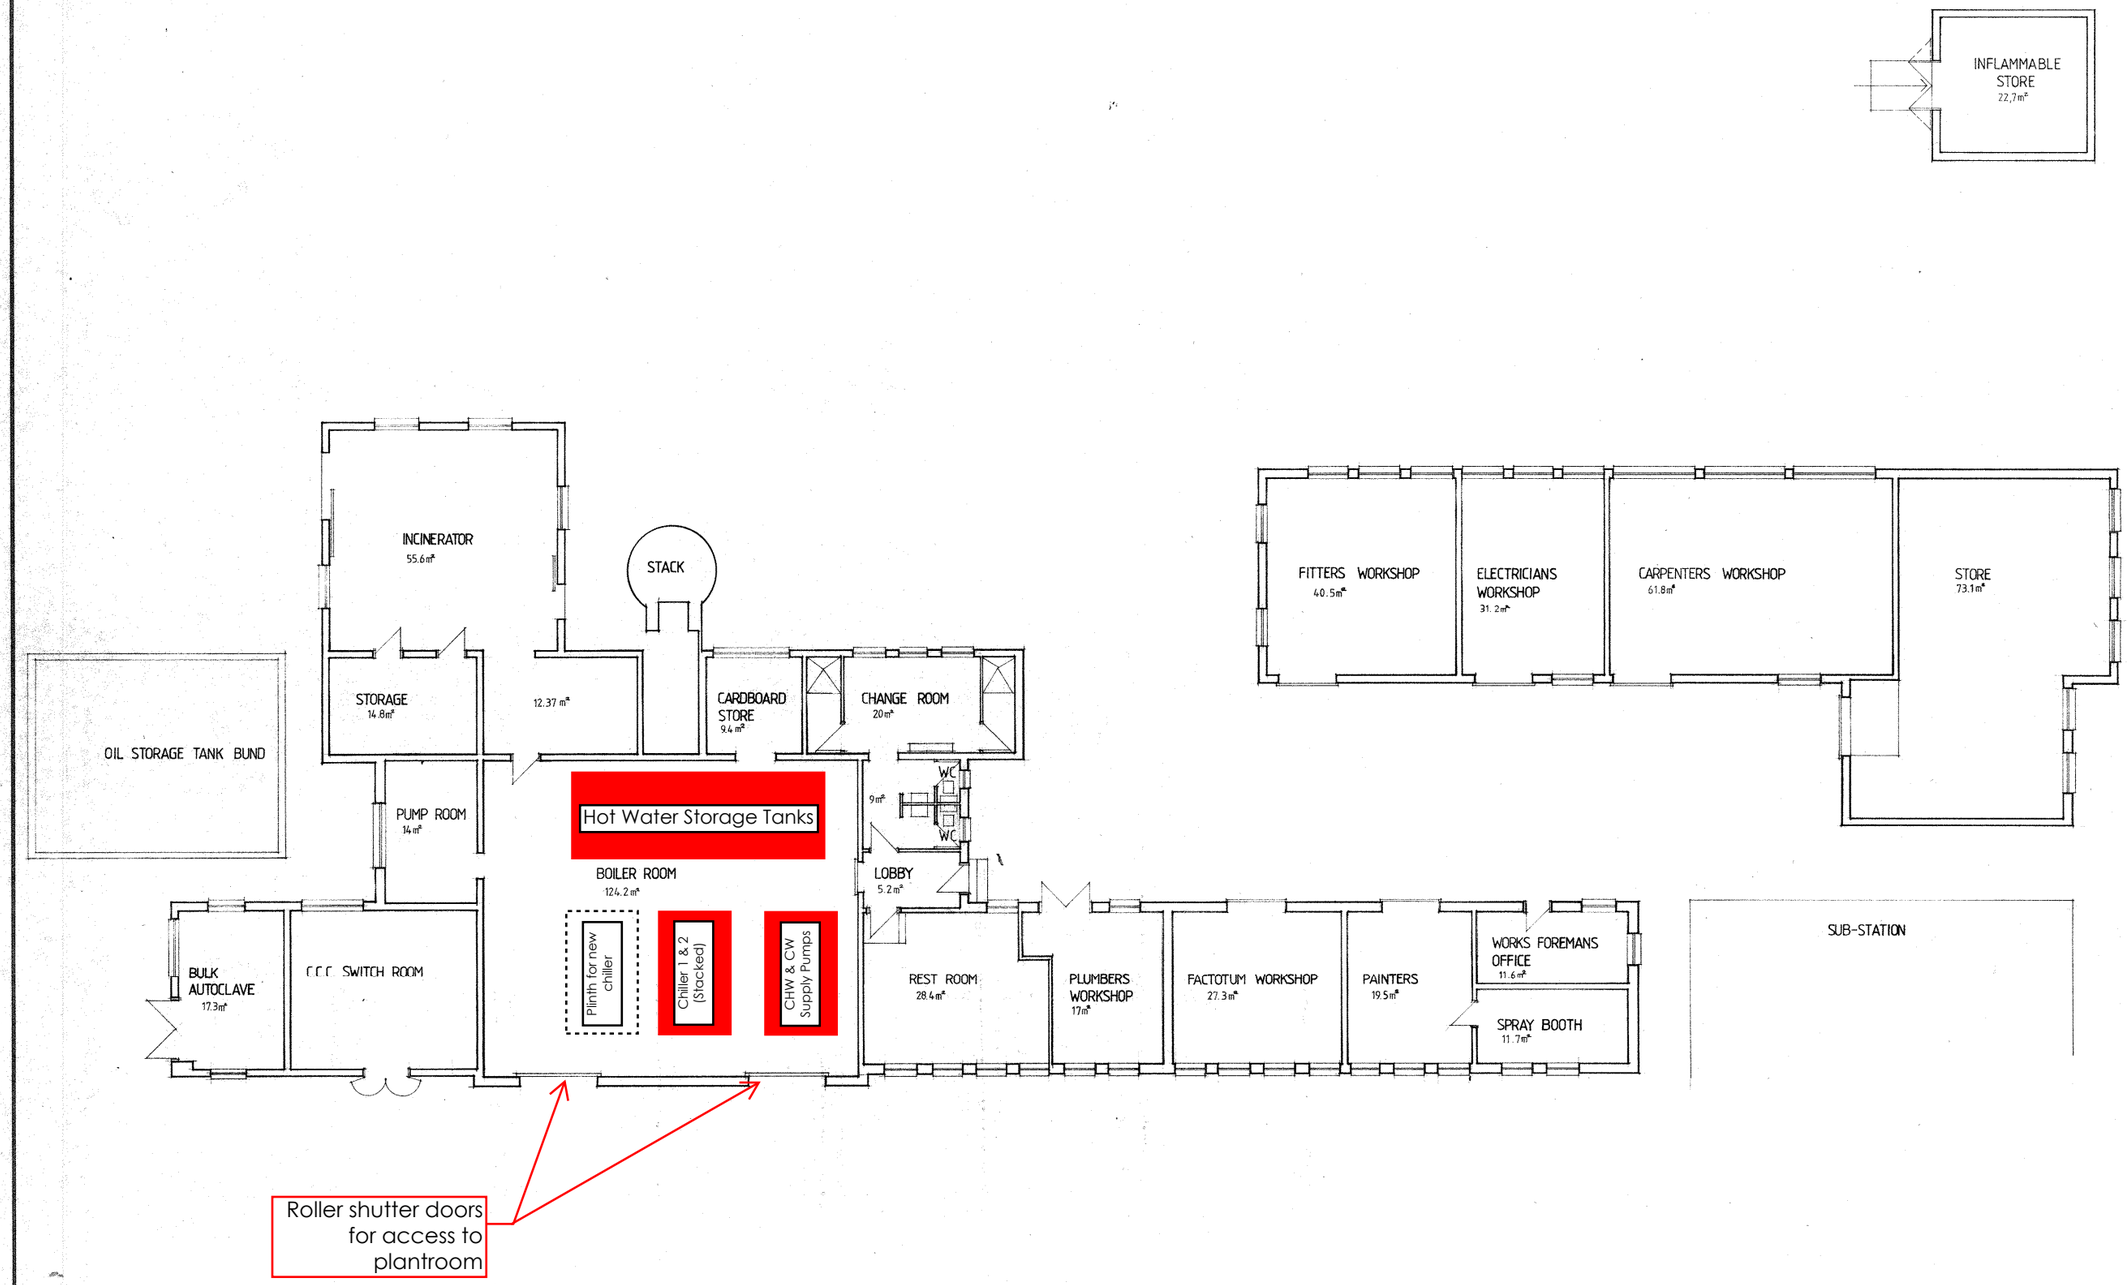

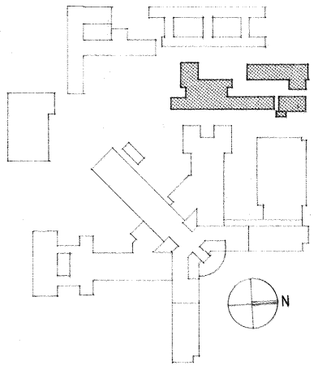

G

FLOOR

KEY PLAN

RED CROSS HOSPITAL ARCHITECTURAL CONSORTIUM
KMH ARCHITECTS AND STURROCK FOALE & ROBERTSON

110 KLOOF STREET
CAPE TOWN 8001
TELEX 526110-KMH
(021) 214 444

EXISTING

WORKSHOP BLOCK

GROUND FLOOR PLAN

scale 1 : 100 date october 1988

project 2190 drawing 1/S/16/A

amendment