



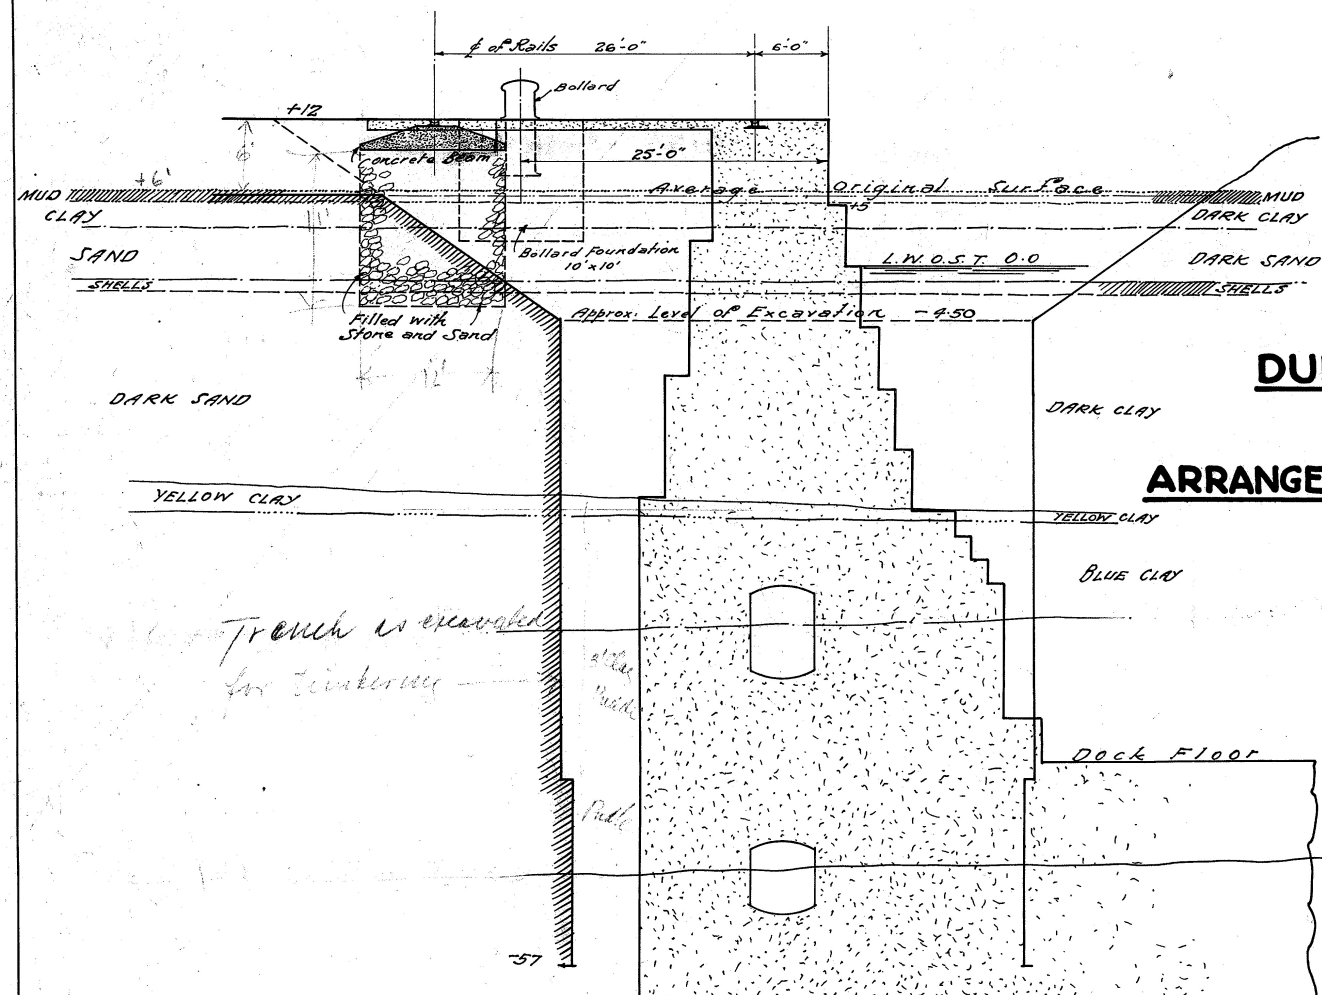

— SECTION OF SOUTH WALL —
SCALE: 1/8 INCH = 1 FOOT

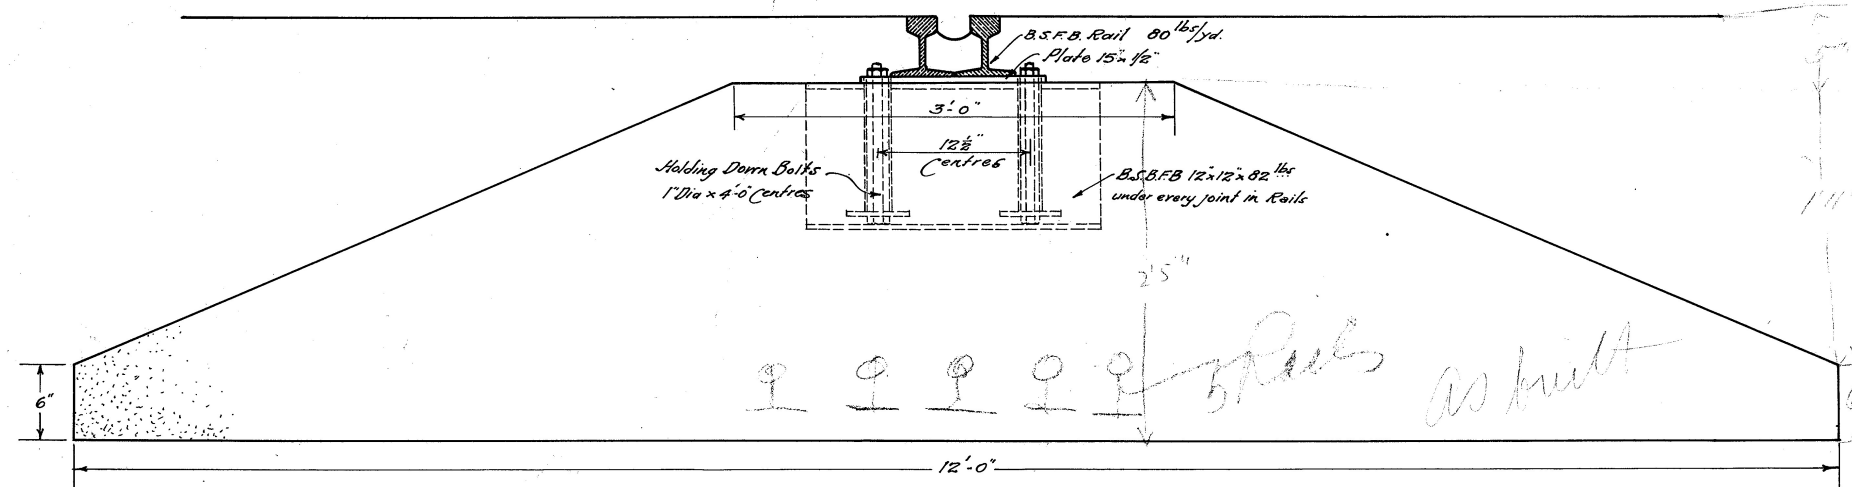

SECTION OF REINFORCED CONCRETE BEAM.

SCALE: $1\frac{1}{2}$ INCHES = 1 FOOT.

401
A. 356/
97

MICROFILMED