ROOM FIXTURE SCHEDULE - supplied by client

Qty	Code	Description
2	F-031	STOOL FOOT, DOUBLE STEP, RUBBER TOP
1	E-020	PAPER TOWEL DISPENSER
1	E-014	SOAP DISPENSER
4	BWSS01	BOWL LOTION STAINLESS STEEL,150mm
1	E-003	CONTAINER RING, WALL MOUNTED FOR REFUSE BAG
1	CHA042	DRAFTPERSONS CHAIR, 455 x 460mm
1	E-005	SHARPS CONTAINER, WALL MOUNT
1	E-119	500(L) x 200(W) DIAGNOSTIC SET, WALL MOUNTED
1	TRO029	540(D) x 670(H) TROLLEY GAS CYLINDER FOR 80mm CYLINDER
1	F-028	STAINLESS STEEL DRIP STAND MOBILE
1	IUC001	INSTRUMENT UNIT CUPBOARD WITH 2 STEEL DOORS & 2 GLASS DOORS, 950 x 450 x 1800mm HIGH
1	DRP001	400 x 2440 DEEP STAND MOBILE
1	BWSS02	400(L) x 735(W) x 855(H) BOWL STAND DOUBLE STAINLESS STEEL WITH BOWL
1	E-137	NEBULISER ULTRASONIC, 310 x 160 x 270mm MOBILE, ON 530 x 530 x 1093mm HIGH STAND
1	F-034	STOOL ANAESTHETIO WITH CASTORS
1	LAZB01	LAZ Z-BOY, 970 x 740 x 1000mm HIGH
1	ECG001	ECG DEFIBRILLATOR / ECG 3 LEAD COMBINATION, 500 x 420 x 260mm HIGH
1	E-115	MONITOR V/S, BP, TEMP, HEART RATE & O CUFF WALL MOUNTED, 190 x 160 x 244mm HIGH

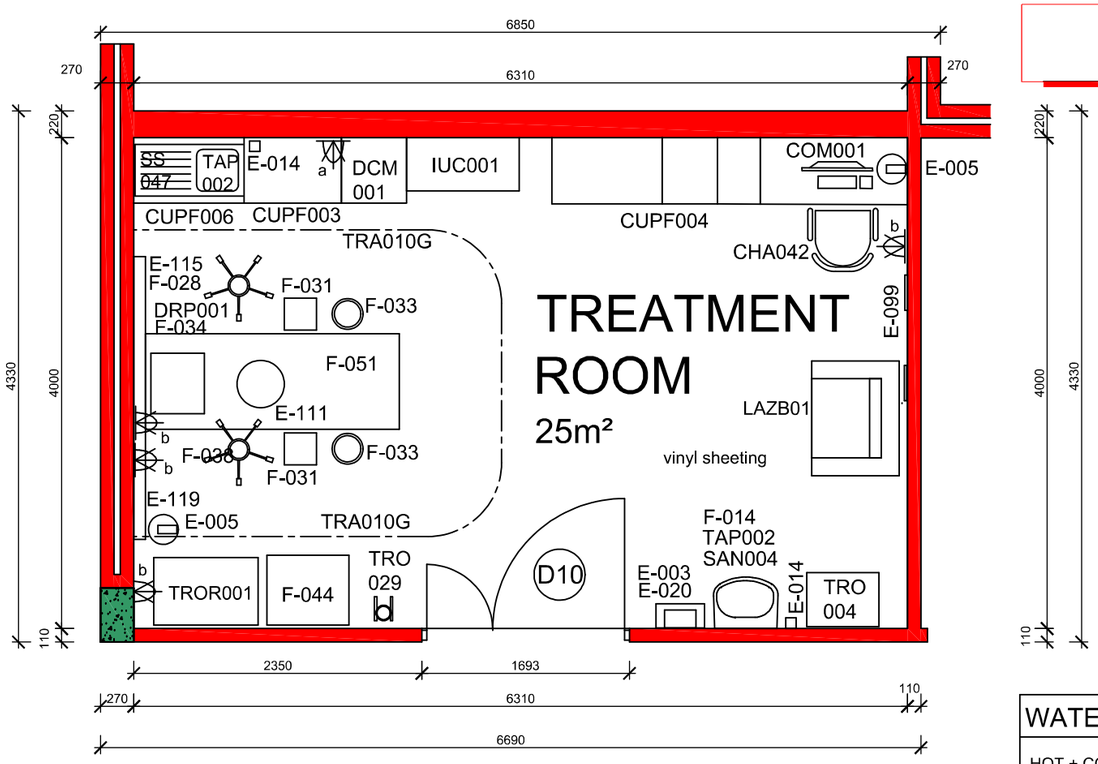

FLOOR PLAN

SCALE 1:50

ISSUED FOR TENDER

ELECTRICAL LAYOUT	
a	DOUBLE PLUG @ 1100
b	DOUBLE PLUG @ 300

WATER SUPPLY NOTE
HOT + COLD WATER

ROOM FIXTURE SCHEDULE - supplied by client

Qty	Code	Description
1	TROR001	TROLLEY RESUSCITATION (CRASH CART) 850 x 550 x 950mm HIGH
1	F-051	TROLLEY PATIENT TRANSPORT, ADJUSTABLE HYDRAULIC WITH SIDES, 2070 x 780 x 870mm HIGH
1	DCM001	DRUG CABINET, WALL MOUNTED, 650 x 550 x 300mm HIGH
1	F-044	TROLLEY DRESSING WITH BUCKET & BOWL, 760 x 570 x 860mm HIGH
1	F-038	TROLLEY INSTRUMENT MEDIUM, 610 x 445 x 860mm HIGH
1	E-111	CEILING MOUNTED CLINICAL EXAM LAMP
2	F-033	BUCKET FOR KICK-ABOUT
2	KIC002	KICK-ABOUT FOR BUCKET & BOWL
2	F-138	FLOW METER REGULATOR
4	FSW001	FORCEPS SPENCER WELLS 180mm

ROOM FIXTURE SCHEDULE - supplied by contractor

Qty	Code	Description
1	TRA010G	WARD CURTAIN TRACK
1	E-099	WALL CLOCK, 300mm DIA. WITH LITHIUM BATTERIES
1	SS047	STAINLESS STEEL SINGLE END BOWL, DROP-IN SINK 900 x 535mm
1	COM001	COMPUTER POINT
1	SAN004	WASH HAND BASIN
1	F-014	MIRROR (BASIN), 300 x 400mm
1	TAP002	BIB TAP, ELBOW ACTION
1	CUPF004	2800(L) x 600(W) x 880(H) FLOOR CUPBOARD + DESK COMBO - see details
1	CUPF006	900(L) x 600(W) x 880(H) FLOOR DRAWER CUPBOARD
1	CUPF003	450(L) x 600(W) x 880(H) FLOOR CUPBOARD WITHOUT DOOR + 450(L) x 600(W) x 880(H) FLOOR CUPBOARD WITH DOOR

Ideal Clinic - Spatial Room Layout

15. TREATMENT ROOM

public works & infrastructure
Department of Public Works & Infrastructure
FREE STATE PROVINCE

health
Department: Health
REPUBLIC OF SOUTH AFRICA

Date	9 September 2022	Drawn	LJ
Scale	1:50	Checked	LJ
Dwg no.	Ideal Clinic - Spatial - 015a	Revision	0