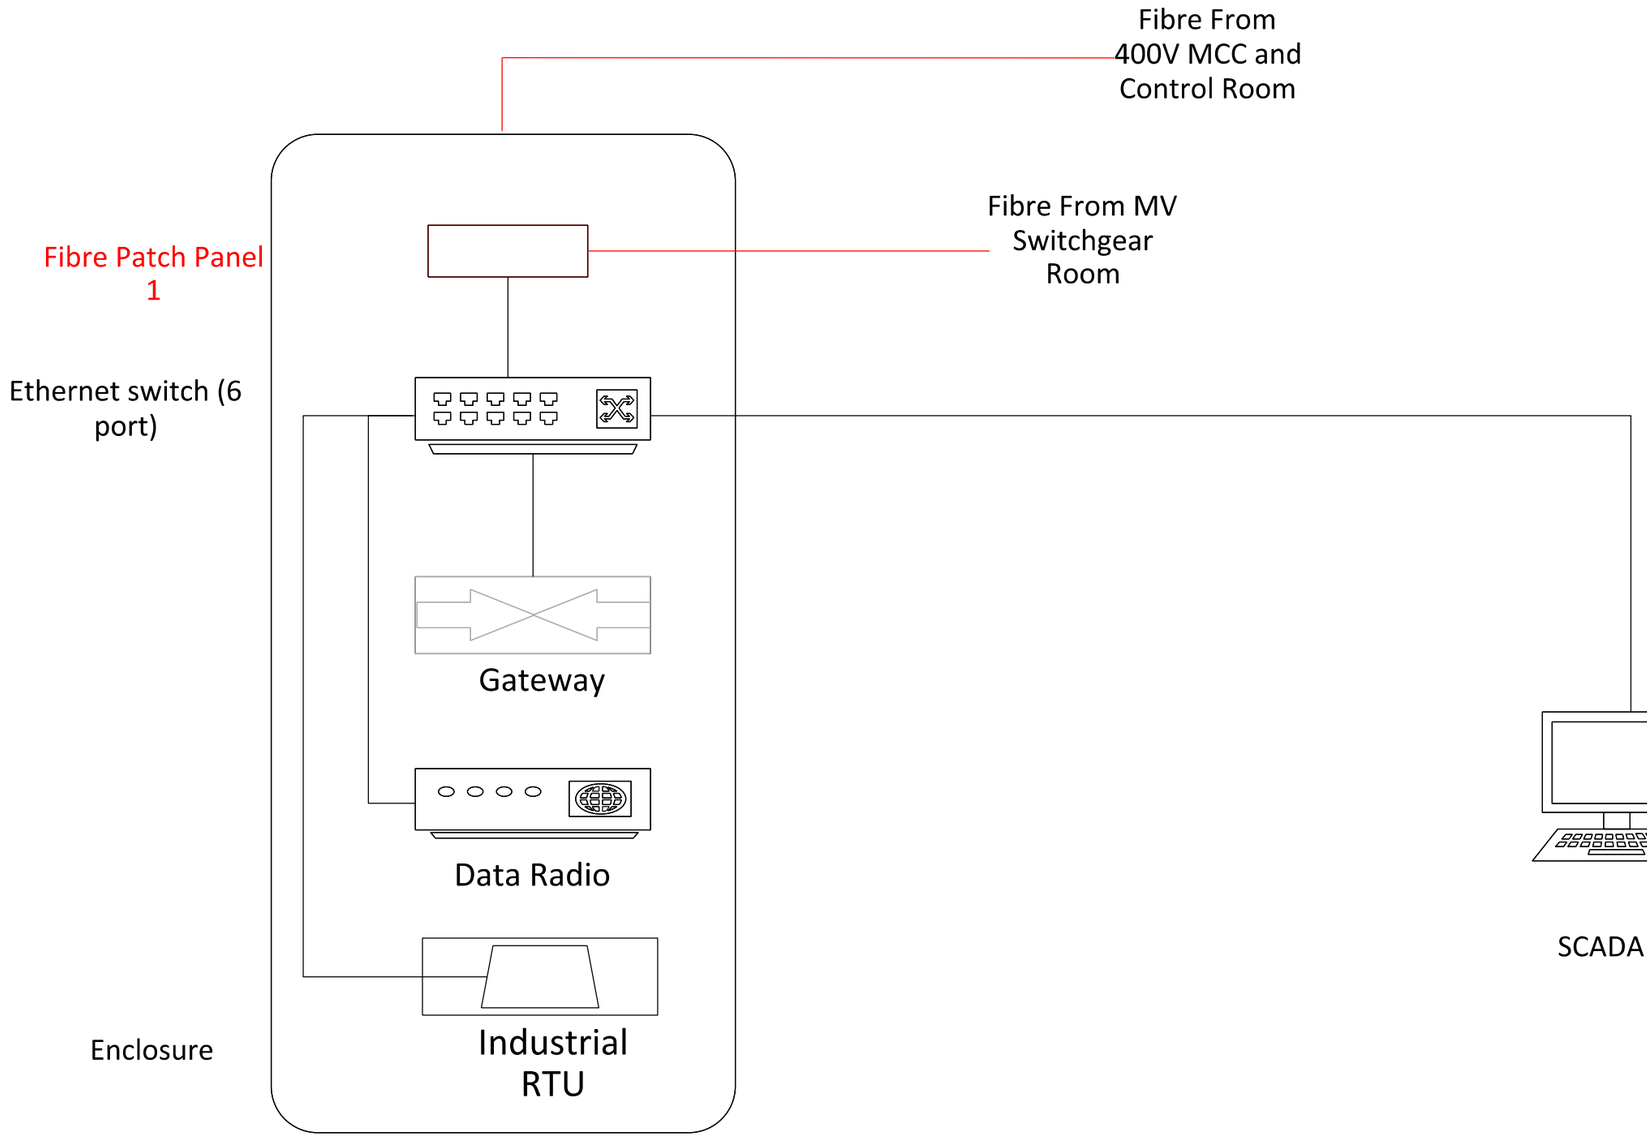


Fibre Optic (IEC 61850)

TCP/IP (IEC 61850)

CLIENT: TRANSNET national ports authority

Client Name:	
Designation & Section:	ELECTRICAL ENGINEER: PORT ENGINEERING
Client Signature:	Project Phase: 0
Date:	
Contact No.'s:	

No.	DATE	REVISION DETAIL
00	11-12-2020	ORIGINAL
~~01~~	~~27-11-2022~~	~~APPROVED FOR CONSTRUCTION (AFC)~~

Main Contractor:

Stateway Switchboards (Pty) Ltd.

55 Second Road, Limbro Park Sandton | P.O. Box 1055 Limbro Park 2065 | TEL. +27(0) 11 021 7260 FAX. +27(0) 86 503 2258

Main Contractor:	STATEWAY SWITCHBOARDS (PTY.) LTD.
ZML Africa Drawing No.	TNPA/2020

Consultant: Z.M.L Africa Group — Engineering Africa Forward

Site Address: Sturrock Dry Dock, Cape Town

Building Name: Combined Pumphouse and Graving Dock Substation

Project Description: Sturrock Dry Dock Electrical Infrastructure Upgrades: - Sketch Plan

Drawing Description: SCADA,Telemetry and Metering Layout

Drawn: P.GOVENDER	Date: 29 / 07 / 2021
Designer/ Checked: M.SHEZI	Scale: AS SHOWN
Approved: M.SHEZI	Drawing Size: A3
Prof Reg. No. 20110108	Revision No: 01
Signature:	27/11/2022

Drawing Number: TNPA/2020-000-E-STM-0001

Site & Building No.	Floor No.	Discipline & Service Type

Sheet Number	Project Number	Proposal No.
004		000