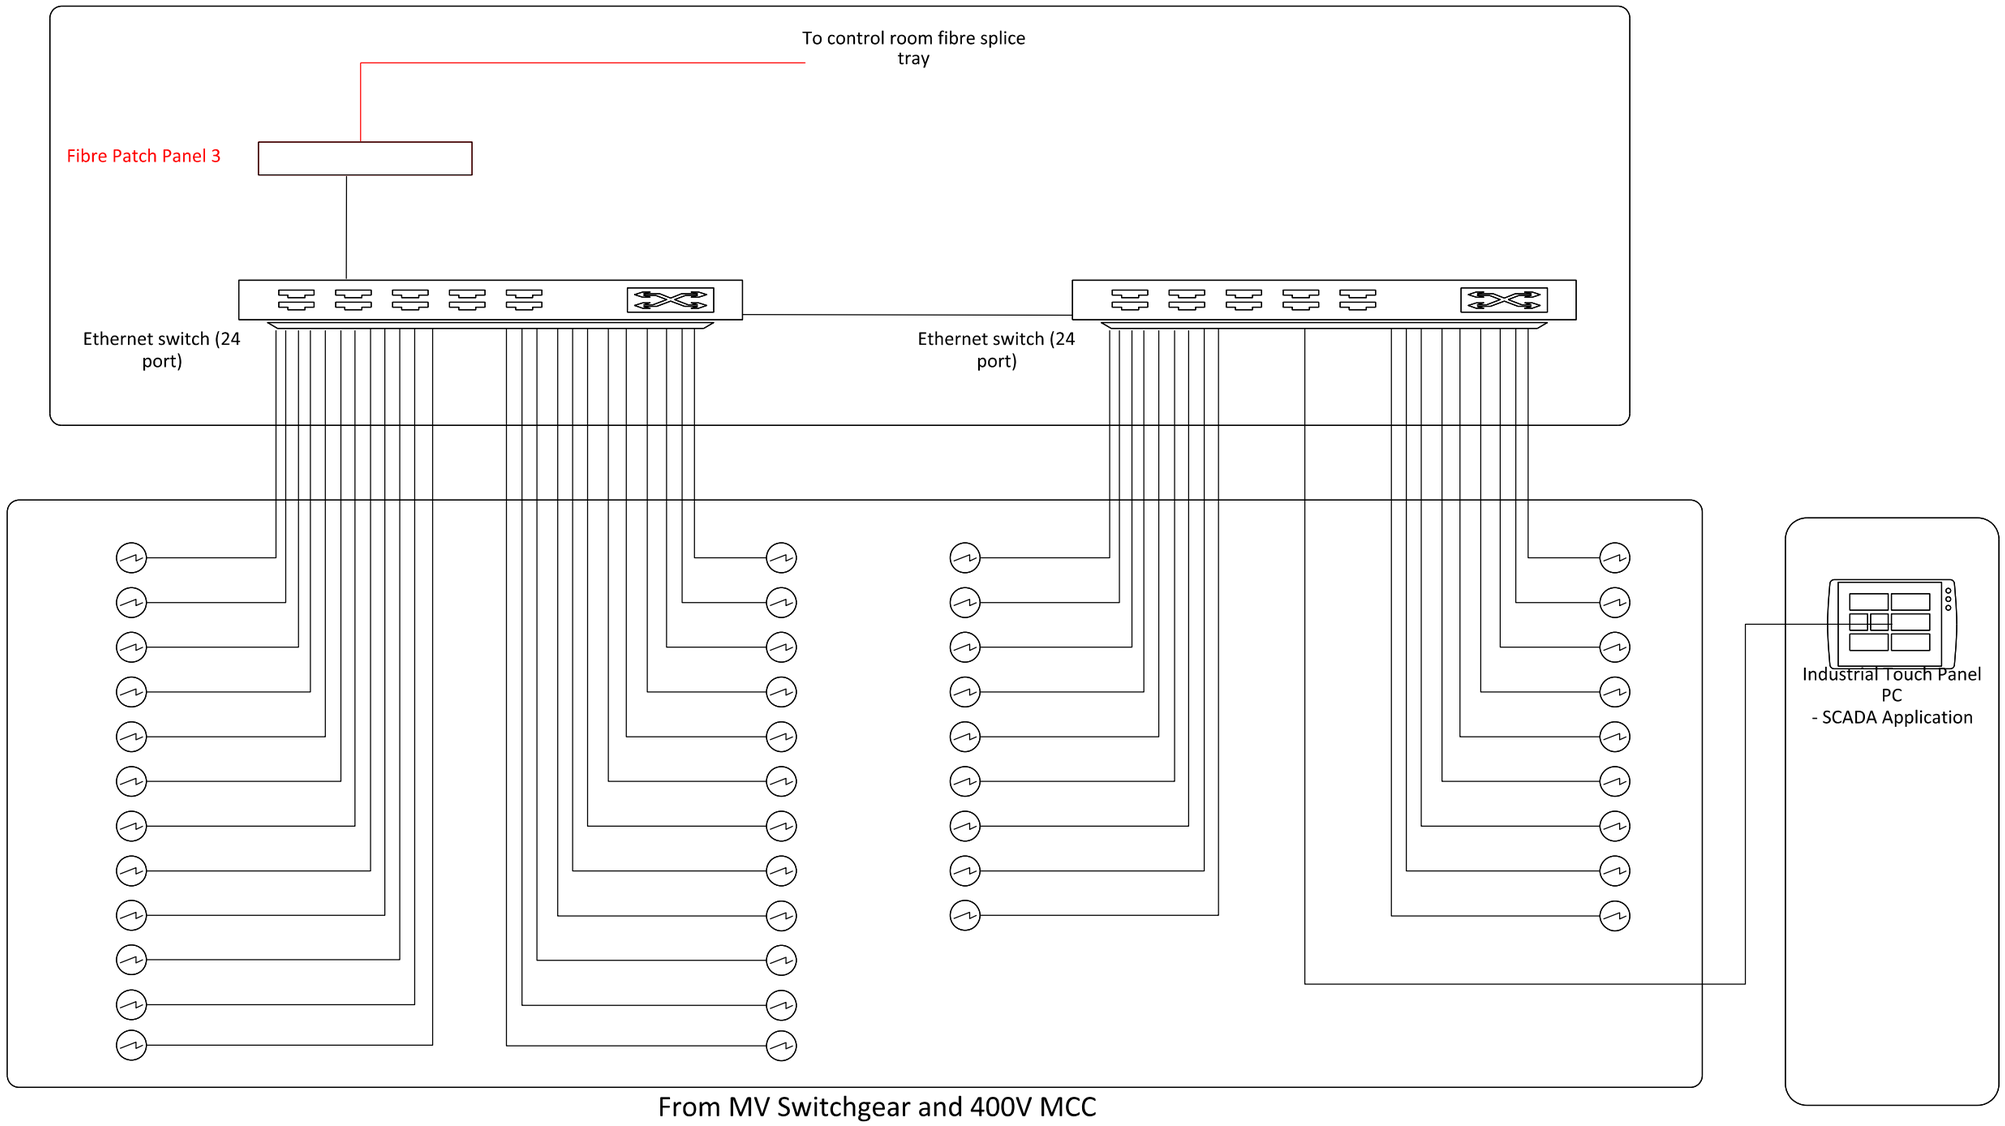


Fibre Optic (IEC 61850)

TCP/IP (IEC 61850)

CLIENT: TRANSNET national ports authority

Client Name:

Designation & Section: ELECTRICAL ENGINEER: PORT ENGINEERING

Client Signature: Project Phase 0

Date:

Contact No.'s:

No.	DATE	REVISION DETAIL
00	11-12-2020	ORIGINAL
01	27-11-2022	APPROVED FOR CONSTRUCTION (AFC)

Main Contractor:

Stateway Switchboards (Pty) Ltd.

55 Second Road, Linbro Park, Sandton — P.O. Box 1055, Linbro Park 2065 — TEL. +27(0) 11 021 7260, FAX. +27(0) 86 503 2258

Main Contractor: STATEWAY SWITCHBOARDS (PTY.) LTD.

ZML Africa Drawing No.: TNPA/2020

Consultant:

Z.M.L Africa Group
Engineering Africa Forward

Site Address:
Sturrock Dry Dock, Cape Town

Building Name:
Combined Pumphouse and Graving Dock Substation

Project Description:
Sturrock Dry Dock Electrical Infrastructure Upgrades: - Sketch Plan

Drawing Description:
SCADA,Telemetry and Metering Layout

Drawn: P.GOVENDER	Date: 29 / 07 / 2021
Designer/ Checked: M.SHEZI	Scale: AS SHOWN
Approved: M.SHEZI	Drawing Size: A3
Prof Reg. No. 20110108	Revision No: 01
Signature: 27/11/2022	

Drawing Number: TNPA/2020-000-E-STM-0001

Site & Building No.	Floor No.	Discipline & Service Type

Sheet Number	Project Number	Proposal No
005		000