GENERAL NOTES


1. ALL DIMENSIONS ARE IN MM U.O.N.
2. USE FIGURED DIMENSIONS ; DO NOT SCALE OFF
3. CONTRACTOR TO CONFIRM ALL DIMENSIONS ON SITE BEFORE CONSTRUCTION COMMENCES & AN DISCREPANCIES REPORTED TO THE ARCHITECT OR ENGINEER.

CONCRETE NOTES

1. ALL CONCRETE CONSTRUCTION SHALL BE PERFORMED TO SANS 2001 (CC1 & CC2) & SANS 10100-2
2. CONCRETE GRADE TO STRUCTURAL ELEMENTS SHALL BE 40MPA AT 28 DAYS
3. BLINDING CONCRETE TO BE MIN 15 MPA
4. ALL CONCRETE SHALL BE CURED IN ACCORDANCE WITH SANS 10100-2
5. ALL EXPOSED CORNERS TO HAVE 20mm CHAMFER
6. ALL REINFORCEMENT SHALL BE HOT DIPPED GALVANISED
7. MIN COVER TO REINFORCEMENT SHALL BE 50mm
8. ALL REINFORCEMENT TO BE CHECKED BY ENGINEER PRIOR TO CAST OF CONCRETE
9. GROUT SHALL BE NON-SHRINK AND INSTALLATION PERFORMED TO THE MANUFACTURERS SPECIFICATIONS


MEMBER	NO OF	NO BARS	DIA	CUT LENGTH	TOTAL	BAR MARK	SC	A	B	C	D	E/R	kg
280x595 DEEP BEAM B9 SIMILAR TO BEAM B10 THUS 2 NO. OFF													
	2	51	R8	1500	102	01	60	490	170				60
	2	4	Y32	3950	8	02	38	1830	420	[1820]			200
	2	6	Y32	8750	12	03	20	[8740]					663
	2	2	Y32	6150	4	04	20	[6140]					155

	6	8	10	12	16	20	25	32	40	TOTAL
R		60								60
Y								1018		1018
TOTAL		60						1018		1078

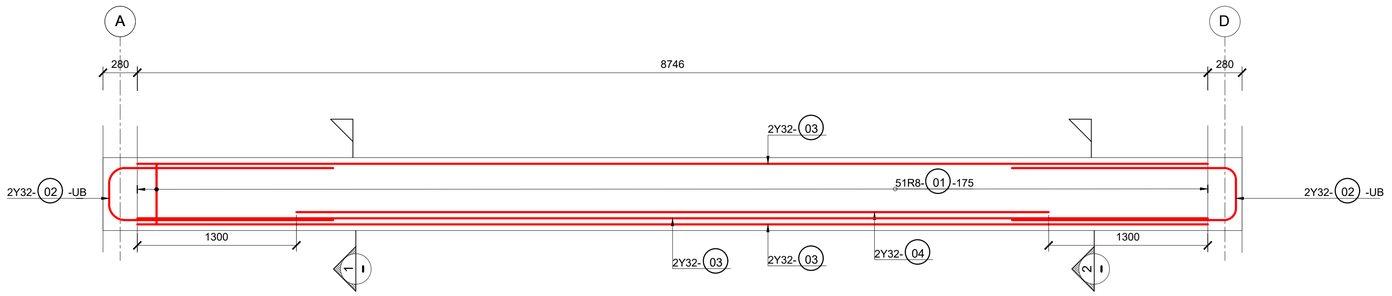


280x595 DEEP DOWNSTAND BEAM B9 (SIMILAR TO BEAM B10 THUS 2 NO. OFF)

SCALE 1:25

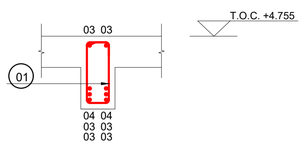

SECTION 1
SCALE 1:25

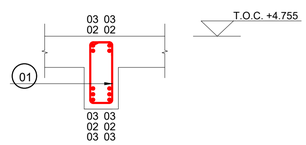

SECTION 2
SCALE 1:25

APPROVED FOR CONSTRUCTION

CLIENT: TRANSNET national ports authority

Client Name:

Designation & Section:

Client Signature:

Project Phase 2

Date:

Contact No.'s:

No.	DATE	REVISION DETAIL
0	06/05/21	ORIGINAL ISSUE FOR APPROVAL
1	31/11/2022	NOTES EDITED, DRAWING ISSUED & APPROVED FOR CONSTRUCTION

Main Contractor: Stateway Switchboards

Main Contractor: Stateway Switchboards Pty Ltd

ZML Africa Drawing No.: TNPA/2020

Consultant: Z.M.L Engineers and Project Managers, A Division of ZML Africa Group

Sub-Consultant: LUBISI CONSULTING, A NEW PERSPECTIVE TO ENGINEERING CONSULTING

Site Address: Sturrock Dry Dock, Cape Town

Building Name: Combined Pump House & Graving Dock Substation

Project Description: Sturrock Dry Dock Electrical Infrastructure Upgrades

Drawing Description: Roof Beams Reinforcement Layout & Sections - Sheet 3

Drawn:	E.M.	Date:	04 / 2021
Designer/ Checked:	E.M.	Scale:	AS SHOWN
Approved:	C.T.P.	Drawing Size:	A1
Prof Reg. No.	20050009	Revision No.	1
Signature:			

Drawing Number: TNPA/2020-SE-008

Site & Building No.	Floor No.	Discipline & Service Type
		STRUCTURAL
Sheet Number	**Project Number**	**Proposal No.**
3 OF 3	TNPA857 CIDB	-