
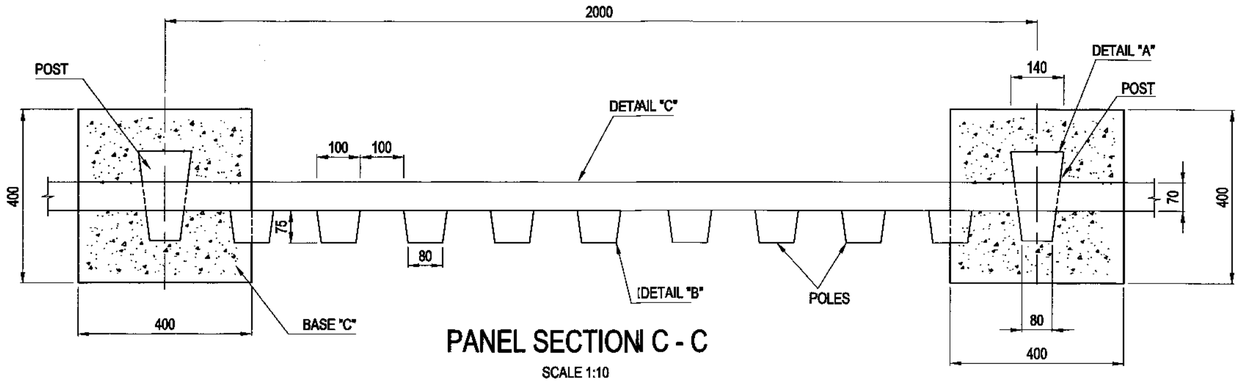



PANEL SECTION C - C

SCALE 1:10

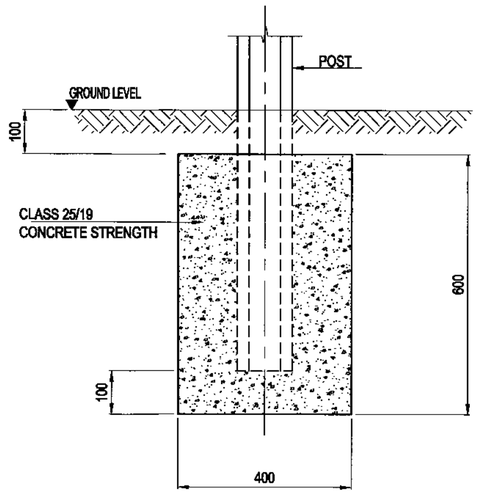


DETAILS OF POST FOOTING - DETAIL "X"

SCALE 1:10

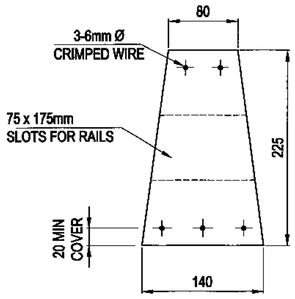


DETAIL "A" POST

SCALE 1:5

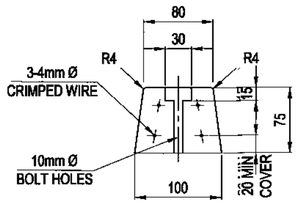

DETAIL" B" POLE

SCALE 1:5

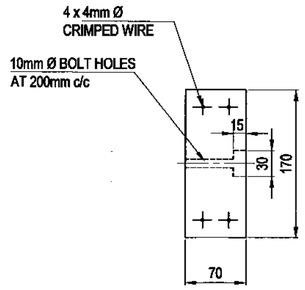

DETAIL "C" RAIL

SCALE 1:5

SECTIONS OF PRECAST CONCRETE COMPONENTS

FOR LATEST VERSION CHECK www.nra.co.za

No.	DATE	VERSION / REVISION	APPROVED
V1	SEPT 2014	ORIGINAL VERSION	

SANRAL TYPICAL DRAWINGS

COPYRIGHT: THIS DRAWING IS PROTECTED IN TERMS OF THE COPYRIGHT ACT No. 98 OF 1978 AND MAY NOT BE REPRODUCED WITHOUT PERMISSION IN WRITING FROM SANRAL.

CONDITIONS FOR USE: CONSULTANTS APPOINTED BY SANRAL SHALL INCORPORATE THE TYPICAL DETAILS HEREON INTO THEIR SPECIFIC DESIGN FOR WHICH THEY WILL ASSUME FULL PROFESSIONAL RESPONSIBILITY. THIS TYPICAL DRAWING MAY NOT BE USED FOR TENDER PURPOSES.

THE SOUTH AFRICAN NATIONAL ROADS AGENCY SOC LTD
Reg. No. 1998/009584/30

HEAD OFFICE
48 Tambotie Avenue
Val de Grace
Pretoria
0184

PO Box 415
Pretoria 0001
South Africa

Tel: (012) 844 8000

APPROVED

DATE: 2015/06/26

TYPICAL DRAWINGS - ROADWORKS

FENCING & RELATED ITEMS
PALISADE FENCING - CONCRETE
SHEET 2 OF 2

SANRAL DOC. No. (PDF)	1693298
SANRAL DOC. No. (DWG)	1796854
SANRAL DRAWING No.	TD-R-FG-1303-V1