

BARRIER LINE AHEAD ARROWS

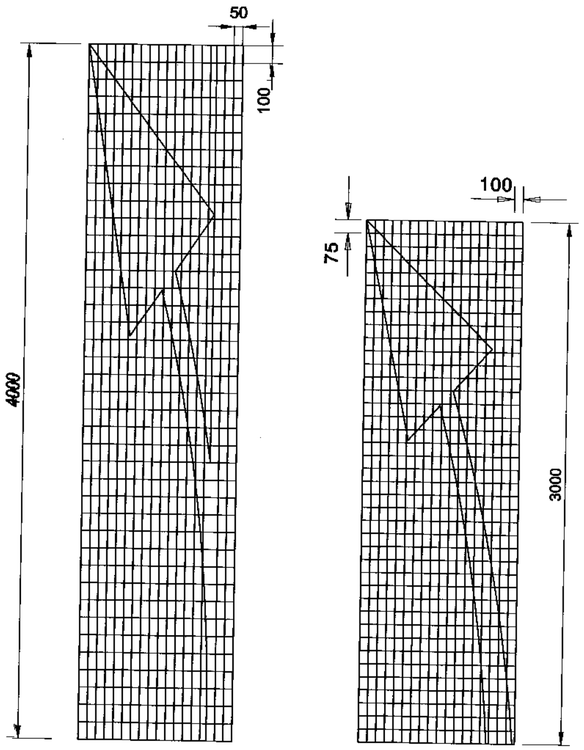

SCALE 1 : 25

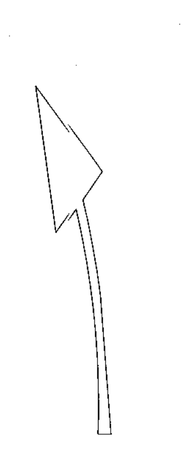

WM 8
BARRIER LINE AHEAD

DIVIDING LINE



WM 8.1
BARRIER LINE AHEAD

DIVIDING LINE



WM 8.2
BARRIER LINE AHEAD
FROM BOTH DIRECTIONS

APPLICATIONS

SCALE 1 : 50

LEGEND:

R = RED


W = WHITE

Y = YELLOW

DIMENSIONS (mm)

TYPICAL APPLICATIONS	a	b	c	d	e	f	g	h	r	r*
URBAN	3000	1941	83	976	1741	528	731	1206	5620	5820
RURAL	4000	2588	111	1301	2321	704	975	1608	9900	10000

ALL APPLICATIONS	H	I	J	K	L	M
	735	260	181	219	75	100 or 150

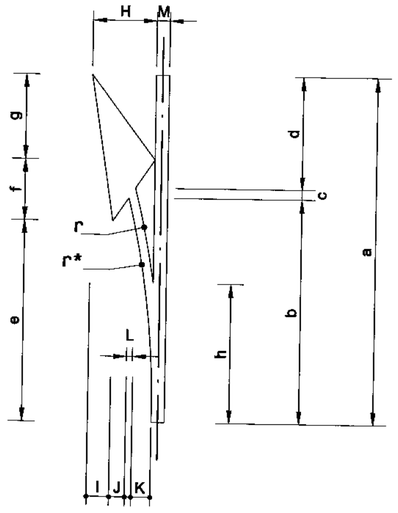


NOTES: (BARRIER LINE AHEAD ARROWS)

1. THESE ARROWS SHOULD BE USED IN MULTIPLES OF THREE (AT LEAST) IN ADVANCE OF THE START OF A SECTION OF NO OVERTAKING LINE , NO CROSSING LINE OR PAINTED ISLAND WHEN SUCH BARRIER LINES REPLACE A DIVIDING LINE.

2. THE ARROWS MAY BE MARKED ON TOP OF EXISTING DIVIDING LINE MARKINGS (IF THE EXISTING LINE IS A CENTRE LINE TO A 12m OR 7.2m MODULE THE POINT OF THE ARROW SHOULD BE LINED UP WITH THE FORWARD END OF THE LINE).

3. WHEN OVERTAKING SECTIONS ARE REGULARLY INTERSPERSED WITH NO OVERTAKING SECTIONS AND ARE SHORT IN LENGTH MARKING WM 8.2 MAY BE USED AT THE CENTRE OF THE OVERTAKING SECTION.

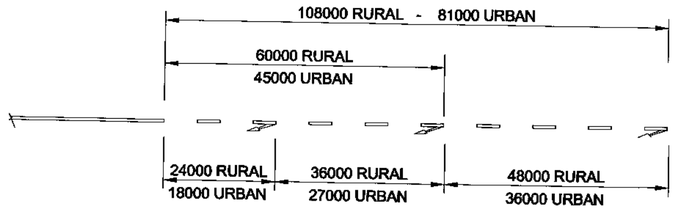

MARKING SPACING

ARROW AREA / $(m)^2$	
a	PER ARROW
3000	0.62
4000	0.82

No.	DATE	VERSION / REVISION	APPROVED
V1	SEPT 2014	ORIGINAL VERSION	

SANRAL TYPICAL DRAWINGS

COPYRIGHT: THIS DRAWING IS PROTECTED IN TERMS OF THE COPYRIGHT ACT No. 98 OF 1978 AND MAY NOT BE REPRODUCED WITHOUT PERMISSION IN WRITING FROM SANRAL.
CONDITIONS FOR USE: CONSULTANTS APPOINTED BY SANRAL SHALL INCORPORATE THE TYPICAL DETAILS HEREON INTO THEIR SPECIFIC DESIGN FOR WHICH THEY WILL ASSUME FULL PROFESSIONAL RESPONSIBILITY. THIS TYPICAL DRAWING MAY NOT BE USED FOR TENDER PURPOSES.

THE SOUTH AFRICAN NATIONAL ROADS AGENCY SOC LTD
Reg. No. 1998/009584/30

HEAD OFFICE
48 Tambotie Avenue
Val de Grace
Pretoria
0184

PO Box 415
Pretoria 0001
South Africa

Tel: (012) 844 8000

APPROVED

DATE: 2015/06/26

FOR LATEST VERSION CHECK www.nra.co.za

TYPICAL DRAWINGS - ROADWORKS

ROAD MARKINGS
BARRIER LINE AHEAD ARROWS

SANRAL DOC. No. (PDF) **1692625**

SANRAL DOC. No. (DWG) **1796858**

SANRAL DRAWING No. **TD-R-RM-1103-V1**