


BEFORE CRIMPING

SECTION B-B




AFTER CRIMPING

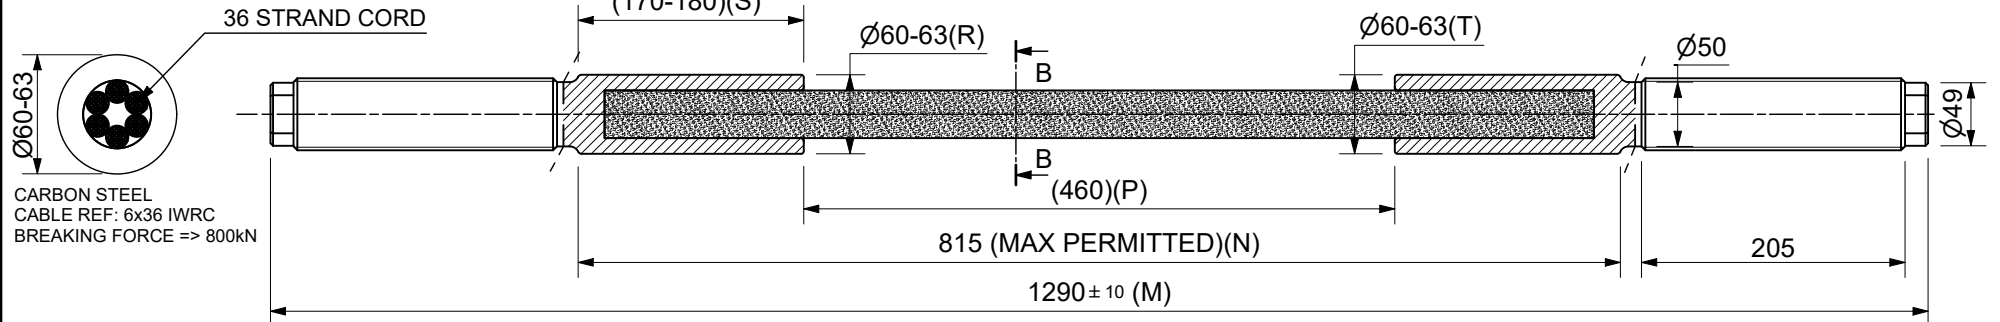

AFTER VULCANISING

MILSON ELASTOMERIC SOLUTIONS (PTY) LTD						TRANSNET GROUP CAPITAL				Transnet Group Capital																																						
<table border="1"> <tr> <th>TITLE</th> <th>NAME</th> <th>SIGN</th> <th>DATE</th> </tr> <tr> <td>DRAWN</td> <td>A.H.</td> <td></td> <td>08/07/2020</td> </tr> <tr> <td>CHECKED</td> <td>G.M.</td> <td></td> <td>08/07/2020</td> </tr> <tr> <td>APPROVED</td> <td>G.M.</td> <td></td> <td>10/07/2020</td> </tr> </table>						TITLE	NAME	SIGN	DATE	DRAWN	A.H.			08/07/2020	CHECKED	G.M.		08/07/2020	APPROVED	G.M.		10/07/2020	<table border="1"> <tr> <th>TITLE</th> <th>NAME</th> <th>SIGN</th> <th>DATE</th> </tr> <tr> <td>DRAWN</td> <td></td> <td></td> <td></td> </tr> <tr> <td>CHECKED</td> <td></td> <td></td> <td></td> </tr> <tr> <td>DESIGNED</td> <td></td> <td></td> <td></td> </tr> <tr> <td>CHECKED</td> <td></td> <td></td> <td></td> </tr> </table>				TITLE	NAME	SIGN	DATE	DRAWN				CHECKED				DESIGNED				CHECKED				TRANSNET LTD (TRADING AS TRANSNET CAPITAL PROJECTS) REG NO 1990/000900/30 237 MAHATMA GANDHI ROAD DURBAN P.O. BOX 38163 DURBAN TEL: 031 3611696 FAX: 0866 7708 15	
TITLE	NAME	SIGN	DATE	
DRAWN	A.H.		08/07/2020	
CHECKED	G.M.		08/07/2020	
APPROVED	G.M.		10/07/2020	
TITLE	NAME	SIGN	DATE	
DRAWN	
CHECKED	
DESIGNED	
CHECKED	
OPERATING DIVISIONS						PR. ENG. / PR. TECH. / PR. ARCH.				PORT OF RICHARDS BAY																																						
<table border="1"> <tr> <th>TITLE</th> <th>NAME</th> <th>SIGN</th> <th>DATE</th> </tr> <tr> <td>PROJ. MAN</td> <td></td> <td></td> <td></td> </tr> <tr> <td>MAINTEN. MAN</td> <td></td> <td></td> <td></td> </tr> <tr> <td>PORT ENG</td> <td></td> <td></td> <td></td> </tr> </table>						TITLE	NAME	SIGN	DATE	PROJ. MAN				MAINTEN. MAN				PORT ENG				<table border="1"> <tr> <th>NAME</th> <th>SIGNATURE</th> <th>REG. NUMBER</th> <th>SCALE</th> </tr> <tr> <td>M. Letsie</td> <td></td> <td>21/07/2026</td> <td>AS SHOWN</td> </tr> <tr> <td></td> <td></td> <td>20170051</td> <td></td> </tr> </table>				NAME	SIGNATURE	REG. NUMBER	SCALE	M. Letsie		21/07/2026	AS SHOWN			20170051		PONTON BEARING / CONNECTOR ASSEMBLY RICHARDS BAY FLOATING BREAKWATER										
TITLE	NAME	SIGN	DATE	
PROJ. MAN	
MAINTEN. MAN	
PORT ENG	
NAME	SIGNATURE	REG. NUMBER	SCALE	
M. Letsie		21/07/2026	AS SHOWN	
		20170051	
NO. DESCRIPTION BY CHKD APPD DATE REVISIONS						PROJECT NUMBER OD FBS DIS TYPE DRAWING NO SHEET REV ID 4128276-1-000-S-DE-0001-01 1501	

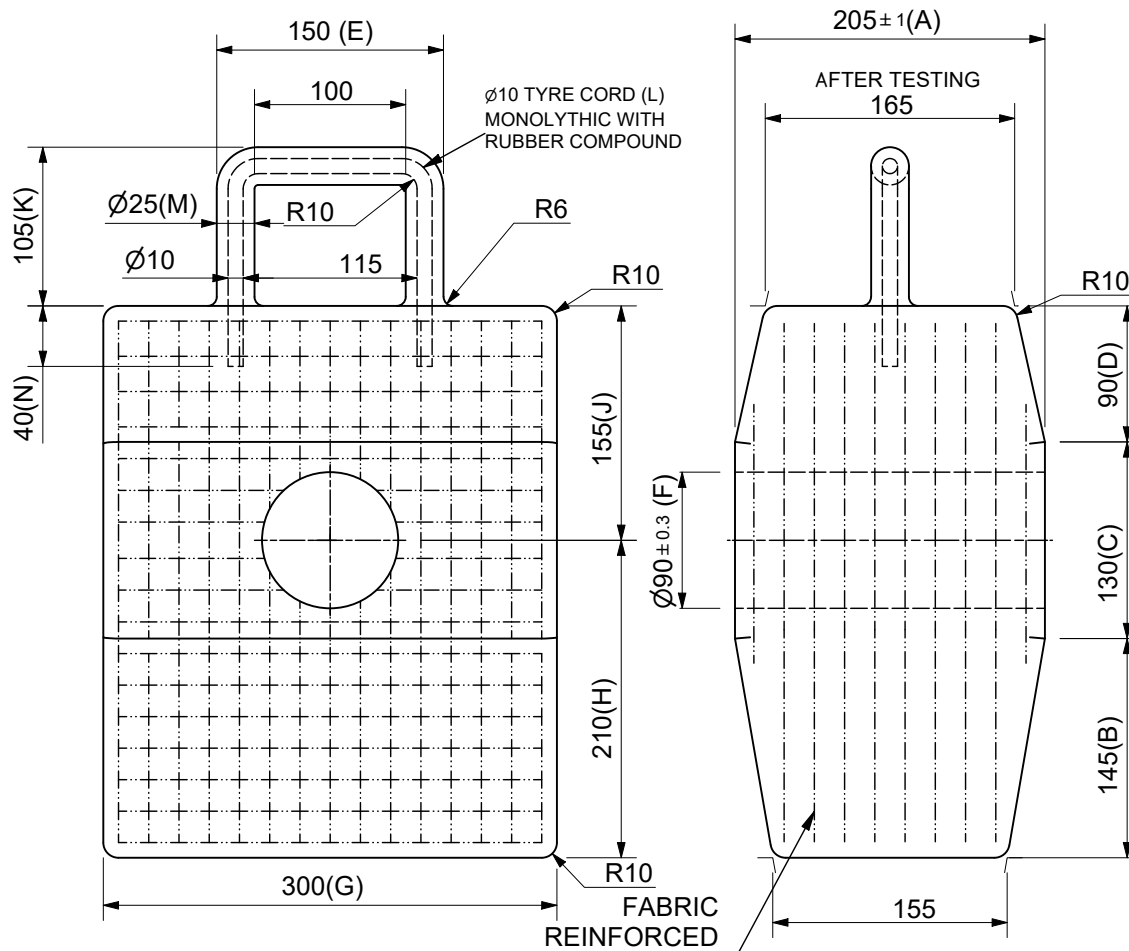

(MASS 24Kg)

RUBBER SPECIFICATIONS (BEARING)

HARDNESS 68-75° SHORE A (DIN 53505) 3 SEC DELAY (P)
 TENSILE => 20MPa
 ELONG => 400%
 COMPRESSION SET =< 15% (72 Hrs @ 23° C)
 THE RUBBER IS UV RESISTANT & FABRIC REINFORCED TO ACHIEVE THE REQUIRED STIFFNESS.

BEARING COMPRESSIVE STIFFNESS = 15.5 kN/mm
 (ie) @ 140 kN, DEFLECTION = 9mm ± 10%.

THE BEARING MUST ALSO BE TESTED FOR ROTATIONAL STIFFNESS WHICH @ 6.05° MUST NOT EXCEED 50kN.

BEARING "COMPRESSION SET" TEST

THE "COMPRESSION SET" TEST IS ONLY PERFORMED ON ONE BEARING IN ORDER TO ENSURE THAT THE POLYMER AND THE REINFORCING CONFIGURATION OF THE BEARINGS ARE SUITABLE FOR SERVICE.

- ONCE THE BEARING HAS PASSED THE SPRING RATE TEST (15.5 kN/mm), IT MUST BE ALLOWED TO RECOVER FOR A MINIMUM OF 2 HOURS BEFORE THE "COMPRESSION SET" TEST IS PERFORMED.
- MEASURE THE THICKNESS OF THE BEARING (RECORD THE SIZE), THEN PLACE IT HORIZONTALLY IN THE TEST PRESS AND SUBJECT IT TO A VERTICAL LOAD OF 140 kN FOR 12 HOURS.
- REMOVE FROM TEST PRESS AND ALLOW A 3-HOUR RECOVERY PERIOD, THEN REMEASURE THE THICKNESS.
- THE DIFFERENCE BETWEEN THE TWO SIZES MUST BE DIVIDED BY THE INITIAL THICKNESS TO OBTAIN THE "COMPRESSION SET" VALUE WHICH MUST NOT EXCEED 0.5%.

E.G. ORIGINAL THICKNESS = 206MM
 RECOVERED THICKNESS = 205MM
 206-205 = 1MM
 $\frac{1}{206} = 0.0048 = 0.48\%$
 206

REFER BEARING INSPECTION REPORT FOR PRODUCT SIZES

TOLERANCE ± 2mm UNLESS OTHERWISE SHOWN

MILSON ELASTOMERIC SOLUTIONS (PTY) LTD						TRANSNET GROUP CAPITAL				Transnet Group Capital		TRANSNET					
TITLE	NAME	SIGN	DATE	TITLE	NAME	SIGN	DATE	TRANSNET LTD (TRADING AS TRANSNET CAPITAL PROJECTS) REG NO 1990/000900/30 237 MAHATMA GANDHI ROAD DURBAN P.O. BOX 38163 DURBAN		TEL: 031 3611696 FAX: 0866 7708 15							
DRAWN	A.H.		08/07/2020	DRAWN													
CHECKED	G.M.		08/07/2020	CHECKED													
APPROVED	G.M.		10/07/2020	DESIGNED													
				CHECKED													
OPERATING DIVISIONS				PR. ENG. / PR. TECH. / PR. ARCH.				PORT OF RICHARDS BAY									
TITLE	NAME	SIGN	DATE	NAME	SIGN	DATE	PONTON BEARING / CONNECTOR ASSEMBLY										
PROJ. MAN				M. Letse		21/07/2020	RICHARDS BAY FLOATING BREAKWATER										
MAINTEN. MAN				SIGNATURE													
PORT ENG				REG. NUMBER		20170051											
REVISIONS				SCALE AS SHOWN				PROJECT NUMBER									
NO.	DESCRIPTION	BY	CHKD	APPD	DATE	4128276-1-000-S-DE-0001-02				OD	FBS	DIS	TYPE	DRAWING NO	SHEET	REV	ID
								1502									

This Document including all design and information therein is Confidential Intellectual Property of Transnet.
 Copyright and all other rights are reserved by Transnet. This document may only be used for its intended purpose.