



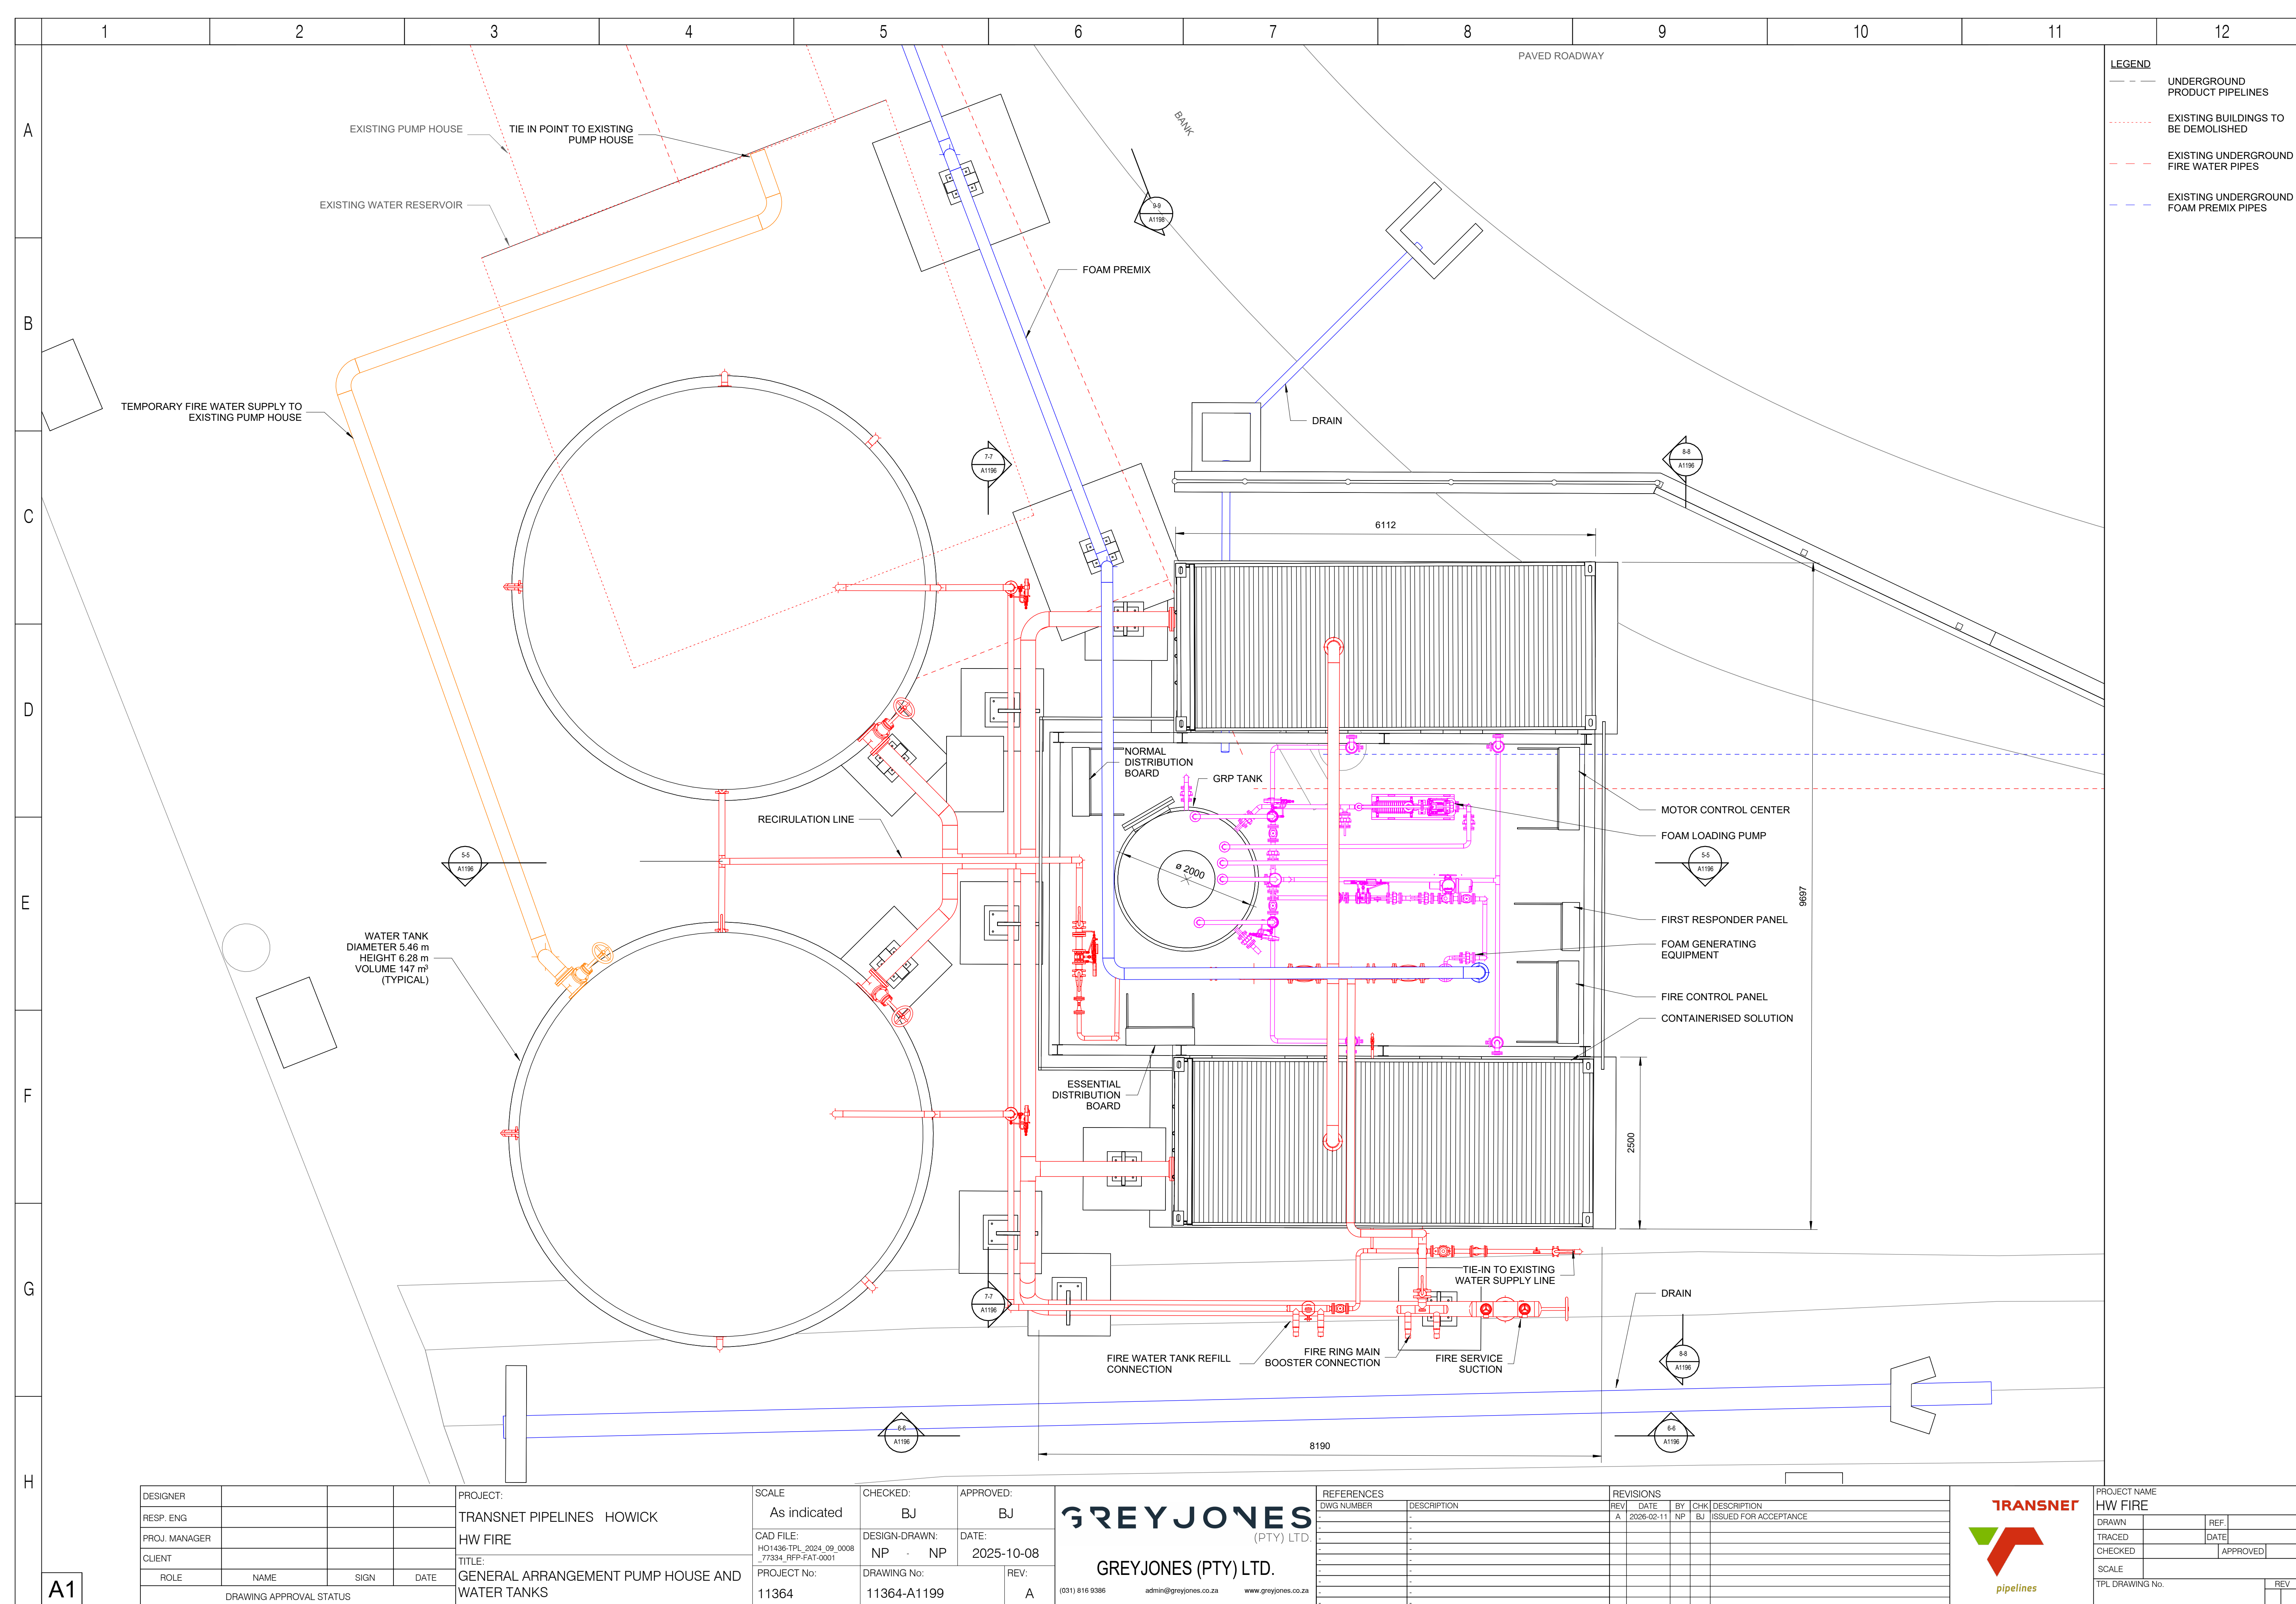

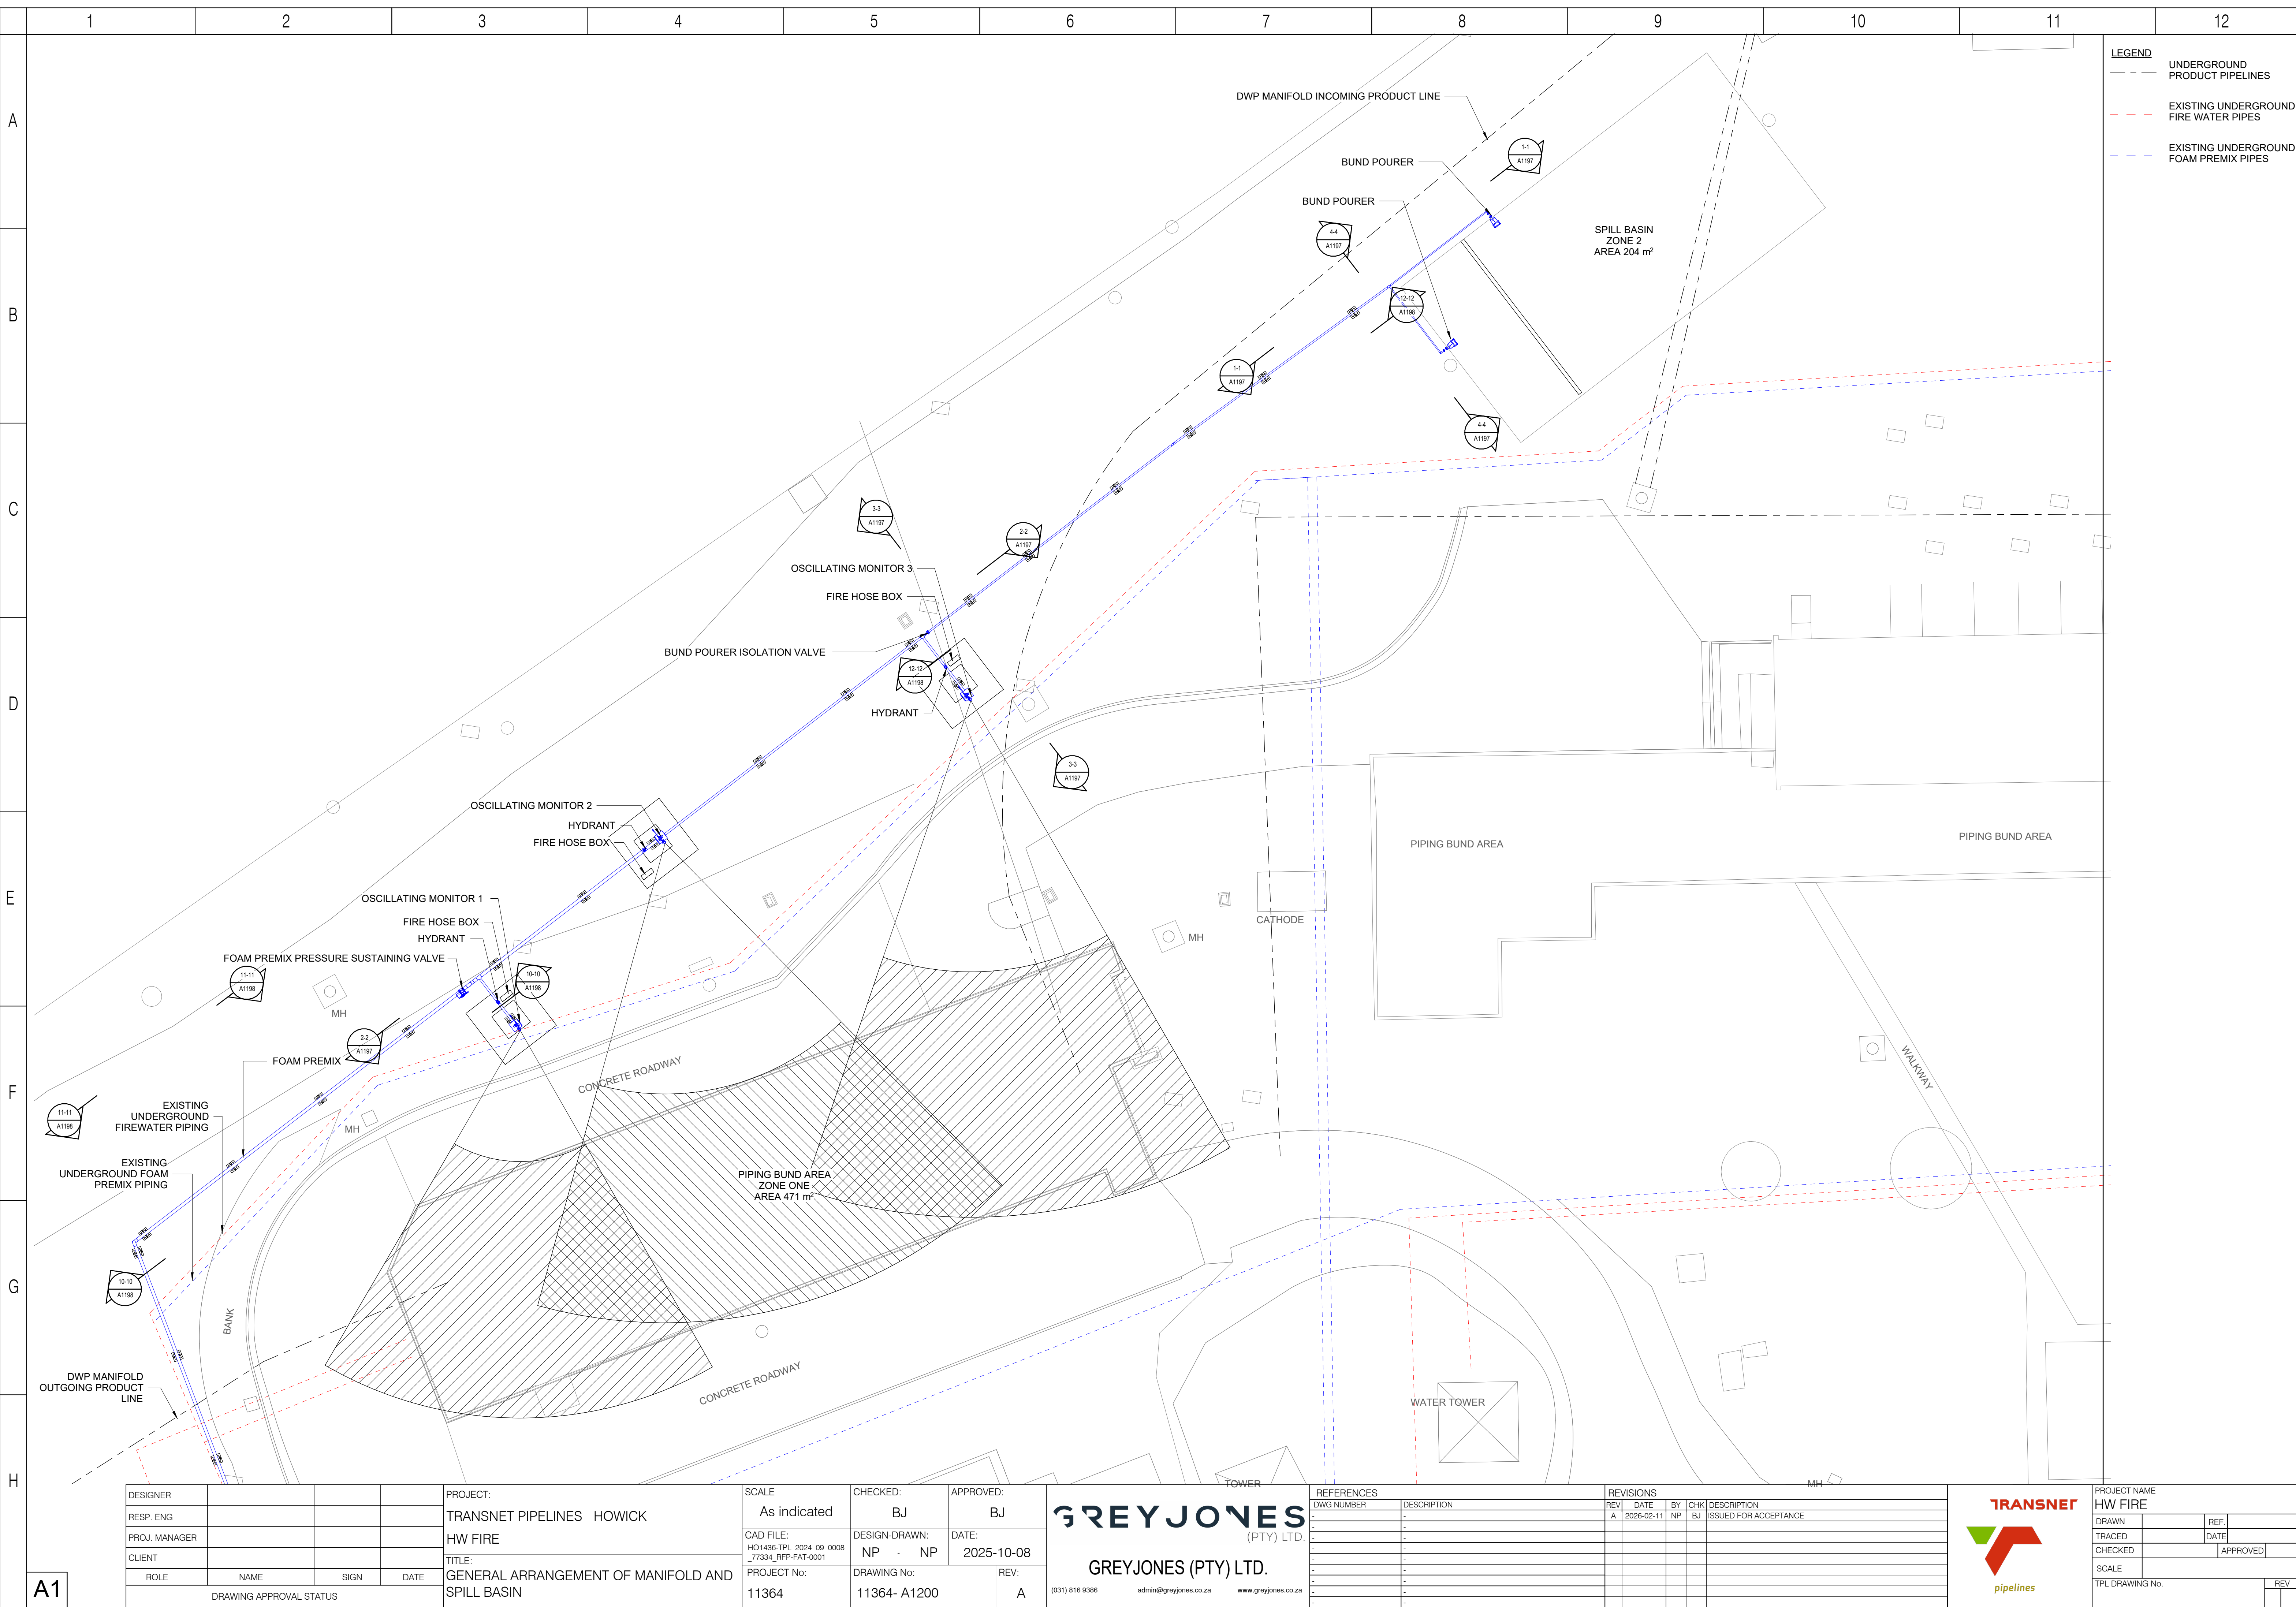

DESIGNER			
RESP. ENG			
PROJ. MANAGER			
CLIENT			
ROLE	NAME	SIGN	DATE
DRAWING APPROVAL STATUS			


PROJECT:	TRANSNET PIPELINES HOWICK
TITLE:	GENERAL ARRANGEMENT OF MANIFOLD AND SPILL BASIN

SCALE	As indicated
CHECKED:	BJ
APPROVED:	BJ
CAD FILE:	HOI1436-TPL 2024_09_0008 77334_RFP-FAT-0001
DESIGN-DRAWN:	NP NP
DATE:	2025-10-08
PROJECT No:	11364
DRAWING No:	11364- A1200
REV:	A

GREYJONES
(PTY) LTD.
GREYJONES (PTY) LTD.
(031) 816 9386 admin@greyjones.co.za www.greyjones.co.za

REFERENCES	
DWG NUMBER	
DESCRIPTION	

REVISIONS				
REV	DATE	BY	CHK	DESCRIPTION
A	2026-02-11	NP	BJ	ISSUED FOR ACCEPTANCE

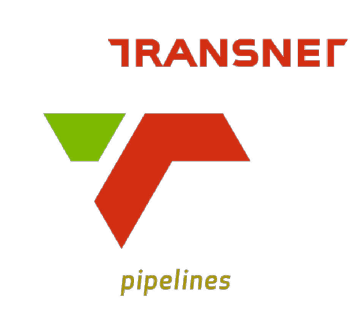

PROJECT NAME	HW FIRE
DRAWN	REF
TRACED	DATE
CHECKED	APPROVED
SCALE	
TPL DRAWING No.	REV