

NOTES / LEGEND:

- GENERAL**
- THE CONTRACTOR IS RESPONSIBLE FOR ENSURING THAT ALL MATERIALS AND WORKMANSHIP CONFORM WITH THE DETAILS AND SPECIFICATIONS SHOWN ON THIS DRAWING, AND ALL MATERIALS AND WORKMANSHIP SHALL BE SUBJECT TO INSPECTION BY THE ENGINEER HAS INSPECTED THE WORKS ON SITE AND ALL DIMENSIONS AND LEVELS TO BE CHECKED ON SITE AND TO CORRELATE WITH THE ENGINEER'S DRAWINGS BEFORE THE CONSTRUCTION COMMENCES.
- NO SCALING WITH SCALE RULER FROM THE DRAWING IS PERMITTED FOR THE PURPOSE OF CHECKING DIMENSIONS. IF HE GETS THE CORRECT DIMENSIONS FROM THE ENGINEER BEFORE THE CONSTRUCTION COMMENCES.
- THE CONTRACTOR SHALL FOLLOW THE FOLLOWING METHODS MUST COMPLY WITH THE NATIONAL BUILDING REGULATIONS (ACT NO. 103 OF 1987 INCLUDING ALL AMENDMENTS, AS WELL AS TO ALL LOCAL BY-LAWS AND ORDINANCES.
- ALL MATERIALS MUST BE FINISHED AND FIXED STRICTLY IN ACCORDANCE WITH THE RELEVANT MANUFACTURER'S SPECIFICATIONS. UNLESS EXPRESSLY SPECIFIED OTHERWISE.
 - ANY DISCREPANCIES OR UNCLEAR ITEMS MUST BE POINTED OUT TO THE ENGINEERS FOR CORRECTION OR EXPLANATION PRIOR TO THE COMMENCEMENT OF WORK.

DRAWING NOT PRINTED TO SCALE
REDUCED FROM A0 TO A3.

ISSUE DATE:	DRAWING SIZE:	REVISION:
01/06/2026	A3	0
	PRELIMINARY	
	INFO ONLY	
X	FOR TENDER	
	FOR CONSTRUCTION	
	AS-BUILT	

CLIENT PLAN NUMBER:

LAYERS USE

FOR CONSTRUCTION

REFERENCE DRAWINGS		
NUMBER	REVISION	DRAWING DESCRIPTION

APPROVED BY COUNCIL / CLIENT

CITY ENGINEER / CLIENT	REG. NO.	DATE
------------------------	----------	------

A,B,C... : BEFORE TENDER	JA : BY CLIENT
TO / : TENDER DRAWING	JB : BY ARCHITECT
0,1,2... : AFTER TENDER	JC : BY MECHANICAL OR ELECTRIC
Z / : AS BUILT	JD : BY BV
	JE : BY OTHER ()

DATE	INITIAL	No./CODE	REVISION DESCRIPTION
2025/03/06	BB	0	ISSUED FOR CONSTRUCTION
2025/04/02	BB	1	POSITION REVISED

COPYRIGHT

THIS DRAWING IS THE PROPERTY OF B.V. CONSULTING ENGINEERS
IS PRIVATE AND CONFIDENTIAL AND IS SUPPLIED ON THE EXPRESS UNDERSTANDING
THAT IT IS NOT TO BE USED FOR ANY PURPOSE OR COPIED OR COMMUNICATED TO
ANY PERSON WITHOUT THE WRITTEN PERMISSION OF THE PROPRIETORS.

PROVINCE		OFFICE	OFFICES	E-MAIL
Gauteng		Pretoria	(012) 344-0099	pius@tgc.co.za
Free State		Bloemfontein	(051) 444-2137	td@td.co.za
		Upington	(053) 535-1111	td@td.co.za
North-West		Upington	(056) 522-6900	td@td.co.za
		Synkrbok	(027) 712-3514	td@td.co.za
KwaZulu Natal		Durban	(031) 268-8382	td@td.co.za
		Engenagang	(035) 700-1780	td@td.co.za
Eastern Cape		Port Elizabeth	(041) 273-4343	td@td.co.za
		Crook	(046) 801-3344	td@td.co.za
Western Cape		Cape Town	(021) 411-3363	td@td.co.za



CUENT



INDEX

NABABEEP WWTW

DRAFTING TITLE

HONEY SUCKER PAD LAYOUT AND DETAILS


APPROVED BY 9

	20150516	NOV 20
ENGINEER/TECHNOLOGIST	REG. NO.	DATE


SCALE		DRAWN	J. JAFTHA
DESIGNED		CHECKED	

PLAN NUMBER	REVISION NO.	DATE SAVED
00000000000000000000	000	00000000000000000000

35023.01-201-01	T0	01/06/202
-----------------	----	-----------

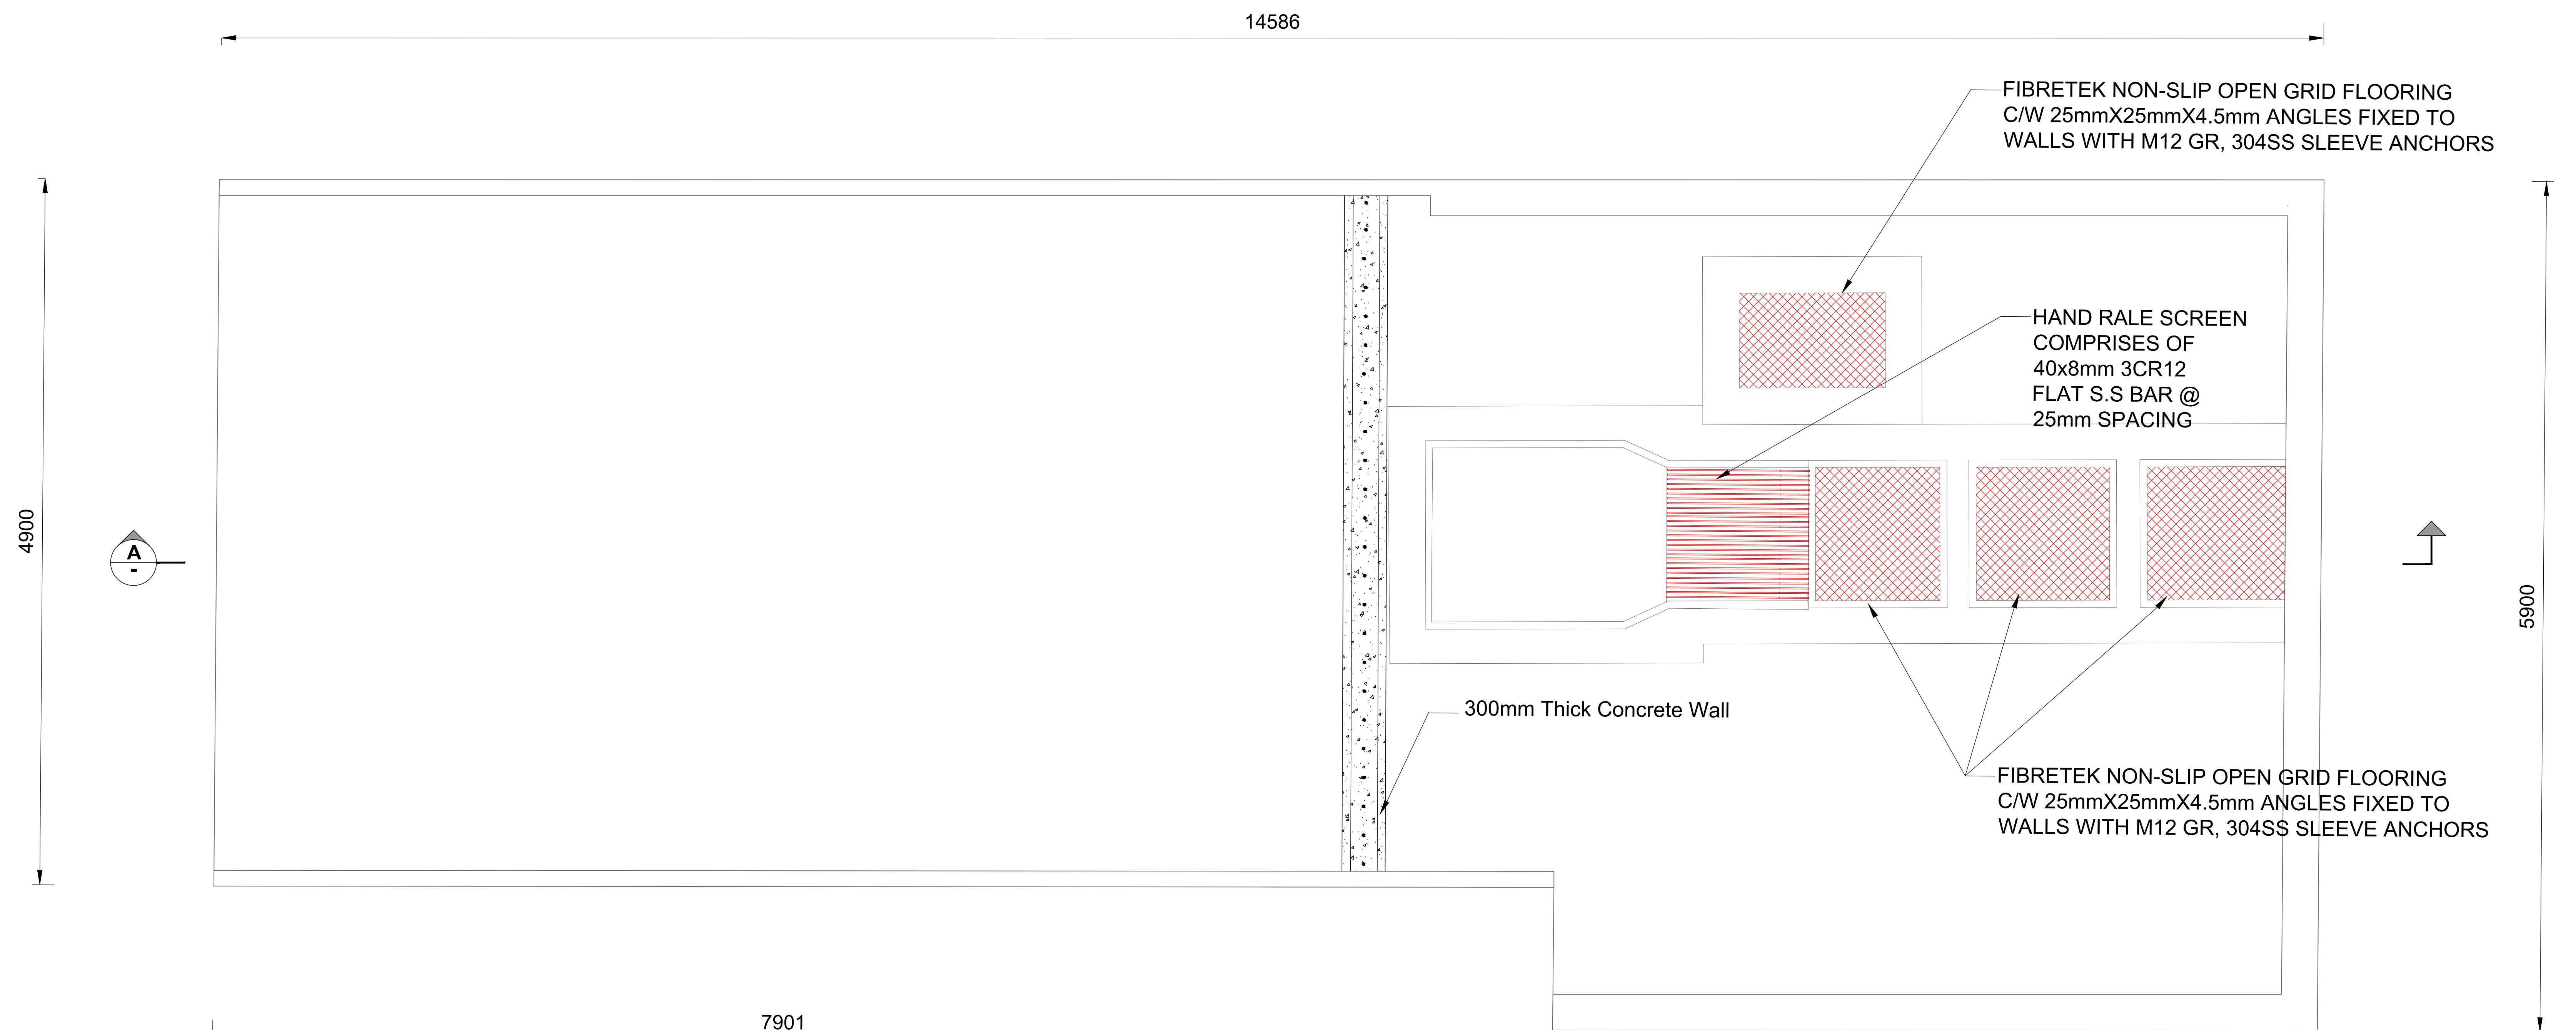

PLAN LAYOUT

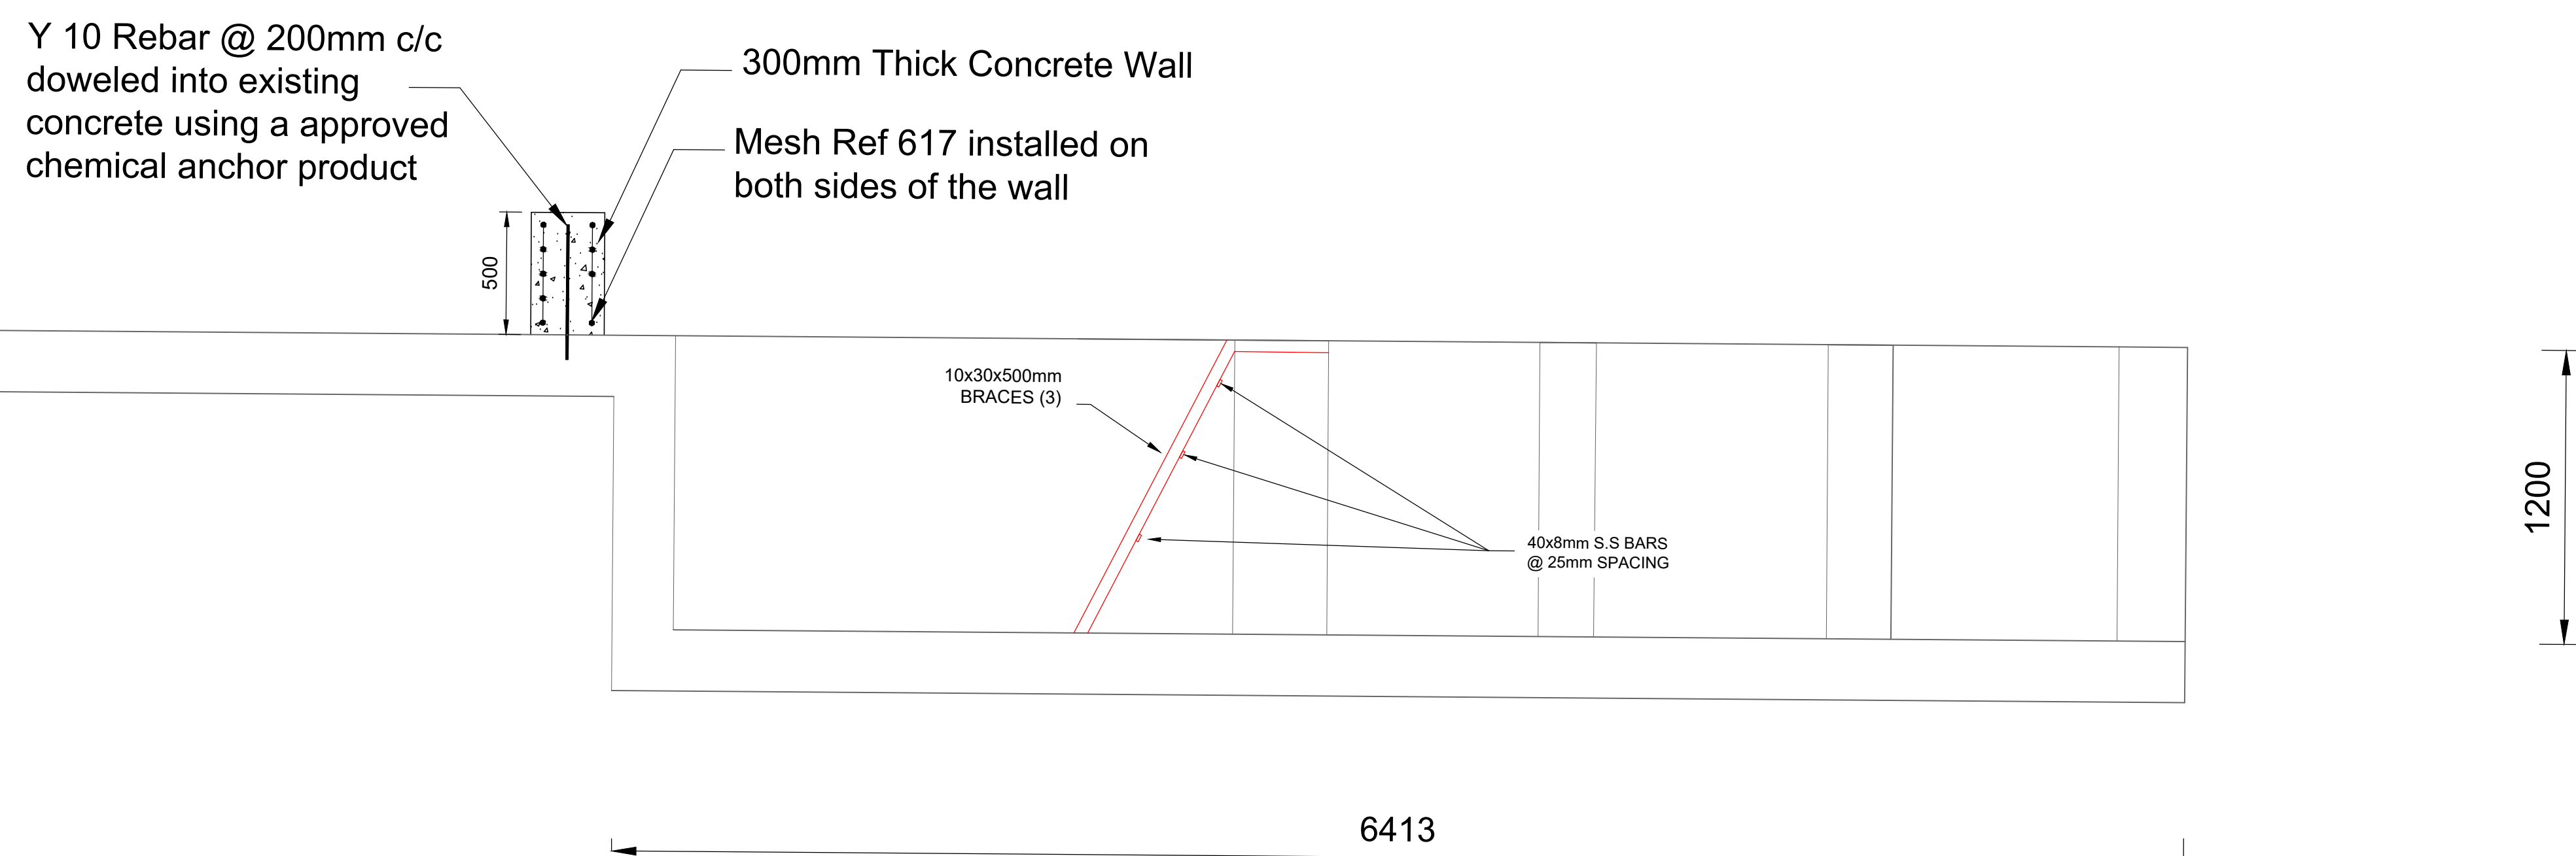

SECTION
SCALE 1 : 20