


NONDABUYA WATER SUPPLY SYSTEM

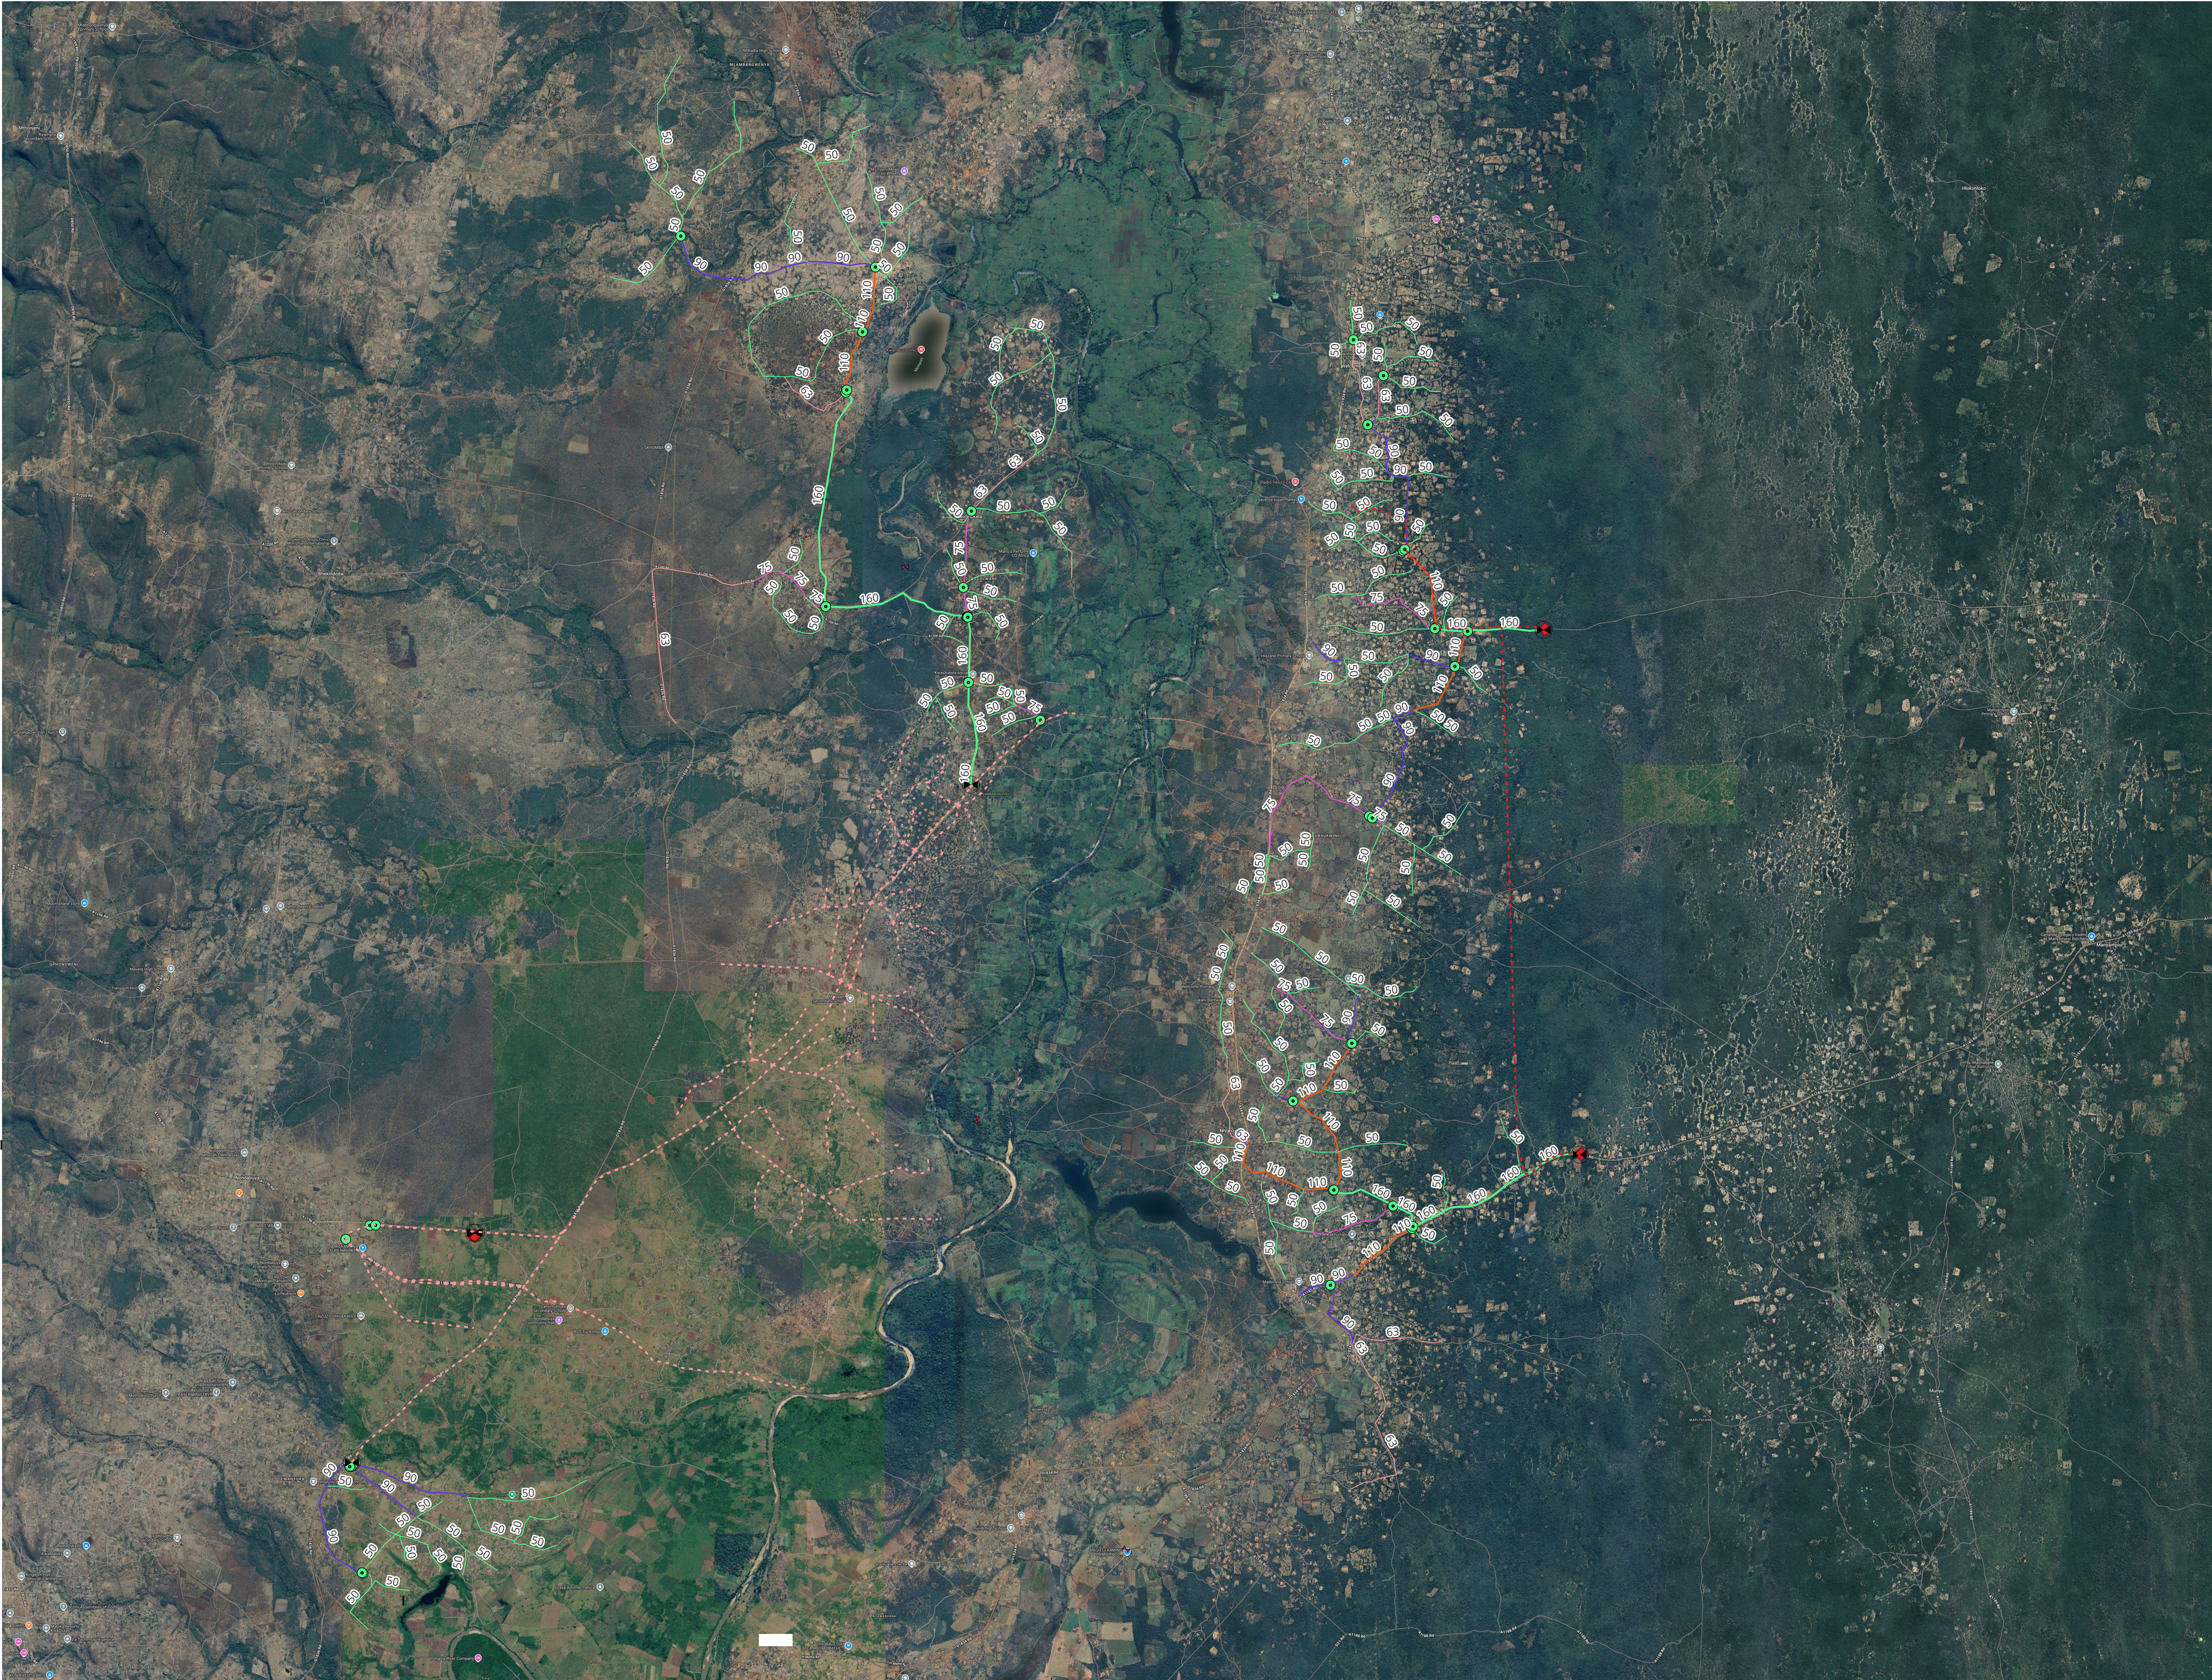

FOR TENDER PURPOSES

LEGEND

- Existing Pipelines
 - - - Pipeline by Others
 - Bulk Meters
 - System Valves
 - ◆ Water Tanks
- Project Pipelines
- 50
 - 63
 - 75
 - 90
 - 110
 - 160

CERTIFIED AS BUILT FOR CONTRACT :
ENGINEER.....DATE.....

VERSIONS/AMENDMENTS

No.	DATE	DESCRIPTION	AUTHORIZED BY




Umkhanyakude
District Municipality

UMKHANYAKUDE DISTRICT MUNICIPALITY
Hartengen No. 13433, Kingfisher Road
P.O. Box 440,
Mkuze, KZN,
3965
Telephone N°: (035) 573 8600

PROJECT TITLE
COMPLETION OF NONDABUYA WATER SYPPY
SYSTEM

DRAWING TITLE
SYSTEM LAYOUT

D a t e : JUNE 2026	CO-ORDINATE SYSTEM: WGS 84
	ORIGINAL DRAWING SHEET SIZE: A1

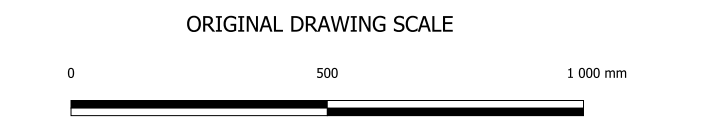

CONSULTING ENGINEERS



SDM Consulting Engineers & Project Managers
Shammore Park
305 Musgrave Road
Essexview Building
Suite 207A, 2nd Floor

CONTRACTOR

SURVEYED		DESIGNED	
DRAWN		CHECKED	

APPROVED ON BEHALF OF ENGINEER
ENGINEER..... DATE.....

DRAWING No: UKDM-0057-011	VERSION Rev 0
------------------------------	------------------

APPROVED
CLIENT OR ASSIGNEE..... DATE.....

CLIENT DRAWING NO:	CLIENT REF NO:
-----------------------	-------------------