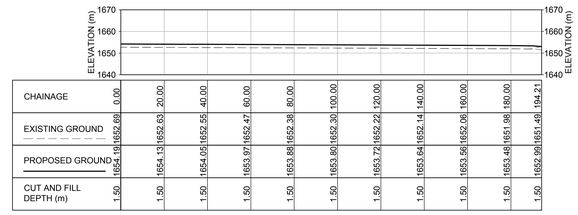

PHASE 1_STANDBY PADDOCK CROSS WALL 3

SCALE 1:1,000 m

PHASE 1_STANDBY PADDOCK CROSS WALL 3
WGS84 LO 29

TAG NUMBER	START STATION END STATION	START EASTING START NORTHING	END EASTING END NORTHING	RADIUS SETOUT AND LENGTH (m)	LENGTH (m)
L34	0.00 194.21	41326.59 -2962359.67	41132.89 -2962345.58		194.21

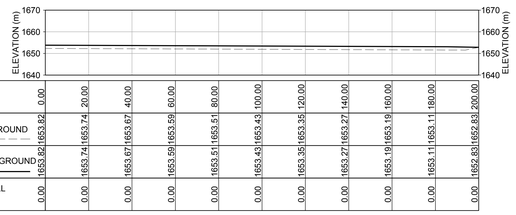

PHASE 1_STANDBY PADDOCK CROSS WALL 4

SCALE 1:1,000 m

PHASE 1_STANDBY PADDOCK CROSS WALL 4
WGS84 LO 29

TAG NUMBER	START STATION END STATION	START EASTING START NORTHING	END EASTING END NORTHING	RADIUS SETOUT AND LENGTH (m)	LENGTH (m)
L35	0.00 200.00	41299.46 -2962692.67	41100.33 -2962674.02		200.00

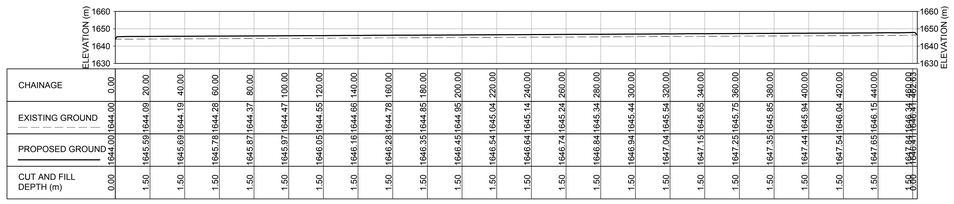

PHASE 1_STANDBY ADF CONTOUR BERM 1

SCALE 1:1,000 m

PHASE 1_STANDBY ADF CONTOUR BERM 1
WGS84 LO 29

TAG NUMBER	START STATION END STATION	START EASTING START NORTHING	END EASTING END NORTHING	RADIUS SETOUT AND LENGTH (m)	LENGTH (m)
L36	0.00 117.27	41215.38 -2961749.68	41329.97 -2961724.72		117.27
C24	117.27 177.23	41329.97 -2961724.72	41389.34 -2961726.19	41356.637 -2961847.199 125	59.96
L37	177.23 318.53	41389.34 -2961726.19	41525.74 -2961763.06		141.30
C25	318.53 337.10	41525.74 -2961763.06	41542.88 -2961770.08	41506.346 -2961834.829 74	18.57
L38	337.10 422.05	41542.88 -2961770.08	41616.86 -2961811.83		84.95
C26	422.05 452.28	41616.86 -2961811.83	41639.06 -2961831.98	41583.620 -2961870.744 68	30.23
L39	452.28 462.63	41639.06 -2961831.98	41644.99 -2961840.47		10.36

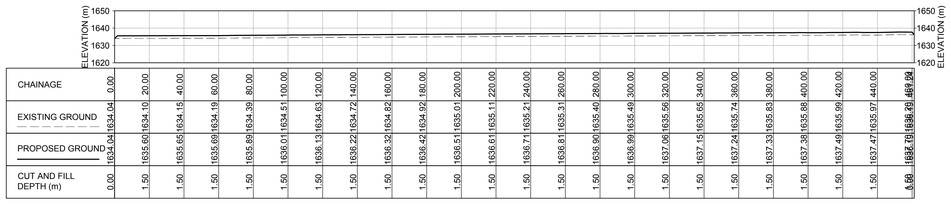

PHASE 1_STANDBY ADF CONTOUR BERM 2

SCALE 1:1,000 m

PHASE 1_STANDBY ADF CONTOUR BERM 2
WGS84 LO 29

TAG NUMBER	START STATION END STATION	START EASTING START NORTHING	END EASTING END NORTHING	RADIUS SETOUT AND LENGTH (m)	LENGTH (m)
L40	0.00 53.34	41262.11 -2961687.14	41314.11 -2961675.27		53.34
C27	53.34 140.83	41314.11 -2961675.27	41400.72 -2961676.96	41354.014 -2961849.993 179	87.49
L41	140.83 285.66	41400.72 -2961676.96	41540.54 -2961714.70		144.82
C28	285.66 313.05	41540.54 -2961714.70	41565.83 -2961725.04	41511.840 -2961821.011 110	27.40
L42	313.05 399.45	41565.83 -2961725.04	41641.13 -2961767.40		86.39
C29	399.45 434.63	41641.13 -2961767.40	41668.52 -2961789.23	41587.453 -2961862.806 109	35.18
L43	434.63 461.24	41668.52 -2961789.23	41686.40 -2961808.94		26.62

ISSUED FOR
INFORMATION

Franco Small
Pr.Eng. 20170153

Lo 29
SOUTH AFRICAN SURVEY GRID
WGS84 DATUM
FEBRUARY 2021

THIS DRAWING HAS BEEN CREATED ON A C.A.D. SYSTEM.
ANY AMENDMENT MUST BE EFFECTED ON THE SAME SYSTEM.

D.O. REV	DATE	INDEX REFERENCE:	REV BY	CHKD BY	AUTH BY	KKS APP	REFERENCE DWG. No.	REFERENCE DRAWINGS
		A 21/06/10 ISSUED FOR INFORMATION	MPM	DL	FS			

DRG REGISTERED	27 11 17		AS BUILTING FOR ESKOM BY	DATE
DESIGN APPROVED	27 11 17	FS	EK	27/11/17
			AS BUILTING FOR ESKOM BY	DATE
KKS APP.			AK	01/12/17
AUTH BY	27 11 17	FS	ESKOM HOLDINGS LTD. REG. No. 2002/015527/06	
CHKD BY	27 11 17	DL		
DRAWN BY	27 11 17	MPM		
SCALE	AS SHOWN			

TUTUKA ASH DUMP VOLUME INCREASE PROJECT
PHASE 1
STANDBY CROSSWALLS AND CONTOUR BERMS
LONGITUDINAL SECTIONS AND SETTING OUT INFORMATION

Eskom Enterprises

0,96 /96775

SHEET 16 REV A

SIZE GROOTTE A0L

B:\Eskom\Tutuka\99_PROJECTS\1791142-Tutuka_Ashincrease_Standerton\02_PRODUCTION\DRAWINGS\Phase 1 - Standby\48-49-50-51-52-MAIN CREST BERM AND CROSSWALL.dwg Sep 14, 2021 - 12:45pm