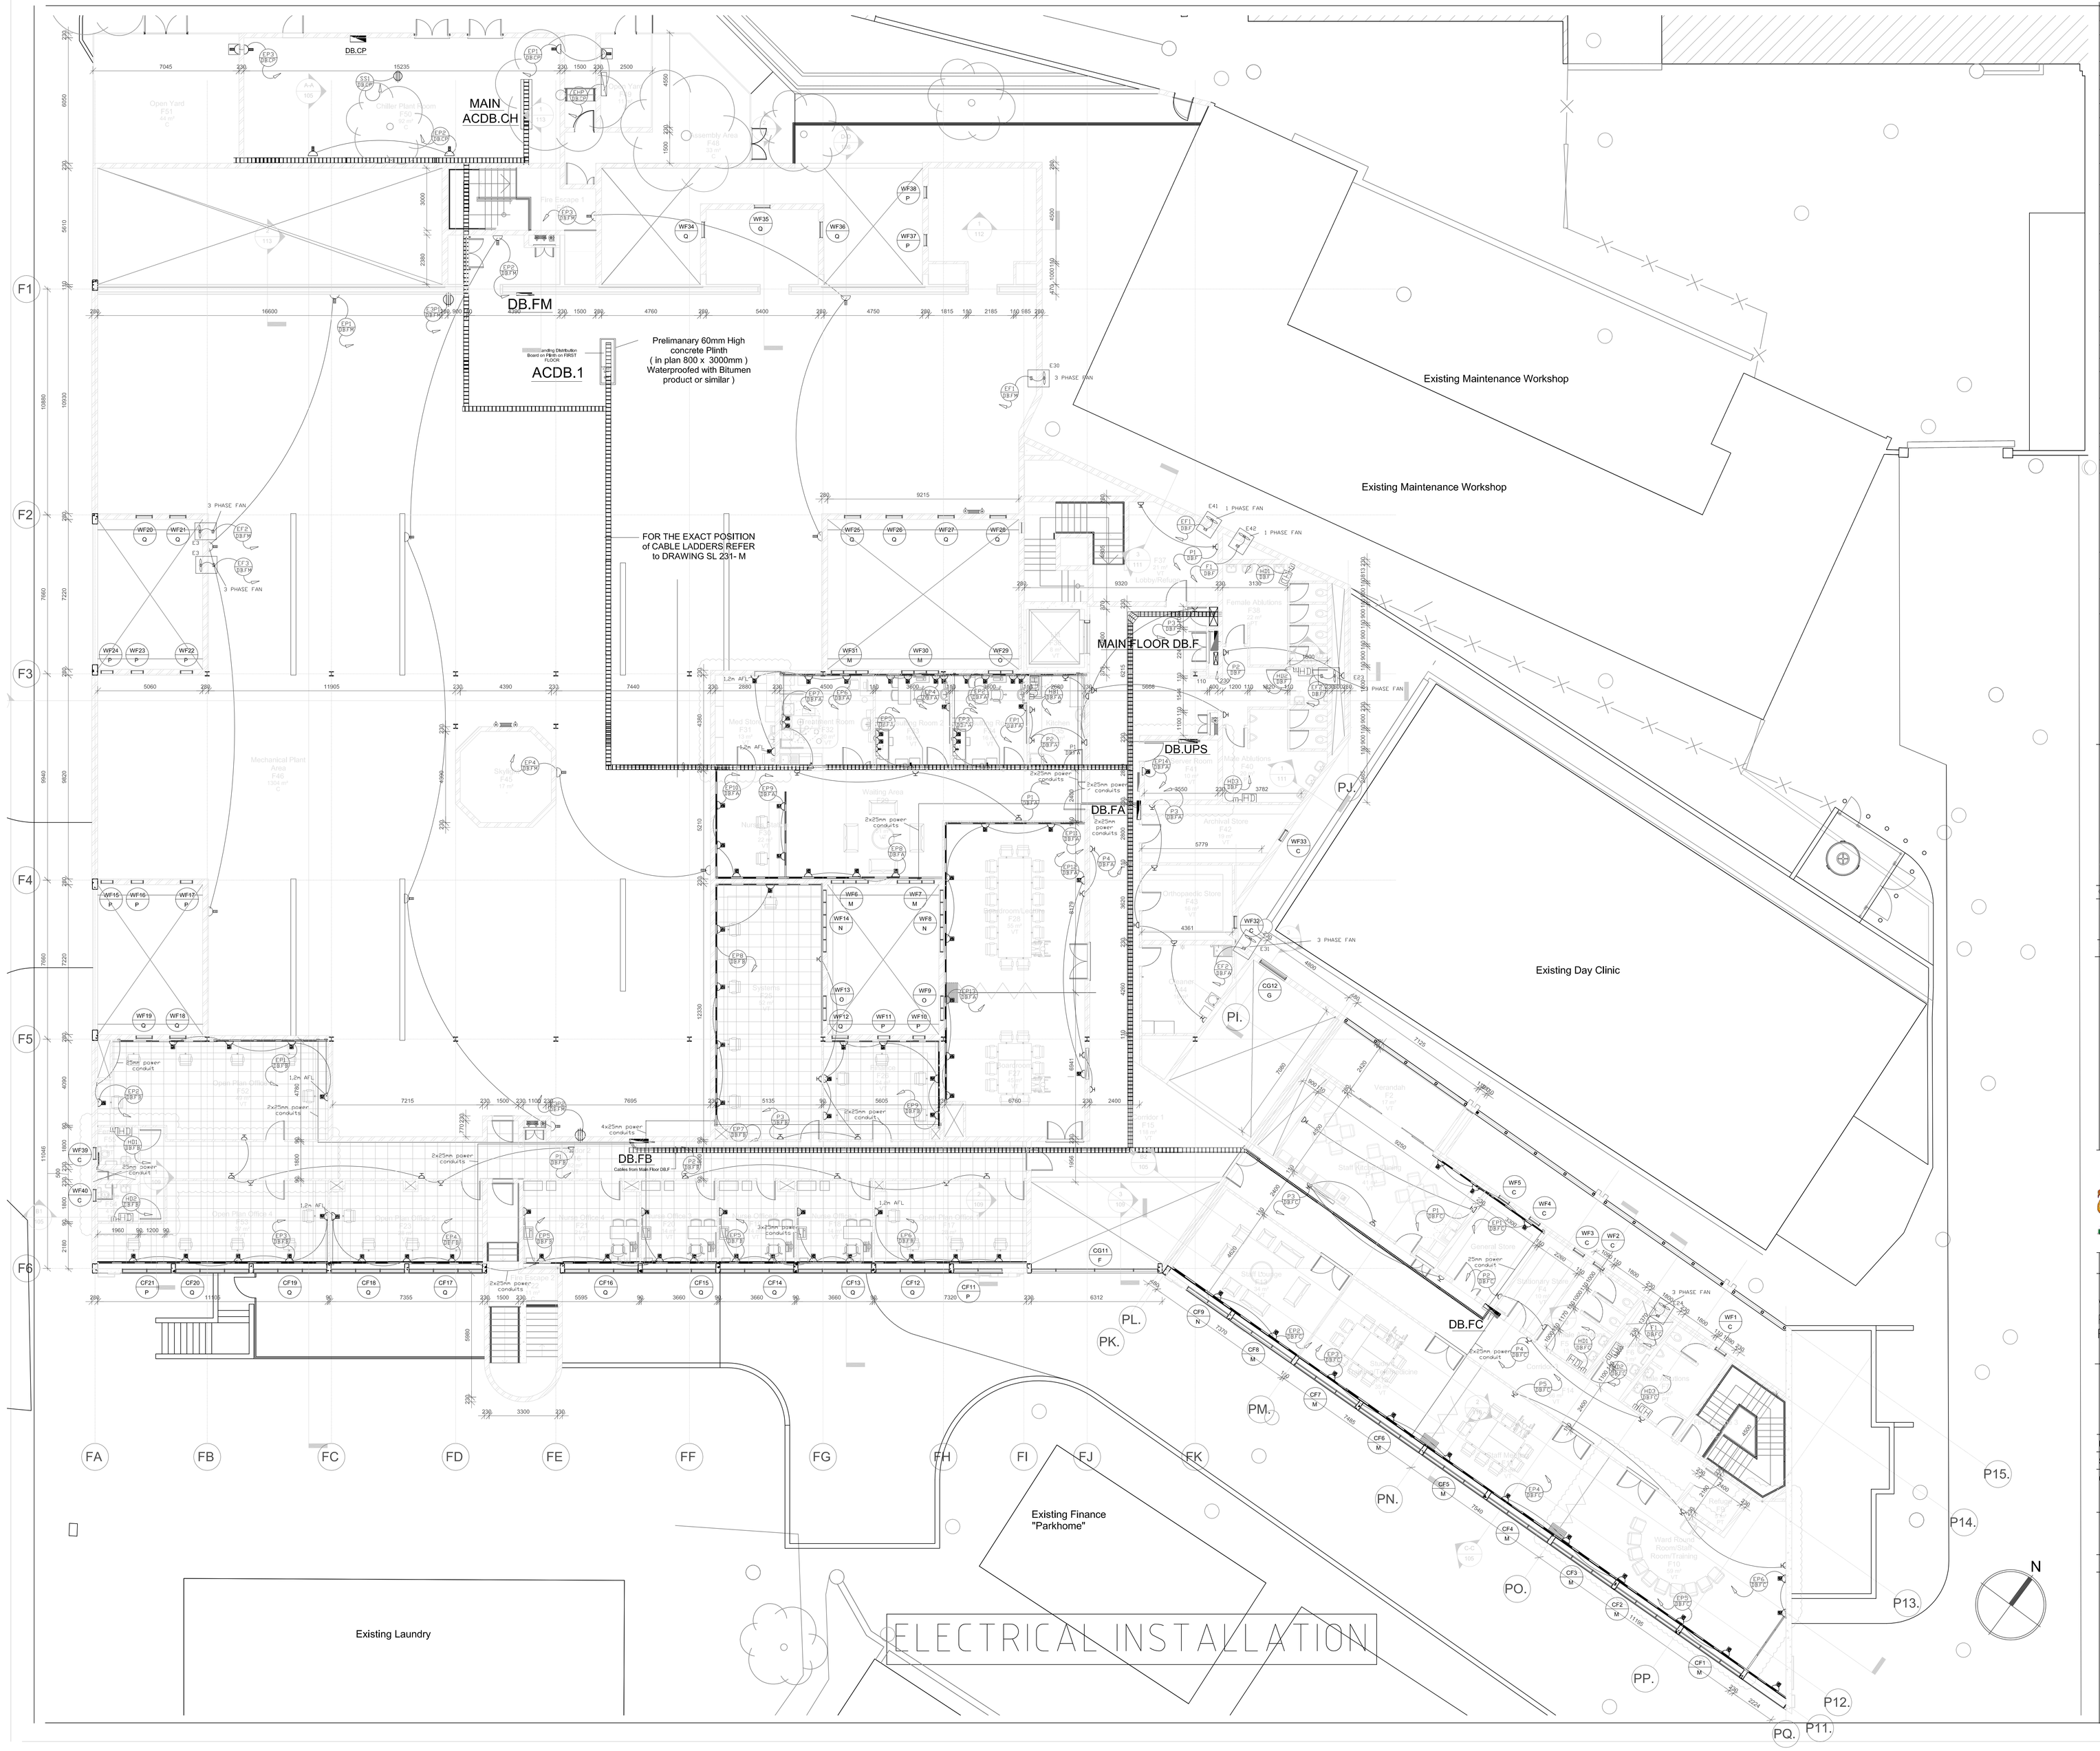

LIST OF POWER FITTINGS

SYMBOL	TYPE	DESCRIPTION
		DISTRIBUTION BOARD
		CONTROL PANEL
		POWER and/or LIGHTING CONDUIT RUNS
		DRAW BOX
	TYPE P1	15A 3-PIN SWITCHED SOCKET OUTLET on NON ESSENTIAL POWER SUPPLY
	TYPE P2	15A 3-PIN SWITCHED SOCKET OUTLET ESSENTIAL POWER SUPPLY
or	TYPE P3/NE/E on walls or TYPE P5/NE/E on POWER SKIRTINGS	15A 3-PIN SWITCHED and EURO SWITHED SOCKET OUTLETS on ESSENTIAL or NON-ESSENTIAL POWER SUPPLY
	TYPES P1 and P2	15A 3-PIN SWITCHED SOCKET OUTLETS in WEATHERPROOF ENCLOSURES
		CLOCK OUTLET POINT
		THREE PHASE SWITCED SOCKET OUTLET
HB		HYDROBOIL OUTLET POINT and ISOLATER
F/F		EXTRACTION FAN SYSTEM and ISOLATOR
H-D		2 000W SURFACE WALL MOUNTED HAND DRYER UNIT WITH PROXIMITY DETECTION SWITCH and ISOLATOR
		ELECTRONIC KEY PAD
		ELECTRONIC DOOR LOCK
		A/C CONDENSER UNIT
		A/C CONSOL UNIT
		CABLE TRAY CABLE LADDER
UPS T1		UNINTERUPTABLE POWER SUPPLY UNIT
		3 COMPARTMENT POWER SKIRTING
		UNISTRUT AS SPECIFIED
		UNISTRUT AS SPECIFIED ESSENTIAL POWER
L1 and/or...etc. P1		L1 - LIGHT CIRCUIT NUMBER ...OR... P1 - PLUG ...GI - GEYSER, EF - EXTRACT FAN DF - DUCT FAN , TF - TOILET FAN II - INDICATES ISOLATOR CIRCUIT etc and NE - INDICATES NON-ESSENTIAL POWER FROM DISTRIBUTION BOARD E - INDICATES ESSENTIAL POWER FROM DISTRIBUTION BOARD and A - INDICATES DB.A
TRANSFORMER IN ROOF SPACE T1		TRANSFORMER IN ROOF SPACE
		EXTRACT FAN and ISOLATOR 3 PHASE or SINGLE PHASE REFER LAYOUT DRAWINGS

CLIENT DEPARTMENT SIGNATURES

FACILITY STAMP

FACILITY MANAGER

INFRASTRUCTURE MANAGER

GENERAL MANAGER

CHECKED BY PROFESSIONAL CONSULTANT

Name TILMAN NEL

T J NEL 12 November 2023

Signature Date

CONSULTING ENGINEERS TJ

T J NEL

CONSULTING ELECTRICAL ENGINEERS

P O BOX 169

PORT EDWARD

4295

CELL: 083 - 2659623

public works

Department:
Public Works
PROVINCE OF KWAZULU-NATAL

SOUTHERN REGION

WIMS NO: 044044 SOUTHERN REGION
PORT SHEPSTONE DEPARTMENT OF HEALTH
PORT SHEPSTONE PROVINCIAL HOSPITAL
NEW PSYCHIATRIC WARD

FIRST FLOOR POWER LAYOUT DRAWING

Drawn:TJN Date: 12 November 2023

Scale/s: 5000mm Revision:

Consultants Drawing number

SL 231 - EP6

DOPW Drawing number

WIMS NO 0000000/A01

Stamped by Plans Approval Committee