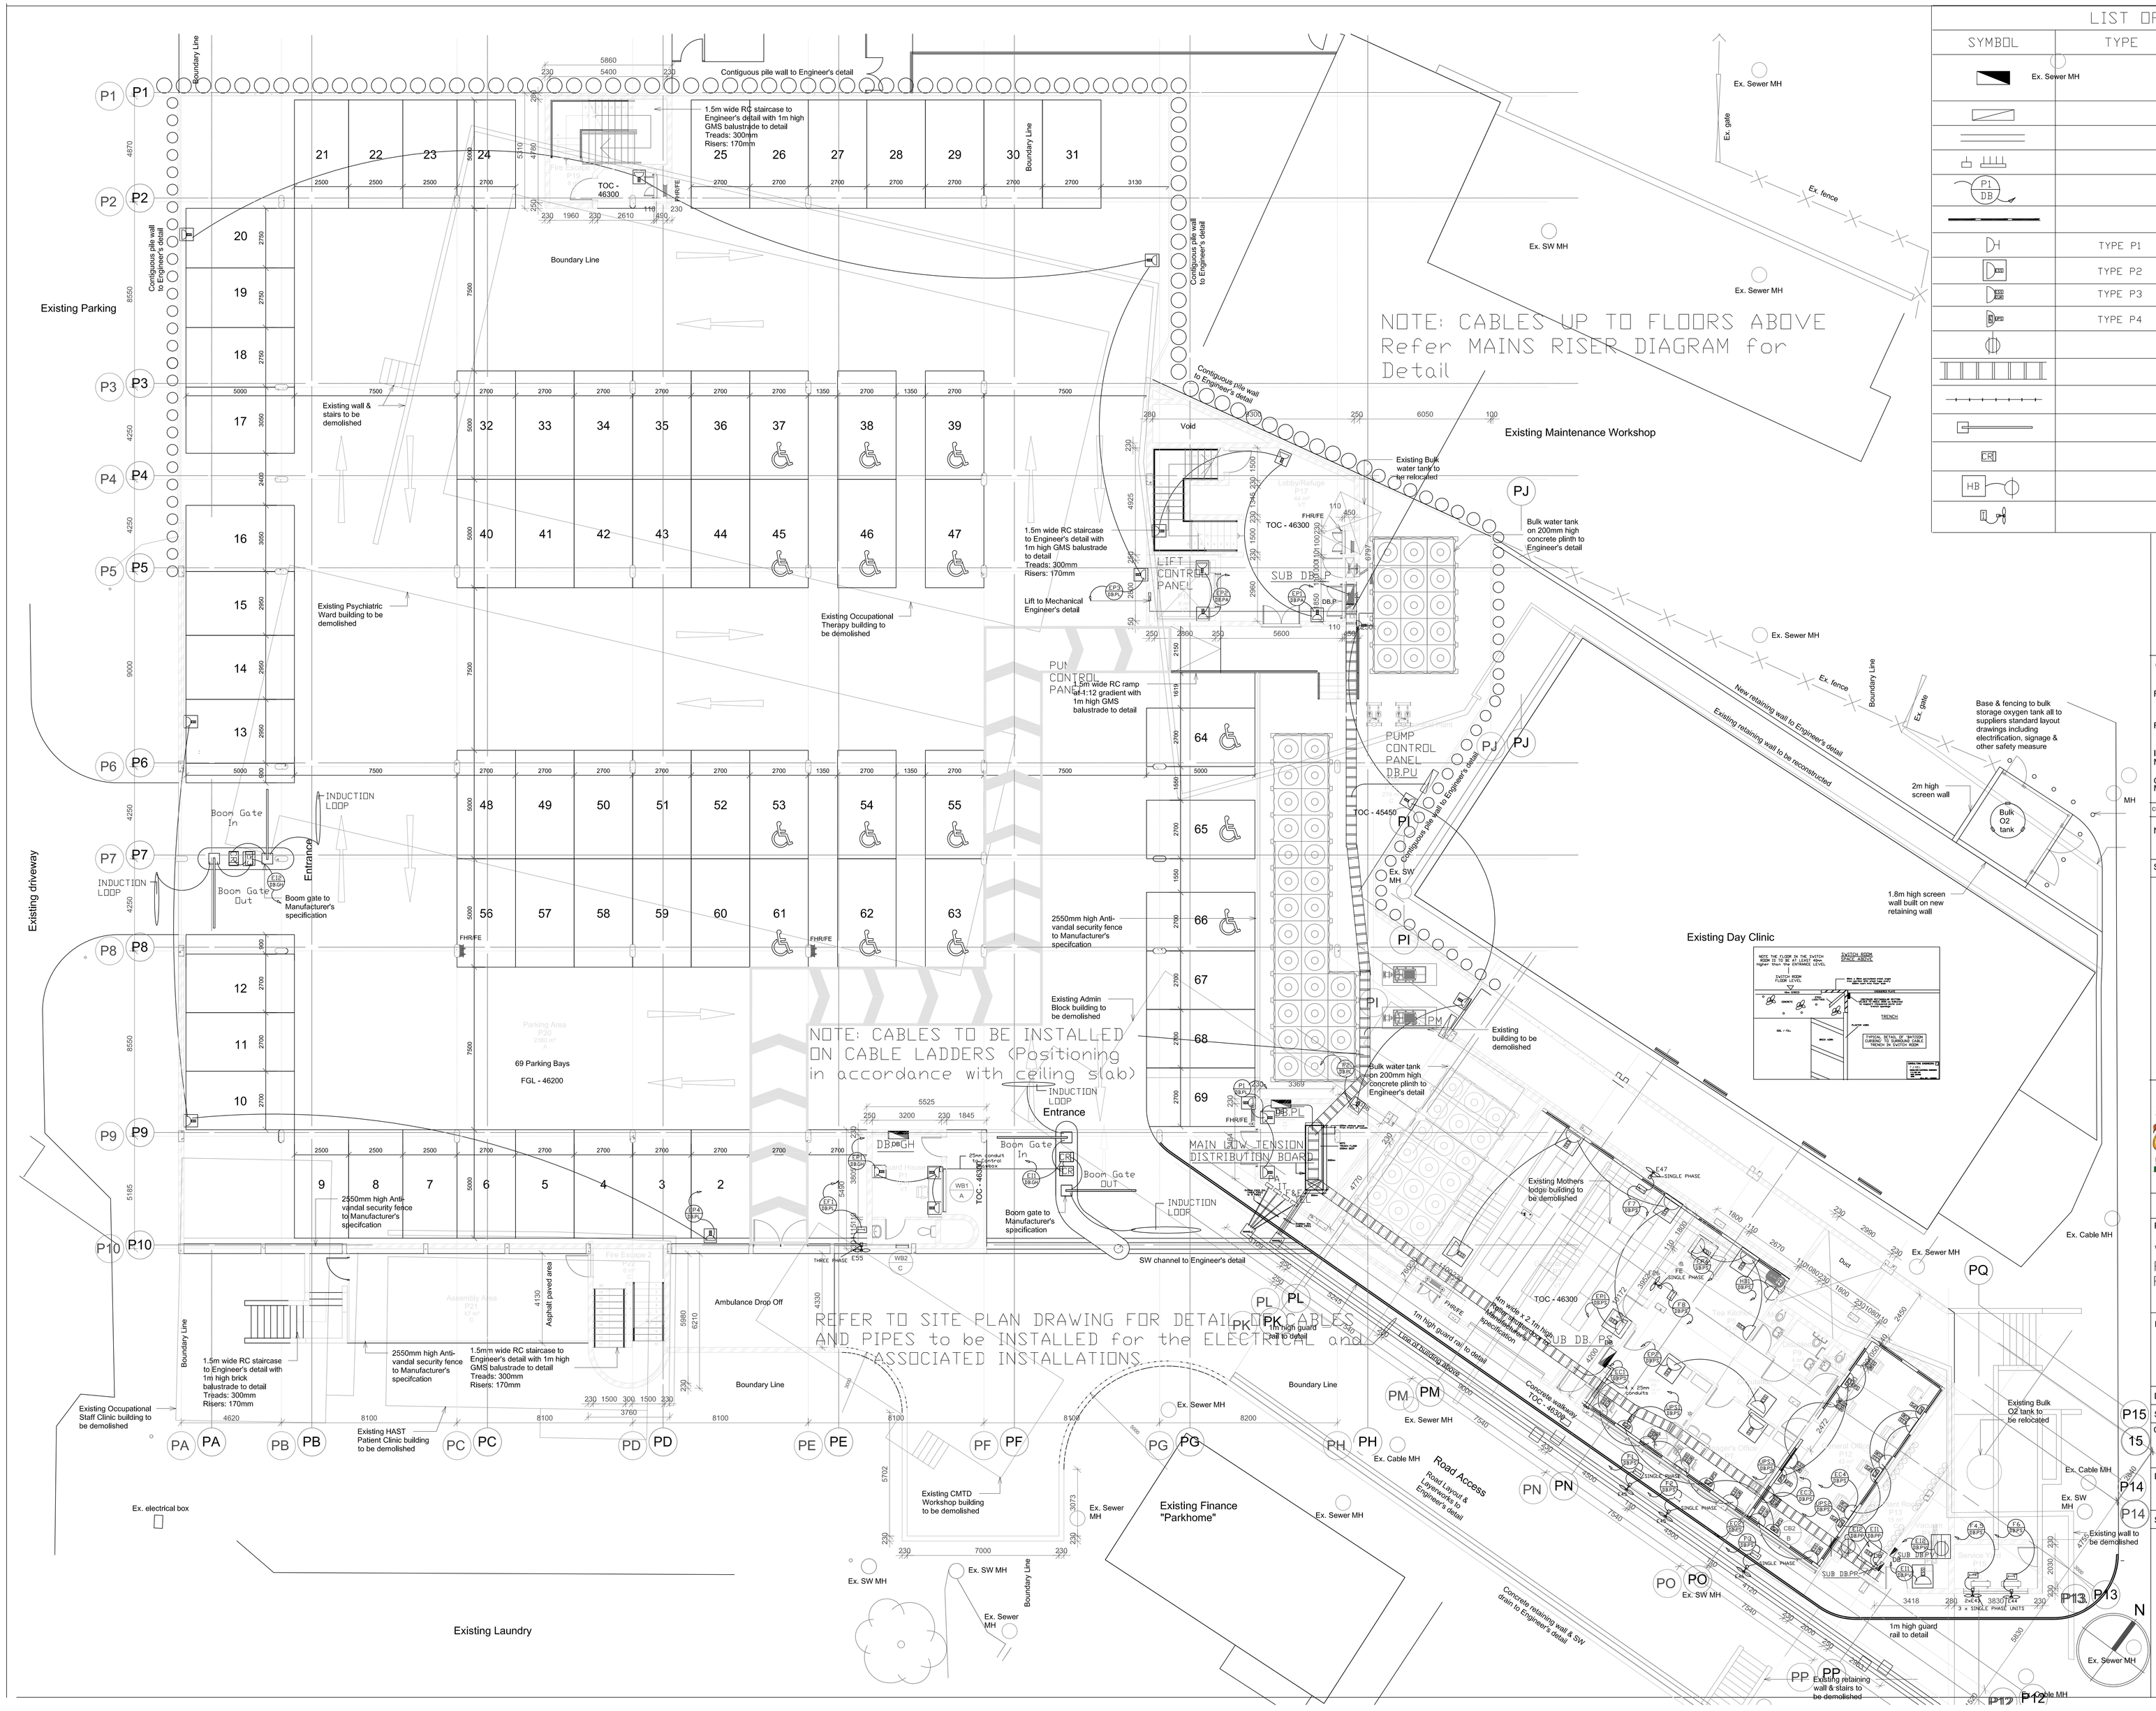

LIST OF POWER FITTINGS

SYMBOL	TYPE	DESCRIPTION
Ex. Sewer MH		NEW DISTRIBUTION BOARD
		CONTROL PANEL
		CONDUIT RUNS
		DRAW BOX
P1 DB		Indicates circuit Number and Distribution board
		3 Compartment Powerskirting Run
	TYPE P1	15A 3-PIN SWITCHED SOCKET OUTLET
	TYPE P2	15A 3-PIN SWITCHED SOCKET OUTLET ESSENTIAL POWER SUPPLY
	TYPE P3	15A 3-PIN and EURO Combined SWITCHED SOCKET OUTLET
	TYPE P4	15A 3-PIN BLUE COVERPLATE SWITCHED SOCKET OUTLET UPS POWER SUPPLY
		60A 3-PH & N plus E SWITCHED SOCKET OUTLET
		600mm Wide Cable Ladder suspended from Ceiling Slab (See Spec)
		Cables saddled onto P4000 Unistrut sections rawlbolted against ceiling slabs (See Spec)
		Vehicle Control Boom Gate
CR		Vehicle Control Code Reader in appropriate Pedestal
HB		HYDROBOIL and Double Pole Isolator with Indicating Light
		EXTRACT FAN / CONDENSER UNITS and ISOLATORS

CLIENT DEPARTMENT SIGNATURES

FACILITY STAMP

FACILITY MANAGER

INFRASTRUCTURE MANAGER

GENERAL MANAGER

CHECKED BY PROFESSIONAL CONSULTANT

Name: TILMAN NEL

T J NEL — 12 November 2023

Signature — Date

CONSULTING ENGINEERS TJ

T J NEL

CONSULTING ELECTRICAL ENGINEERS

P O BOX 169

PORT EDWARD

4295

CELL: 083 - 2659623

public works

Department: Public Works

PROVINCE OF KWAZULU-NATAL

SOUTHERN REGION

Project

WIMS NO: 044044 SOUTHERN REGION
PORT SHEPSTONE DEPARTMENT OF HEALTH
PORT SHEPSTONE PROVINCIAL HOSPITAL
NEW PSYCHIATRIC WARD

Drawing Description

PARKING LEVEL POWER LAYOUT DRAWING

Drawn: TJN — Date: 25 June 2024

Scale/s: 5M — Revision: Latest

Consultants Drawing number

SL 231 - EP2

DOPW Drawing number

WIMS NO 0000000/A01

Stamped by Plans Approval Committee