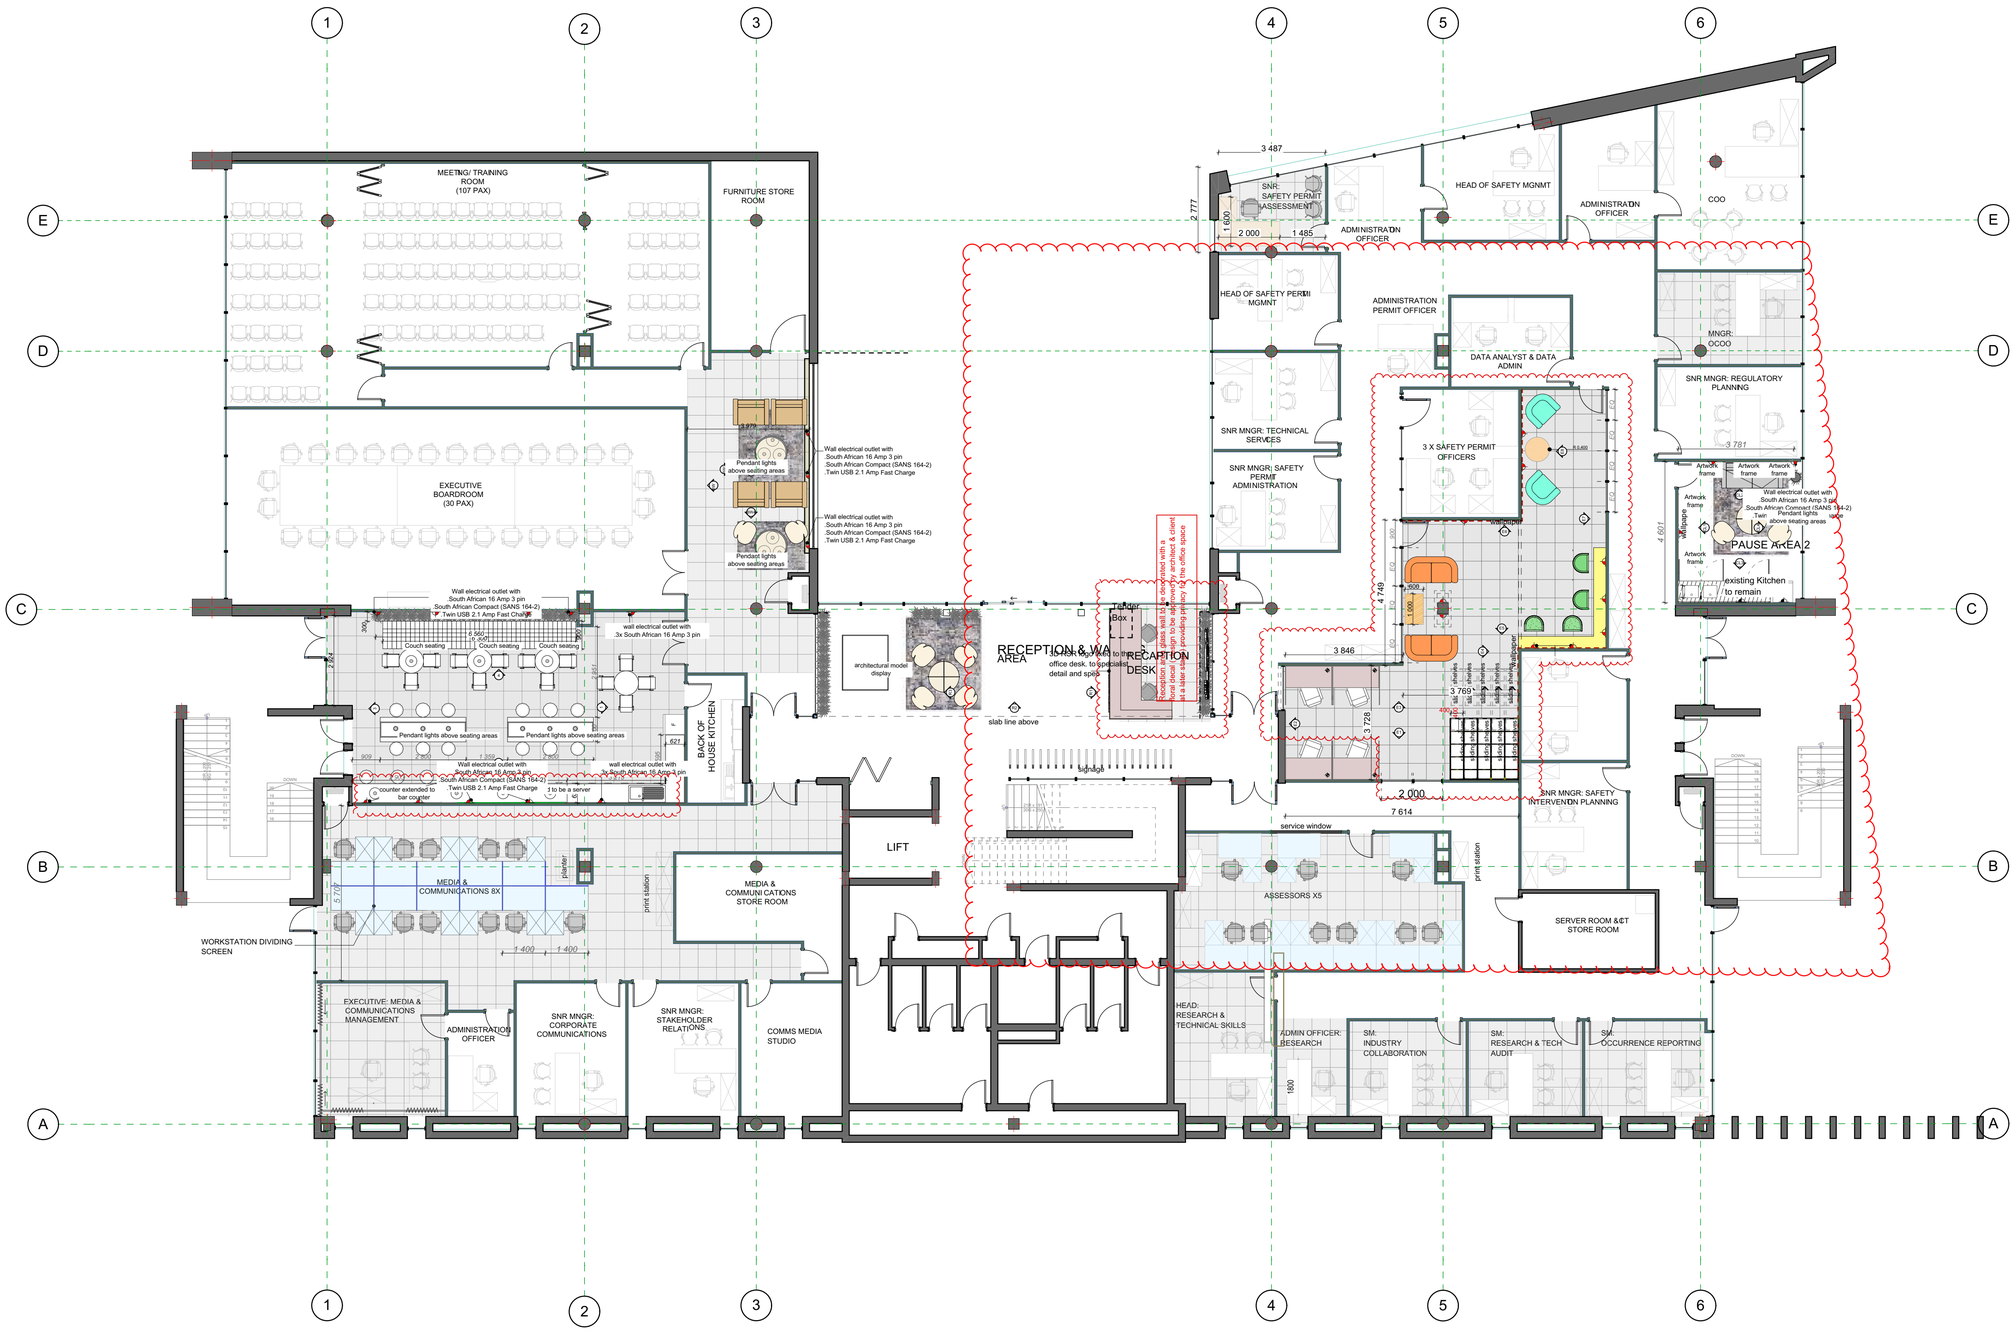

BUILDING 4: GROUND FLOOR LAYOUT

Scale 1:100

NO.	DRAWN BY	DATE	AMENDMENT
A	AM	2022-03-29	Issued for Information
B	AM	2022-03-31	Issued for Information
C	AM	2022-04-04	Issued for Client Approval
D	AM	2022-04-06	Client Approved
E	AM	2022-06-08	Client Approved

KEY:
DESK TYPE

	2mx 2m Executive desk
	1.8m x 1.6m Administrator desk
	1.4m x 1.6m New Officer desk

cad file name Railway Safety Regulator

page size A1

client

RAILWAY SAFETY REGULATOR
RAIL SAFETY ON THE RIGHT TRACK

Building 4, Waterfall Point Office Park

Cnr Waterfall and Woodmead Drive Waterfall City, Midrand PO Box 11202,Centurion, 1627

Contact person: Mr Nyama
Tel: 010 495 5391
Web: www.rsr.org.za

Project

GENERAL OFFICE ARRANGEMENT DRAWINGS

consultant/departmental

discipline

ARCHITECTURE

service

ASPIRE ARCHITECTS

Midrand branch:
Suite 4, Block C, Carlswald close, cnr New & Seventh Roards, Carlswald 1684
Tel:(+2711)312 3256/5030

Contact person:
Cel:(+27)(0)82 404 0467
rendani@aspirearchitects.co.za

drawing title

BUIILDING 4 GROUND FLOOR LAYOUT

ref.no		designed	
scale	AS SHOWN	drawn	AM
date	2022.03.29	checked	SN
drawing number	2022-04_1001	revision number	Rev E

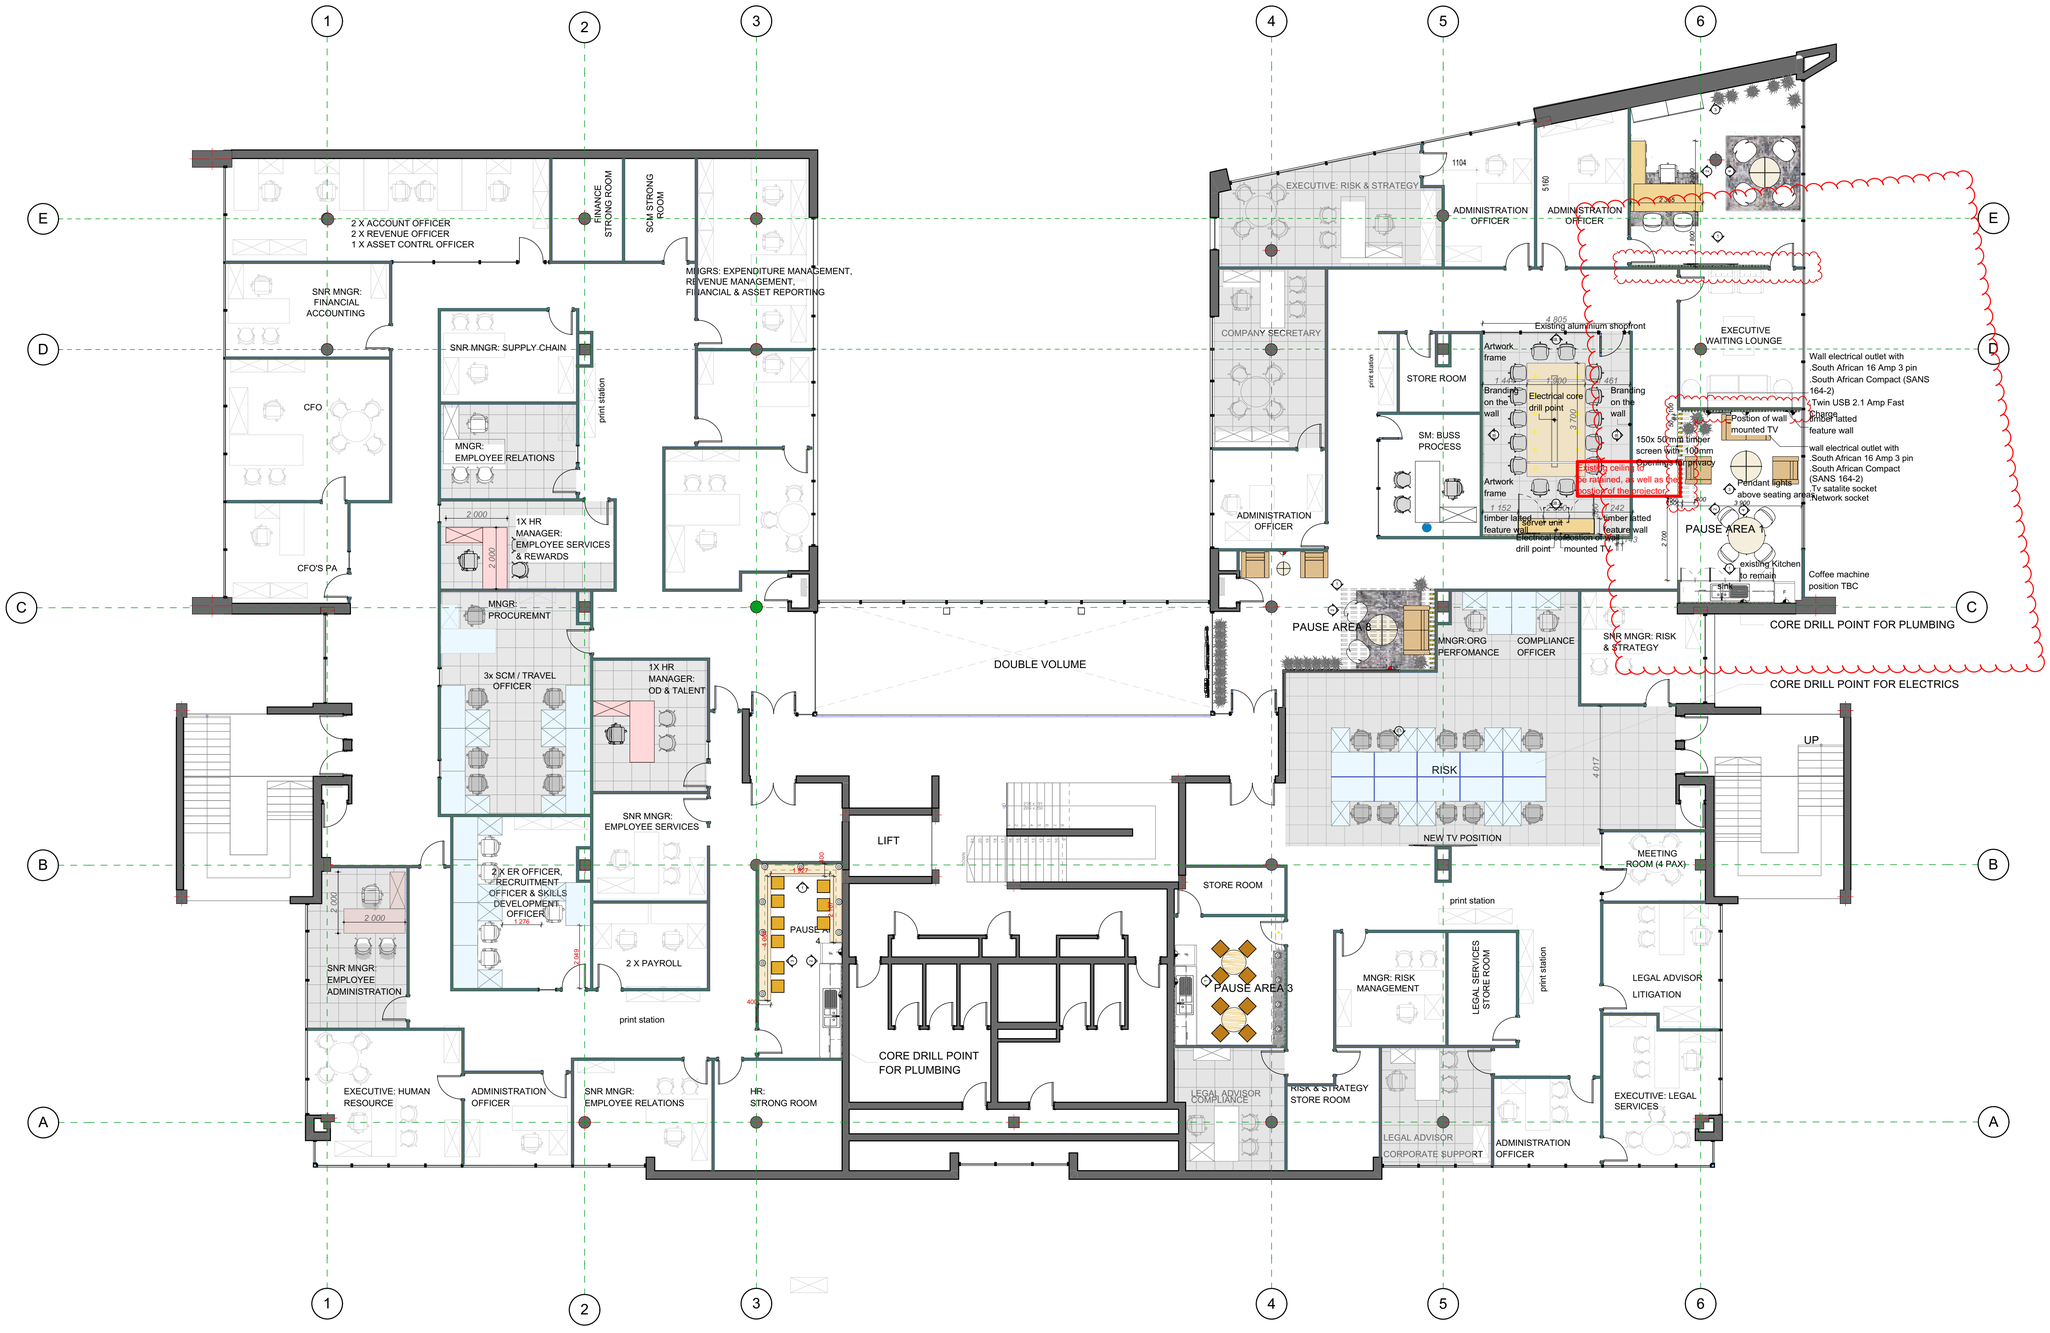

BUILDING 4: FIRST FLOOR LAYOUT

Scale 1:100

NO.	DRAWN BY	DATE	AMENDMENT
A	AM	2022-03-29	Issued for Information
B	AM	2022-03-31	Issued for Information
C	AM	2022-04-04	Issued for Client Approval
D	AM	2022-04-06	Client Approved
E	AM	2022-06-08	Client Approved

KEY:
DESK TYPE

	2mx 2m Executive desk
	1.8m x 1.6m Administrator desk
	1.4m x 1.6m New Officer desk

cad file name Railway Safety Regulator

page size A1

client

RAILWAY SAFETY REGULATOR
RAIL SAFETY ON THE RIGHT TRACK

Building 4, Waterfall Point Office Park

Cnr Waterfall and Woodmead Drive Waterfall City, Midrand PO Box 11202,Centurion, 1627

Contact person: Mr Nyama
Tel: 010 495 5391
Web: www.rsr.org.za

Project

GENERAL OFFICE ARRANGEMENT DRAWINGS

consultant/departmental

discipline

ARCHITECTURE

service

ASPIRE ARCHITECTS

Midrand branch:
Suite 4, Block C, Carlswald close, cnr New & Seventh Roards, Carlswald 1684
Tel:(+2711)312 3256/5030

Contact person:
Cel:(+27)(0)82 404 0467
rendani@aspirearchitects.co.za

drawing title

BUILDING 4 FIRST FLOOR LAYOUT

ref.no		designed	
scale	AS SHOWN	drawn	AM
date	2022.03.29	checked	SN
drawing number	2022-04_1002	revision number	Rev E

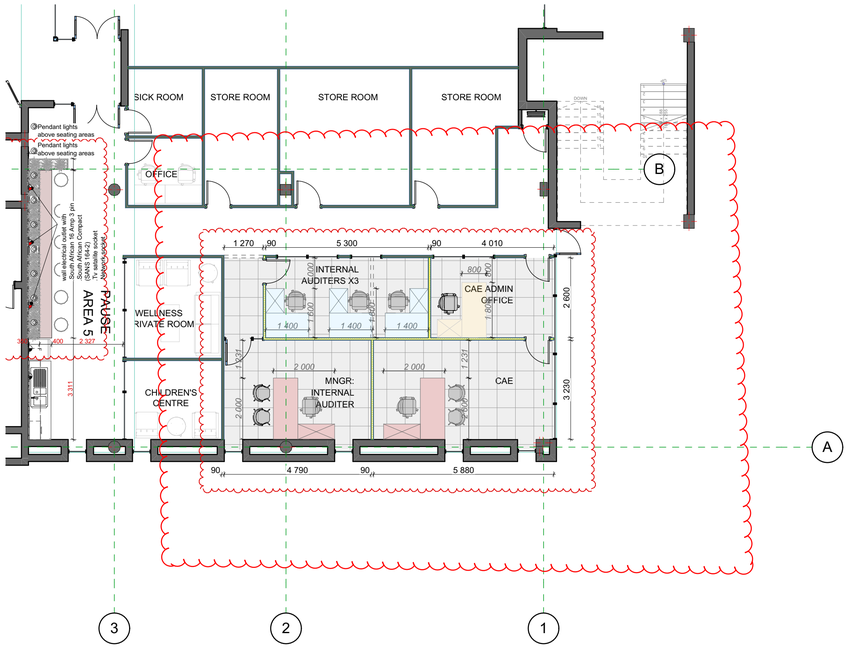

BUILDING 2: GROUND FLOOR LAYOUT

Scale 1:100

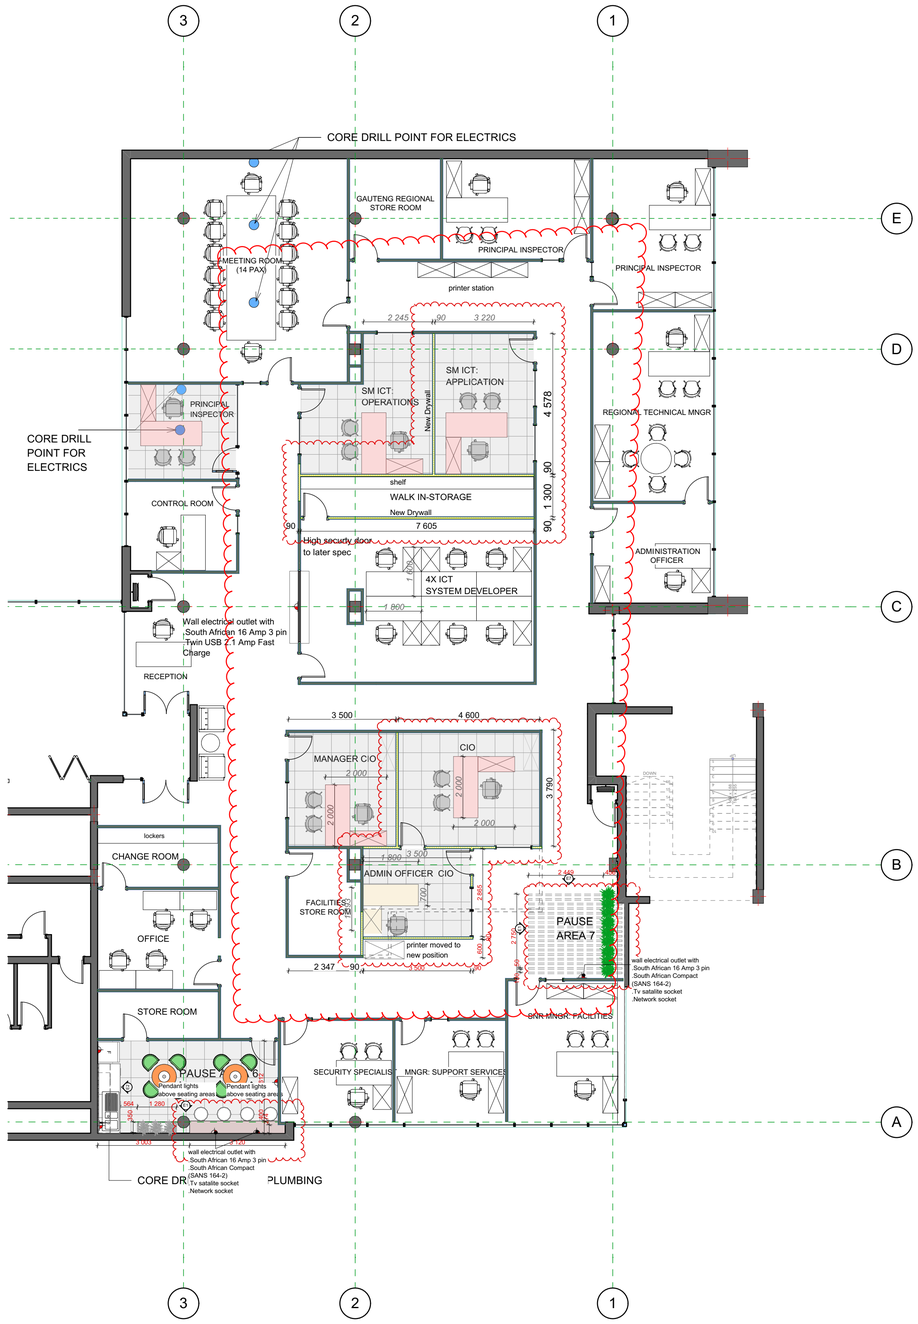

BUILDING 2: FIRST FLOOR LAYOUT

Scale 1:100

NO.	DRAWN BY	DATE	AMENDMENT
A	AM	2022-03-31	Issued for Information
B	AM	2022-04-04	Issued for Client Approval
C	AM	2022-04-06	Client Approved
D	AM	2022-05-20	layouts Mirrored to match site 1st floor layout amended to match site
E	AM	2022-06-08	Client Approved

KEY:
DESK TYPE

	2mx 2m Executive desk
	1.8m x 1.6m Administrator desk
	1.4m x 1.6m New Officer desk

cad file name Railway Safety Regulator

page size A1

client

RAILWAY SAFETY REGULATOR
RAIL SAFETY ON THE RIGHT TRACK

Building 4, Waterfall Point Office Park

Cnr Waterfall and Woodmead Drive Waterfall City, Midrand PO Box 11202,Centurion, 1627

Contact person: Mr Nyama
Tel: 010 495 5391
Web: www.rsr.org.za

Project

GENERAL OFFICE ARRANGEMENT DRAWINGS

consultant/departmental

discipline

ARCHITECTURE

service

ASPIRE ARCHITECTS

Midrand branch:
Suite 4, Block C, Carlswald close, cnr New & Seventh Roards, Carlswald 1684
Tel:(+2711)312 3256/5030

Contact person:
Cel:(+27)(0)82 404 0467
rendani@aspirearchitects.co.za

drawing title

BUILDING 2 GROUND FLOOR

ref.no		designed	
scale	AS SHOWN	drawn	AM
date	2022.03.29	checked	SN
drawing number	2022-04_1003	revision number	Rev E

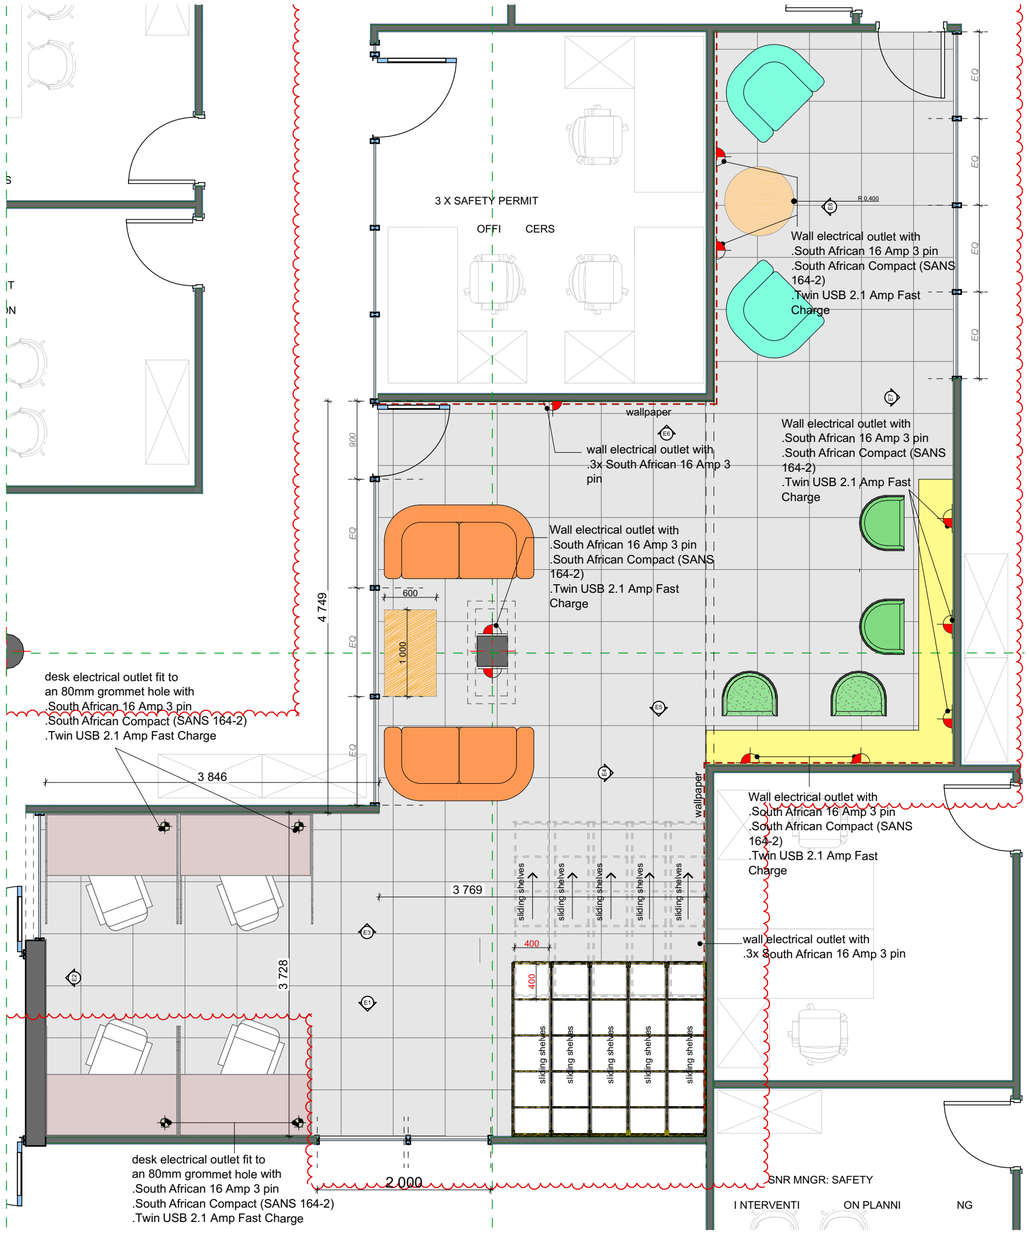

OPEN OFFICE SPACE
SCALE 1:50

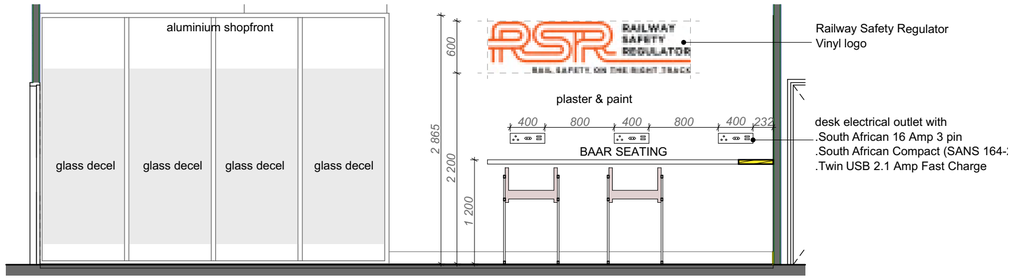

EL 7
SCALE 1:50

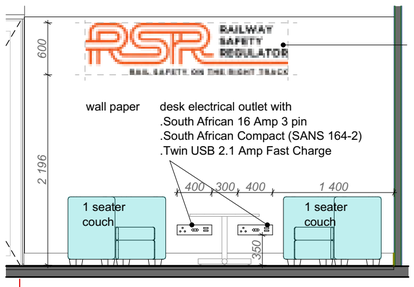

EL 8
SCALE 1:50

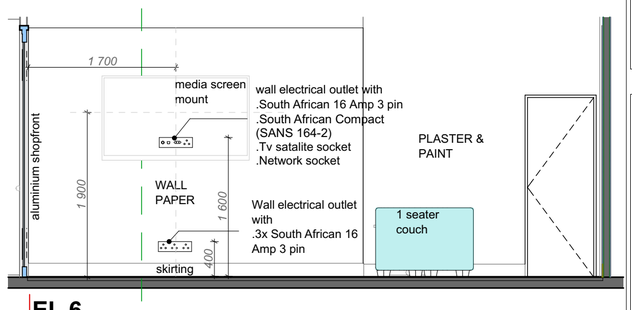

EL 6
SCALE 1:50

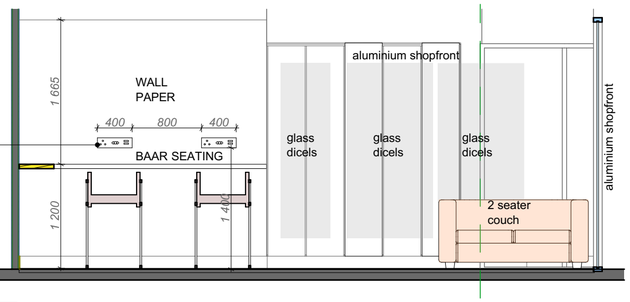

EL 5
SCALE 1:50

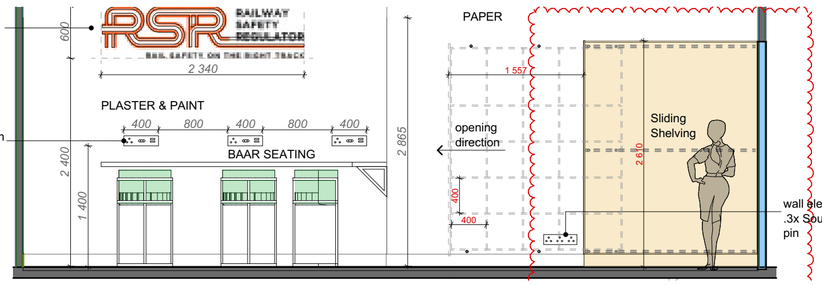

EL 4
SCALE 1:50

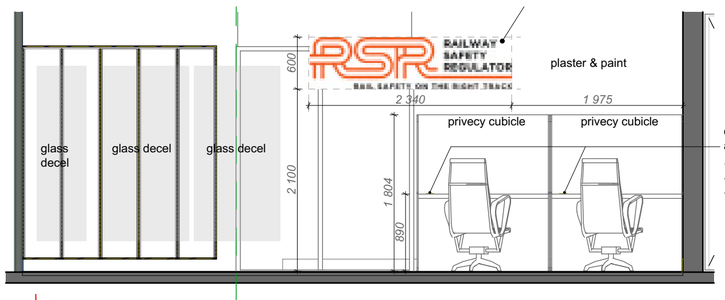

EL 1
SCALE 1:50

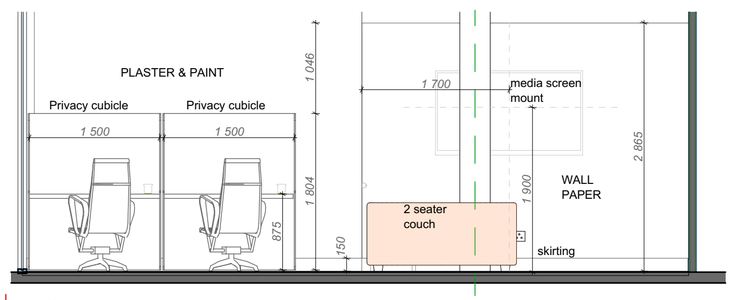

EL 3
SCALE 1:50

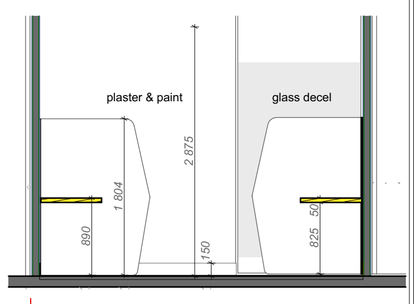

EL 2
SCALE 1:50

NO.	DRAWN BY	DATE	AMENDMENT
A	AM	2022-04-12	Issued for linforation
B	AM	2022-06-08	Client apprved

cad file name Railway Safety Regulator

page size A 1

client

RAILWAY SAFETY REGULATOR
RAIL SAFETY ON THE RIGHT TRACK

Building 4, Waterfall Point Office Park

Cnr Waterfall and Woodmead Drive Waterfall City, Midrand PO Box 11202,Centurion, 1627

Contact person: Mr Nyama
Tel: 010 495 5391
Web: www.rsr.org.za

Project

GENERAL OFFICE ARRANGEMENT DRAWINGS

consultant/departmental

discipline

ARCHITECTURE

service

ASPIRE ARCHITECTS

Midrand branch:
Suite 4, Block C, Carlswald close, cnr New & Seventh Roards, Carlswald 1684
Tel:(+2711)312 3256/5030

Contact person:
Cel:(+27)(0)82 404 0467
rendani@aspirearchitects.co.za

drawing title

OPEN OFFICE SPACE INTERNAL ELEVATION DETAILS

ref.no		designed	
scale	AS SHOWN	drawn	AM
date	2022.03.29	checked	SN
drawing number	2022-04_6001	revision number	Rev B

IMAGE 1
NTS

IMAGE 2
NTS

IMAGE 3
NTS

IMAGE 4
NTS

2022/06/10

rev **A**

SHEET NO.: 004.1

RSR - OPEN OFFICE SPACE INTERNAL RENDERING IMAGES

THIS DOCUMENT IS THE PROPERTY OF ASPIRE ARCHITECTS AND MAY NOT BE REPRODUCED, ISSUED OR USED FOR ANY PURPOSE OTHER THAN THE SPECIFIC PURPOSE FOR WHICH IT WAS ORIGINALLY INTENDED FOR.

Client :

RSR RAILWAY SAFETY REGULATOR
RAIL SAFETY ON THE RIGHT TRACK

Building 4, Waterfall Point Office Park

Cnr Waterfall and Woodmead Drive Waterfall City,
Midrand PO Box 11202,Centurion, 1627

Contact person: Mr Nyama
Tel: 010 495 5391
Web: www.rsr.org.za

Service :

ASPIRE ARCHITECTS

Suite 4, Block C,
Carlswald Close
Cnr New and 7th Road
Midrand

info@aspirearchitects.co.za
Cel:(+27) 072 167 2198

IMAGE 5
NTS

IMAGE 6
NTS

IMAGE 7
NTS

IMAGE 8
NTS

2022/06/10

rev A

SHEET NO.: 004.2

RSR - OPEN OFFICE SPACE INTERNAL RENDERING IMAGES

THIS DOCUMENT IS THE PROPERTY OF ASPIRE ARCHITECTS AND MAY NOT BE REPRODUCED, ISSUED OR USED FOR ANY PURPOSE OTHER THAN THE SPECIFIC PURPOSE FOR WHICH IT WAS ORIGINALLY INTENDED FOR.

Client :

RAILWAY SAFETY REGULATOR
RAIL SAFETY ON THE RIGHT TRACK

Building 4, Waterfall Point Office Park

Cnr Waterfall and Woodmead Drive Waterfall City, Midrand PO Box 11202,Centurion, 1627

Contact person: Mr Nyama
Tel: 010 495 5391
Web: www.rsr.org.za

Service :

ASPIRE ARCHITECTS

Suite 4, Block C,
Carlswald Close
Cnr New and 7th Road
Midrand

info@aspirearchitects.co.za
Cel:(+27) 072 167 2198

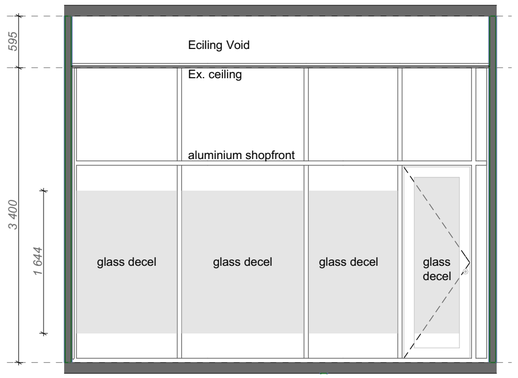

EXECUTIVE BOARDROOM
ELEVATION 1
SCALE 1:50

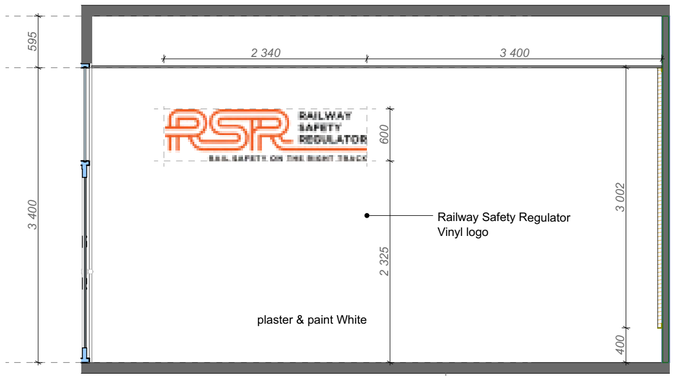

EXECUTIVE BOARDROOM
ELEVATION 2
SCALE 1:50

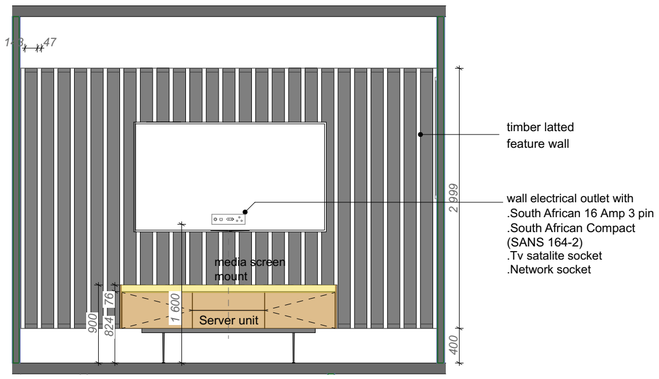

EXECUTIVE BOARDROOM
ELEVATION 3
SCALE 1:50

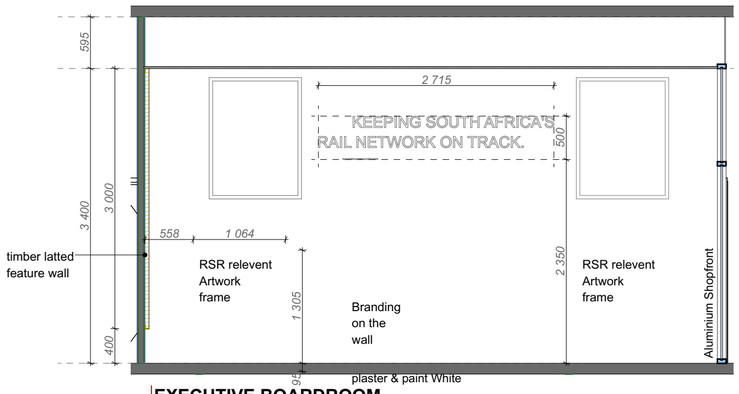

EXECUTIVE BOARDROOM
ELEVATION 4
SCALE 1:50

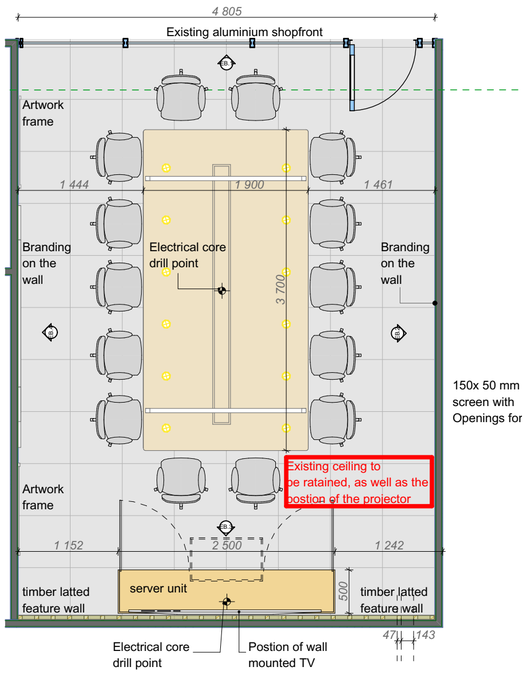

EXECUTIVE BOARDROOM
LAYOUT
SCALE 1:50

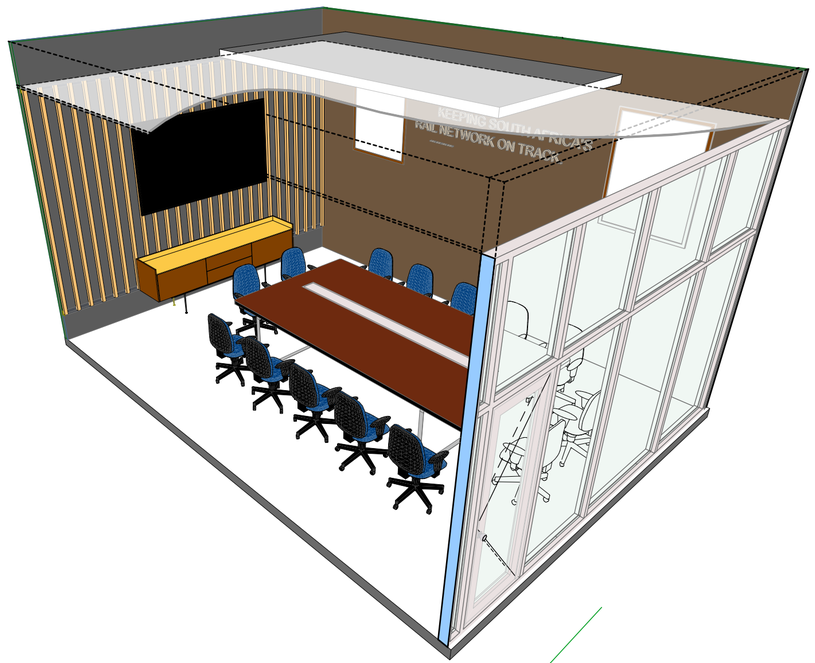

EXECUTIVE BOARDROOM
3D VIEW
SCALE NTS

NO.	DRAWN BY	DATE	AMENDMENT
A	AM	2022-05-13	Issued for Iinformation

cad file name Railway Safety Regulator

page size A 1

client

RAILWAY SAFETY REGULATOR
RAIL SAFETY ON THE RIGHT TRACK

Building 4, Waterfall Point Office Park

Cnr Waterfall and Woodmead Drive Waterfall City, Midrand PO Box 11202,Centurion, 1627

Contact person: Mr Nyama
Tel: 010 495 5391
Web: www.rsr.org.za

Project

GENERAL OFFICE ARRANGEMENT DRAWINGS

consultant/departmental

discipline

ARCHITECTURE

service

ASPIRE ARCHITECTS

Midrand branch:
Suite 4, Block C, Carlswald close, cnr New & Seventh Roards, Carlswald 1684
Tel:(+2711)312 3256/5030

Contact person:
Cel:(+27)(0)82 404 0467
rendani@aspirearchitects.co.za

drawing title

Executive Boardroom

ref.no		designed	
scale	AS SHOWN	drawn	AM
date	2022.05.13	checked	SN
drawing number	2022-04_6002	revision number	Rev A

IMAGE 1
NTS

IMAGE 2
NTS

2022/06/10 rev

SHEET NO.: 005.1

RSR - Executive Boardroom 3D Renderings

Client :

RSR RAILWAY SAFETY REGULATOR
RAIL SAFETY ON THE RIGHT TRACK

Building 4, Waterfall Point Office Park

Cnr Waterfall and Woodmead Drive Waterfall City,
Midrand PO Box 11202,Centurion, 1627

Contact person: Mr Nyama
Tel: 010 495 5391
Web: www.rsr.org.za

Service :

ASPIRE ARCHITECTS

Suite 4, Block C,
Carlswald Close
Cnr New and 7th Road
Midrand

info@aspirearchitects.co.za
Cel:(+27) 072 167 2198

THIS DOCUMENT IS THE PROPERTY OF ASPIRE ARCHITECTS AND MAY NOT BE REPRODUCED, ISSUED OR USED FOR ANY PURPOSE OTHER THAN THE SPECIFIC PURPOSE FOR WHICH IT WAS ORIGINALLY INTENDED FOR.

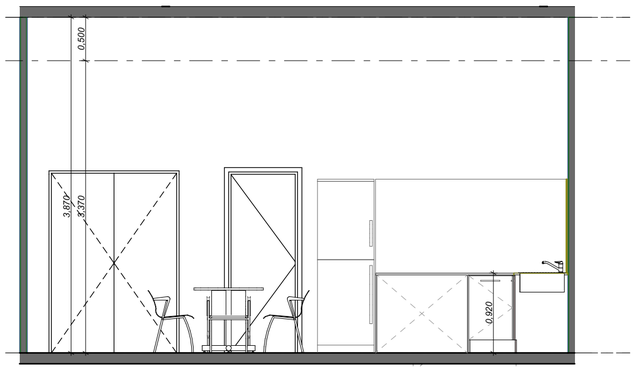

CANTEEN
ELEVATION 1
SCALE 1:50

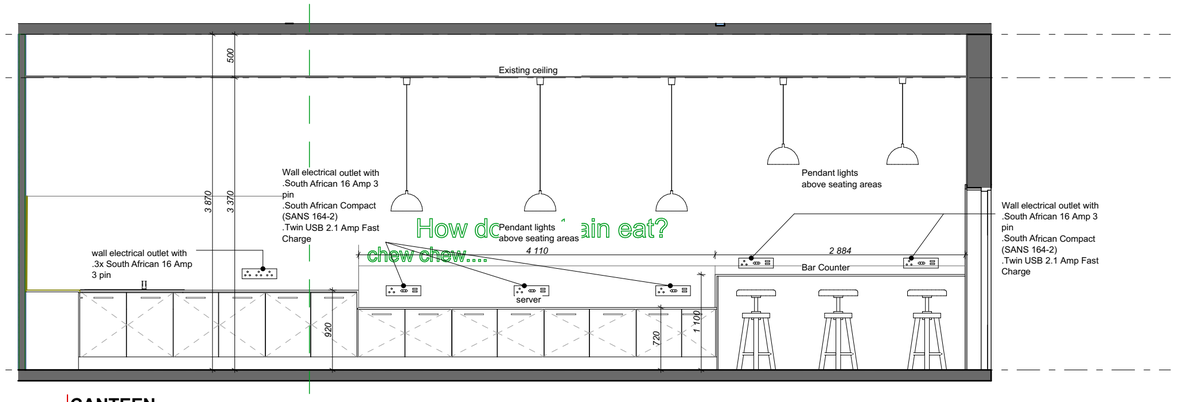

CANTEEN
ELEVATION 2
SCALE 1:50

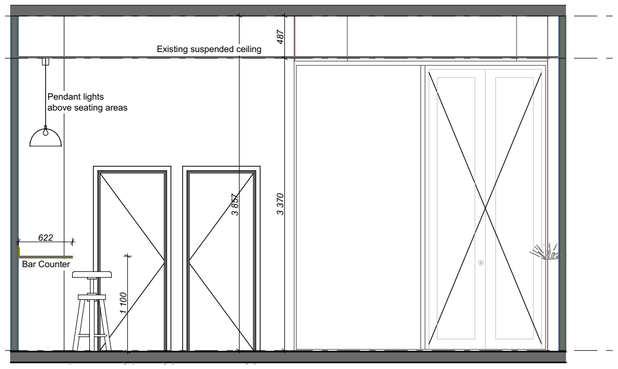

CANTEEN
ELEVATION 3
SCALE 1:50

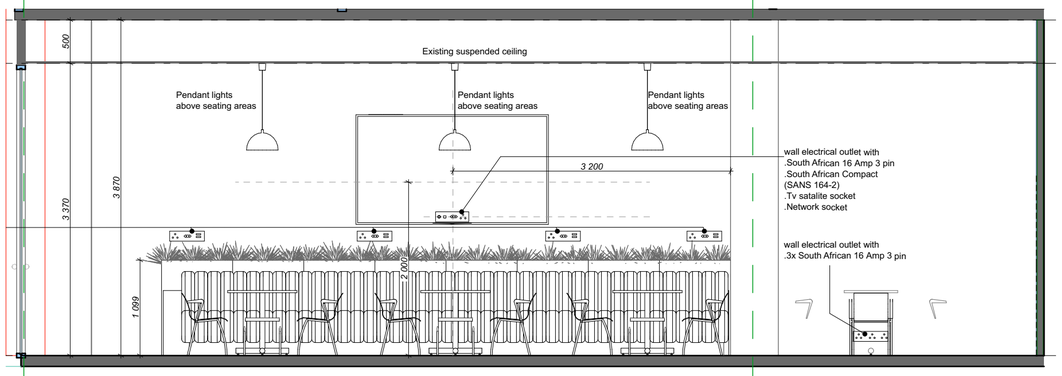

CANTEEN
ELEVATION 4
SCALE 1:50

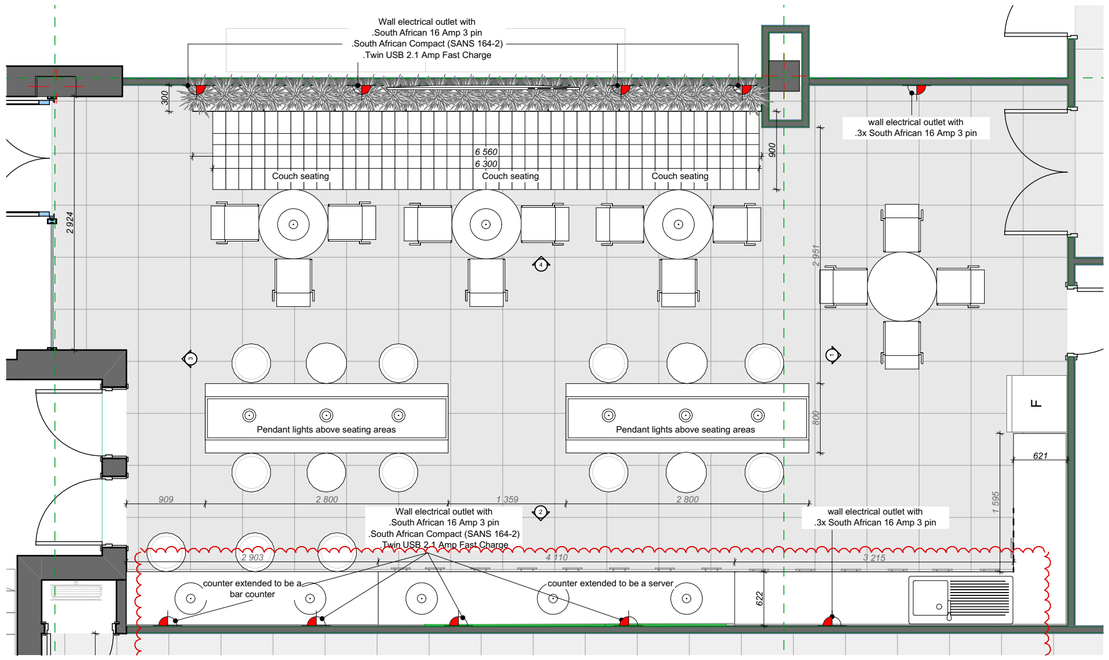

CANTEEN
LAYOUT
SCALE 1:50

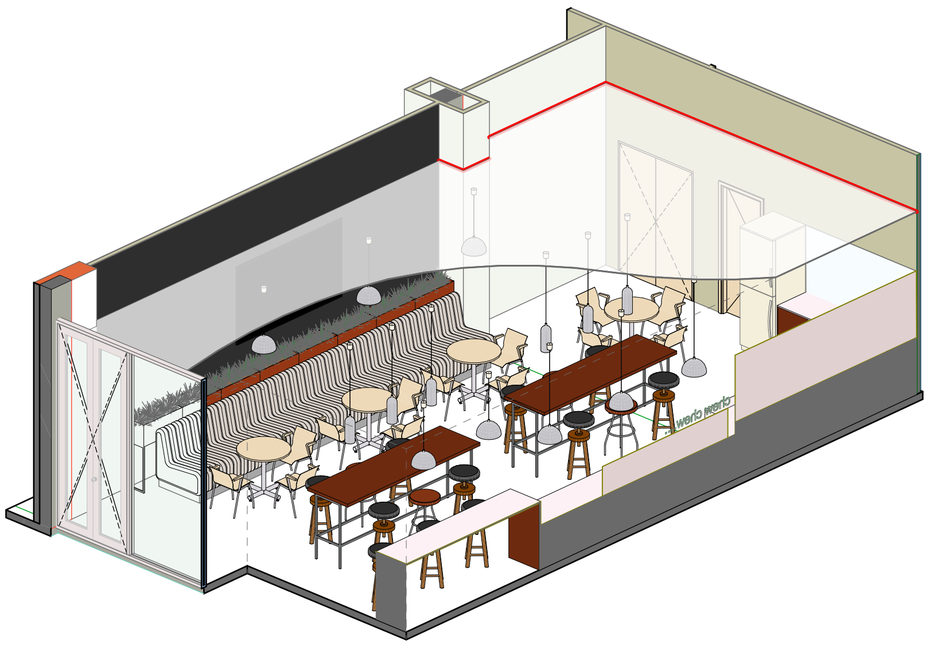

CANTEEN
3D VIEW
SCALE NTS

NO.	DRAWN BY	DATE	AMENDMENT
A	AM	2022-05-13	Issued for linformation

cad file name Railway Safety Regulator

page size A 1

client

RAILWAY SAFETY REGULATOR
RAIL SAFETY ON THE RIGHT TRACK

Building 4, Waterfall Point Office Park

Cnr Waterfall and Woodmead Drive Waterfall City,
Midrand PO Box 11202,Centurion, 1627

Contact person: Mr Nyama
Tel: 010 495 5391
Web: www.rsr.org.za

Project

GENERAL OFFICE ARRANGEMENT DRAWINGS

consultant/departmental

discipline

ARCHITECTURE

service

ASPIRE ARCHITECTS

Midrand branch:
Suite 4, Block C, Carlswald close, cnr New & Seventh Roards,
Carlswald 1684
Tel:(+2711)312 3256/5030

Contact person:
Cel:(+27)(0)82 404 0467
rendani@aspirearchitects.co.za

drawing title
CANTEEN

ref.no		designed	
scale	AS SHOWN	drawn	AM
date	2022.05.13	checked	SN
drawing number	2022-04_6004	revision number	Rev A

IMAGE 1
NTS

IMAGE 2
NTS

IMAGE 3
NTS

IMAGE 4
NTS

SHEET NO.: 006.1

RSR - CANTEEN RENDERING IMAGES

THIS DOCUMENT IS THE PROPERTY OF RAILWAY SAFETY REGULATOR (RSR) AND MAY NOT BE REPRODUCED, ISSUED OR USED FOR ANY PURPOSE OTHER THAN THE SPECIFIC PURPOSE FOR WHICH IT WAS ORIGINALLY INTENDED FOR.

Client :
RAILWAY SAFETY REGULATOR
RAIL SAFETY ON THE RIGHT TRACK

Building 4, Waterfall Point Office Park
Cnr Waterfall and Woodmead Drive Waterfall City,
Midrand PO Box 11202,Centurion, 1627

Contact person: Mr Nyama
Tel: 010 495 5391
Web: www.rsr.org.za

2022/06/10

service:
ASPIRE ARCHITECTS

rev A

Suite 4, Block C,
Carlswald Close
Cnr New and 7th Road
Midrand

info@aspirearchitects.co.za
Cel:(+27) 072 167 2198

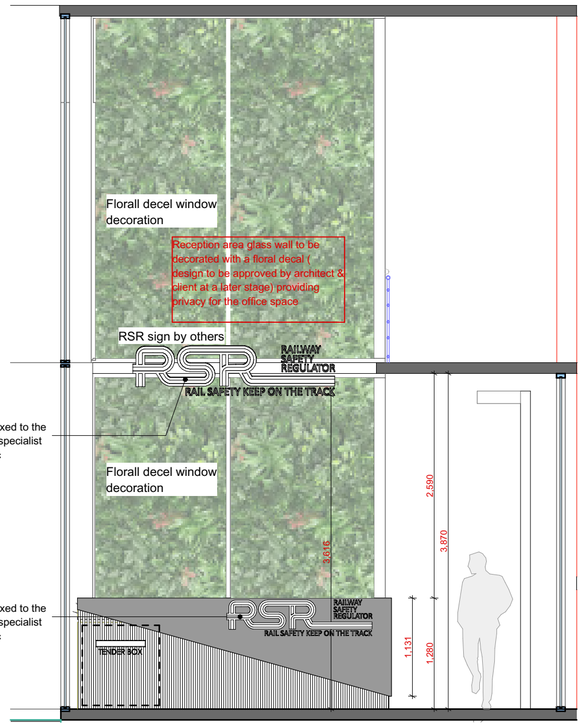

MAIN RECEPTION AREA
ELEVATION 1
SCALE 1:50

MAIN RECEPTION AREA
ELEVATION 2
SCALE 1:50

MAIN RECEPTION AREA
ELEVATION 3
SCALE 1:50

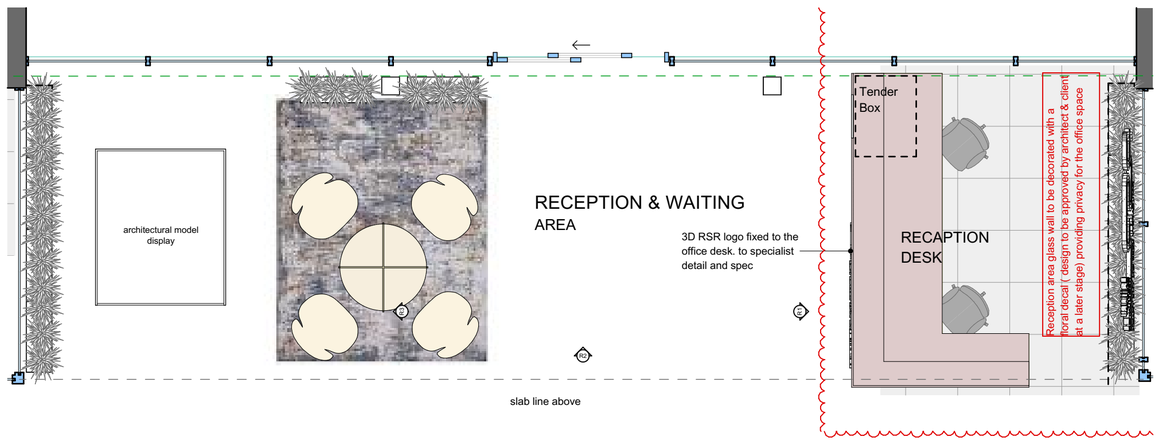

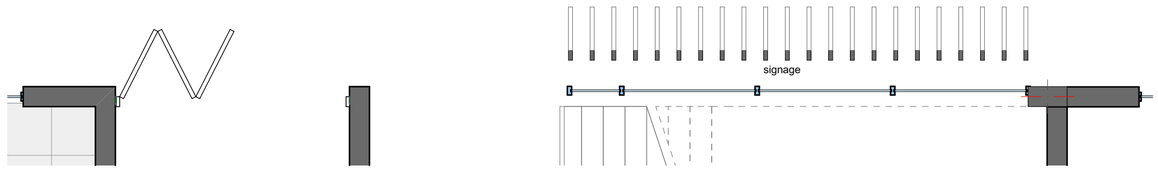

MAIN RECEPTION AREA
LAYOUT
SCALE 1:50

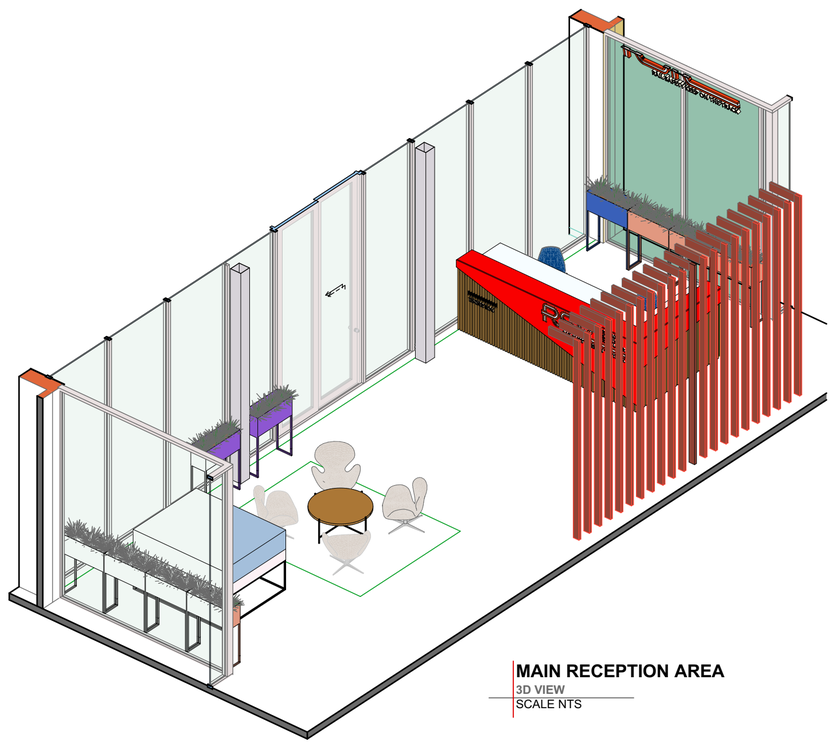

MAIN RECEPTION AREA
3D VIEW
SCALE NTS

NO.	DRAWN BY	DATE	AMENDMENT
A	AM	2022-05-13	Issued for Iinformation
B	AM	2022-06-06	Issued for Iinformation
C	AM	2022-06-08	Client Approved

cad file name Railway Safety Regulator

page size A 1

client

RAILWAY SAFETY REGULATOR
RAIL SAFETY ON THE RIGHT TRACK

Building 4, Waterfall Point Office Park

Cnr Waterfall and Woodmead Drive Waterfall City, Midrand PO Box 11202,Centurion, 1627

Contact person: Mr Nyama
Tel: 010 495 5391
Web: www.rsr.org.za

Project

GENERAL OFFICE ARRANGEMENT DRAWINGS

consultant/departmental

discipline

ARCHITECTURE

service

ASPIRE ARCHITECTS

Midrand branch:
Suite 4, Block C, Carlswald close, cnr New & Seventh Roards, Carlswald 1684
Tel:(+2711)312 3256/5030

Contact person:
Cel:(+27)(0)82 404 0467
rendani@aspirearchitects.co.za

drawing title

MAIN RECEPTION

ref.no		designed	
scale	AS SHOWN	drawn	AM
date	2022.05.13	checked	SN
drawing number	2022-04_6005	revision number	Rev C

IMAGE 1
NTS

IMAGE 2
NTS

IMAGE 3
NTS

IMAGE 4
NTS

SHEET NO.: 007,1.

RSR - MAIN RECEPTION RENDERING IMAGES

THIS DOCUMENT IS THE PROPERTY OF RAILWAY SAFETY REGULATOR (RSR) AND MAY NOT BE REPRODUCED, ISSUED OR USED FOR ANY PURPOSE OTHER THAN THE SPECIFIC PURPOSE FOR WHICH IT WAS ORIGINALLY INTENDED FOR.

Client :
RAILWAY SAFETY REGULATOR
RAIL SAFETY ON THE RIGHT TRACK

Building 4, Waterfall Point Office Park
Cnr Waterfall and Woodmead Drive Waterfall City,
Midrand PO Box 11202,Centurion, 1627

Contact person: Mr Nyama
Tel: 010 495 5391
Web: www.rsr.org.za

2022/06/10

service:
ASPIRE ARCHITECTS

rev C

Suite 4, Block C,
Carlswald Close
Cnr New and 7th Road
Midrand

info@aspirearchitects.co.za
Cel:(+27) 072 167 2198

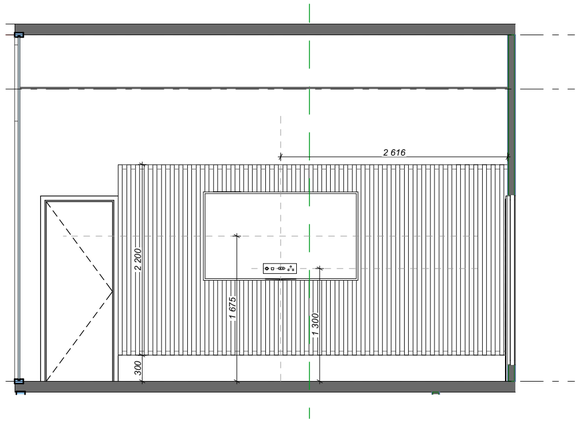

CEO OFFICE
ELEVATION 1
SCALE 1:50

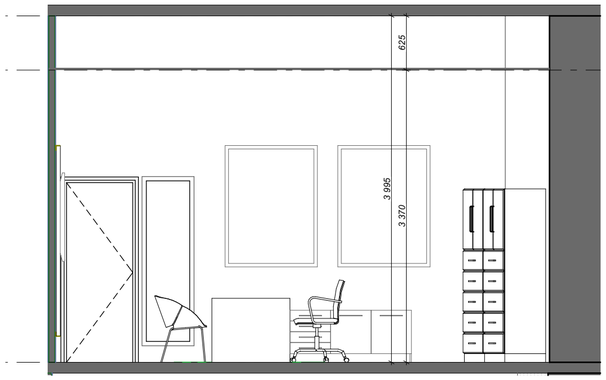

CEO OFFICE
ELEVATION 2
SCALE 1:50

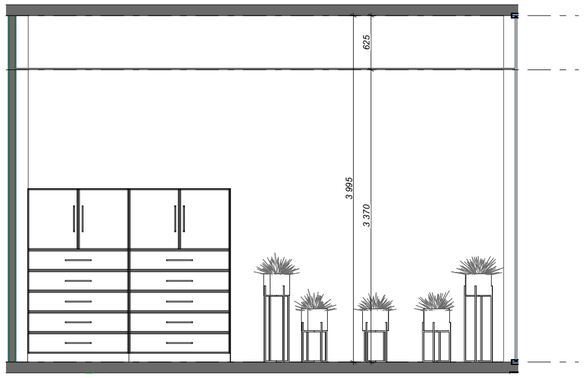

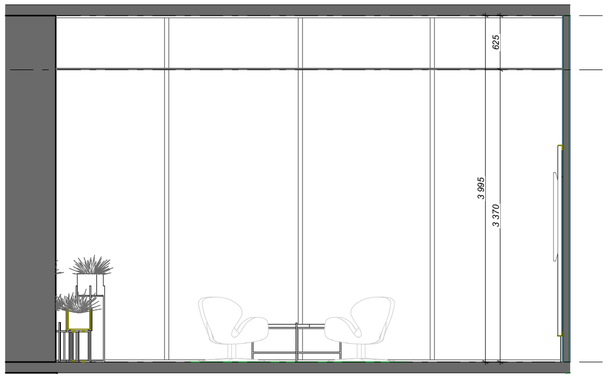

CEO OFFICE
ELEVATION 4
SCALE 1:50

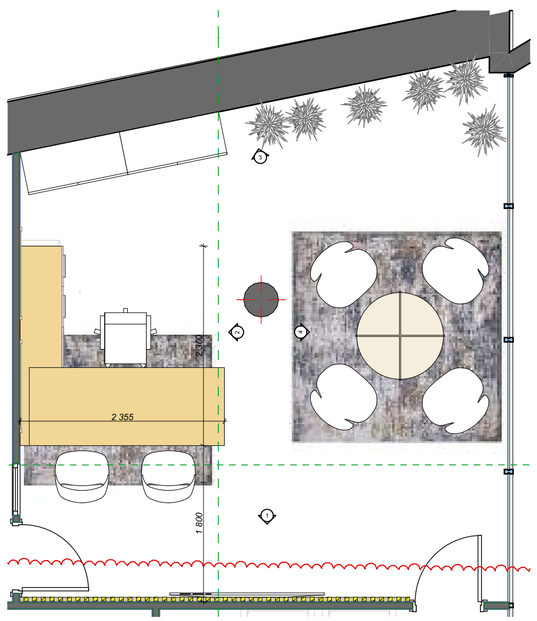

CEO OFFICE
LAYOUT
SCALE 1:50

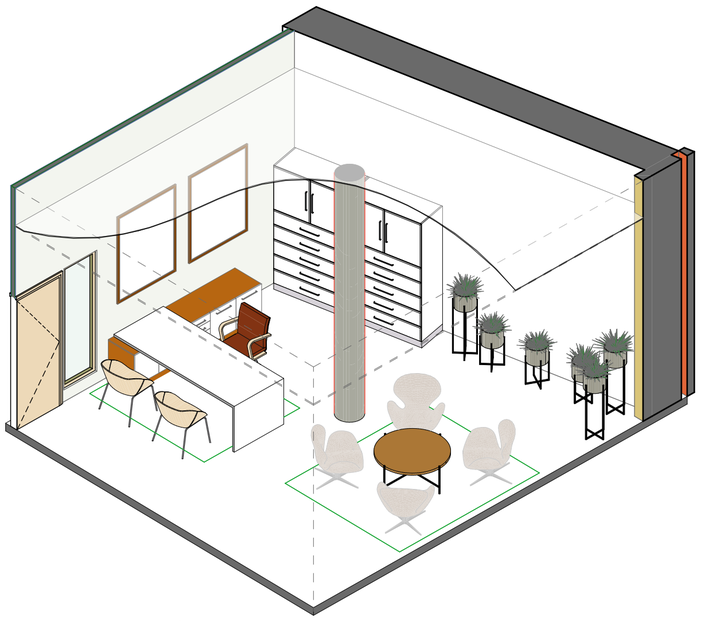

CEO OFFICE
3D VIEW
SCALE NTS

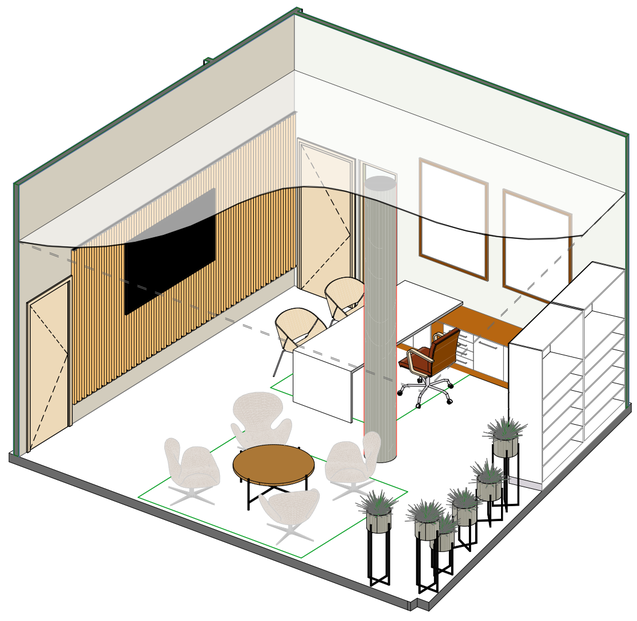

CEO OFFICE
3D VIEW
SCALE NTS

NO.	DRAWN BY	DATE	AMENDMENT
A	AM	2022-05-13	Issued for linformation

cad file name Railway Safety Regulator

page size A 1

client

RAILWAY SAFETY REGULATOR
RAIL SAFETY ON THE RIGHT TRACK

Building 4, Waterfall Point Office Park

Cnr Waterfall and Woodmead Drive Waterfall City,
Midrand PO Box 11202,Centurion, 1627

Contact person: Mr Nyama
Tel: 010 495 5391
Web: www.rsr.org.za

Project

GENERAL OFFICE ARRANGEMENT DRAWINGS

consultant/departmental

discipline

ARCHITECTURE

service

ASPIRE ARCHITECTS

Midrand branch:
Suite 4, Block C, Carlswald close, cnr New & Seventh Roards, Carlswald 1684
Tel:(+2711)312 3256/5030

Contact person:
Cel:(+27)(0)82 404 0467
rendani@aspirearchitects.co.za

drawing title
CEO OFFICE

ref.no		designed	
scale	AS SHOWN	drawn	AM
date	2022.05.13	checked	SN

drawing number 2022-04_6006

revision number Rev A

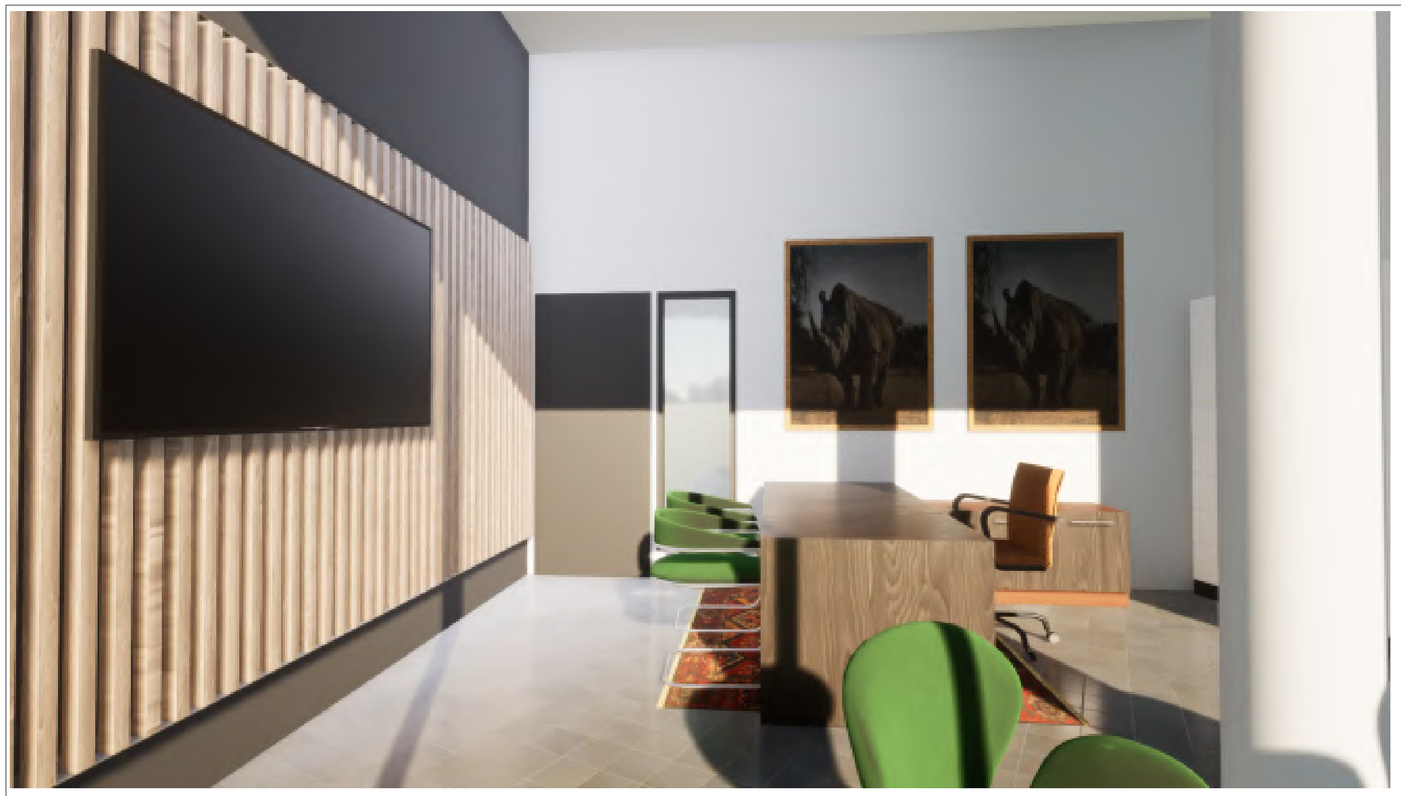

IMAGE 1
NTS

IMAGE 1
NTS

2022/06/10 rev

SHEET NO.: 008,1.

RSR - CEO OFFICE RENDERING IMAGES

Client :

RAILWAY SAFETY REGULATOR
RAIL SAFETY ON THE RIGHT TRACK

Building 4, Waterfall Point Office Park

Cnr Waterfall and Woodmead Drive Waterfall City,
Midrand PO Box 11202,Centurion, 1627

Contact person: Mr Nyama
Tel: 010 495 5391
Web: www.rsr.org.za

Service :

ASPIRE ARCHITECTS

2022.05.18 SN

2022-04_9016

Suite 4, Block C,
Carlswald Close
Cnr New and 7th Road
Midrand

info@aspirearchitects.co.za
Cel:(+27) 072 167 2198

Rev A

THIS DOCUMENT IS THE PROPERTY OF ASPIRE ARCHITECTS AND MAY NOT BE REPRODUCED, ISSUED OR USED FOR ANY PURPOSE OTHER THAN THE SPECIFIC PURPOSE FOR WHICH IT WAS ORIGINALLY INTENDED FOR.

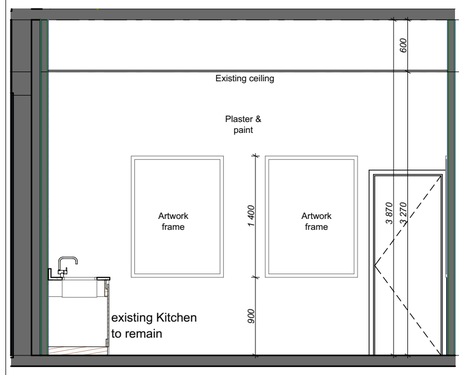

PAUSE AREA 2
ELEVATION 1
SCALE 1:50

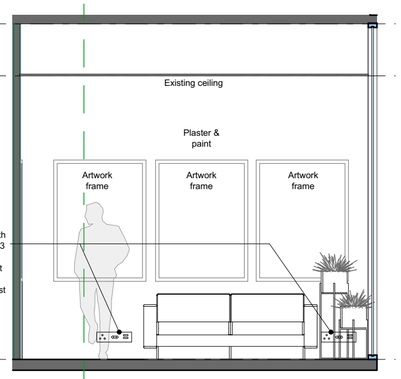

PAUSE AREA 2
ELEVATION 2
SCALE 1:50

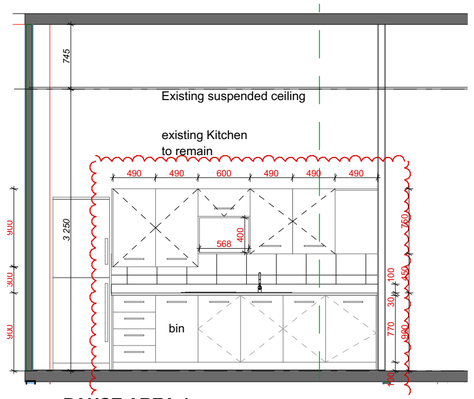

PAUSE AREA 1
ELEVATION 1
SCALE 1:50

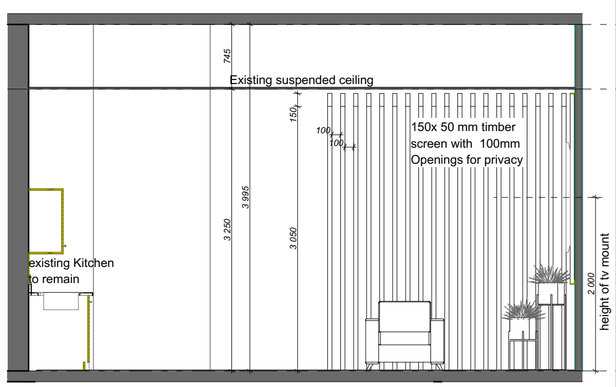

PAUSE AREA 1
ELEVATION 2
SCALE 1:50

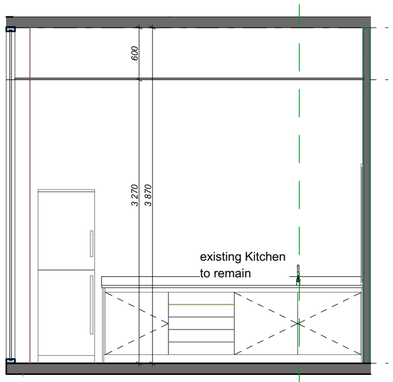

PAUSE AREA 2
ELEVATION 3
SCALE 1:50

PAUSE AREA 2
ELEVATION 4
SCALE 1:50

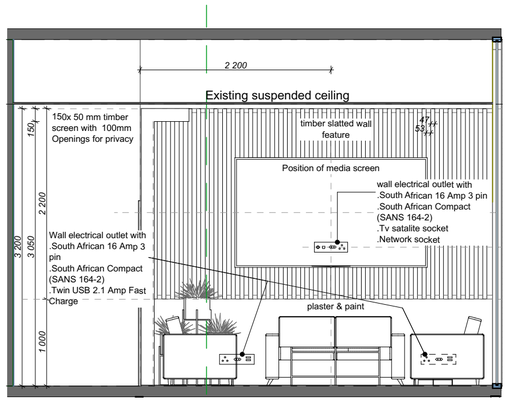

PAUSE AREA 1
ELEVATION 3
SCALE 1:50

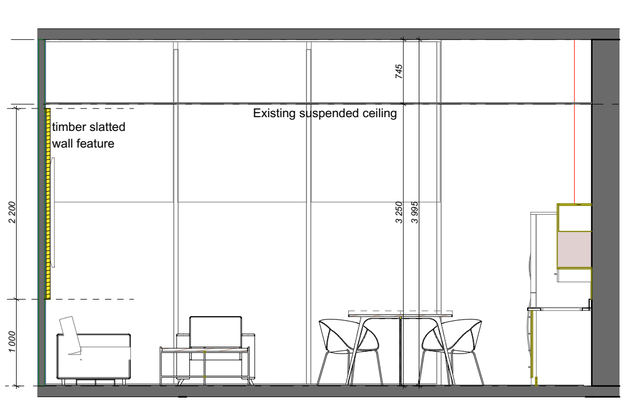

PAUSE AREA 1
ELEVATION 4
SCALE 1:50

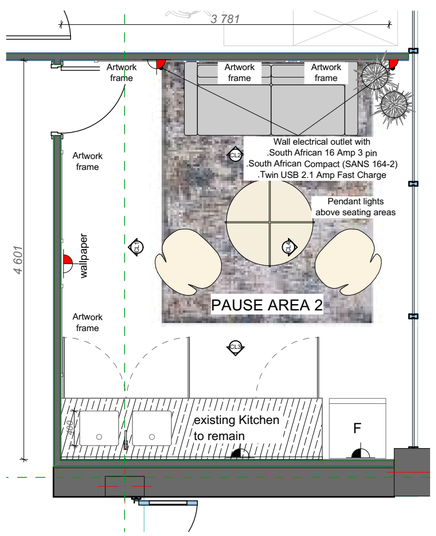

PAUSE AREA 2
LAYOUT
SCALE 1:50

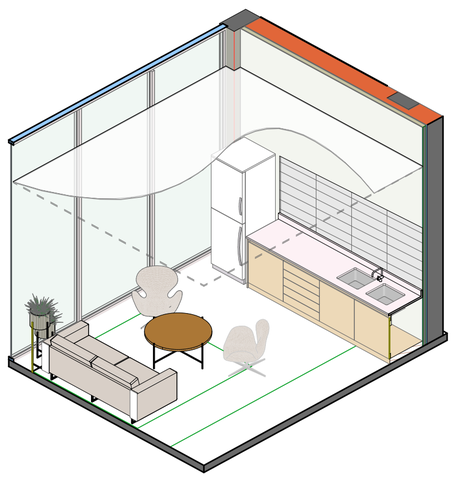

PAUSE AREA 2
3D VEIW
SCALE NTS

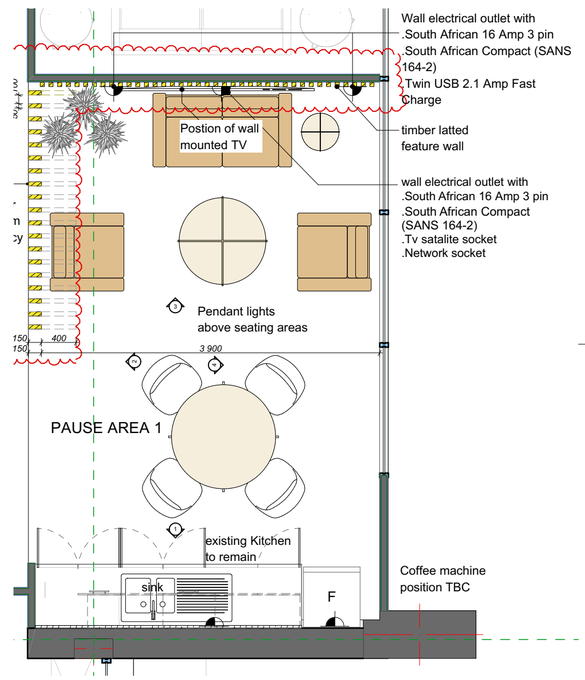

PAUSE AREA 1
LAYOUT
SCALE 1:50

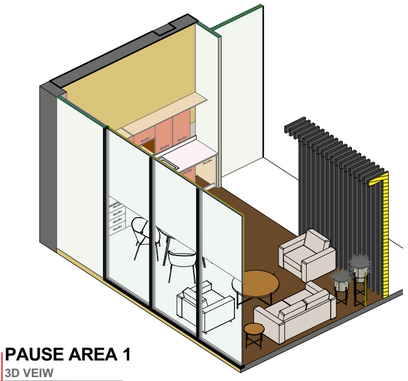

PAUSE AREA 1
3D VEIW
SCALE NTS

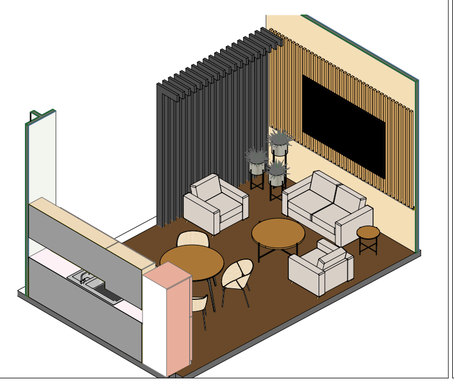

PAUSE AREA 1
3D VEIW
SCALE NTS

NO.	DRAWN BY	DATE	AMENDMENT
A	AM	2022-05-13	Issued for linformation

cad file name Railway Safety Regulator

page size A 1

client

RAILWAY SAFETY REGULATOR
RAIL SAFETY ON THE RIGHT TRACK

Building 4, Waterfall Point Office Park

Cnr Waterfall and Woodmead Drive Waterfall City,
Midrand PO Box 11202,Centurion, 1627

Contact person: Mr Nyama
Tel: 010 495 5391
Web: www.rsr.org.za

Project

GENERAL OFFICE ARRANGEMENT DRAWINGS

consultant/departmental

discipline

ARCHITECTURE

service

ASPIRE ARCHITECTS

Midrand branch:
Suite 4, Block C, Carlswald close, cnr New & Seventh Roards, Carlswald 1684
Tel:(+2711)312 3256/5030

Contact person:
Cel:(+27)(0)82 404 0467
rendani@aspirearchitects.co.za

drawing title

PAUSE AREA 1&2

ref.no		designed	
scale	AS SHOWN	drawn	AM
date	2022.05.13	checked	SN
drawing number	2022-04_6003	revision number	Rev A

IMAGE 1
NTS

IMAGE 2
NTS

IMAGE 3
NTS

IMAGE 4
NTS

SHEET NO.: 009,1.

RSR - PAUSE AREA 1-CEO LOUNGE RENDERING IMAGES

THIS DOCUMENT IS THE PROPERTY OF RAILWAY SAFETY REGULATOR (RSR) AND MAY NOT BE REPRODUCED, ISSUED OR USED FOR ANY PURPOSE OTHER THAN THE SPECIFIC PURPOSE FOR WHICH IT WAS ORIGINALLY INTENDED FOR.

Client :
RAILWAY SAFETY REGULATOR
RAIL SAFETY ON THE RIGHT TRACK

Building 4, Waterfall Point Office Park
Cnr Waterfall and Woodmead Drive Waterfall City,
Midrand PO Box 11202,Centurion, 1627

Contact person: Mr Nyama
Tel: 010 495 5391
Web: www.rsr.org.za

2022/06/10

service:
ASPIRE ARCHITECTS

rev A

Suite 4, Block C,
Carlswald Close
Cnr New and 7th Road
Midrand

info@aspirearchitects.co.za
Cel:(+27) 072 167 2198

IMAGE 1
NTS

IMAGE 2
NTS

2022/06/10 rev

SHEET NO.: 009,2.

RSR - PAUSE AREA 2-COO LOUNGE RENDERING IMAGES

THIS DOCUMENT IS THE PROPERTY OF ASPIRE ARCHITECTS AND MAY NOT BE REPRODUCED, ISSUED OR USED FOR ANY PURPOSE OTHER THAN THE SPECIFIC PURPOSE FOR WHICH IT WAS ORIGINALLY INTENDED FOR.

Client :

RAILWAY SAFETY REGULATOR
RAIL SAFETY ON THE RIGHT TRACK

Building 4, Waterfall Point Office Park

Cnr Waterfall and Woodmead Drive Waterfall City,
Midrand PO Box 11202,Centurion, 1627

Contact person: Mr Nyama
Tel: 010 495 5391
Web: www.rsr.org.za

Service :

ASPIRE ARCHITECTS

Suite 4, Block C,
Carlswald Close
Cnr New and 7th Road
Midrand

info@aspirearchitects.co.za
Cel:(+27) 072 167 2198

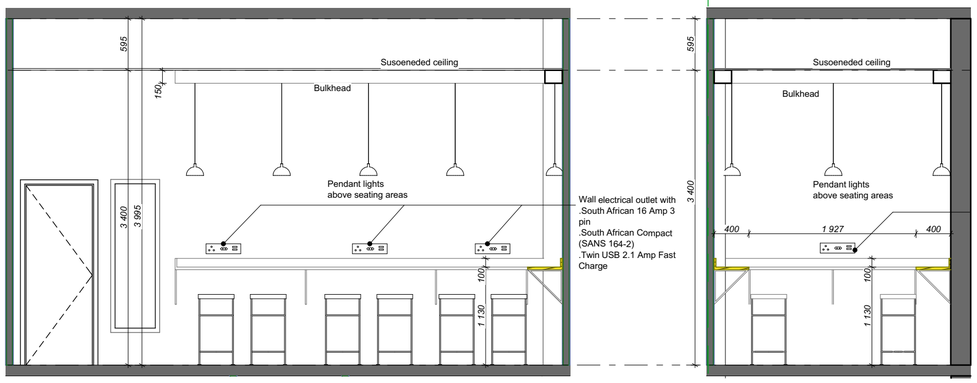

PAUSE AREA 4
ELEVATION 1
SCALE 1:50

PAUSE AREA 4
ELEVATION 2
SCALE 1:50

PAUSE AREA 4
ELEVATION 3
SCALE 1:50

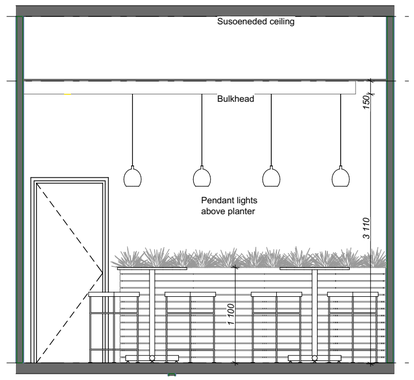

PAUSE AREA 3
ELEVATION 1
SCALE 1:50

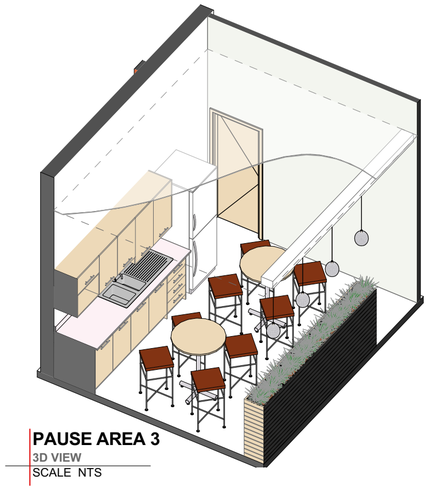

PAUSE AREA 3
3D VIEW
SCALE NTS

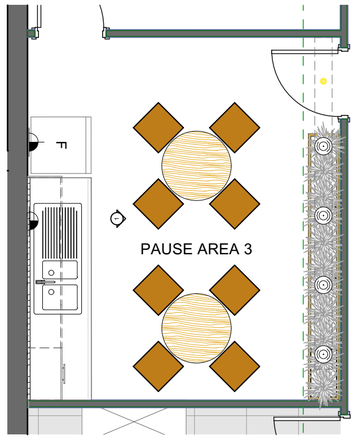

PAUSE AREA 3
LAYOUT
SCALE 1:50

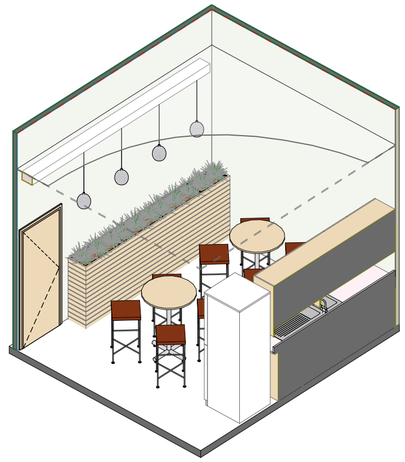

PAUSE AREA 3
3D VIEW
SCALE NTS

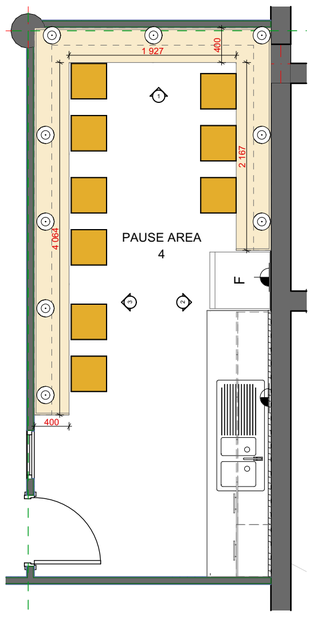

PAUSE AREA 4
LAYOUT
SCALE 1:50

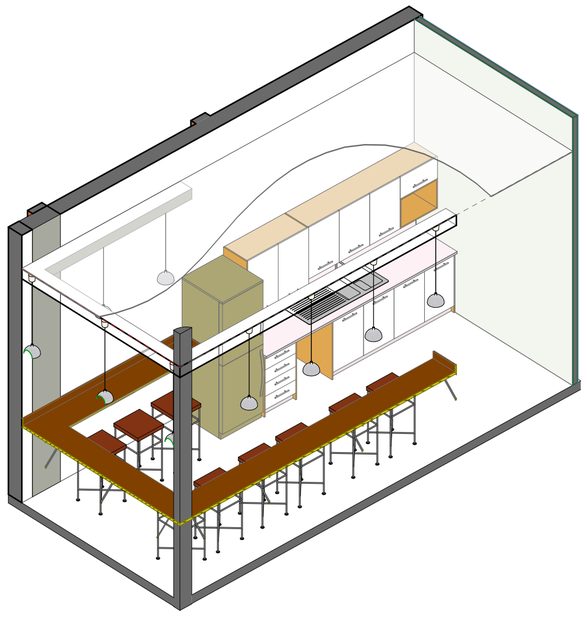

PAUSE AREA 4
3D VIEW
SCALE NTS

NO.	DRAWN BY	DATE	AMENDMENT
A	AM	2022-05-13	Issued for Iinformation

cad file name Railway Safety Regulator

page size A 1

client

RAILWAY SAFETY REGULATOR
RAIL SAFETY ON THE RIGHT TRACK

Building 4, Waterfall Point Office Park

Cnr Waterfall and Woodmead Drive Waterfall City,
Midrand PO Box 11202,Centurion, 1627

Contact person: Mr Nyama
Tel: 010 495 5391
Web: www.rsr.org.za

Project

GENERAL OFFICE ARRANGEMENT DRAWINGS

consultant/departmental

discipline

ARCHITECTURE

service

ASPIRE ARCHITECTS

Midrand branch:
Suite 4, Block C, Carlswald close, cnr New & Seventh Roards,
Carlswald 1684
Tel:(+2711)312 3256/5030

Contact person:
Cel:(+27)(0)82 404 0467
rendani@aspirearchitects.co.za

drawing title

PAUSE AREAS 3 & 4 BUILDING 4 KITCHENETTE 2

ref.no		designed	
scale	AS SHOWN	drawn	AM
date	2022.05.13	checked	SN
drawing number	2022-04_6007	revision number	Rev A

IMAGE 1
NTS

IMAGE 2
NTS

2022/06/10

rev A

SHEET NO.: 010,1.

RSR - PAUSE AREA 4-BUILDING 4 KITCHENETTE 2- RENDERING IMAGES

THIS DOCUMENT IS THE PROPERTY OF ASPIRE ARCHITECTS AND MAY NOT BE REPRODUCED, ISSUED OR USED FOR ANY PURPOSE OTHER THAN THE SPECIFIC PURPOSE FOR WHICH IT WAS ORIGINALLY INTENDED FOR.

Client :

RAILWAY SAFETY REGULATOR
RAIL SAFETY ON THE RIGHT TRACK

Building 4, Waterfall Point Office Park

Cnr Waterfall and Woodmead Drive Waterfall City, Midrand PO Box 11202,Centurion, 1627

Contact person: Mr Nyama
Tel: 010 495 5391
Web: www.rsr.org.za

Service :

ASPIRE ARCHITECTS

Suite 4, Block C,
Carlswald Close
Cnr New and 7th Road
Midrand

info@aspirearchitects.co.za
Cel:(+27) 072 167 2198

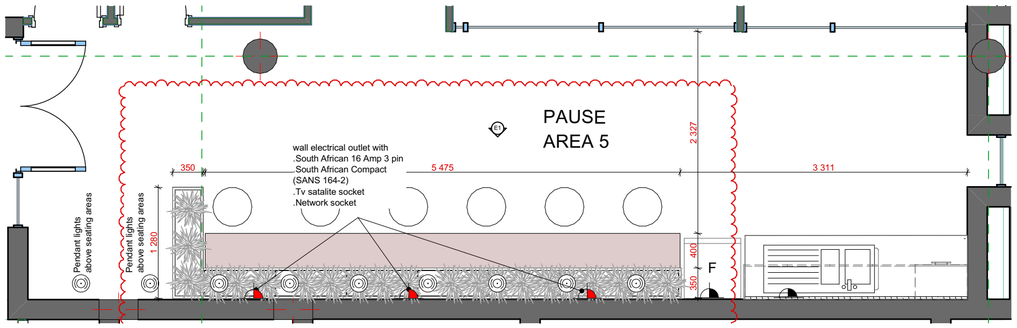

PAUSE AREA 5
LAYOUT
SCALE 1:50

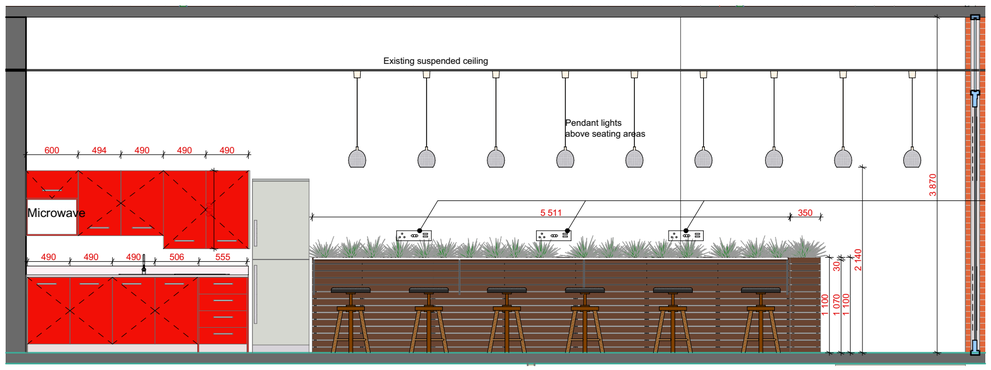

PAUSE AREA 5
ELEVATION 1
SCALE 1:50

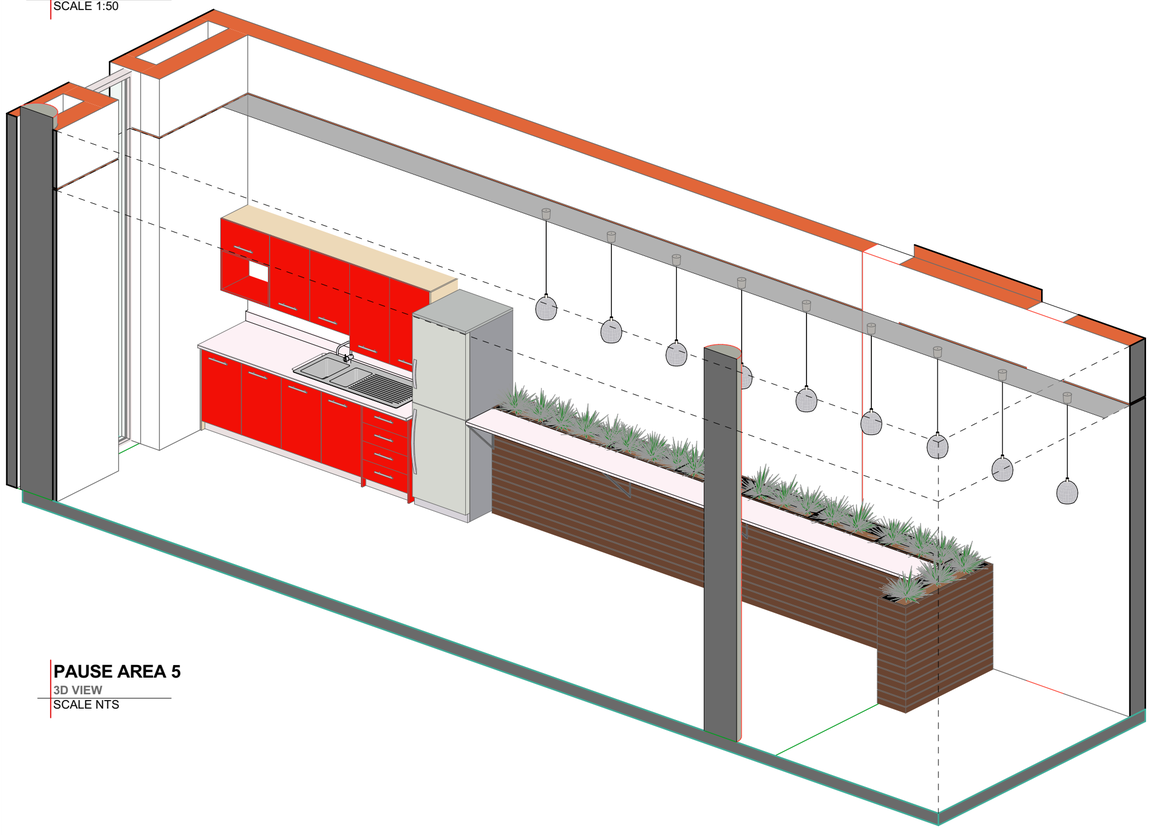

PAUSE AREA 5
3D VIEW
SCALE NTS

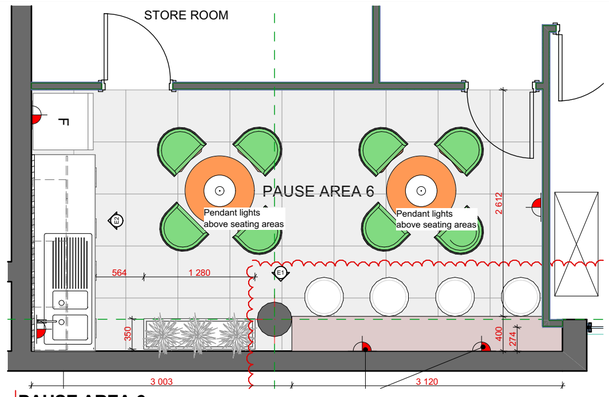

PAUSE AREA 6
LAYOUT
SCALE 1:50

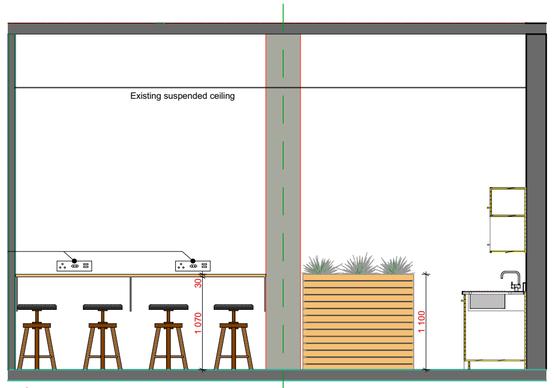

PAUSE AREA 6
ELEVATION 1
SCALE 1:50

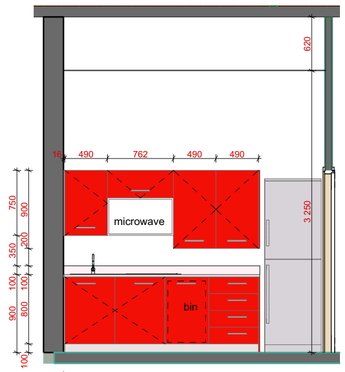

PAUSE AREA 6
ELEVATION 2
SCALE 1:50

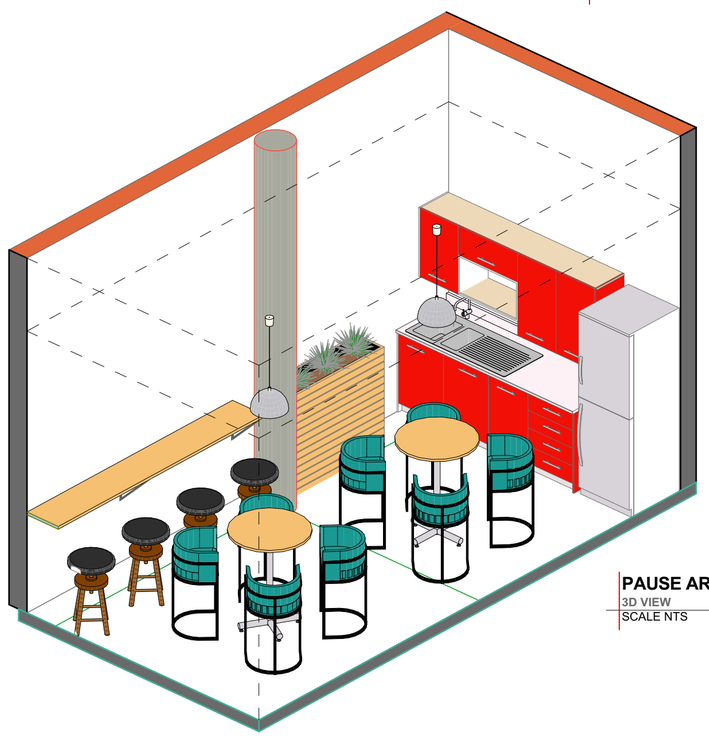

PAUSE AREA 6
3D VIEW
SCALE NTS

NO.	DRAWN BY	DATE	AMENDMENT
A	AM	2022-06-06	Issued for linformation

cad file name Railway Safety Regulator

page size A 1

client

RAILWAY SAFETY REGULATOR
RAIL SAFETY ON THE RIGHT TRACK

Building 4, Waterfall Point Office Park

Cnr Waterfall and Woodmead Drive Waterfall City,
Midrand PO Box 11202,Centurion, 1627

Contact person: Mr Nyama
Tel: 010 495 5391
Web: www.rsr.org.za

Project

GENERAL OFFICE ARRANGEMENT DRAWINGS

consultant/departmental

discipline

ARCHITECTURE

service

ASPIRE ARCHITECTS

Midrand branch:
Suite 4, Block C, Carlswald close, cnr New & Seventh Roards,
Carlswald 1684
Tel:(+2711)312 3256/5030

Contact person:
Cel:(+27)(0)82 404 0467
rendani@aspirearchitects.co.za

drawing title

PAUSE AREA 5(KITCHENTTE 1) & 6 (KITCHENETTE 2)

ref.no		designed	
scale	AS SHOWN	drawn	AM
date	2022.05.13	checked	SN
drawing number	2022-04_6008	revision number	Rev A

IMAGE 2
NTS

2022/06/10

rev A

SHEET NO.: 011,1.

RSR - PAUSE AREA 5-BUILDING 2 KITCHENETTE 1- RENDERING IMAGES

THIS DOCUMENT IS THE PROPERTY OF ASPIRE ARCHITECTS AND MAY NOT BE REPRODUCED, ISSUED OR USED FOR ANY PURPOSE OTHER THAN THE SPECIFIC PURPOSE FOR WHICH IT WAS ORIGINALLY INTENDED FOR.

Client :

RAILWAY SAFETY REGULATOR
RAIL SAFETY ON THE RIGHT TRACK

Building 4, Waterfall Point Office Park

Cnr Waterfall and Woodmead Drive Waterfall City, Midrand PO Box 11202,Centurion, 1627

Contact person: Mr Nyama
Tel: 010 495 5391
Web: www.rsr.org.za

Service :

ASPIRE ARCHITECTS

Suite 4, Block C,
Carlswald Close
Cnr New and 7th Road
Midrand

info@aspirearchitects.co.za
Cel:(+27) 072 167 2198

IMAGE 1
NTS

IMAGE 1
NTS

2022/06/10

rev A

SHEET NO.: 011,2.

RSR - PAUSE AREA 6-BUILDING 2 KITCHENETTE 2 RENDERING IMAGES

THIS DOCUMENT IS THE PROPERTY OF ASPIRE ARCHITECTS AND MAY NOT BE REPRODUCED, ISSUED OR USED FOR ANY PURPOSE OTHER THAN THE SPECIFIC PURPOSE FOR WHICH IT WAS ORIGINALLY INTENDED FOR.

Client :

RAILWAY SAFETY REGULATOR
RAIL SAFETY ON THE RIGHT TRACK

Building 4, Waterfall Point Office Park

Cnr Waterfall and Woodmead Drive Waterfall City, Midrand PO Box 11202,Centurion, 1627

Contact person: Mr Nyama
Tel: 010 495 5391
Web: www.rsr.org.za

Service :

ASPIRE ARCHITECTS

Suite 4, Block C,
Carlswald Close
Cnr New and 7th Road
Midrand

info@aspirearchitects.co.za
Cel:(+27) 072 167 2198

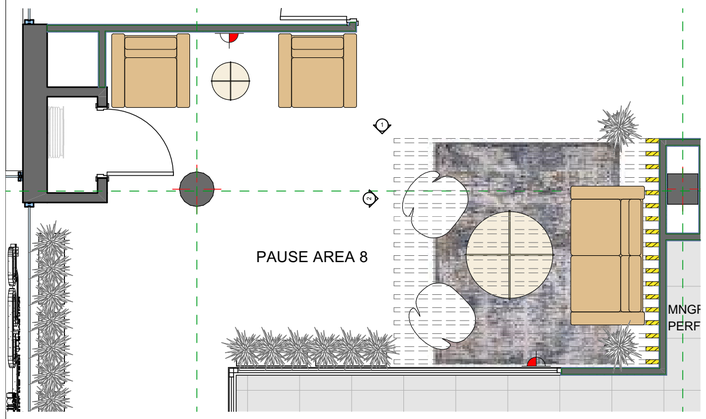

PAUSE AREA 8
LAYOUT
SCALE 1:50

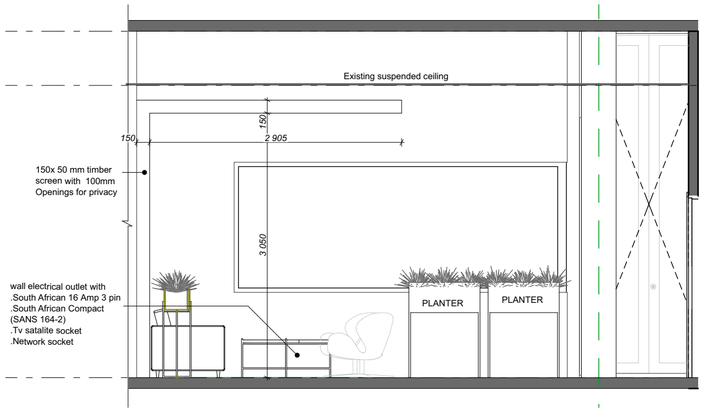

PAUSE AREA 8
ELEVATION 1
SCALE 1:50

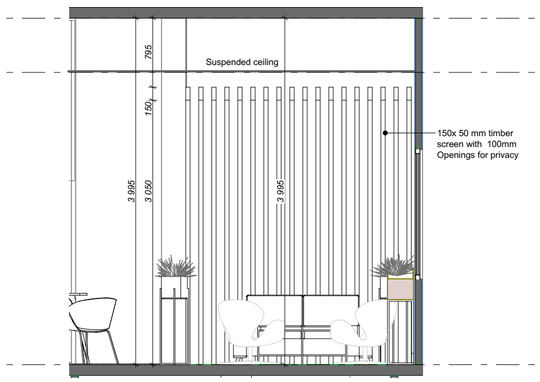

PAUSE AREA 8
ELEVATION 2
SCALE 1:50

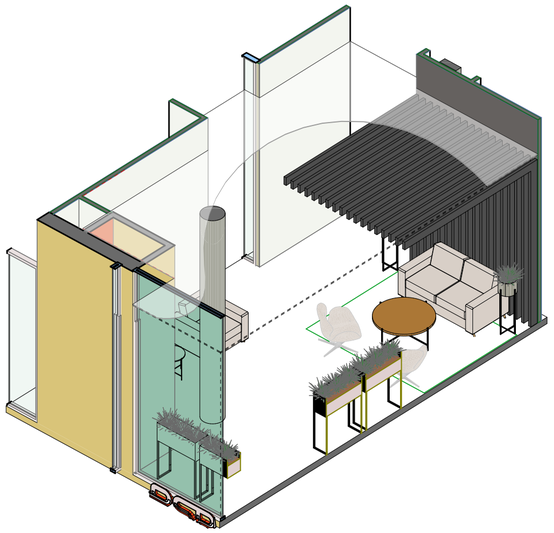

PAUSE AREA 8
3D VIEW
SCALE NTS

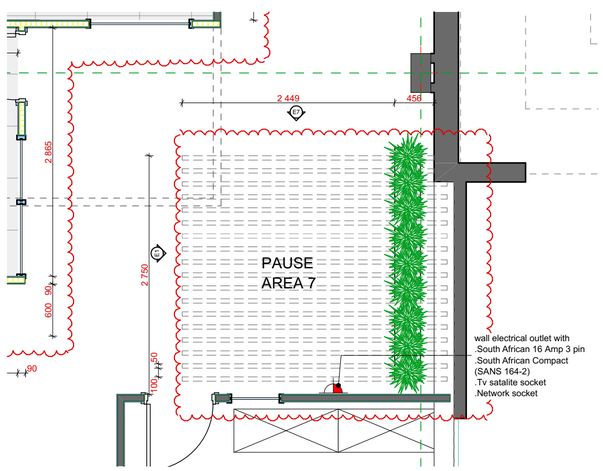

PAUSE AREA 7
LAYOUT
SCALE 1:50

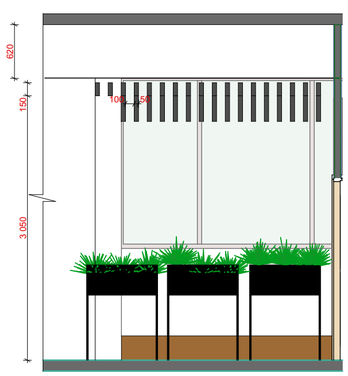

PAUSE AREA 7
ELEVATION 1
SCALE 1:50

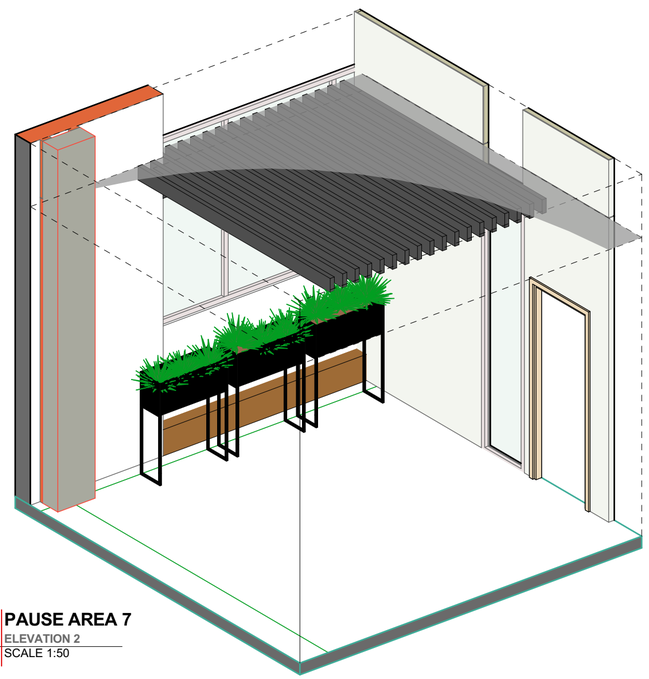

PAUSE AREA 7
ELEVATION 2
SCALE 1:50

NO.	DRAWN BY	DATE	AMENDMENT
A	AM	2022-05-13	Issued for linformation
B	AM	2022-06-06	Issued for linformation
C	AM	2022-06-08	Client Approved

cad file name Railway Safety Regulator

page size A 1

client

RAILWAY SAFETY REGULATOR
RAIL SAFETY ON THE RIGHT TRACK

Building 4, Waterfall Point Office Park
Cnr Waterfall and Woodmead Drive Waterfall City, Midrand PO Box 11202,Centurion, 1627

Contact person: Mr Nyama
Tel: 010 495 5391
Web: www.rsr.org.za

Project

GENERAL OFFICE ARRANGEMENT DRAWINGS

consultant/departmental

discipline

ARCHITECTURE

service

ASPIRE ARCHITECTS

Midrand branch:
Suite 4, Block C, Carlswald close, cnr New & Seventh Roards, Carlswald 1684
Tel:(+2711)312 3256/5030

Contact person:
Cel:(+27)(0)82 404 0467
rendani@aspirearchitects.co.za

drawing title

PAUSE AREA 7-PASSAGE & 8-CEO WAITING AREA

ref.no		designed	
scale	AS SHOWN	drawn	AM
date	2022.05.13	checked	SN
drawing number	2022-04_6008	revision number	Rev C

IMAGE 1
NTS

IMAGE 2
NTS

2022/06/10

rev B

SHEET NO.: 012,1.

RSR - PAUSE AREA 7-PASSAGE RENDERING IMAGES

Client :

RAILWAY SAFETY REGULATOR
RAIL SAFETY ON THE RIGHT TRACK

Building 4, Waterfall Point Office Park

Cnr Waterfall and Woodmead Drive Waterfall City, Midrand PO Box 11202,Centurion, 1627

Contact person: Mr Nyama
Tel: 010 495 5391
Web: www.rsr.org.za

Service :

ASPIRE ARCHITECTS

Suite 4, Block C,
Carlswald Close
Cnr New and 7th Road
Midrand

info@aspirearchitects.co.za
Cel:(+27) 072 167 2198

THIS DOCUMENT IS THE PROPERTY OF ASPIRE ARCHITECTS AND MAY NOT BE REPRODUCED, ISSUED OR USED FOR ANY PURPOSE OTHER THAN THE SPECIFIC PURPOSE FOR WHICH IT WAS ORIGINALLY INTENDED FOR.

IMAGE 1
NTS

IMAGE 2
NTS

2022/06/10

rev A

SHEET NO.: 012,2.

RSR - PAUSE AREA 8-CEO WAITING AREA RENDERING IMAGES

THIS DOCUMENT IS THE PROPERTY OF ASPIRE ARCHITECTS AND MAY NOT BE REPRODUCED, ISSUED OR USED FOR ANY PURPOSE OTHER THAN THE SPECIFIC PURPOSE FOR WHICH IT WAS ORIGINALLY INTENDED FOR.

Client :

RAILWAY SAFETY REGULATOR
RAIL SAFETY ON THE RIGHT TRACK

Building 4, Waterfall Point Office Park

Cnr Waterfall and Woodmead Drive Waterfall City,
Midrand PO Box 11202,Centurion, 1627

Contact person: Mr Nyama
Tel: 010 495 5391
Web: www.rsr.org.za

Service :

ASPIRE ARCHITECTS

Suite 4, Block C,
Carlswald Close
Cnr New and 7th Road
Midrand

info@aspirearchitects.co.za
Cel:(+27) 072 167 2198

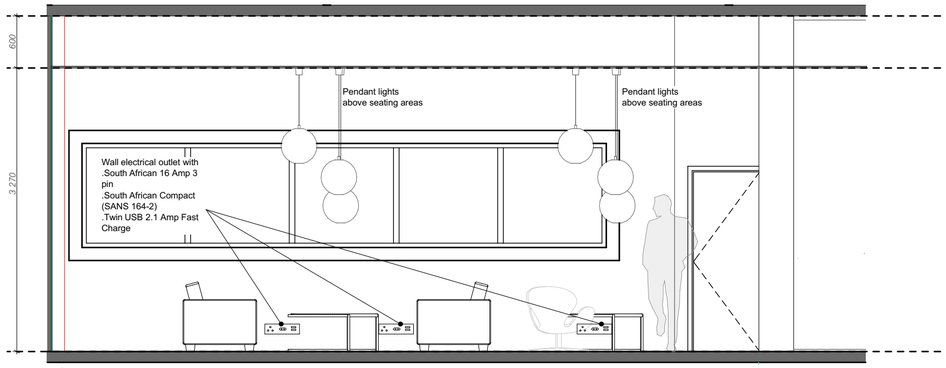

PAUSE AREA 9- MAIN BOARDROOM WAITING AREA

ELEVATION 1

SCALE 1:50

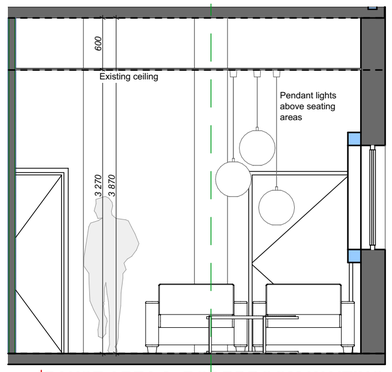

PAUSE AREA 9- BOARDROOM WAITING AREA

ELEVATION 3

SCALE 1:50

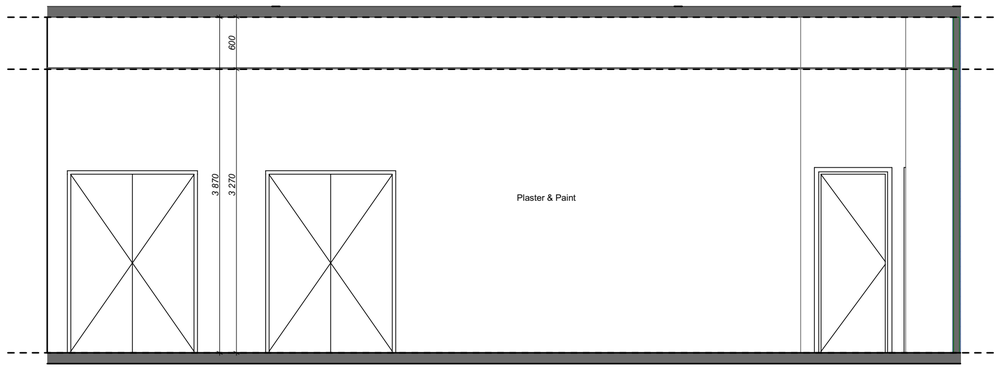

PAUSE AREA 9- BOARDROOM WAITING AREA

ELEVATION 2

SCALE 1:50

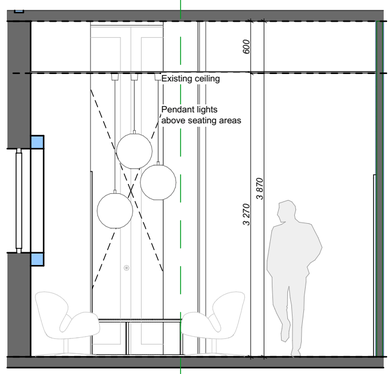

PAUSE AREA 9- BOARDROOM WAITING AREA

ELEVATION 4

SCALE 1:50

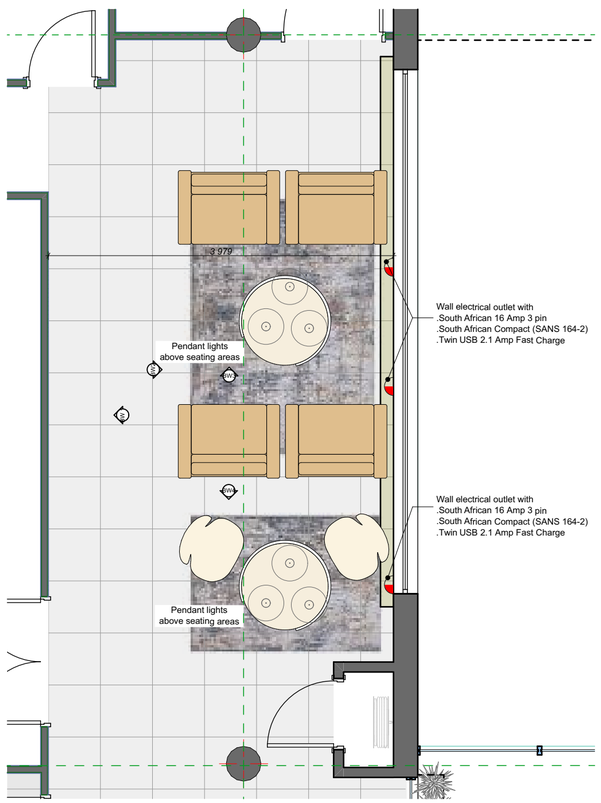

PAUSE AREA 9- BOARDROOM WAITING AREA

LAYOUT

SCALE 1:50

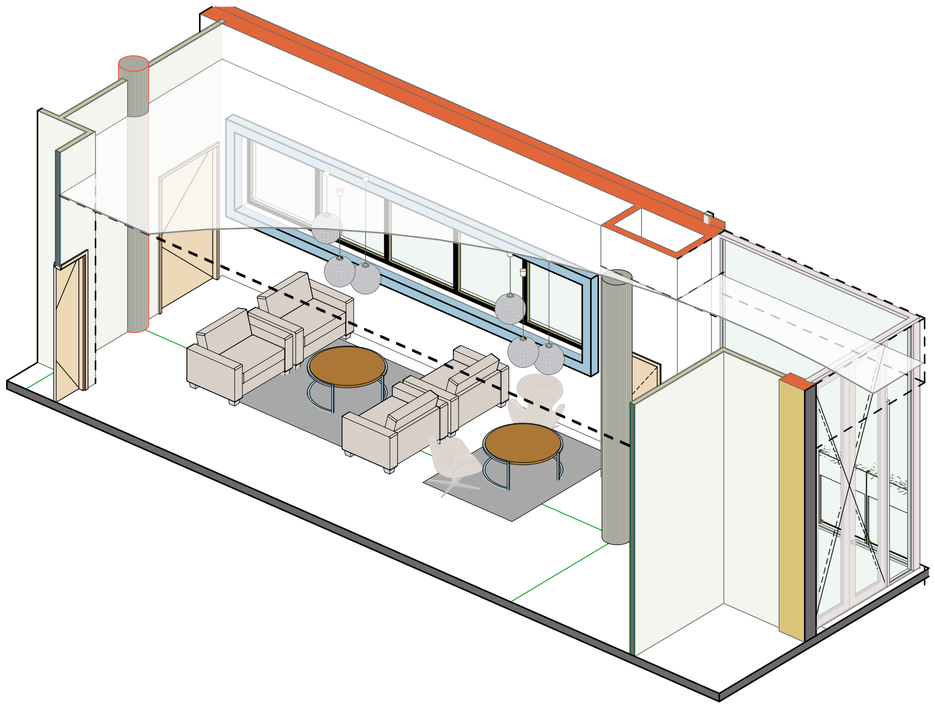

PAUSE AREA 9- BOARDROOM WAITING AREA

3D VIEW

SCALE NTS

NO.	DRAWN BY	DATE	AMENDMENT
A	AM	2022-05-13	Issued for Iinformation

cad file name Railway Safety Regulator

page size A 1

client

RAILWAY SAFETY REGULATOR

RAIL SAFETY ON THE RIGHT TRACK

Building 4, Waterfall Point Office Park

Cnr Waterfall and Woodmead Drive Waterfall City,
Midrand PO Box 11202,Centurion, 1627

Contact person: Mr Nyama
Tel: 010 495 5391
Web: www.rsr.org.za

Project

GENERAL OFFICE ARRANGEMENT DRAWINGS

consultant/departmental

discipline

ARCHITECTURE

service

ASPIRE ARCHITECTS

Midrand branch:
Suite 4, Block C, Carlswald close, cnr New & Seventh Roards,
Carlswald 1684
Tel:(+2711)312 3256/5030

Contact person:
Cel:(+27)(0)82 404 0467
rendani@aspirearchitects.co.za

drawing title

PAUSE AREA 9-BOARDROOM WAITING AREA

ref.no		designed	
scale	AS SHOWN	drawn	AM
date	2022.05.13	checked	SN

drawing number 2022-04_6003

revision number Rev A

IMAGE 1
NTS

IMAGE 1
NTS

IMAGE 3
NTS

IMAGE 4
NTS

SHEET NO.: 013,1.

RSR - PAUSE AREA 9-BOARDROOM WAITING- RENDERING IMAGES

THIS DOCUMENT IS THE PROPERTY OF RAILWAY SAFETY REGULATOR (RSR) AND MAY NOT BE REPRODUCED, ISSUED OR USED FOR ANY PURPOSE OTHER THAN THE SPECIFIC PURPOSE FOR WHICH IT WAS ORIGINALLY INTENDED FOR.

Client :
RAILWAY SAFETY REGULATOR
RAIL SAFETY ON THE RIGHT TRACK

Building 4, Waterfall Point Office Park
Cnr Waterfall and Woodmead Drive Waterfall City,
Midrand PO Box 11202,Centurion, 1627

Contact person: Mr Nyama
Tel: 010 495 5391
Web: www.rsr.org.za

2022/06/10

service:
ASPIRE ARCHITECTS

rev A

Suite 4, Block C,
Carlswald Close
Cnr New and 7th Road
Midrand

info@aspirearchitects.co.za
Cel:(+27) 072 167 2198

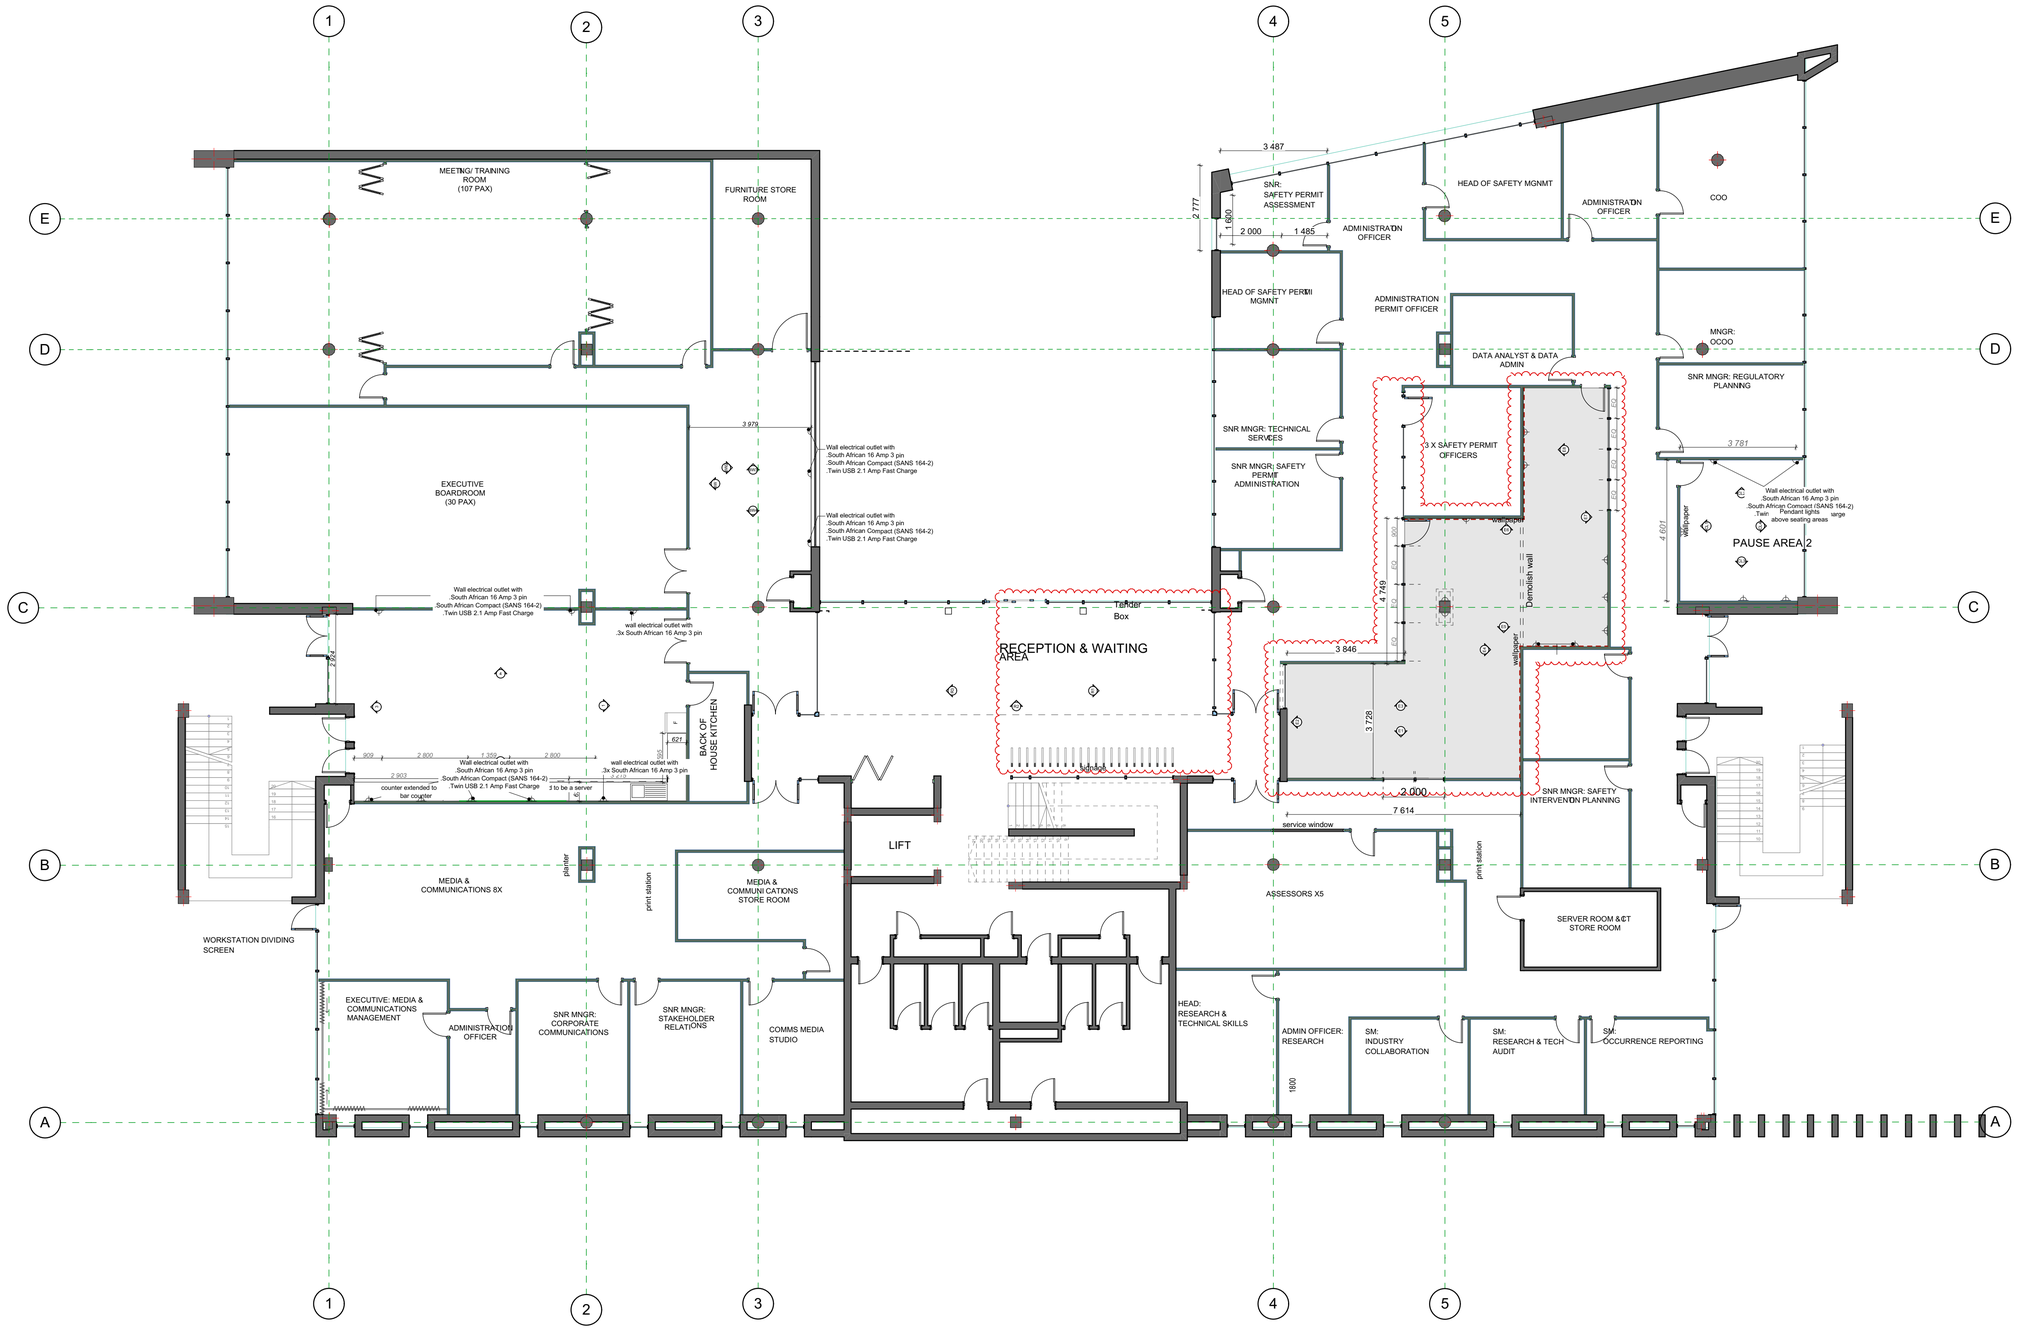

BUILDING 4: GROUND FLOOR LAYOUT

Scale 1:100

NO.	DRAWN BY	DATE	AMENDMENT
A	AM	2022-06-08	Issued for Information

KEY:
DESK TYPE

	2mx 2m Executive desk
	1.8m x 1.6m Administrator desk
	1.4m x 1.6m New Officer desk

cad file name Railway Safety Regulator

page size A1

client

RAILWAY SAFETY REGULATOR
RAIL SAFETY ON THE RIGHT TRACK

Building 4, Waterfall Point Office Park
Cnr Waterfall and Woodmead Drive Waterfall City, Midrand PO Box 11202,Centurion, 1627

Contact person: Mr Nyama
Tel: 010 495 5391
Web: www.rsr.org.za

Project

GENERAL OFFICE ARRANGEMENT DRAWINGS

consultant/departmental

discipline

ARCHITECTURE

service

ASPIRE ARCHITECTS

Midrand branch:
Suite 4, Block C, Carlswald close, cnr New & Seventh Roards, Carlswald 1684
Tel:(+2711)312 3256/5030

Contact person:
Cel:(+27)(0)82 404 0467
rendani@aspirearchitects.co.za

drawing title

STRUCTURAL:BUILDING 4 GROUND FLOOR LAYOUT

ref.no		designed	
scale	AS SHOWN	drawn	AM
date	2022.03.29	checked	SN
drawing number	2022-04_1001	revision number	Rev A

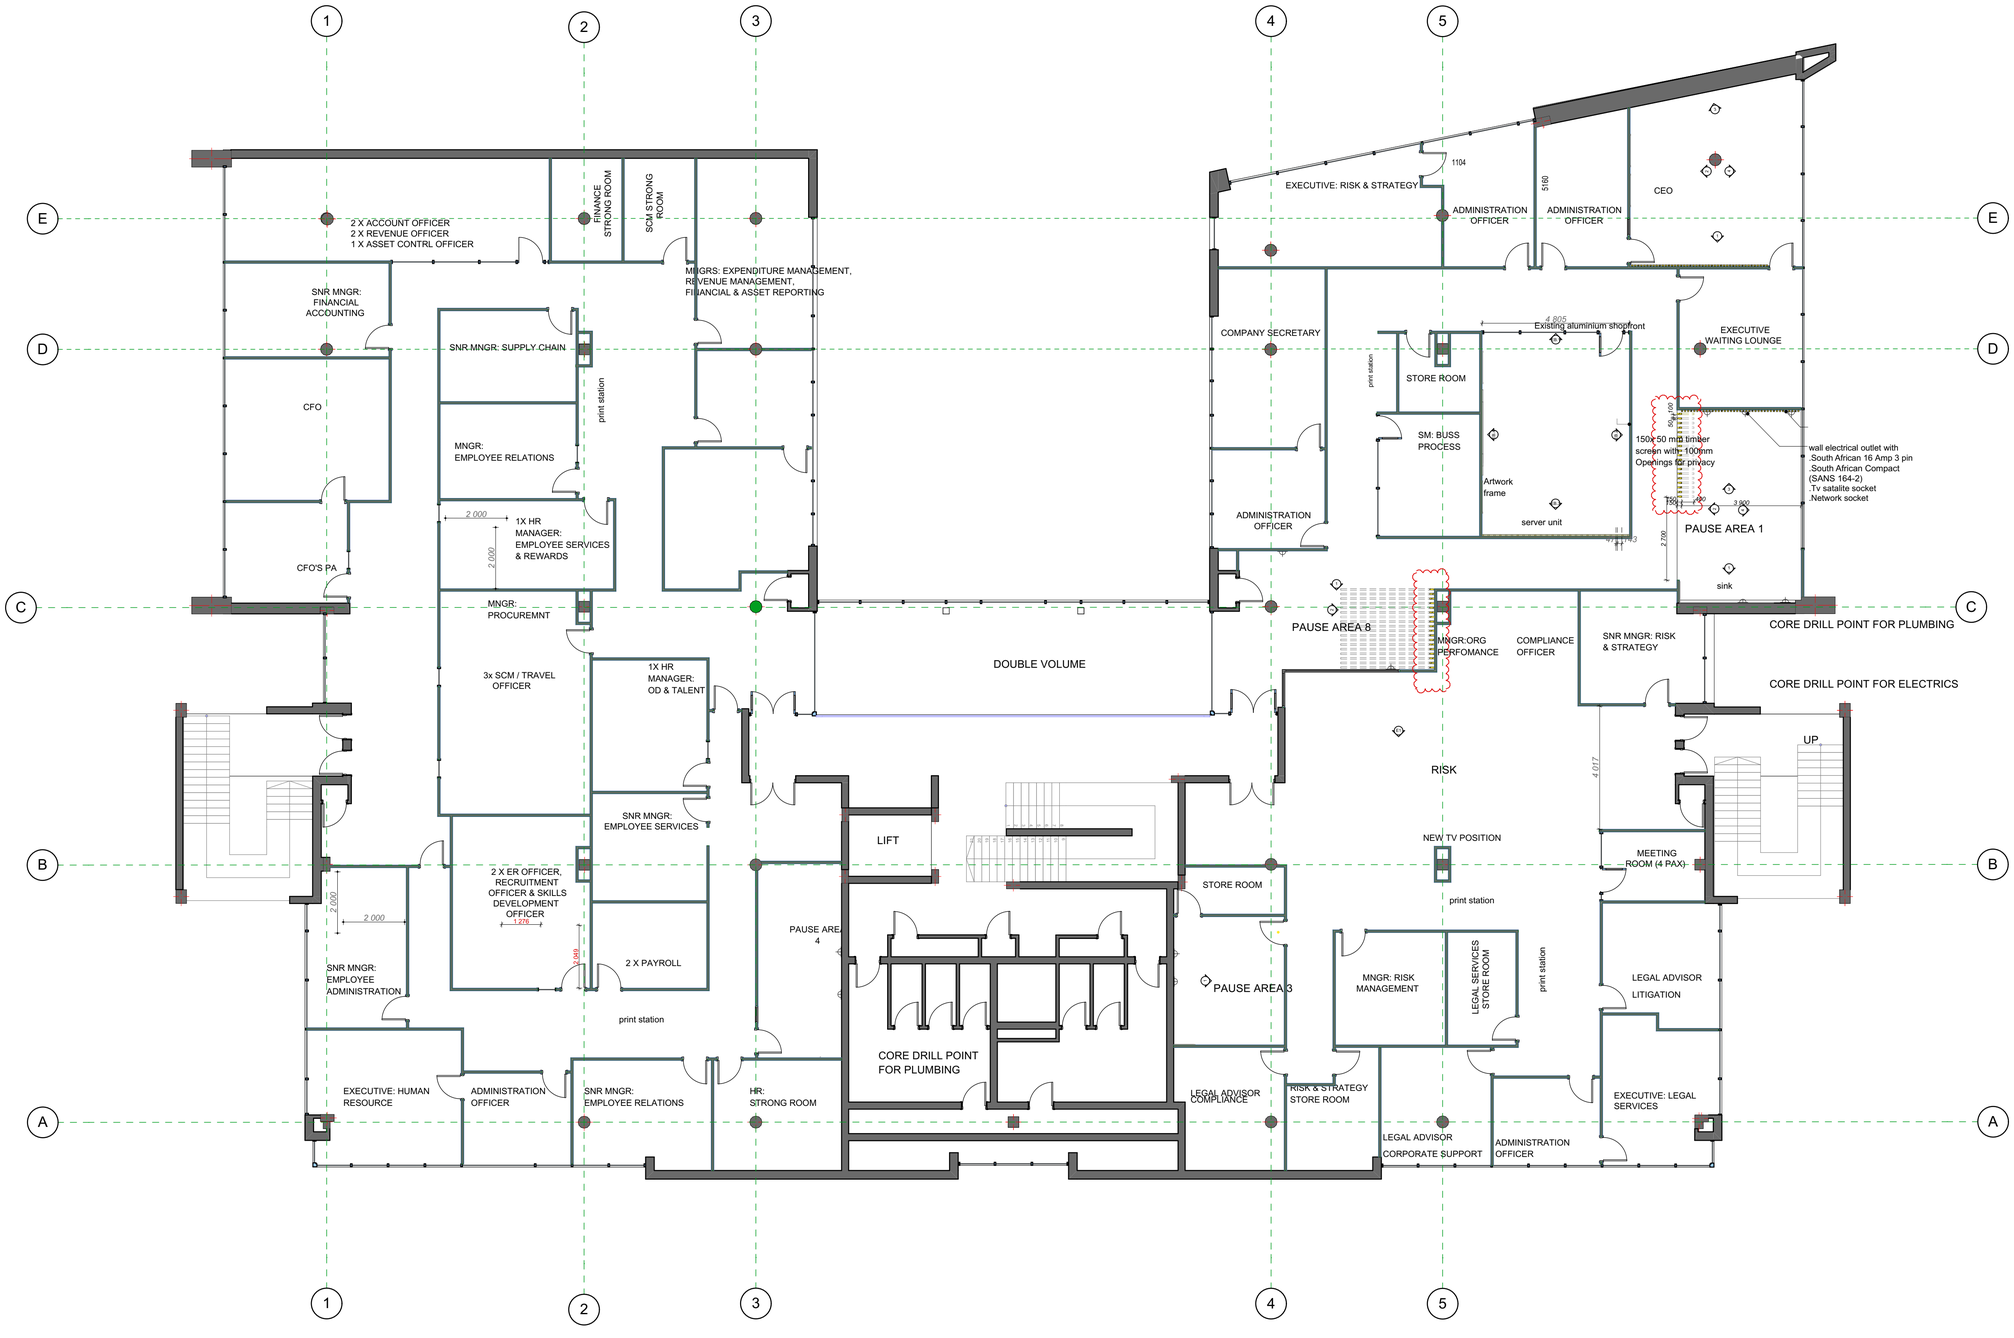

BUILDING 4: FIRST FLOOR LAYOUT

Scale 1:100

NO.	DRAWN BY	DATE	AMENDMENT
A	AM	2022-06-08	Issued for Information

cad file name Railway Safety Regulator

page size A1

client

RSR RAILWAY SAFETY REGULATOR
RAIL SAFETY ON THE RIGHT TRACK

Building 4, Waterfall Point Office Park

Cnr Waterfall and Woodmead Drive Waterfall City, Midrand PO Box 11202,Centurion, 1627

Contact person: Mr Nyama
Tel: 010 495 5391
Web: www.rsr.org.za

Project

GENERAL OFFICE ARRANGEMENT DRAWINGS

consultant/departmental

discipline

ARCHITECTURE

service

ASPIRE ARCHITECTS

Midrand branch:
Suite 4, Block C, Carlswald close, cnr New & Seventh Roards, Carlswald 1684
Tel:(+2711)312 3256/5030

Contact person:
Cel:(+27)(0)82 404 0467
rendani@aspirearchitects.co.za

drawing title

STRUCTURAL:BUILDING 4 1ST FLOOR LAYOUT

ref.no		designed	
scale	AS SHOWN	drawn	AM
date	2022.03.29	checked	SN
drawing number	2022-04_1001	revision number	Rev A

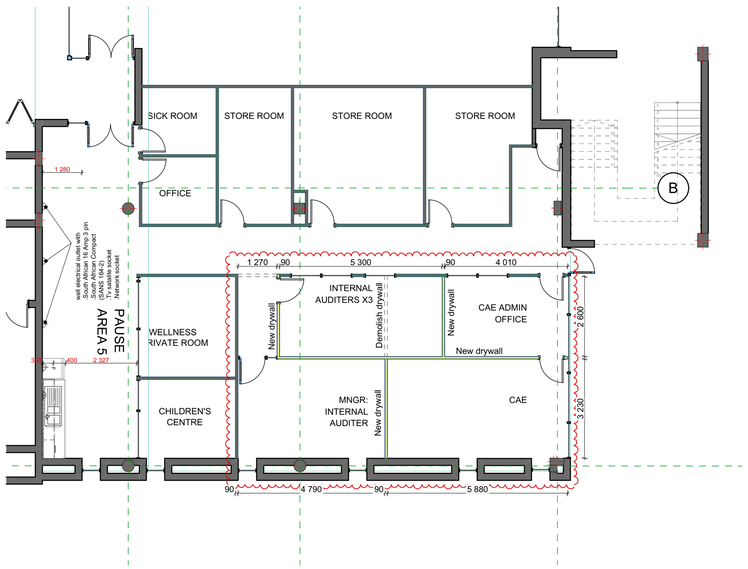

BUILDING 2: GROUND FLOOR LAYOUT

Scale 1:100

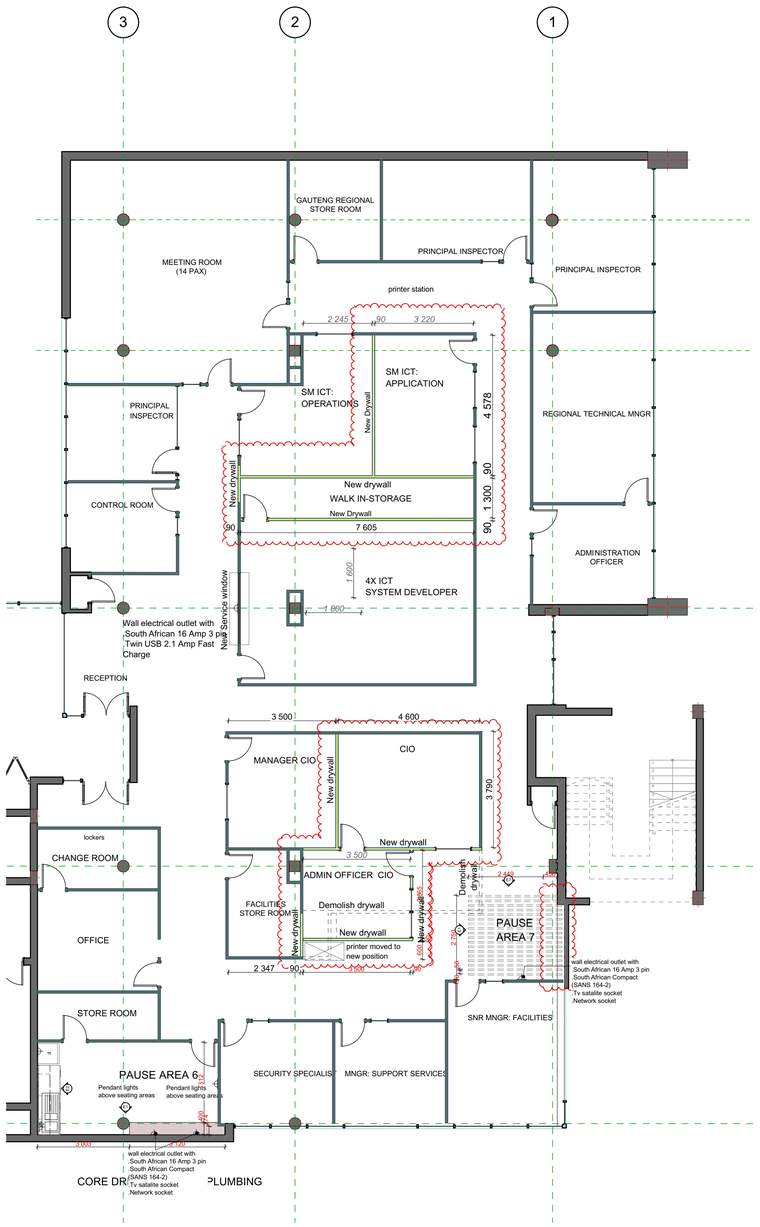

BUILDING 2: FIRST FLOOR LAYOUT

Scale 1:100

NO.	DRAWN BY	DATE	AMENDMENT
A	AM	2022-06-08	Issued for Information

cad file name Railway Safety Regulator

page size A1

client

RAILWAY SAFETY REGULATOR
RAIL SAFETY ON THE RIGHT TRACK

Building 4, Waterfall Point Office Park

Cnr Waterfall and Woodmead Drive Waterfall City, Midrand PO Box 11202,Centurion, 1627

Contact person: Mr Nyama
Tel: 010 495 5391
Web: www.rsr.org.za

Project

GENERAL OFFICE ARRANGEMENT DRAWINGS

consultant/departmental

discipline

ARCHITECTURE

service

ASPIRE ARCHITECTS

Midrand branch:
Suite 4, Block C, Carlswald close, cnr New & Seventh Roards, Carlswald 1684
Tel:(+2711)312 3256/5030

Contact person:
Cel:(+27)(0)82 404 0467
rendani@aspirearchitects.co.za

drawing title

STRUCTURAL:BUILDING 2 GROUND & 1ST FLOOR LAYOUT

ref.no		designed	
scale	AS SHOWN	drawn	AM
date	2022.03.29	checked	SN
drawing number	2022-04_1001	revision number	Rev A