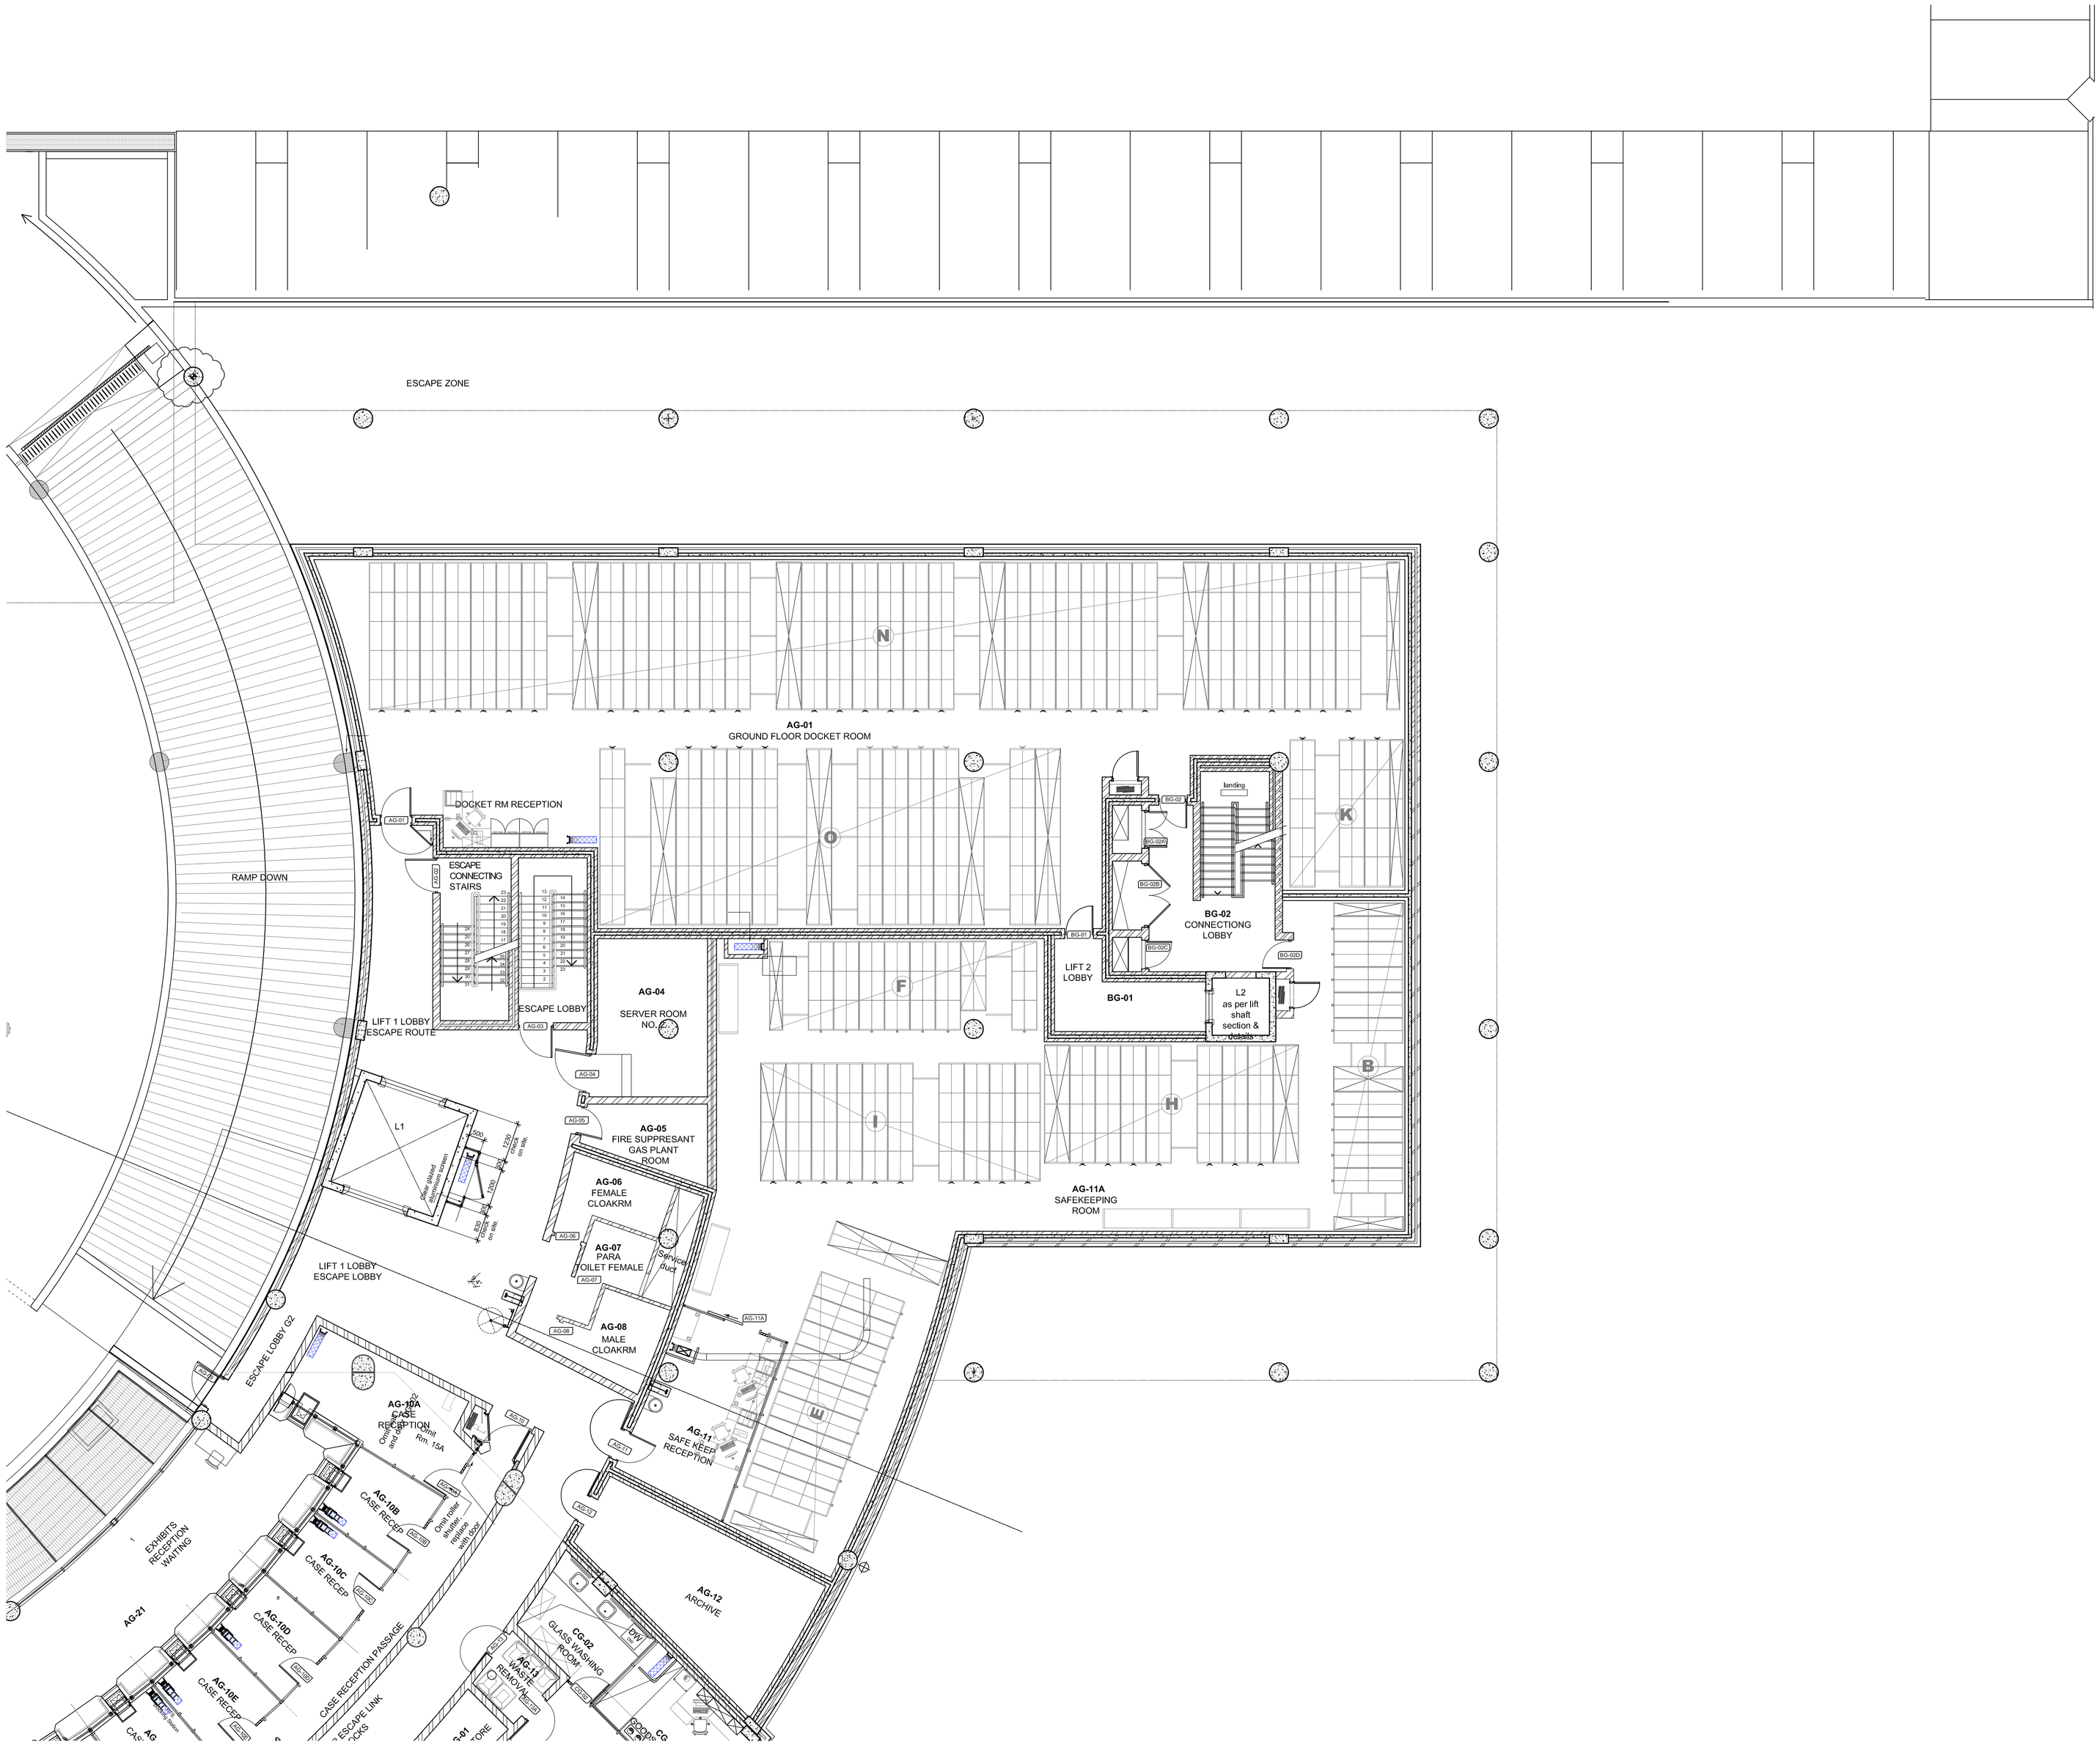

THIS DRAWING TO BE READ IN CONJUCTION WITH STRUCTURAL ENGINEER'S DRAWING'S

REV	DATE	REMARKS	BY
0	'11.02.22	- ISSUED FOR SAPS COMMENT	KS

KEY FOR DOOR NUMBERS			
D	G	B	00
Door	Floor	Block	Number

KEY FOR WINDOW NUMBERS			
W	G	B	00
Window	Floor	Block	Number

ORIGINAL AUTHORS:

forensics laboratory architects associated

Signature (Approved by) Date

Signature (Approved by) Date

THIS DRAWING IS COPYRIGHT AND IS TO BE RETURNED ON COMPLETION OF THE CONTRACT.ALL DIMENSIONS TO BE CHECKED BY THE CONTRACTOR ON SITE. FIGURED DIMENSIONS TO BE TAKEN IN PREFERENCE TO SCALING THE DRAWING.

ANY DISCREPANCIES OR VARIATION REQUIREMENTS NOTICED ON SITE TO BE REPORTED TO THE ARCHITECTS.

public works

Department:
Public Works
REPUBLIC OF SOUTH AFRICA

IVAN SASMAN ARCHITECTS
URBAN DESIGNERS, TOWN & REGIONAL PLANNERS

5th Floor Newlands on Main
Marlendahl House
Claremont 7780

Tel: (021) 683 6277
Fax: 086 619 5863
Email: isarc@mweb.co.za

Project Title

FSL - PAROW

ERF 22854 PLATTEKLOOF

Drawing Title

SAPS ROOM NAMES & NUMBERS
GROUND FLOOR PLAN
BLOCK B

Scale	Date	Drawn Proposal	Checked
1:100	2006.06.21	KS	EG

Project No.	Drawing No.		Drawing Version Date	Revision
FSL	A	----	2011.02.22	0