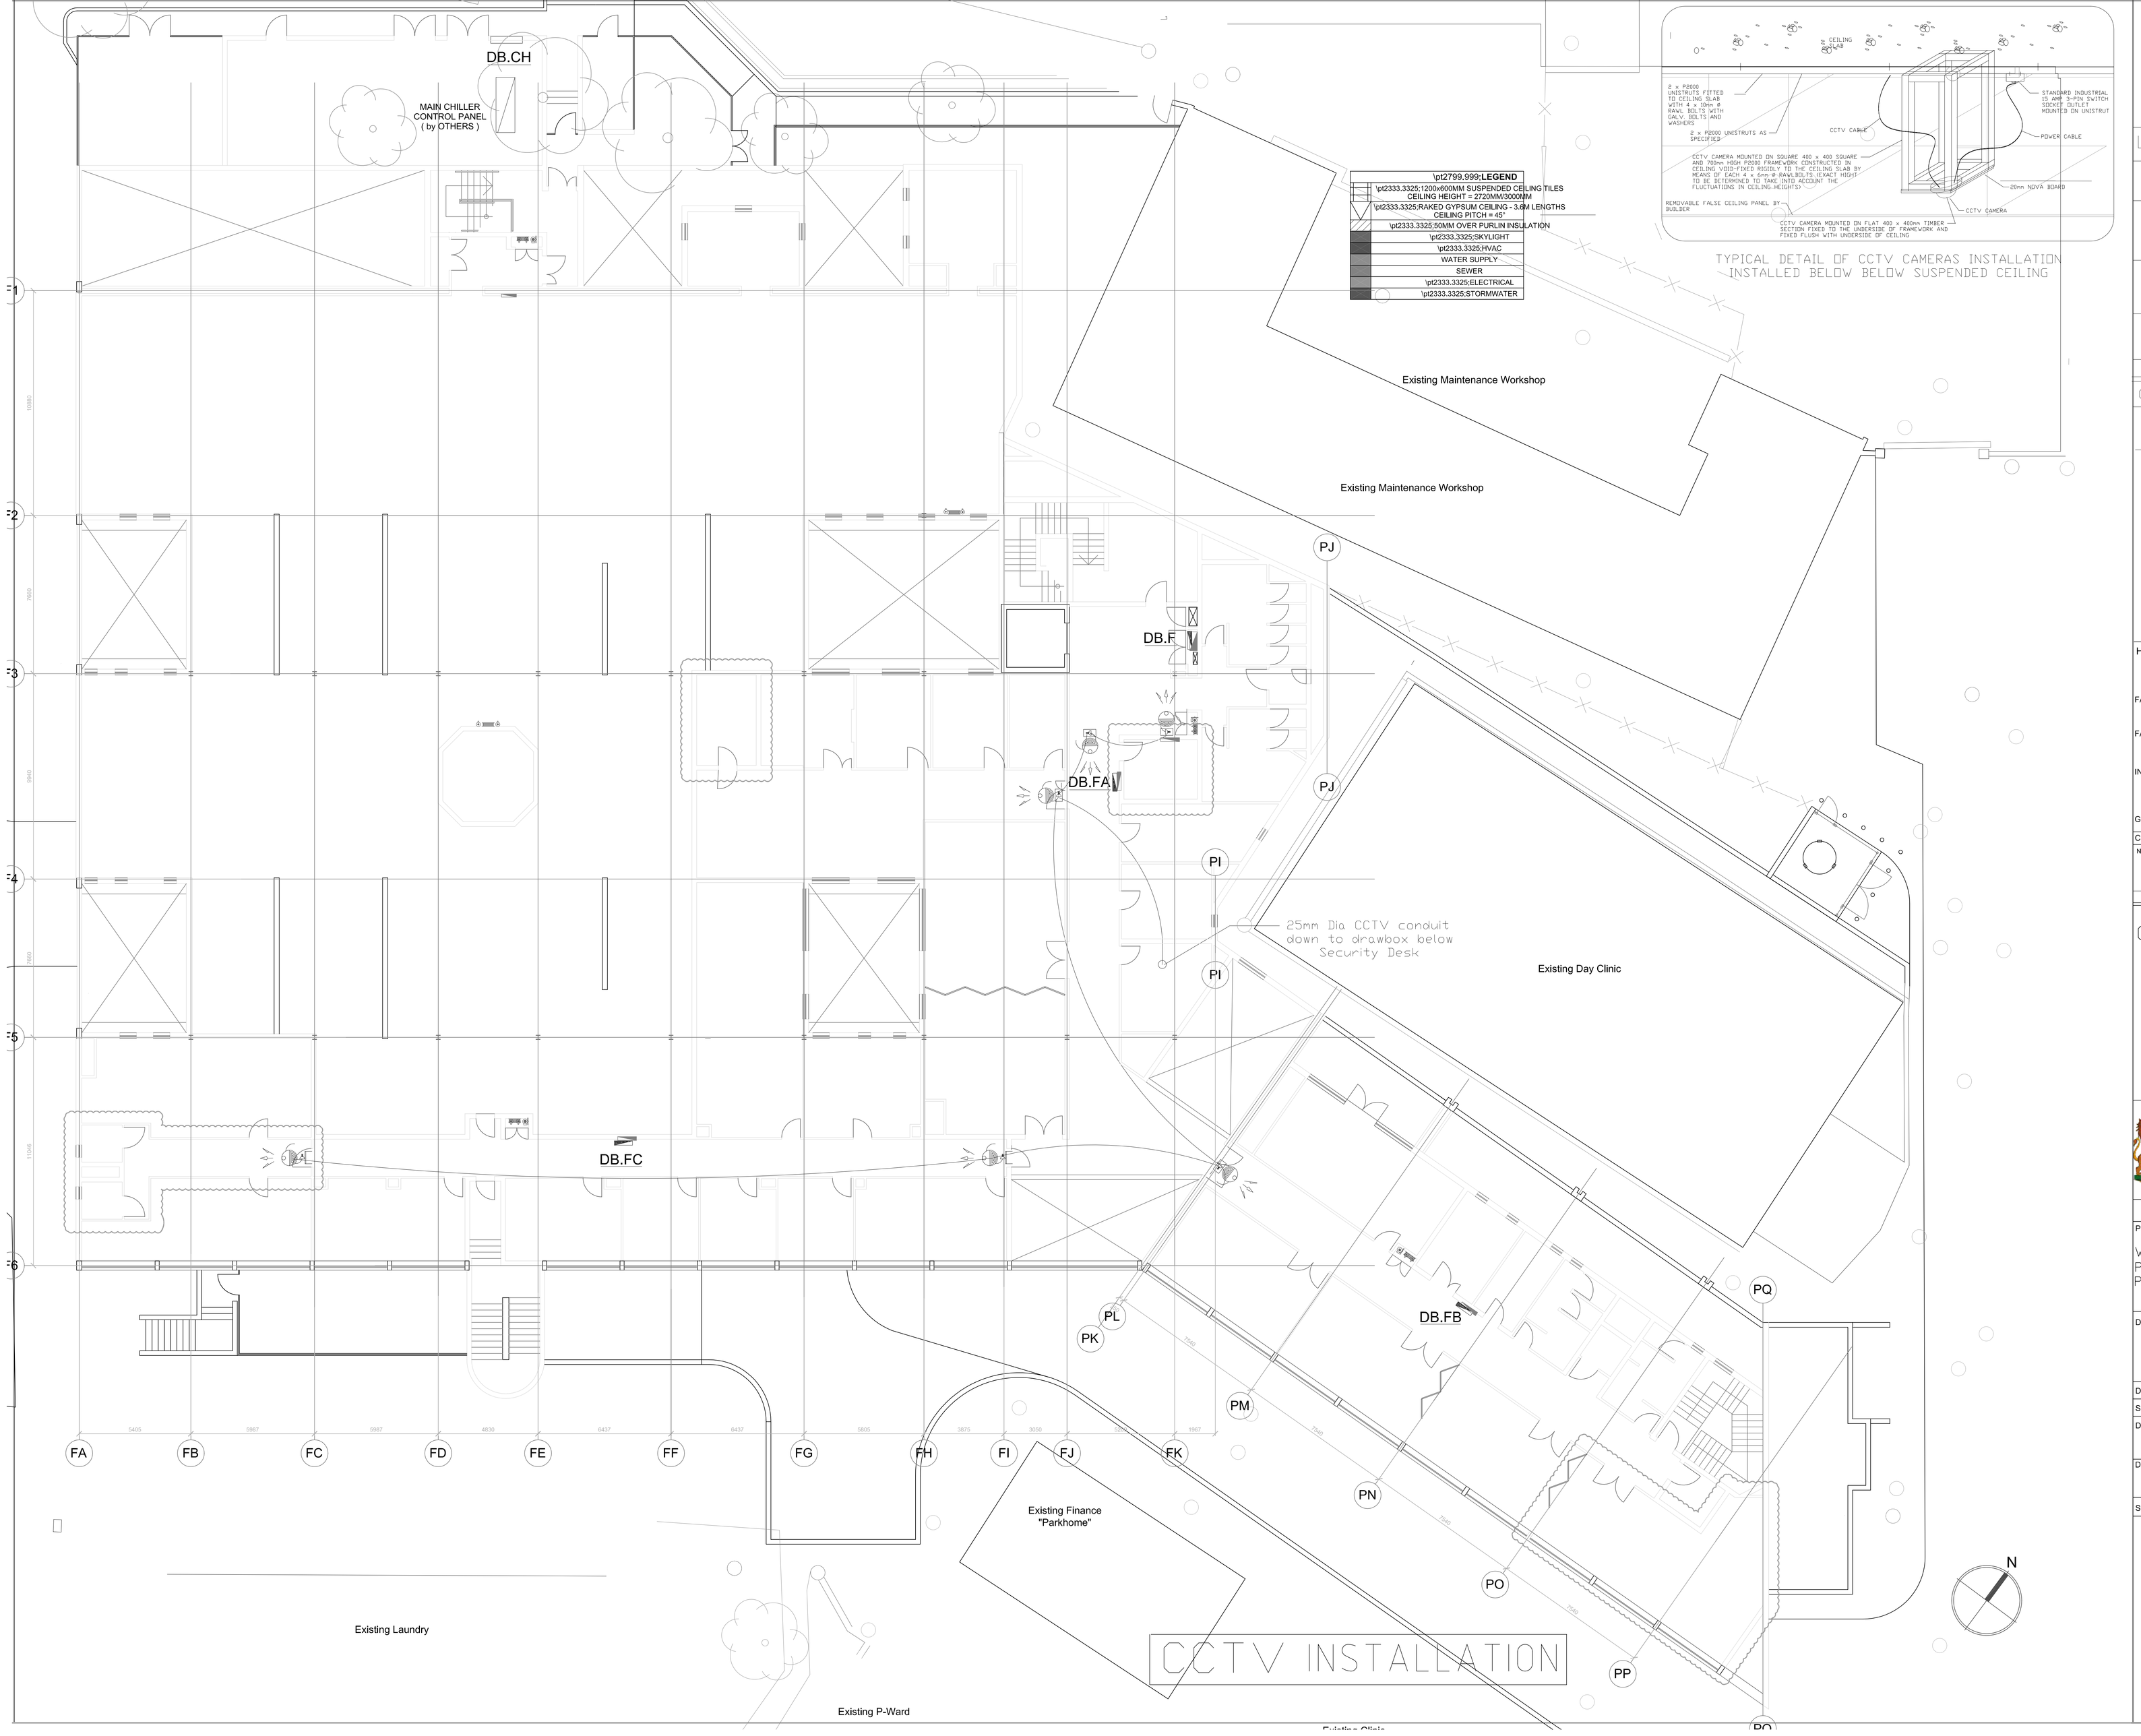

LIST OF SYMBOLS FOR CCTV

Symbol	Description
CCTV MONITOR	CCTV SURVEILLANCE MONITORS
	CCTV CAMERAS
	CCTV CONDUIT RUNS

Checked by Professional Consultant

NAME: Tilman Nel

HEALTH DEPARTMENT SIGNATURES

FACULTY STAMP

FACULTY MANAGER

INFRASTRUCTURE MANAGER

GENERAL MANAGER

CHECKED BY PROFESSIONAL CONSULTANT

Name: Tilman Nel

TJNel — Signature

30 September 2023 — Date

CONSULTING ENGINEERS

T J NEL

CONSULTING ELECTRICAL ENGINEERS

P O BOX 169

PORT EDWARD

4295

CELL: 083 - 2659623

public works

Department:
Public Works
PROVINCE OF KWAZULU-NATAL

SOUTHERN REGION

Project

WIMS NO: 044044 SOUTHERN REGION
PORT SHEPSTONE DEPARTMENT OF HEALTH
PORT SHEPSTONE PROVINCIAL HOSPITAL
NEW PSYCHIATRIC WARD

Drawing Description

FIRST FLOOR CCTV LAYOUT DRAWING

Drawn: TJN — Date: 12 November 2023

Scale: 5000mm — Revision: Up to A16

Drawing number: SL 231 - CCTV 3

DOPW Drawing number

Stamped by Plans Approval Committee