DRG. N° 9945

R009945

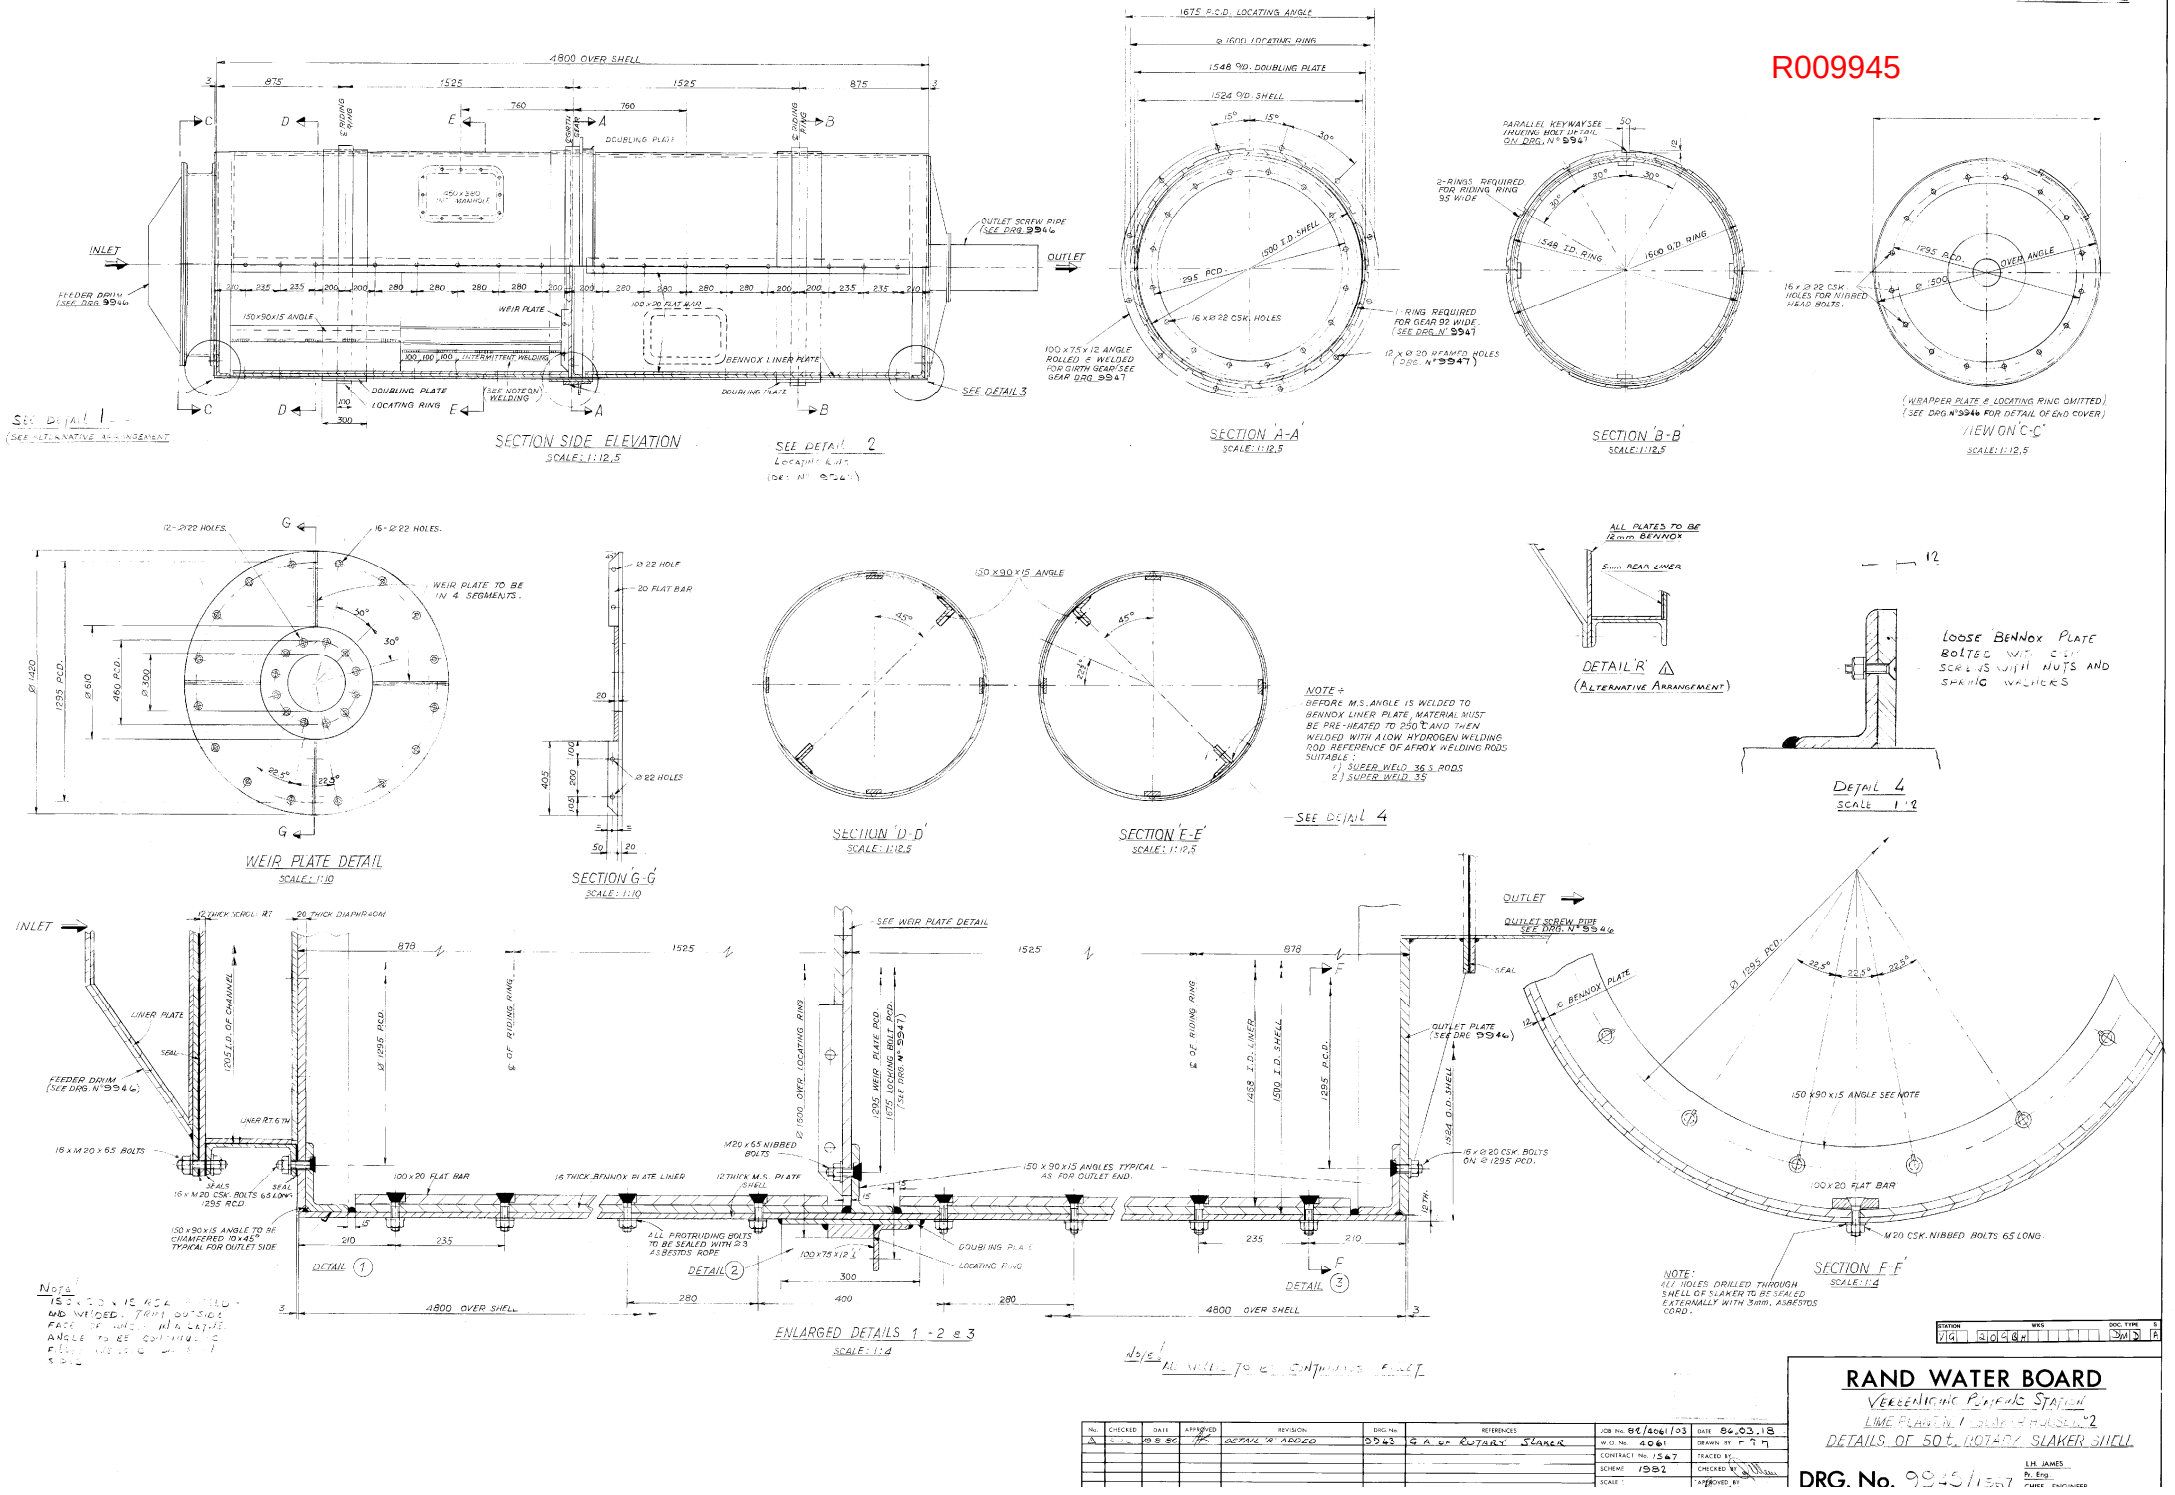

Note:
150 x 90 x 15 ANGLE CHAMFERED AND WELDED FROM OUTSIDE FACE OF LINER PLATE. ANGLE TO BE CONTINUOUS FILLET WELD ALL AROUND.

No.	CHECKED	DATE	APPROVED	REVISION	DRG. No.	REFERENCES
A		19.8.80		DETAIL 4 ADDED	9945	G.A. OF ROTARY SLAKER

JOB No.	80/8061/03
DATE	86.03.18
W.O. No.	4061
DRAWN BY	F.T.T.
CONTRACT No.	1567
TRACED BY	
SCHEME	1982
CHECKED BY	
SCALE	
APPROVED BY	

RAND WATER BOARD

VERGENIGING PUMPSTATION

LIME PLANT / SLAKER HOUSE No. 2

DETAILS OF 50t. ROTARY SLAKER SHELL

DRG. No. 9945/1567

L.H. JAMES
Pr. Eng.
CHIEF ENGINEER