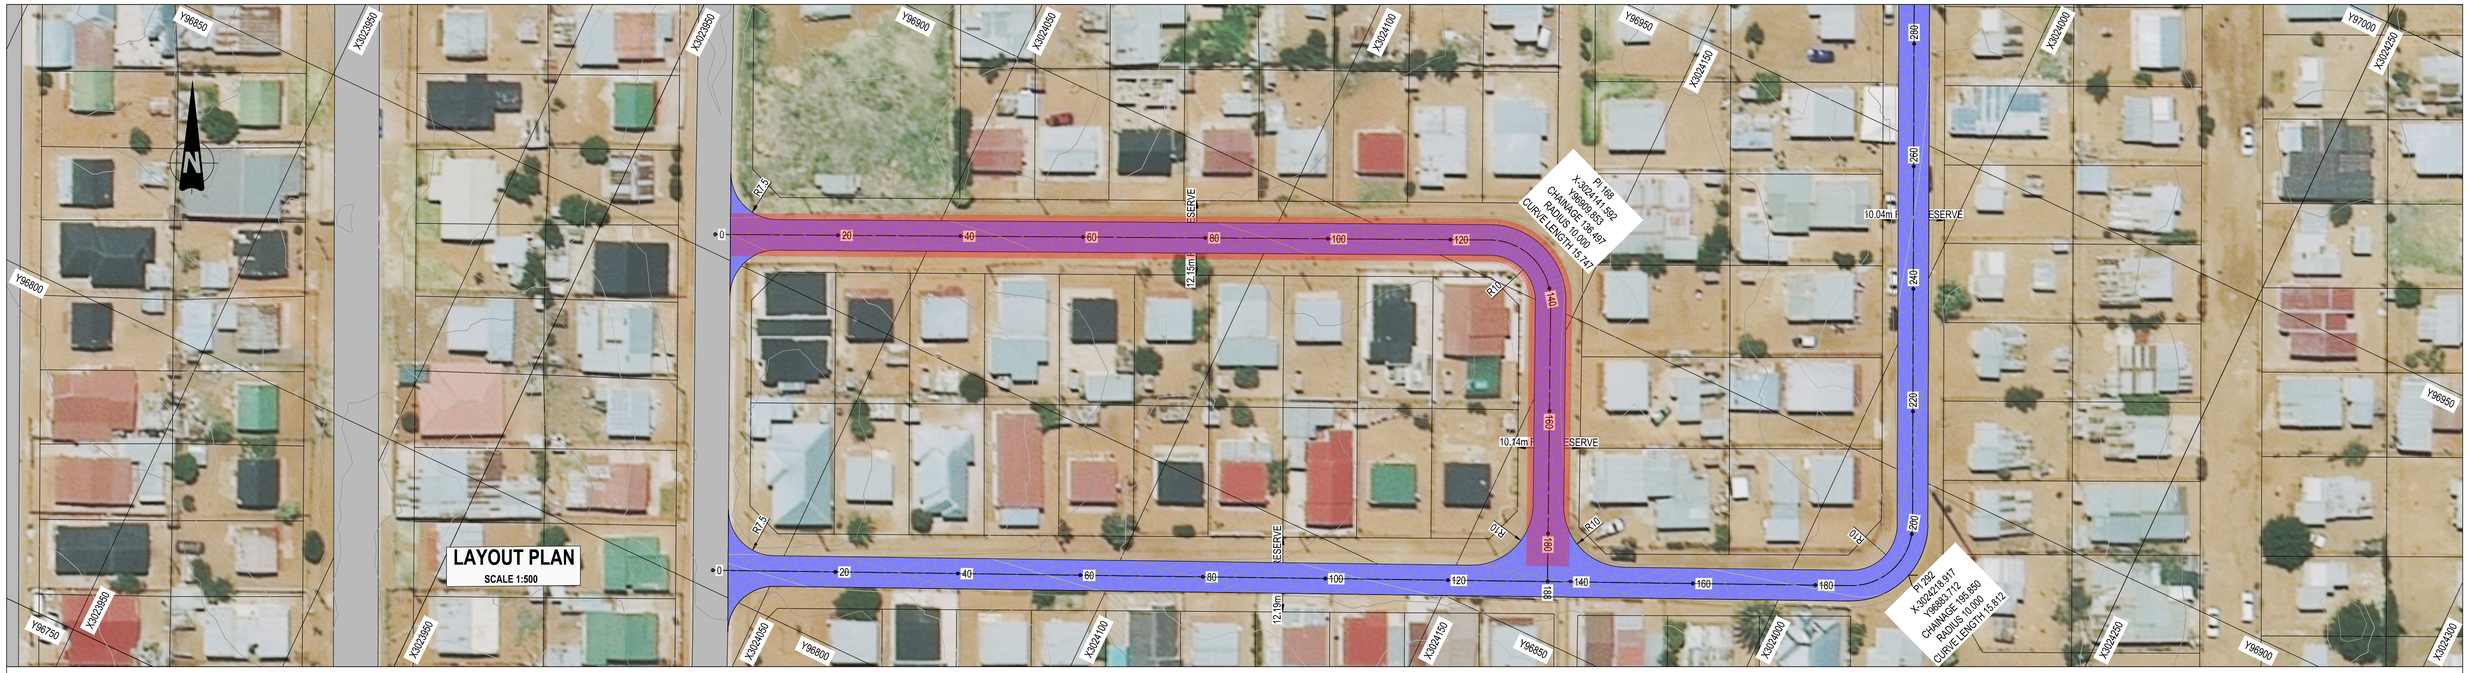

LONGSECTION ALIGNMENT BOLAO
FROM 0.000 TO 187.836

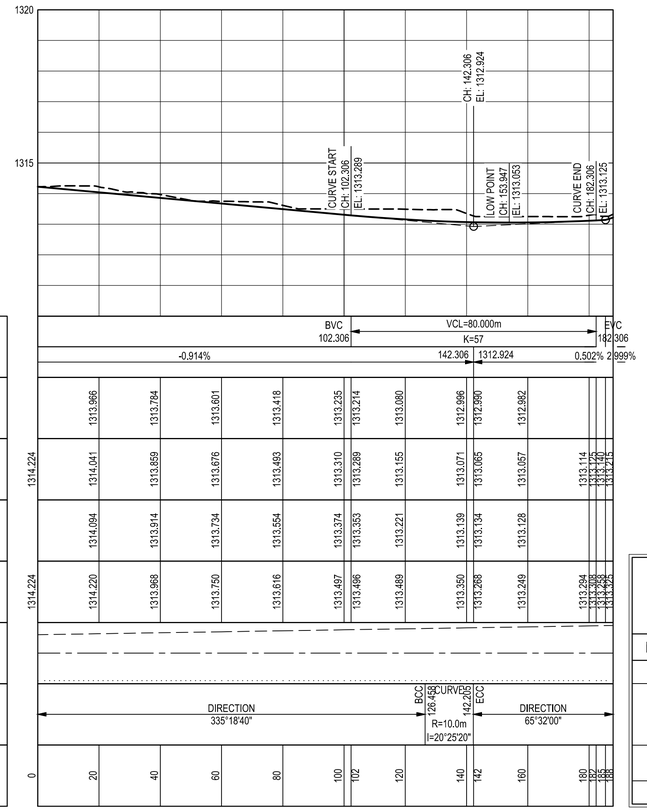

NGL – – – – –
ROAD ———

SCALES:
Horizontal 1:1000
Vertical 1:100

DATUM 1310.000

| | | |