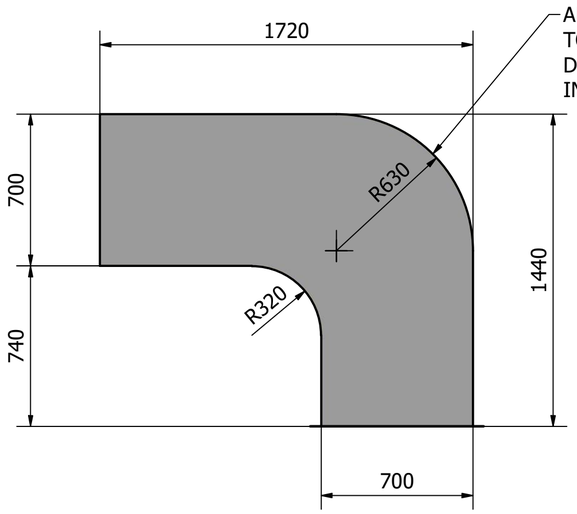

FRONT VIEW
SCALE 1:20

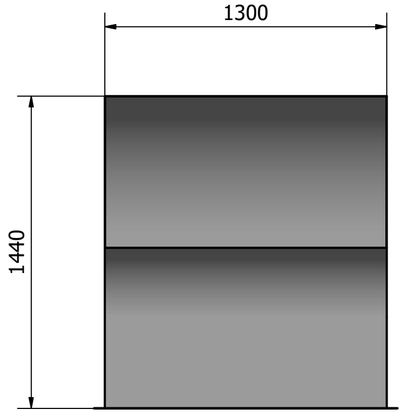

SIDE VIEW
SCALE 1:20

NOTES:

1. THE DUCTING FOR EACH ROOM WILL REQUIRE ON-SITE MEASUREMENTS/ADJUSTMENTS. SPECIFIC MEASUREMENTS ARE TO BE TAKEN ONCE OUTLETS ARE MARKED ON WALL.

2. DUCTING TO BE SUPPORTED FROM CONCRETE CEILING.

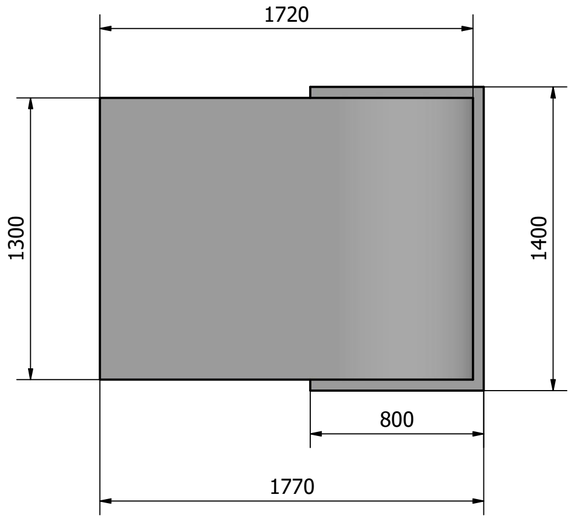

TOP VIEW
SCALE 1:20

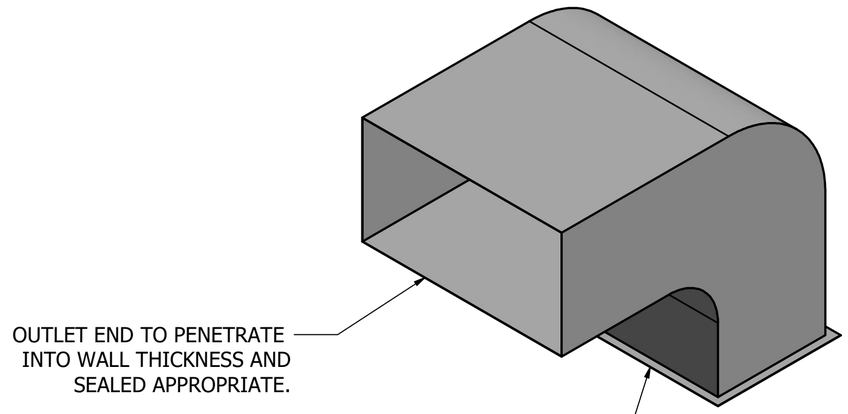

ISOMETRIC VIEW
SCALE 1:20

26	--	-- -- --							
26	0	-- -- --	FIRST ISSUE						
D.O.	REV	DATE	** REVISION **	REV BY	CHKD BY	AUTH BY	KKS APP	REFERENCE DRAWINGS	

AUTHORISED BY :		APPROVED BY :	ARNOT_POWER_STATION BAG FILTER ROOM VENTILATION IMPROVEMENT NEW DRYER 2 DUCTING SHEET 7 OF 7
KKS APP	-- --	ESKOM HOLDINGS LTD. REG. No. 2002/015527/06	
CHKD BY	05 06 21 C.C.		
DRAWN BY	25 07 21 T.W.H	Eskom	26.41/57037 REV 00
SCALE	1:25		