
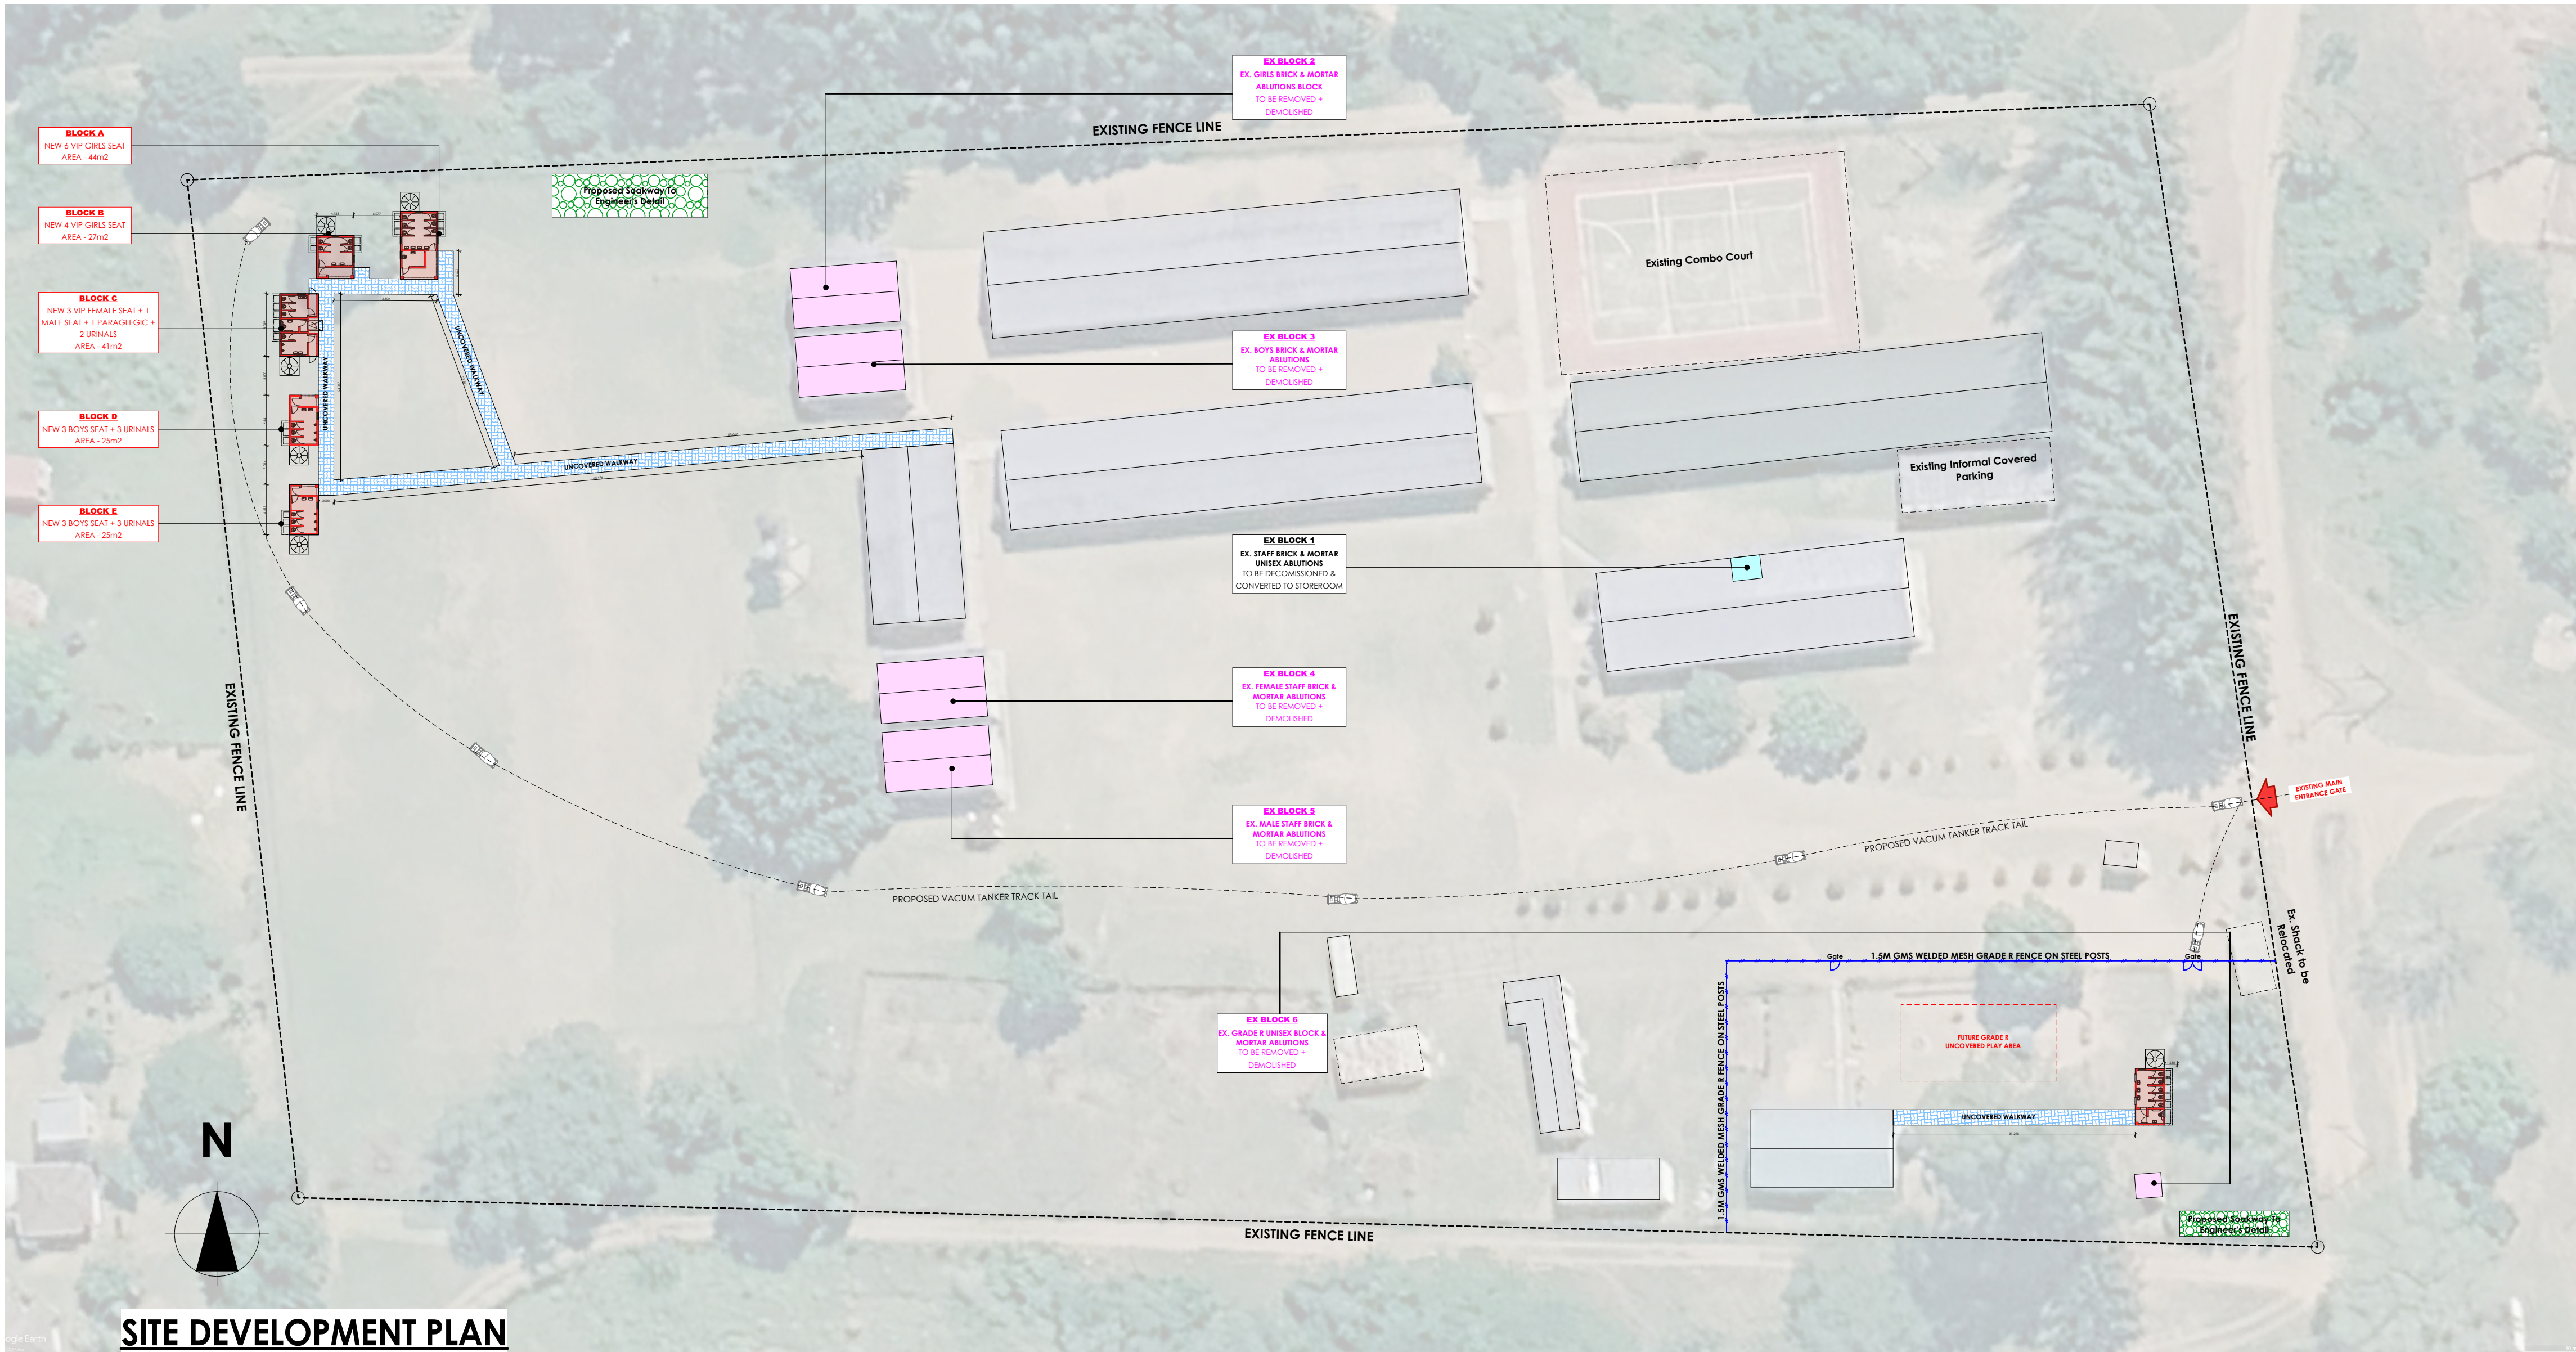
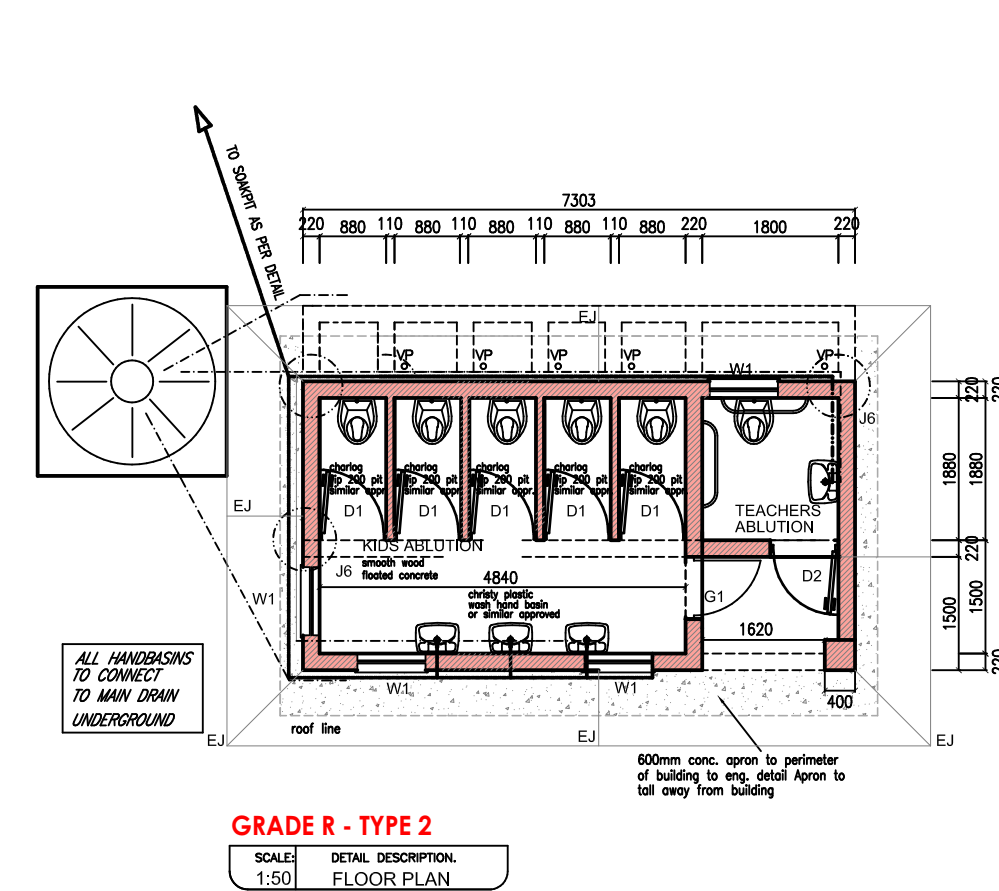
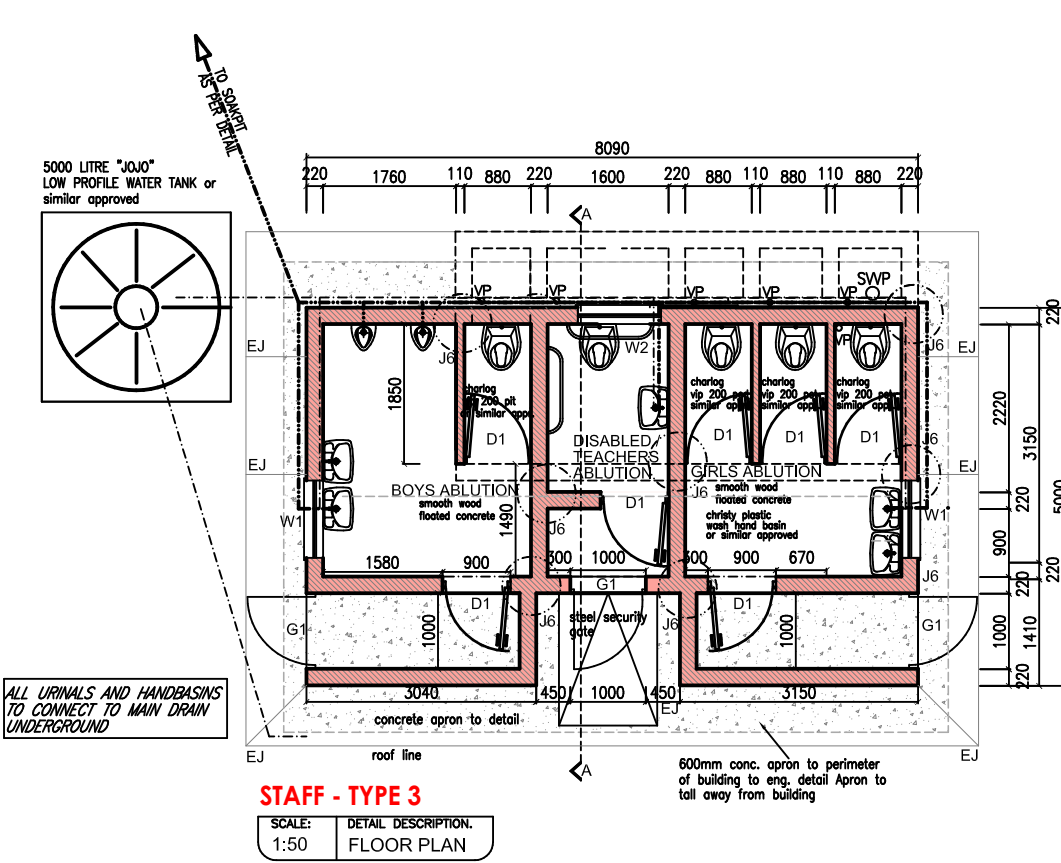
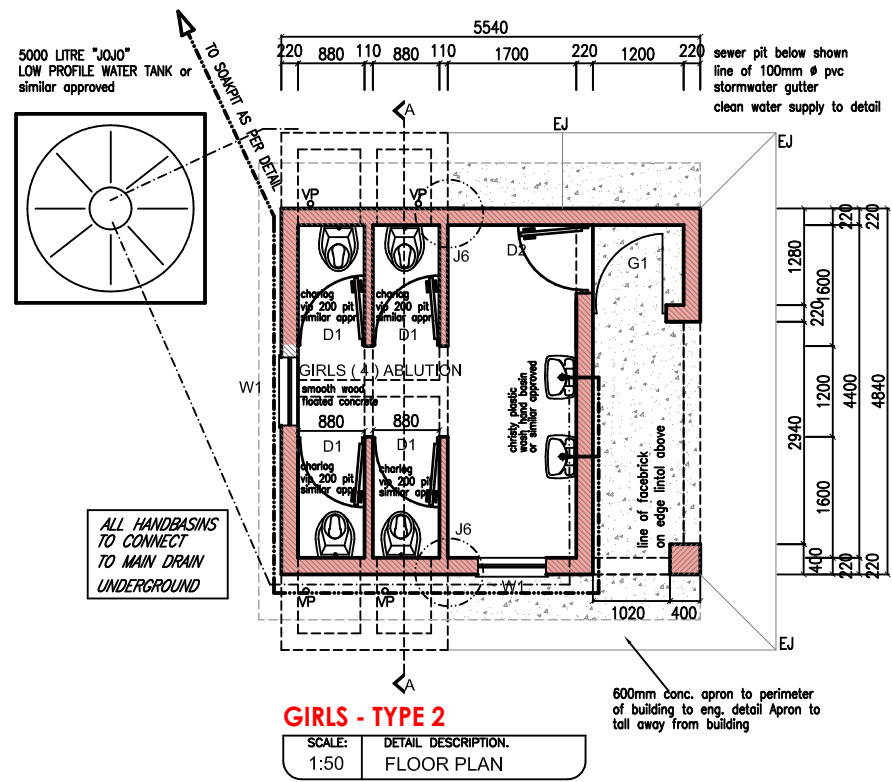


EMIS No.		SCHOOL NAME	
500237762		Nsabalele Primary School	
ENROLMENT		No. of Grade R learners:	89
		No. of learners Grade 1 - 12:	705
TABLE 1: DBE Minimum Norms and Standards			
The facilities shown below are the minimum requirement as per DBE Minimum Norms and Standards and have been extrapolated from the National Building Regulations (SANS 10400-P:2010): Table 6 (Personnel) and Table 7 (Learners)			
SANITATION FACILITIES	Norm		Actual
	Toilet Seats	Urinals	Wash Basins
Girls' facilities	10	6	3
Boys' facilities	4	6	3
Female Teachers' facilities	3	2	2
Male Teachers' facilities	1	2	2
Disabled Toilets (Unisex toilet)	2	2	2
Grade R Toilets	5	3	3
Grade R Teachers' Toilets	1	1	1
TOTALS	26	8	19
Norm Ratios		Actual Ratios	
Learner:Toilet:Urinal	Learner: Washbasin	Learner:Toilet:Urinal	Learner: Washbasin
29,41	56,71	0,00	0,00

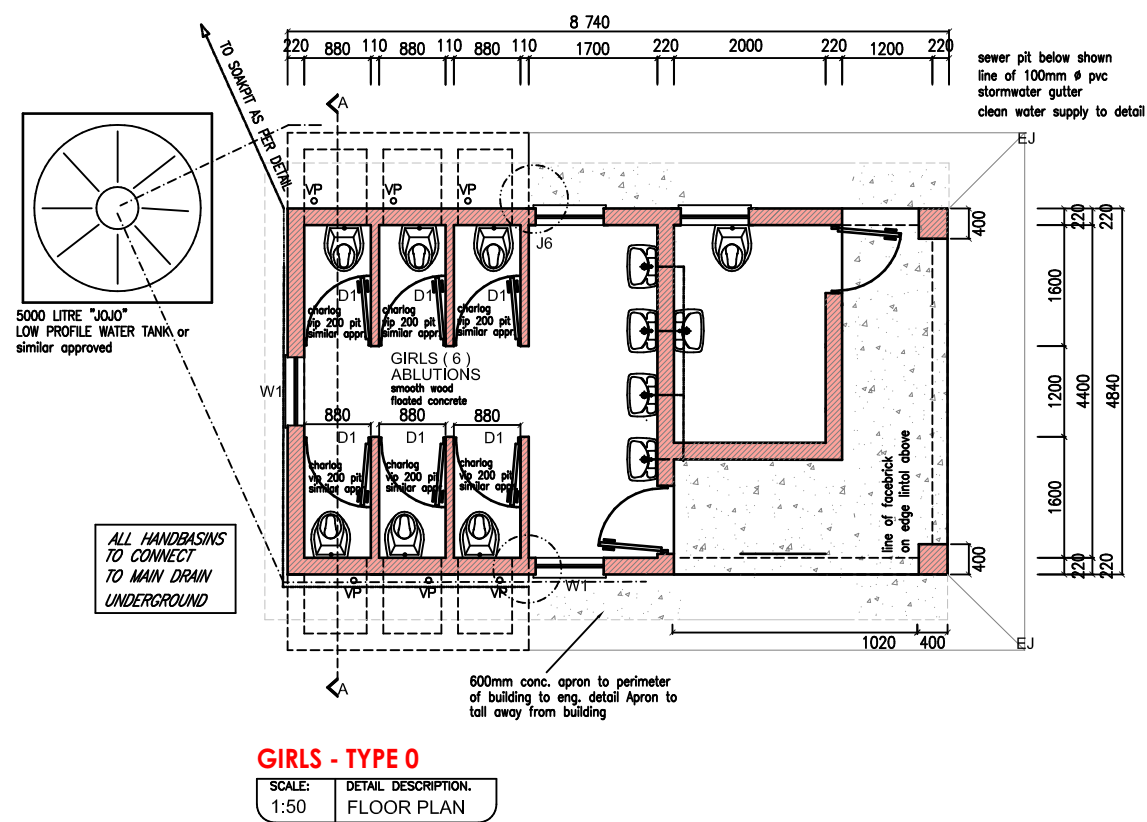

LEGEND:

DEMOLITION

NEW WORKS

RENOVATIONS

EX. SCHOOL BLOCKS

DECOMMISSION

UNCOVERED WALKWAYS

NEW WELDED MESH GRADE R FENCE ON STEEL POSTS

FOR TENDER		
THIS DRAWING IS TO BE READ IN CONJUNCTION WITH ALL RELEVANT ARCHITECT'S AND ENGINEER'S DRAWING.		
ALL DIMENSIONS, LEVELS, ETC ARE TO BE CHECKED BEFORE ANY WORK IS COMMENCED AND ANY DISCREPANCIES NOTED TO BE BROUGHT TO THE ARCHITECT'S ATTENTION. ONLY FIGURED DIMENSIONS TO BE USED. SCALING OF DRAWINGS IS NOT ADVISABLE.		
ALL RIGHTS RESERVED. NO PART OF THIS DESIGN SHALL BE REPRODUCED, USED ELSEWHERE AND/OR IN ANY WAY WITHOUT PRIOR PERMISSION FROM THE ARCHITECT. ENGINEER's unauthorized reproduction, publication, transmission and or inclusion of any media is an infringement. Figured dimensions to be taken in this drawing is copyright and remains with SDS Architects, any architect before commencing work. All work to be done in accordance with the SABS 0400		
preference to scaled dimensions report any discrepancies direct to the		
DRAWN:	CHECKED:	
NAME OF COMPETENT PERSON:	NAME OF COMPETENT PERSON:	
MPENDULO SHANGASE	SIYABONGA MANYONI	
REG NO:	REG NO:	
PrArchST 24751103	PrArch 49324416	
SIGNATURE:	SIGNATURE:	
NBR OCCUPANCY CLASS		
PLACE OF INSTRUCTION (SCHOOL)	A3	
PROJECT NUMBER :		
CLIENT :		
IMPLEMENTING AGENT :		
ARCHITECTS & PRINCIPAL AGENTS		
A 31 Helen Joseph Street Benoni, Durban 4001 PO Box 1040 Empangeni 3880		
078 319 3469 072 298 7963 empendulo@sdssarchitect.co.za shivai@sdssarchitect.co.za		
PROJECT TITLE :		
ERADICATION OF PIT LATRINES TO NSABALELE PRIMARY SCHOOL IN MFEKAYI AREA, MTUBATUBA		
DRAWING TITLE :		
NEW ABLUTION BLOCKS SITE DEVELOPMENT PLAN		
STAGE 1-2	STAGE 3	STAGE 4-6
CONCEPT	TENDER	CONSTRUCTION
DESCRIPTION :		SCALE :
ERADICATION OF PIT LATRINES		AS SHOWN
PAGE SITE	AI	DATE:
CHECKED BY :	SB MANYONI	DRAWN BY :
SITE TITLE :	PROJ No.	DRAWING No.
NSABALELE PS	DOESKINR030	NSABPS - 00
FOR TENDER		00