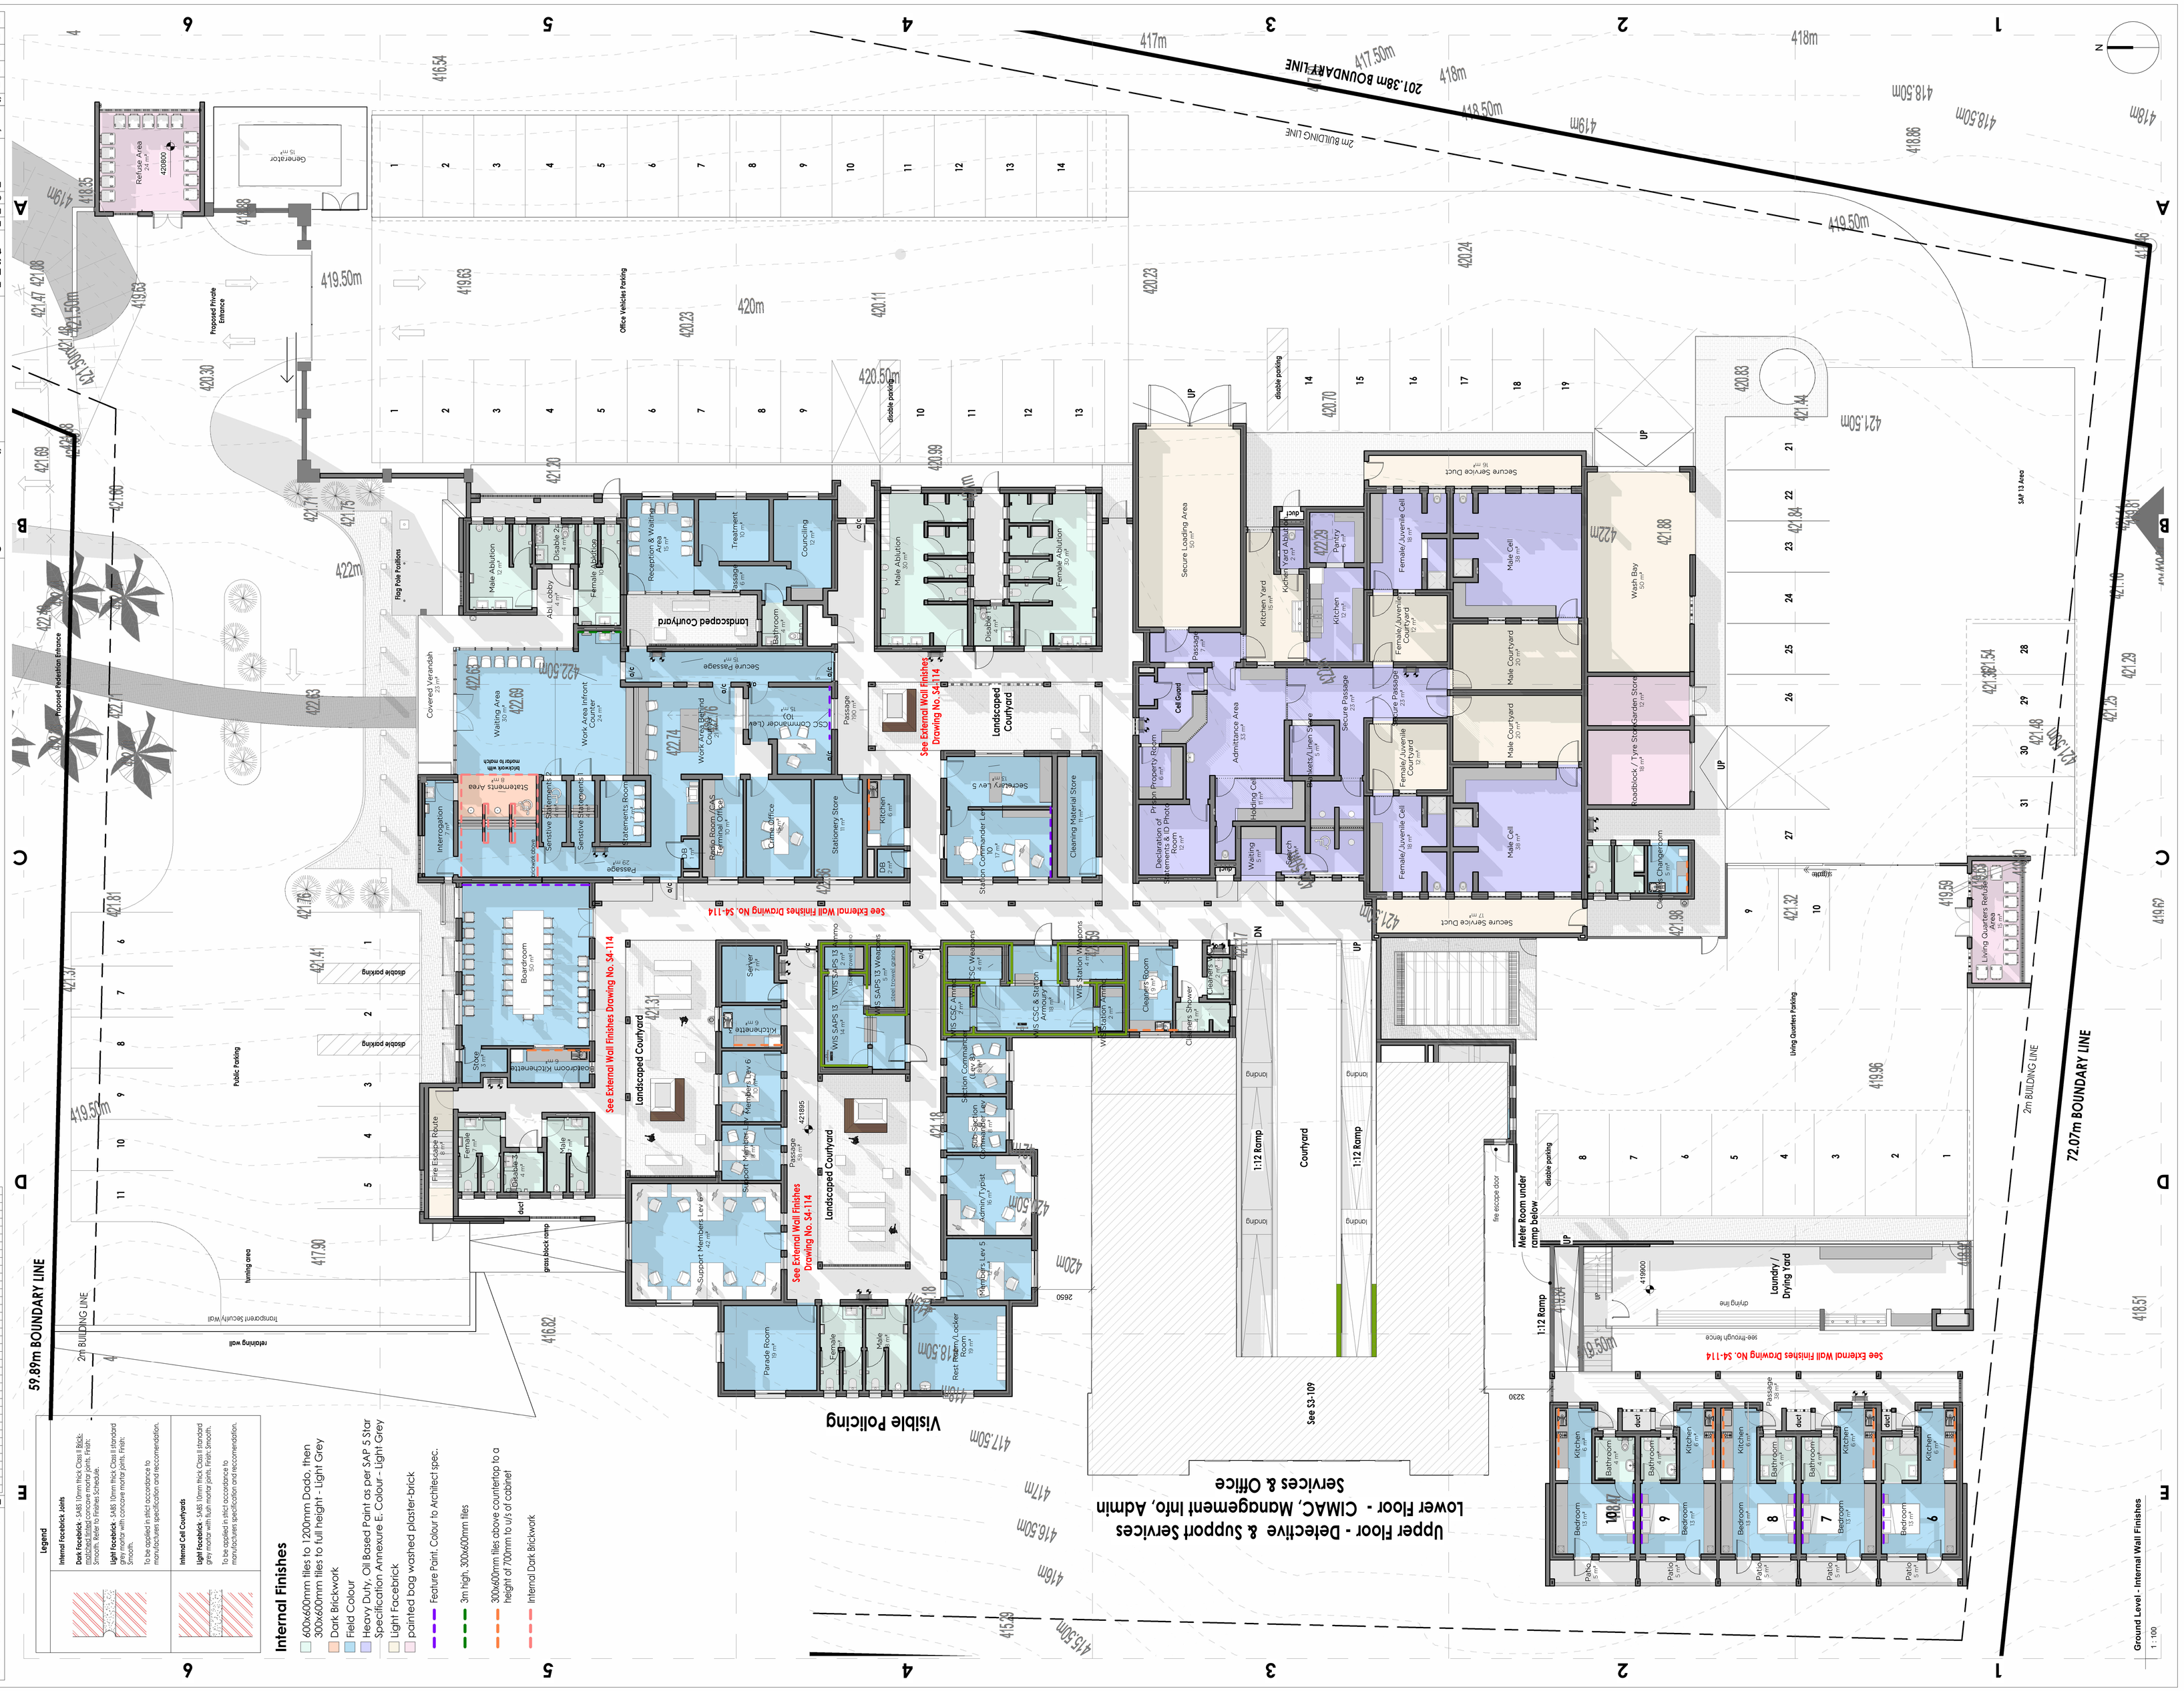

GENERAL DRAWING NOTES

- THE DESIGN ON THIS DRAWING IS COPYRIGHT AND REMAINS THE PROPERTY OF THE ARCHITECTS.
- ALL WORK TO BE CARRIED OUT STRICTLY IN ACCORDANCE WITH MUNICIPAL REGULATIONS.
- DRAWINGS NOT TO BE SCALED. ONLY ANNOTATED DIMENSIONS TO BE USED.
- ALL RELEVANT DATUM LEVELS, DIMENSIONS TO BE CHECKED ON SITE BEFORE COMMENCEMENT OF WORK.
- ALL DRAWINGS ARE TO BE CHECKED BY THE MAIN CONTRACTOR AND ANY DISCREPANCIES ON THE DRAWINGS ON BETWEEN THE DRAWINGS ARE TO BE REFERRED TO THE ARCHITECT.
- CONTRACTOR TO CHECK ALL QUANTITIES PRIOR TO ORDERING AND MANUFACTURE.
- CONTRACTOR TO PROVIDE SHOP DRAWINGS FOR APPROVAL BY ARCHITECT PRIOR TO MANUFACTURE.

Revision:

No.	Description	Date

Signature: Date:

Client

SAKHISIZWE A R C H I T E C T S
23 ADELAIDE TAMBO DR., DURBAN NORTH
TEL: 031 563 5424 FAX: 031 563 3198
www.sakhisizwearchitects.com

Professional Architects Signature
M. K.P Mkwanazi (Pr. Arch) sacap (7902) sala (7551)

Project Title:
Proposed New Msinsini Police Station for the South African Police Service on Portion 4 of the farm Gillitron Park No.9219

First Issue Date: 03/27/24	Page Size: A0
Drawn: M.L.N, J.N, O.M	Scale: As Indicated
Checked: BS	

Drawing Description:
Internal Wall Finishes 1

Job no.:	Drawing no.:	Rev. no.:
s571	S4-108	

Signature:

ISSUED FOR APPROVAL
ISSUED FOR INFORMATION
ISSUED FOR SUBMISSION
ISSUED FOR TENDER
ISSUED FOR CONSTRUCTION