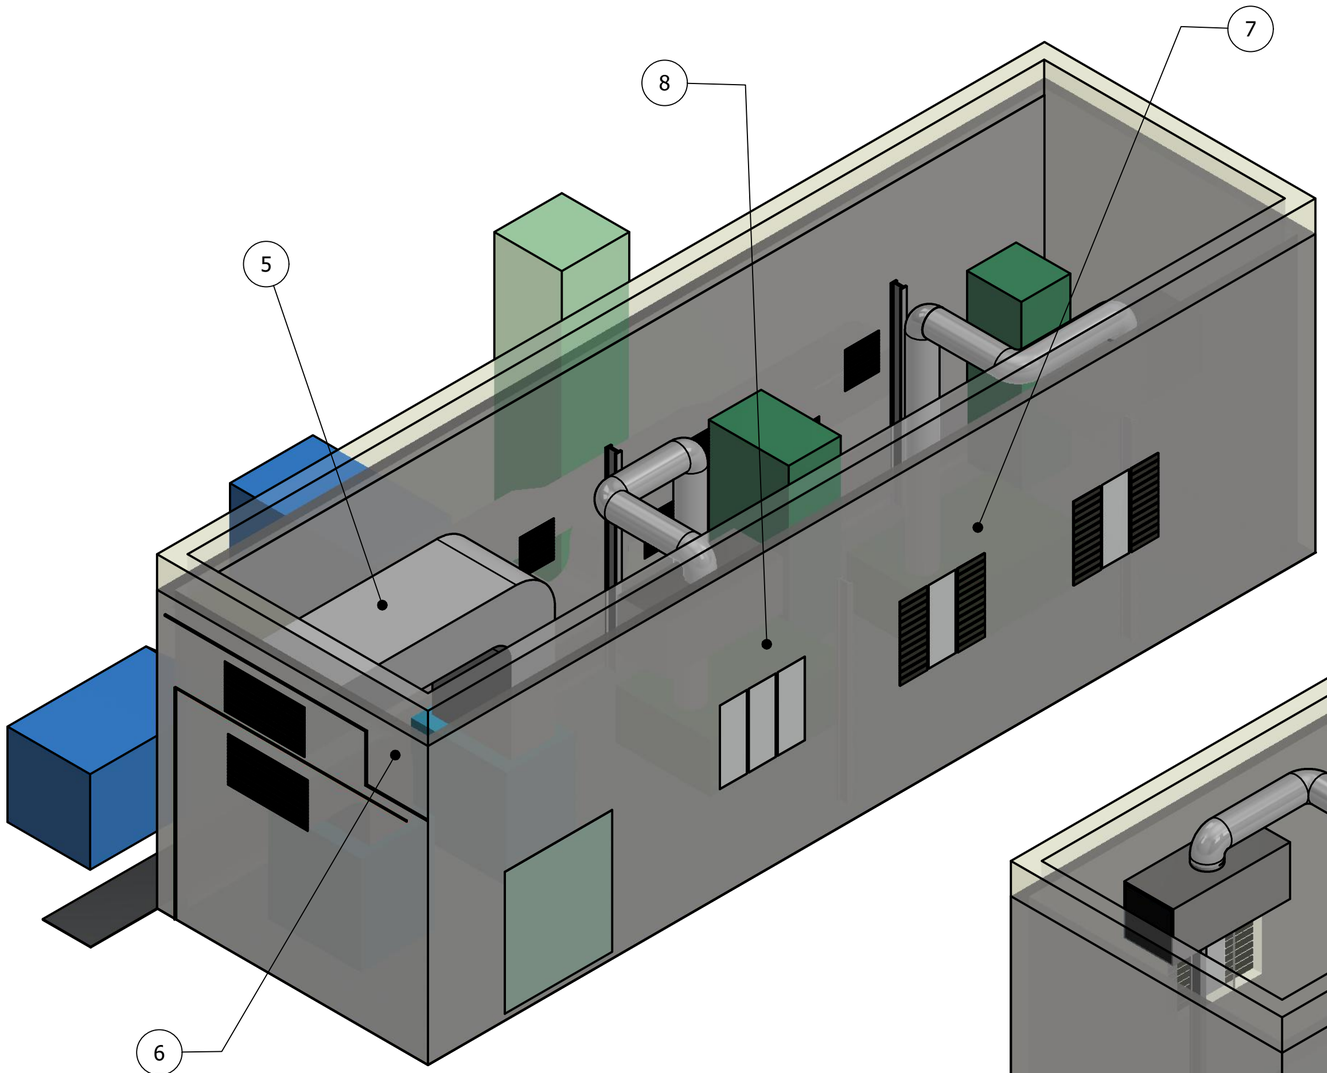

ISOMETRIC VIEW
SCALE : N.T.S

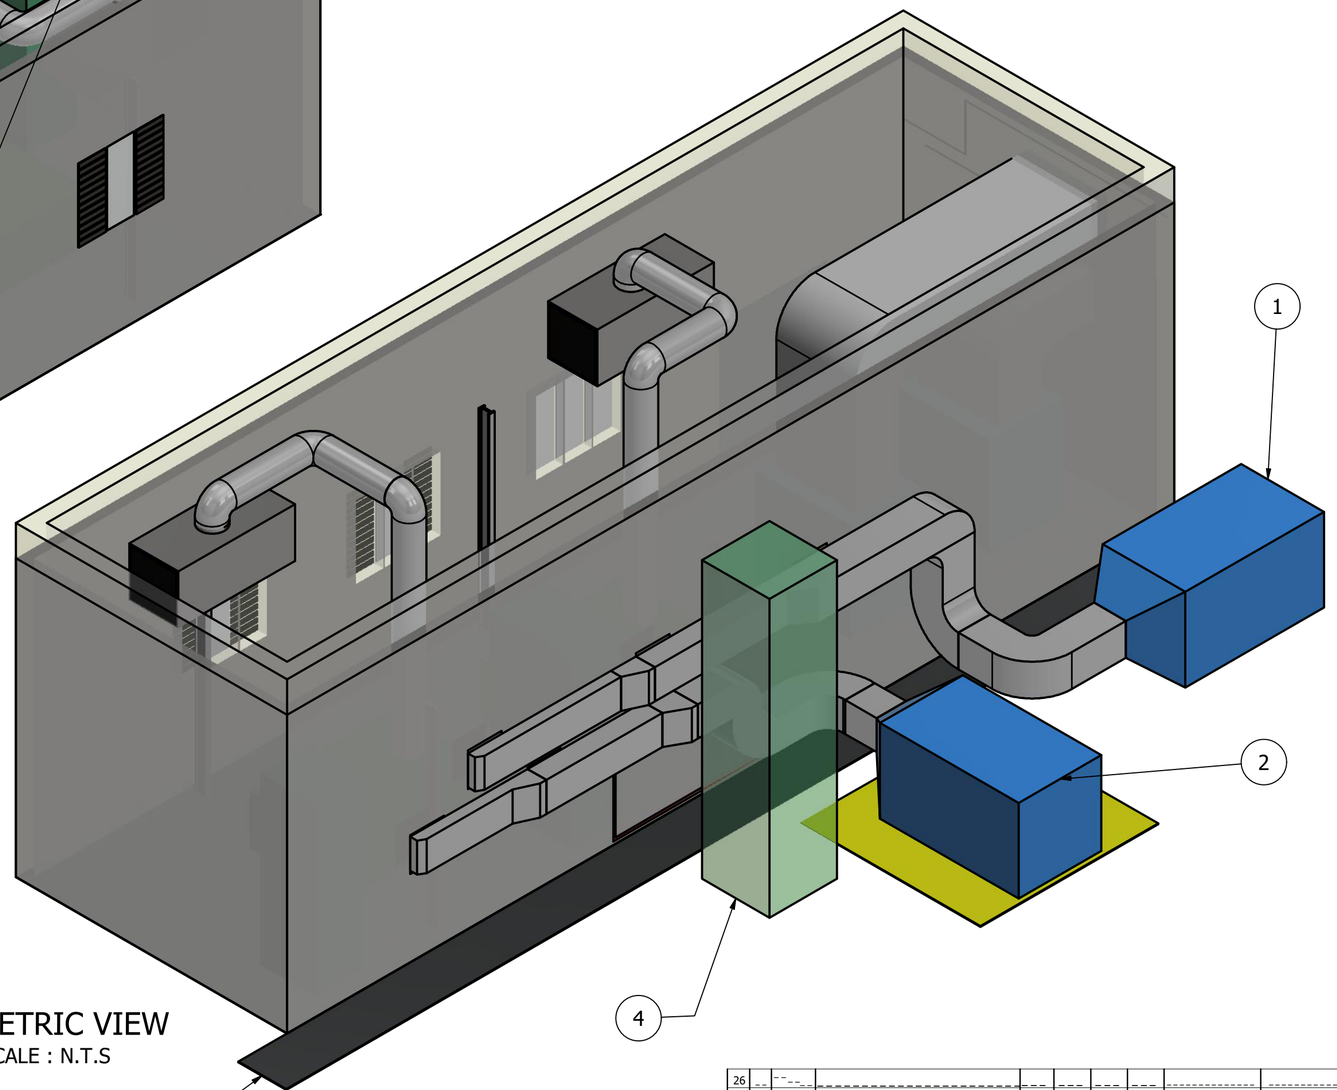

ISOMETRIC VIEW
SCALE : N.T.S

26	--	-- -- --							
26	0	-- -- --	FIRST ISSUE						
D.O.	REV	DATE	** REVISION **	REV BY	CHKD BY	AUTH BY	KKS APP	REFERENCE DRAWINGS	

AUTHORISED BY :		APPROVED BY :	
KKS APP	-- -- --	ESKOM HOLDINGS LTD. REG. No. 2002/015527/06	
CHKD BY	05 06 21	C.C.	
DRAWN BY	22 07 21	T.W.H	
SCALE	SHWN		

ARNOT_POWER_STATION

ISOMETRIC VIEW OF A GENERAL ARRANGEMENT OF BAG FILTER VENTILATION ROOM

SHEET 1 OF 7

26.41/57037

REV 00