





Annexure K


Civil Engineering Drawings

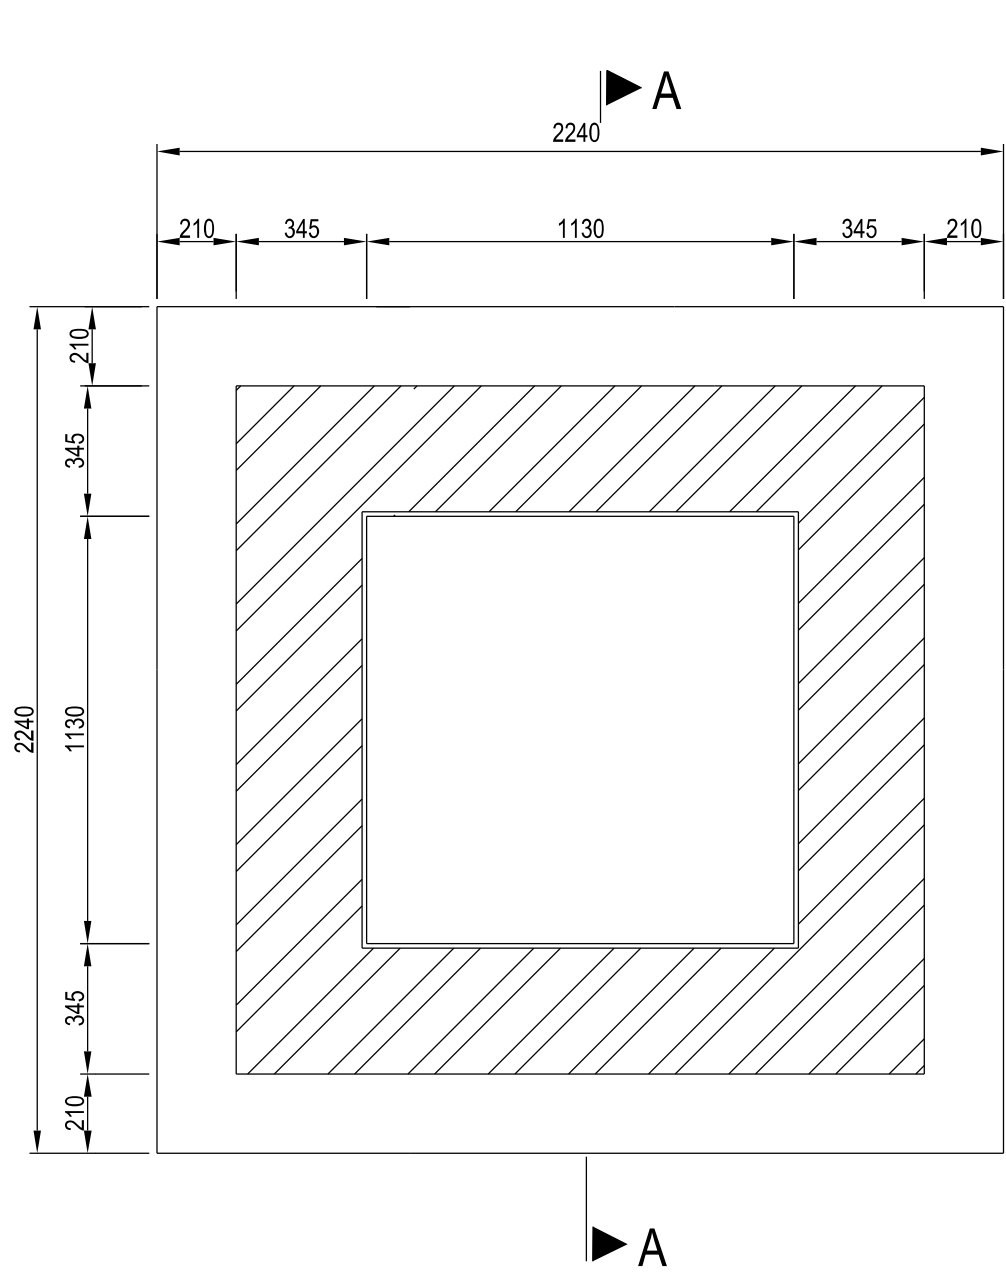

PLAN
SCALE 1:20

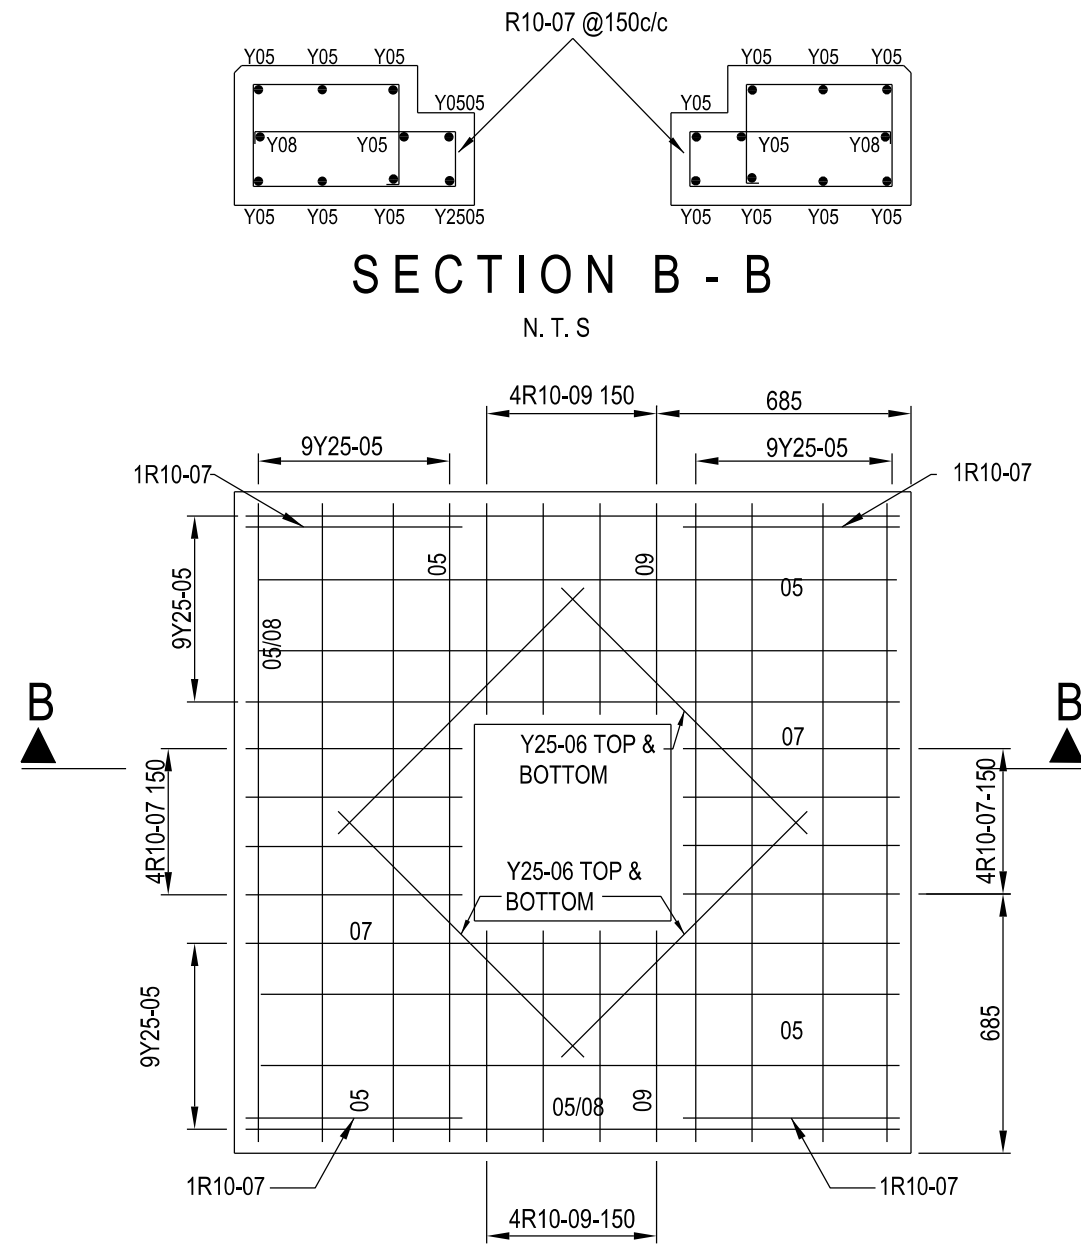

PLAN - REBAR LAYOUT
N.T.S

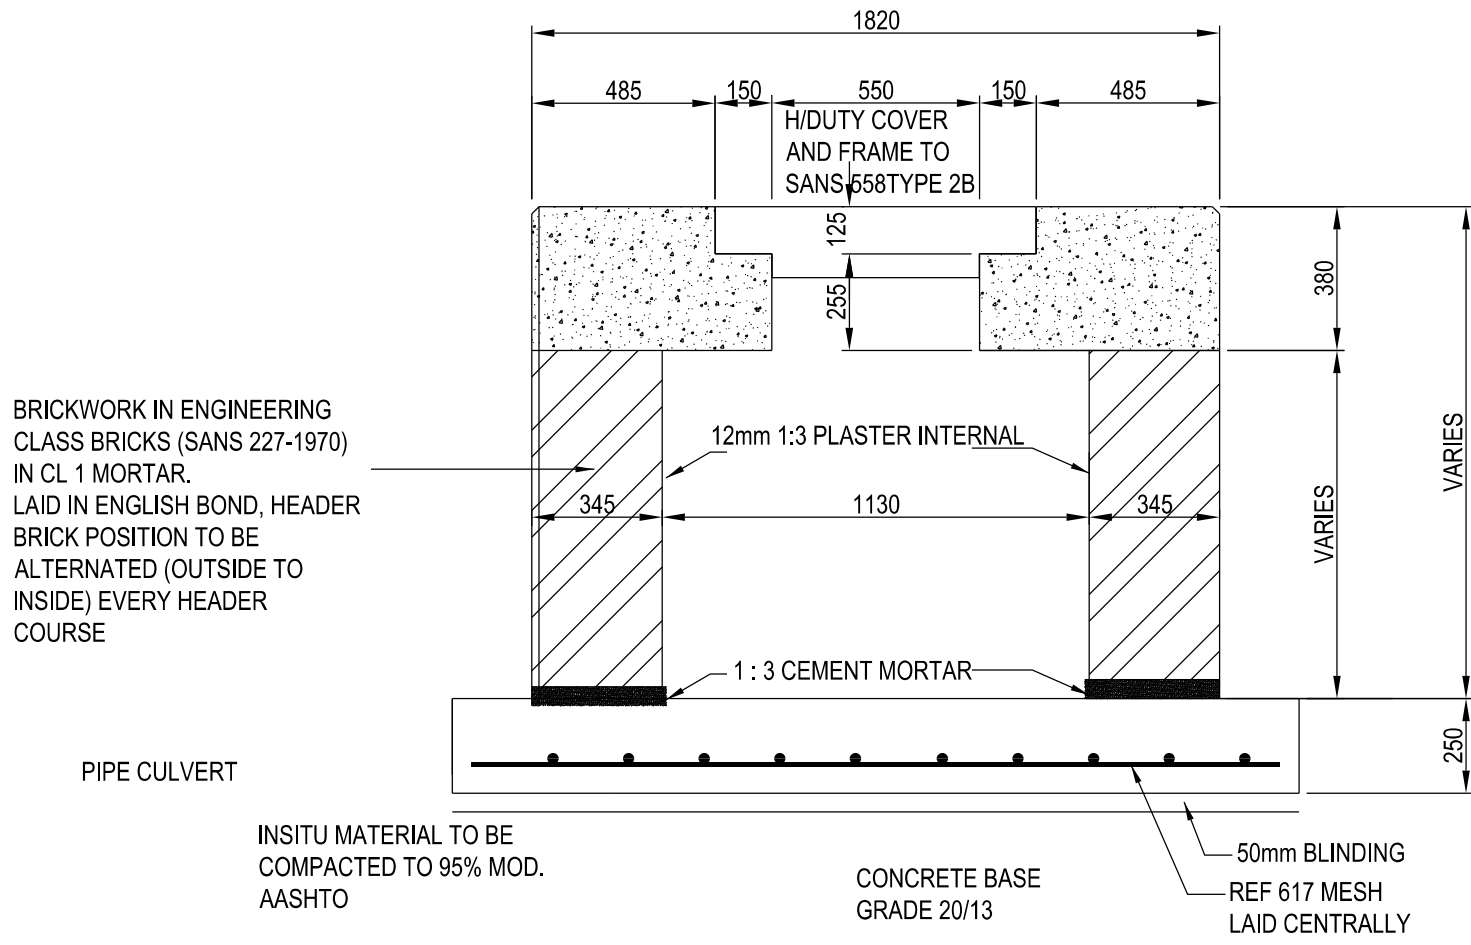


SECTION A-A
SCALE 1:20

- NOTES:
1. CONCRETE GRADES / REQUIRED COMPRESSIVE AT 28 DAYS:
BLINDING 15MPA/19
STRUCTURAL 40MPA/26
 2. A BLINDING LAYER OF 50mm (MIN.) SHALL BE PROVIDED UNDER ALL FOUNDING STRUCTURAL CONCRETE, WHERE SPECIFIED.
 3. FOUNDING COMPACTED IN-SITU LAYER TO BE INSPECTED BY THE ENGINEER PRIOR TO THE CASTING OF BUILDING LAYER.
 4. THE ENGINEER SHALL BE NOTIFIED AT LEAST 24 HOURS IN ADVANCE FOR THE INSPECTION OF THE WORKS PRIOR TO CONCRETING.
 5. CONCRETE COVER TO OUTER REINFORCING STEEL = 50mm UNLESS OTHERWISE SPECIFIED.
 6. APPROVED COVER BLOCKS TO BE PROVIDED.
 7. REINFORCING STEEL SHALL COMPLY WITH SANS 920 AND SHALL BE CUT AND BENT IN ACCORDANCE WITH SANS 82.
 8. CHARACTERISTIC STRENGTHS OF REINFORCING STEEL SHALL BE AS FOLLOWS:
HIGH YIELD STEEL (Y) BARS - 450MPA
MILD STEEL (R) BARS - 250MPA
 9. ALL EXPOSED CONCRETE EDGES SHALL BE CHAMFERED USING 19MM CHAMFERS, WHERE SPECIFIED.
 10. CONCRETE PLACING SHALL BE IN ACCORDANCE WITH SANS 0100 PART 2.
 11. CONCRETE FINISHES SHALL BE AS FOLLOWS:
CONCEALED SURFACES - ROUGH OFF-SHUTTER FINISH
EXPOSED SURFACES - SMOOTH OFF-SHUTTER FINISH, REPAIRED AND RUBBED DOWN USING CARBORUNDUM BLOCKS WHERE NECESSARY.
 12. PAVEMENT REPAIRS AROUND MANHOLES TO BE REINSTATED TO MATCH EXISTING, AS DIRECTED BY TECH-OFFICER.


MEMBER	N° OFF	TYPE	DIA.	MARK	TOTAL	LENGTH	CODE	BENDING DIMENSIONS					
								A	B	C	D	E	MASS
1 - OFF MANHOLE TOP SW2	36	Y25	05		36	1900	35	1710					263
	8	Y25	06		8	1000	20	1000					31
	12	R10	07		12	2100	75	250	380	270	530	140	16
	4	Y10	08		4	1700	20	1700					4
	8	R10	09		8	2000	75	200	380	220	530	140	10
TOTAL MASS IN kg						R6	R8	R10	R12	R16	R20	R25	R32
324								26					
						Y6	Y8	Y10	Y12	Y16	Y20	Y25	Y32
								4				294	

HEAVY DUTY M.H. TYPE SD2

		GENERAL NOTES	
--	--	---------------	--	--	

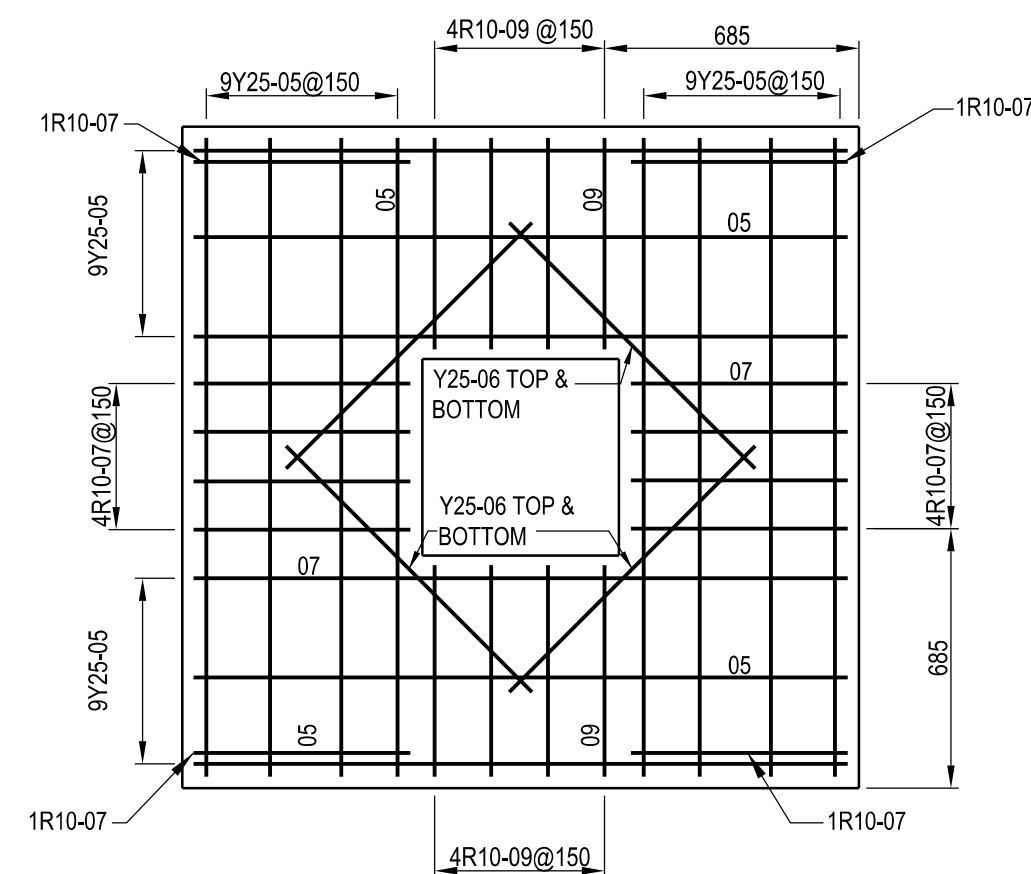

PLAN


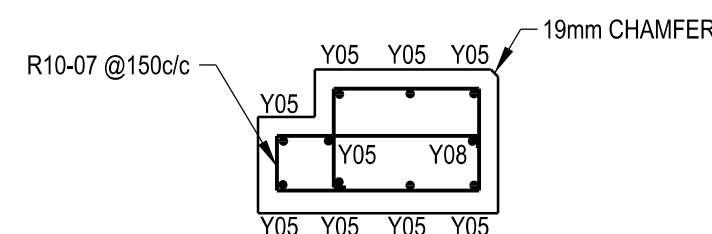


SECTION A-A
1:20

MEMBER	N° OFF	TYPE	DIA.	MARK	TOTAL	LENGTH	CODE	BENDING DIMENSIONS					MASS
								A	B	C	D	E	
1 - OFF MANHOLE TOP T2	36	Y25	05	36	1900	34	1710						263
	8	Y25	06	8	1000	20	1000						31
	12	R10	07	12	2100	75	250	380	270	530	140		16
	4	Y10	08	4	1700	20	1700						4
	8	R10	09	8	2000	75	200	380	220	530	140		10
TOTAL MASS IN kg 324					R6	R8	R10	R12	R16	R20	R25	R32	
							26						
					Y6	Y8	Y10	Y12	Y16	Y20	Y25	Y32	
							4				294		

MEMBER	N° OFF	TYPE	DIA.	MARK	TOTAL	LENGTH	CODE	BENDING DIMENSIONS					MASS
								A	B	C	D	E	
1 - OFF MANHOLE TOP T2	36	Y25	05	36	1900	34	1710						263
	8	Y25	06	8	1000	20	1000						31
	12	R10	07	12	2100	75	250	380	270	530	140		16
	4	Y10	08	4	1700	20	1700						4
	8	R10	09	8	2000	75	200	380	220	530	140		10
TOTAL MASS IN kg 324					R6	R8	R10	R12	R16	R20	R25	R32	
							26						
					Y6	Y8	Y10	Y12	Y16	Y20	Y25	Y32	
							4				294		

[illegible]

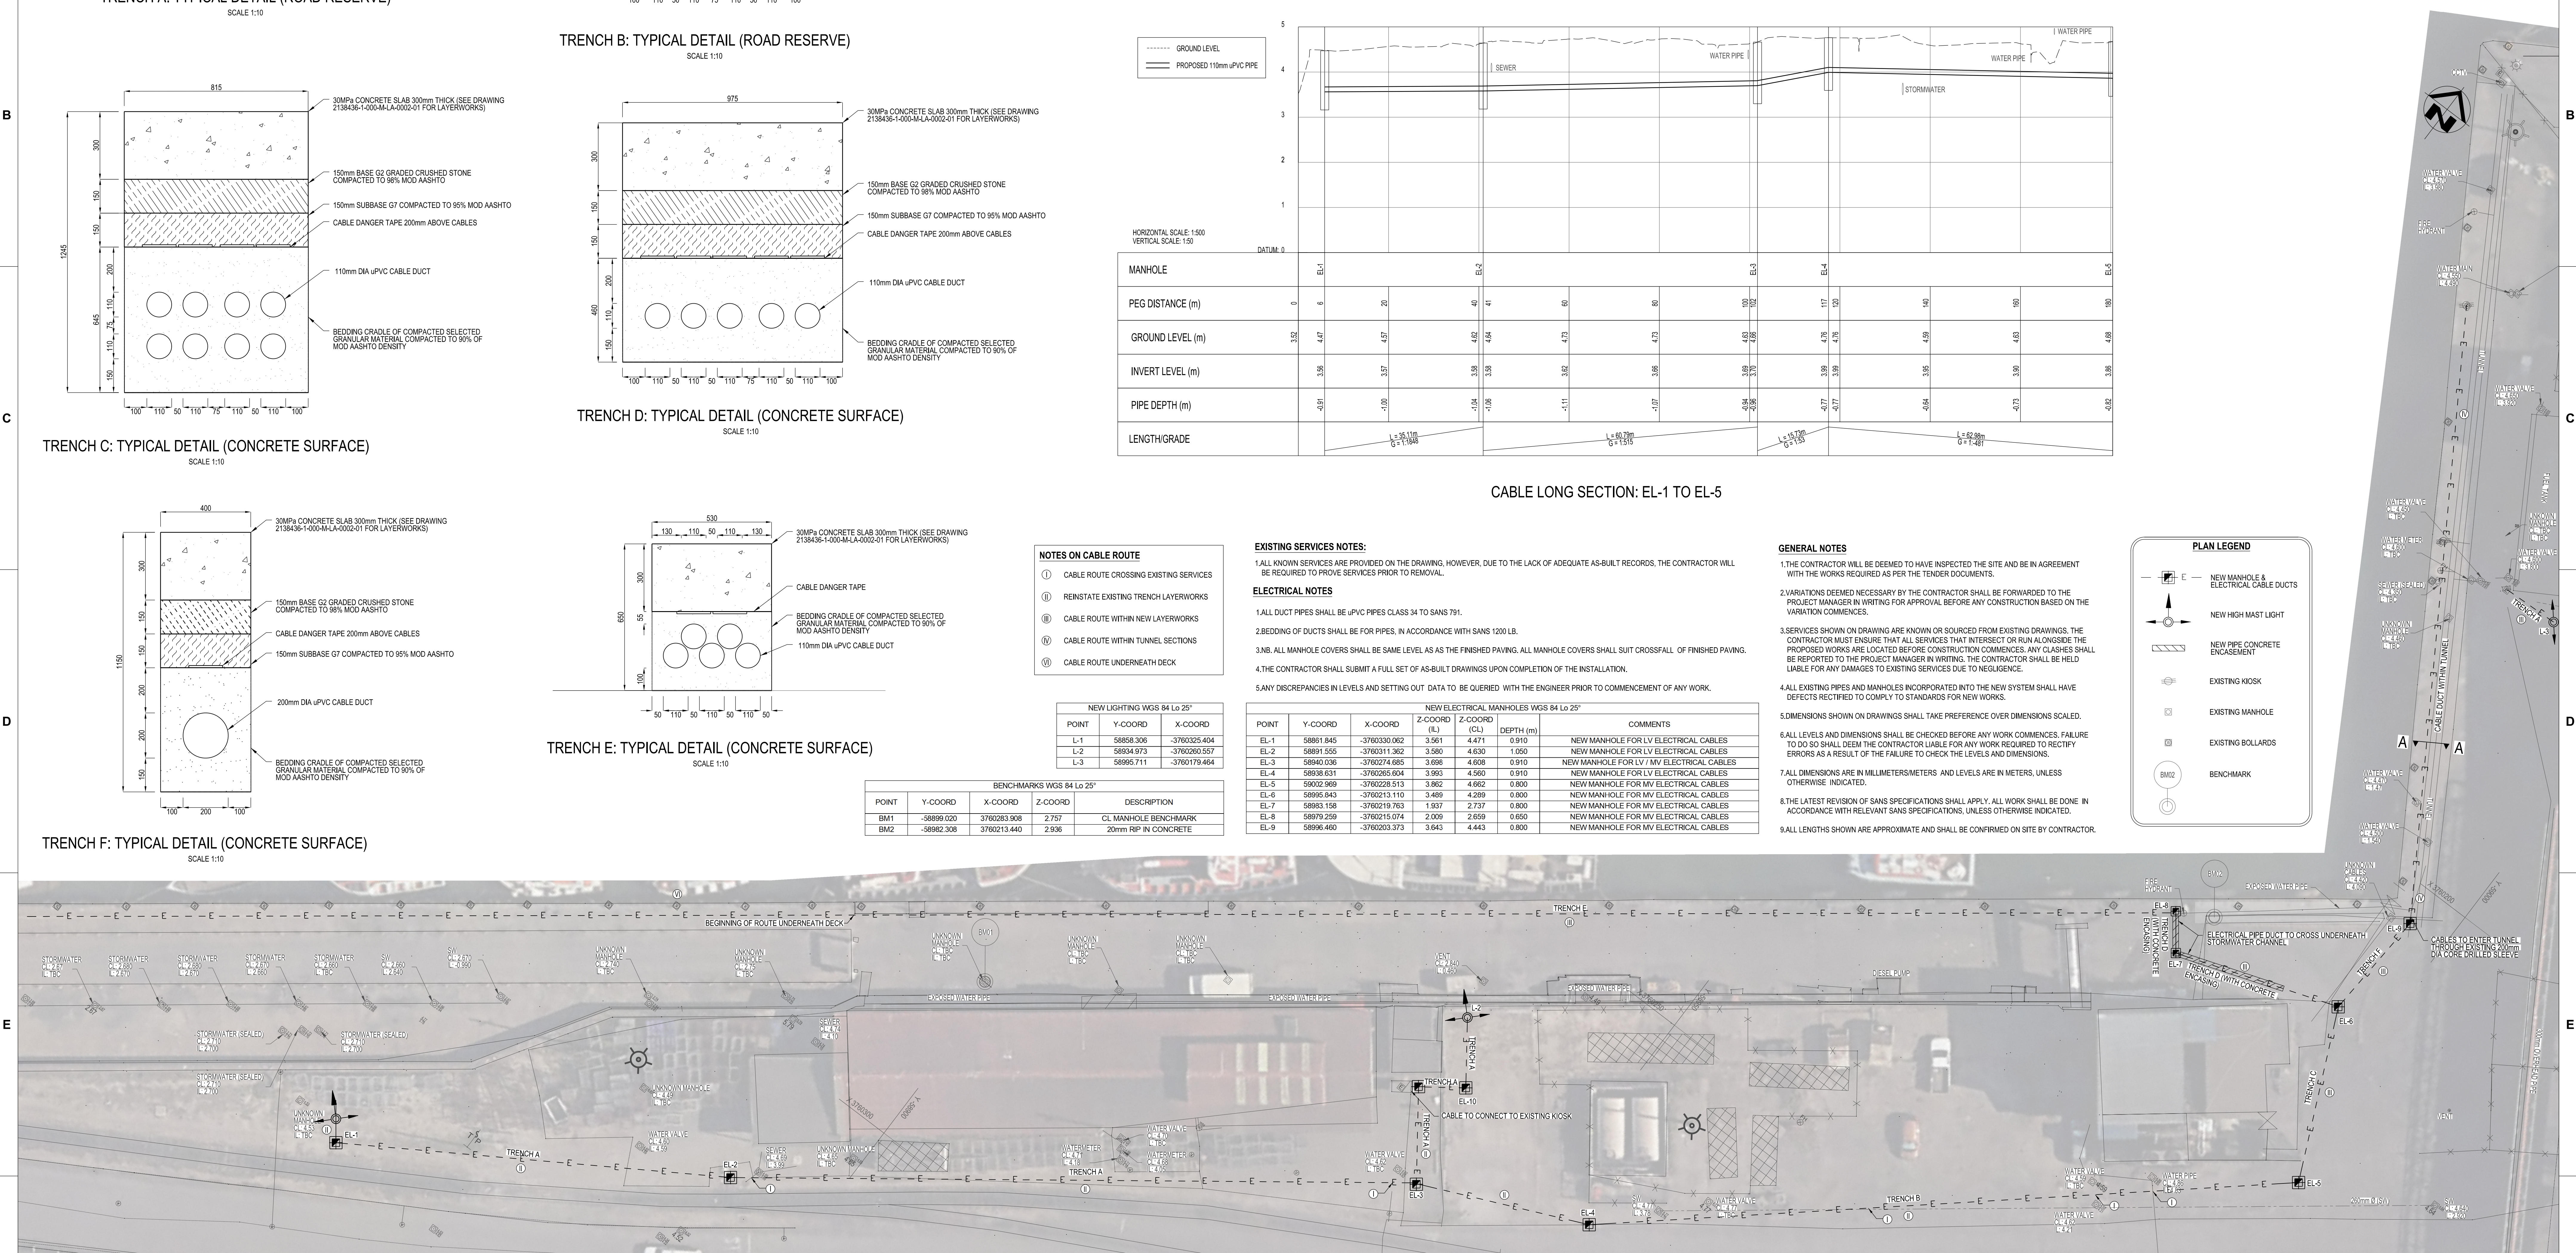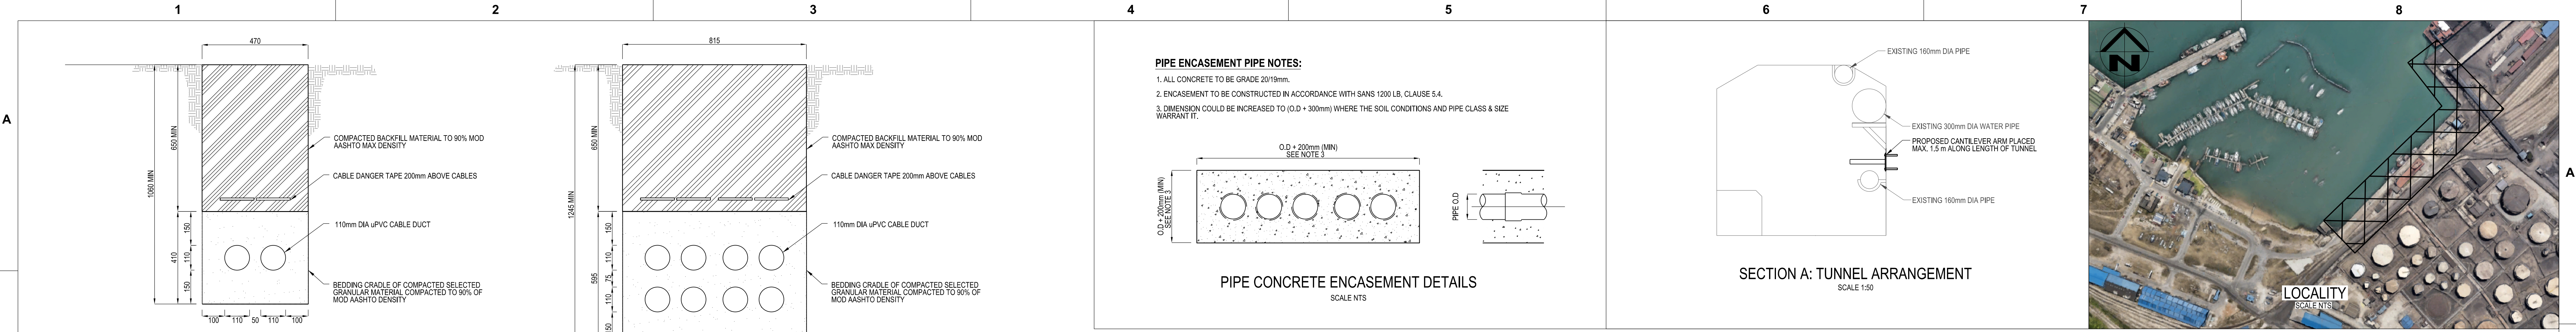

F	
---	--	--	