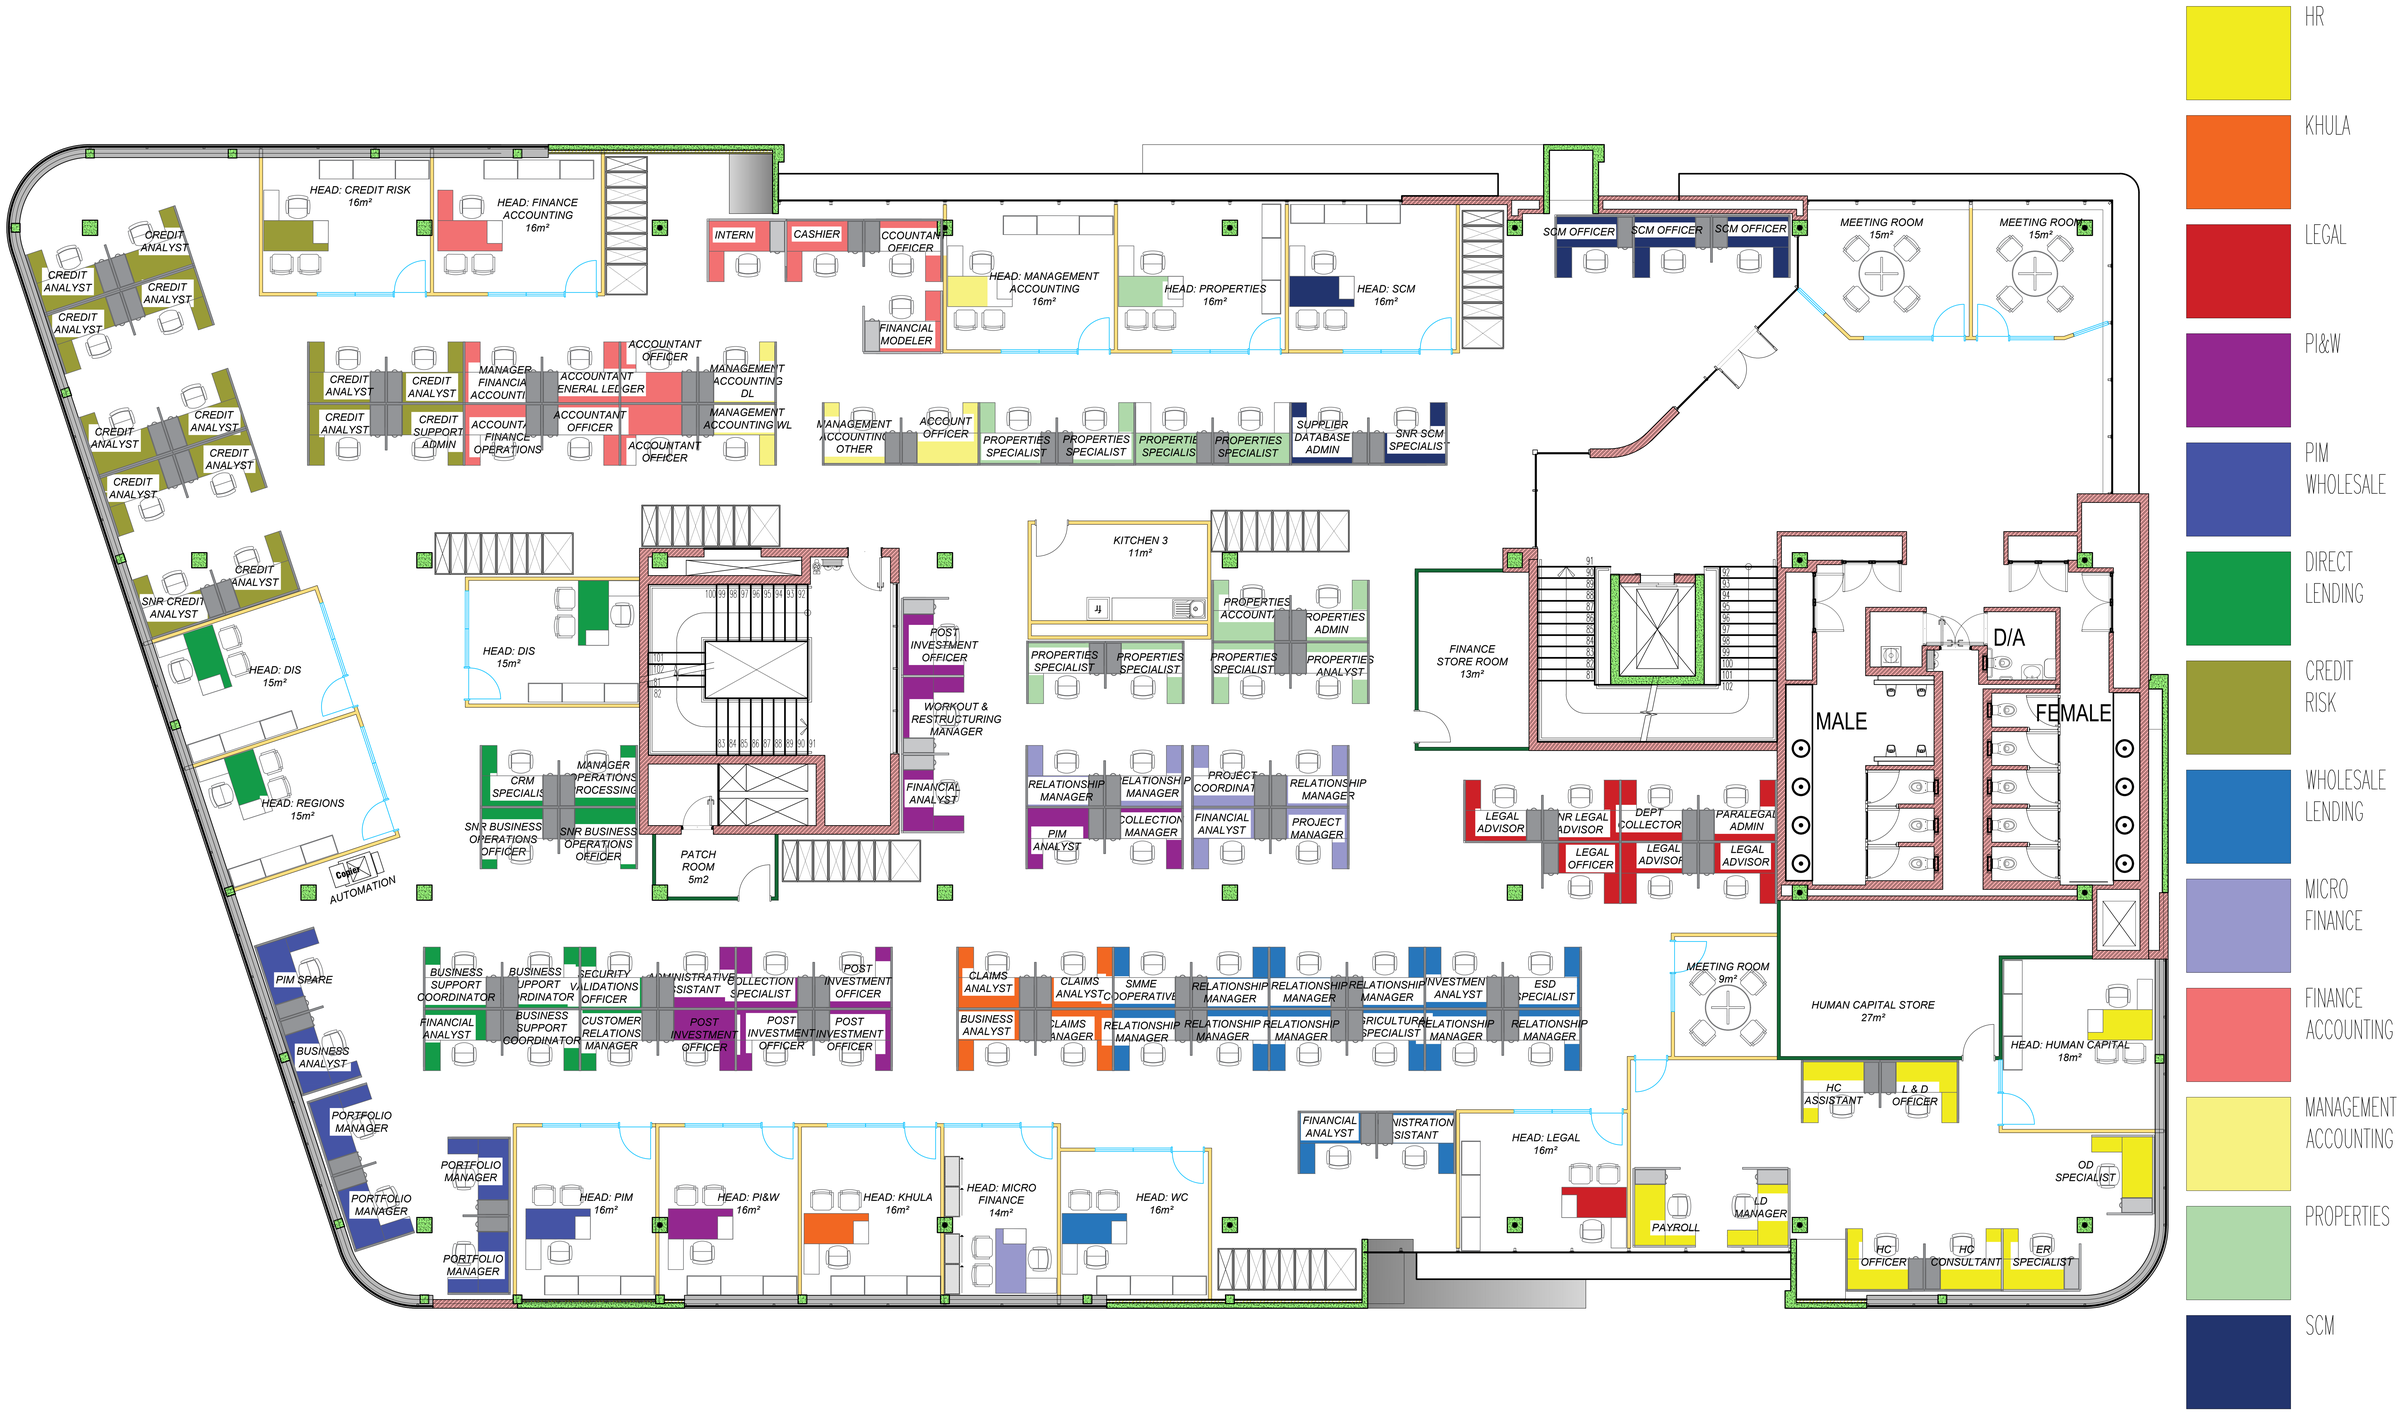
HEAD: CREDIT RISK 16m²
HEAD: FINANCE ACCOUNTING 16m²
INTERN
CASHIER
ACCOUNTANT OFFICER
FINANCIAL MODELER
HEAD: MANAGEMENT ACCOUNTING 16m²
HEAD: PROPERTIES 16m²
HEAD: SCM 16m²
SCM OFFICER
SCM OFFICER
SCM OFFICER
MEETING ROOM 15m²
MEETING ROOM 15m²
CREDIT ANALYST
SNR CREDIT ANALYST
HEAD: DIS 15m²
HEAD: REGIONS 15m²
COMP AUTOMATION
CREDIT SUPPORT ADMIN
ACCOUNTANT OFFICER
MANAGEMENT ACCOUNTING OTHER
ACCOUNT OFFICER
PROPERTIES SPECIALIST
SUPPLIER DATABASE ADMIN
SNR SCM SPECIALIST
KITCHEN 3 11m²
PROPERTIES ADMIN
PROPERTIES ANALYST
FINANCE STORE ROOM 13m²
MALE
FEMALE
D/A
POST INVESTMENT OFFICER
WORKOUT & RESTRUCTURING MANAGER
FINANCIAL ANALYST
CRM SPECIALIST
MANAGER OPERATIONS PROCESSING
SNR BUSINESS OPERATIONS OFFICER
PATCH ROOM 5m2
RELATIONSHIP MANAGER
PIM ANALYST
COLLECTION MANAGER
PROJECT COORDINATOR
PROJECT MANAGER
LEGAL ADVISOR
SNR LEGAL ADVISOR
DEPT COLLECTOR
PARALEGAL ADMIN
LEGAL OFFICER
PIM SPARE
BUSINESS ANALYST
PORTFOLIO MANAGER
BUSINESS SUPPORT COORDINATOR
SECURITY VALIDATIONS OFFICER
ADMINISTRATIVE ASSISTANT
COLLECTION SPECIALIST
CUSTOMER RELATIONS MANAGER
CLAIMS ANALYST
SMME COOPERATIVE
ESD SPECIALIST
MEETING ROOM 9m²
HUMAN CAPITAL STORE 27m²
HEAD: HUMAN CAPITAL 18m²
HC ASSISTANT
L & D OFFICER
HEAD: PIM 16m²
HEAD: PI&W 16m²
HEAD: KHULA 16m²
HEAD: MICRO FINANCE 14m²
HEAD: WC 16m²
HEAD: LEGAL 16m²
PAYROLL
L&D MANAGER
OD SPECIALIST
HC OFFICER
HC CONSULTANT
ER SPECIALIST
HR
KHULA
LEGAL
PI&W
PIM WHOLESALE
DIRECT LENDING
CREDIT RISK
WHOLESALE LENDING
MICRO FINANCE
FINANCE ACCOUNTING
MANAGEMENT ACCOUNTING
PROPERTIES
SCM

SECOND