ANNEXURE D

LAND (INCLUDING IMPROVEMENTS)

Description	Asset No.	Area
PORTION OF ERF 19711, EAST LONDON	EBX2466L	± 2 960 m²
PORTION OF ERF 19720, EAST LONDON	EBX2467L	± 3 810 m²
TOTAL AREA		**± 6 770 m²**

LIST OF IMPROVEMENTS

Description	Asset No.	Area
SEWERAGE TANK	05ZH009L	± 5 m²
TOTAL		**± 5 m²**

TRANSNET
national ports authority

Plan prepared for:
TRANSNET NATIONAL PORTS AUTHORITY
REAL ESTATE
Port Control Building
Ganteaume Crescent
Port of East London
Contact person: Mr Vuyolwethu Makunga
Tel: (043) 700 1022

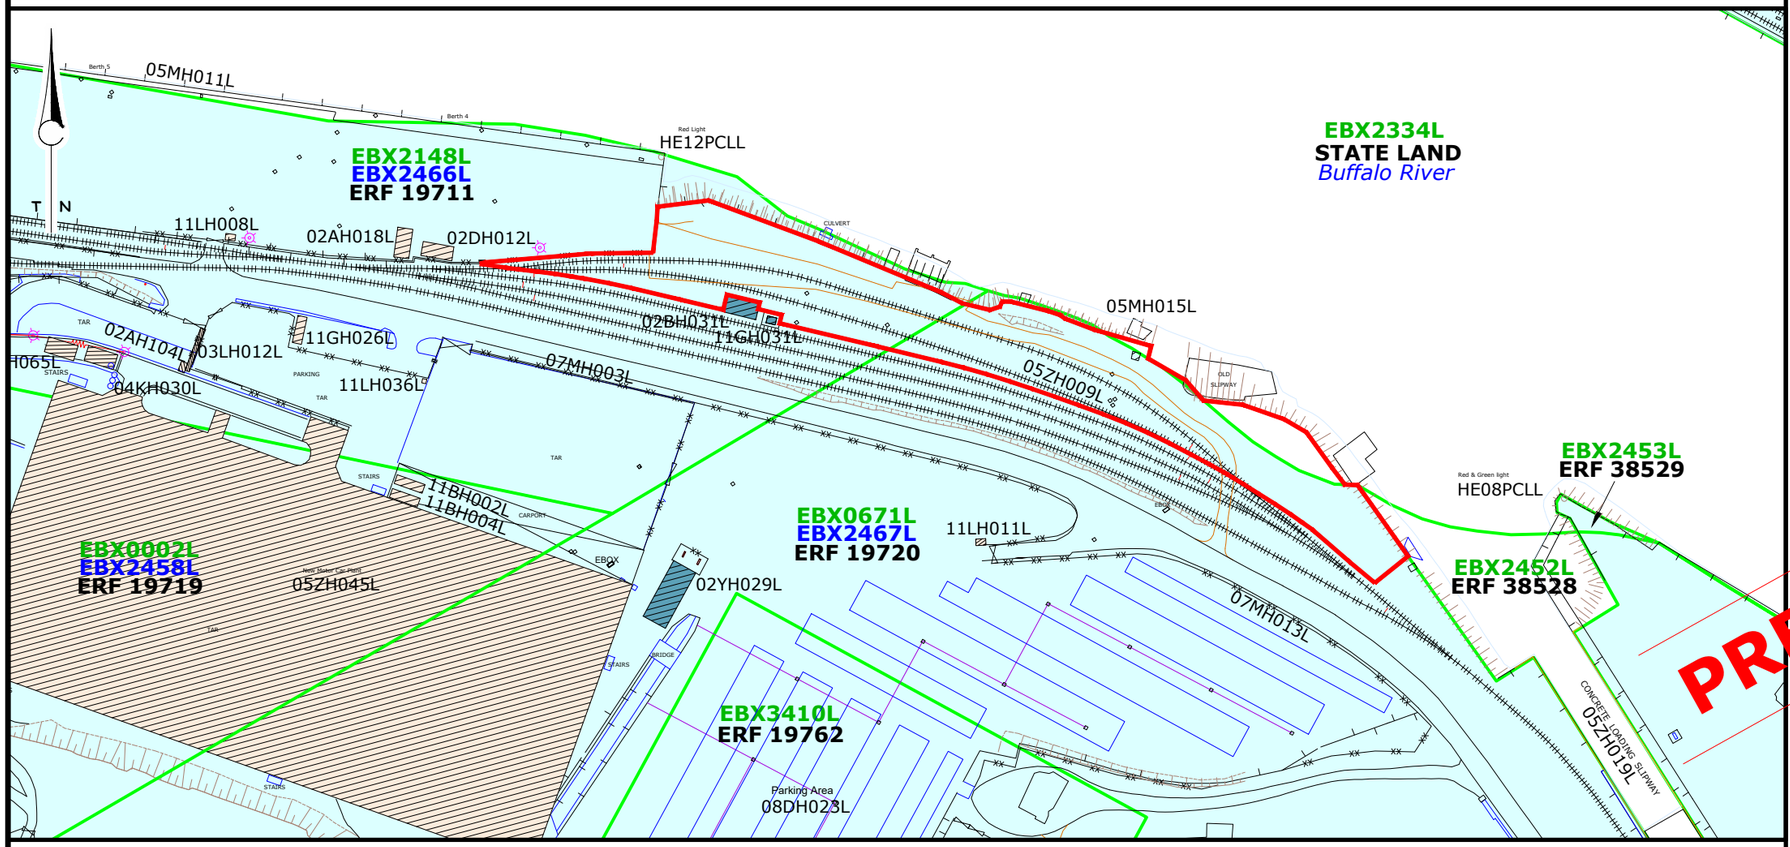

LEGEND:

Ownership

Buildings and Structures	*Land*	
		TRANSNET NATIONAL PORTS AUTHORITY
		TRANSNET PORT TERMINALS
		TRANSNET CADASTRAL BOUNDARY
		AREAS IDENTIFIED FOR PROPOSED LEASE

AERIAL PHOTO **NOT TO SCALE**

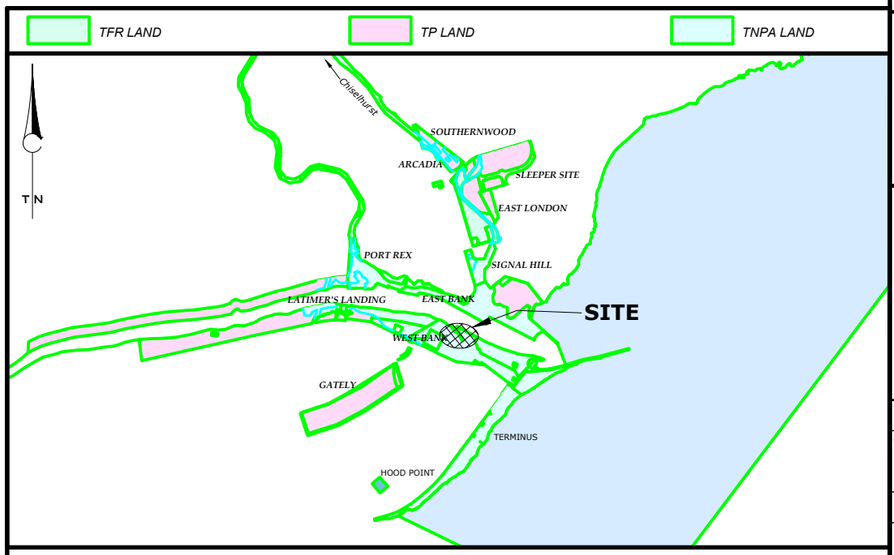

LOCALITY PLAN **NOT TO SCALE**

TRANSNET

Plan prepared by:
TRANSNET PROPERTY, GEO-SPATIAL: CENTRAL REGION
Room 502, 5th Floor, Transnet Building GQEBERHA 6000
PO Box 1030 GQEBERHA 6000
Tel: (041) 507-1331
Fax: (041) 507-2884

PORT OF EAST LONDON

PLAN SHOWING AREA IDENTIFIED FOR PROPOSED LEASE

Compiled:	*Checked:*	*Client File Ref.:*
W.CERFONTEYN	*M.MOODALEY*	*GS File Ref.:* *LSEL/EB1/1225/0*
		Original Ref.:
Date: *2024-07-11*		SCALE : 1 / 2 000
Rev.##:-		
PLAN No.		