FOR UNTOLERANCED DIMENSIONS SEE ISO 2768-1: DESIGNATION M
FOR GENERAL TOLERANCE ON WELDED CONSTRUCTIONS SEE ISO 13920: CLASS A E

2D STATUS | IN WORK

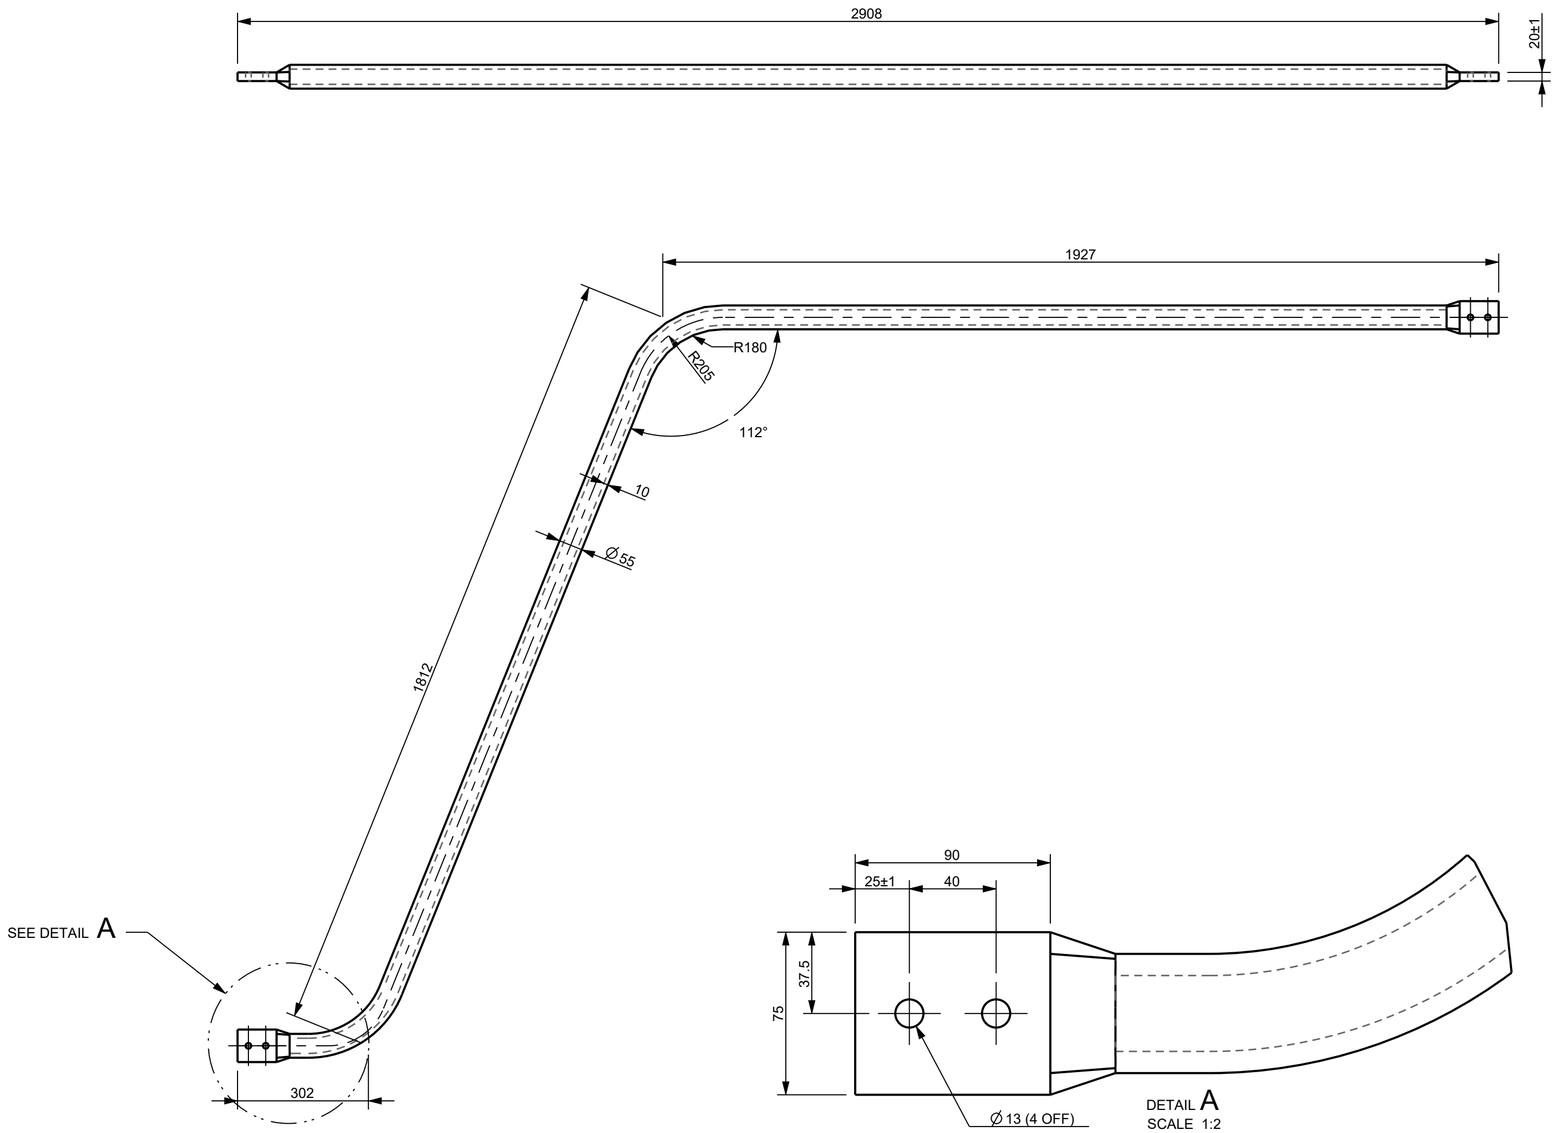

NOTE:
1. COMPLIES TO SPECIFICATION BBH5561
2. PAINT AFTER ASSEMBLY, EXCEPT FOR PLATED PARTS
3. ENDS TO BE TIN PLATED
4. CRRC P/N: ZRAJA1011419

AMENDMENTS

MASS 44.25 Kg

COPYRIGHT
THIS DRAWING TOGETHER WITH THE COPYRIGHT IS THE PROPERTY OF
TRANSNET
THIS DRAWING OR ANY PART THEREOF IS NOT TO BE COPIED OR OTHERWISE REPRODUCED OR USED FOR MANUFACTURE OR ANY OTHER PURPOSE WITHOUT THE WRITTEN PERMISSION FROM
CHIEF EXECUTIVE,
TRANSNET ENGINEERING

ASSEMBLY DRG No. PEL99M_0110 -		DRAWN	M.L.C.
- -		CHECKED	M.N.N.
CLASS 20E		APPROVED	S.L.B.
TYPE ELECTRIC LOCOMOTIVE		DATE	2023/11/21
-		SCALE	1:10
DOCUMENT REFERENCE No.	-		

A-2 PROJECTION

KILNER PARK LOCOMOTIVES

BUSBAR

BUSBAR 2 ASM

ROOF 2

SHEET 1 OF 1

MATERIAL

COPPER
COPPER
PIPE Ø 55 x 10
4077

TRANSNET ENGINEERING

No. PEL99M_00109 REV. -