


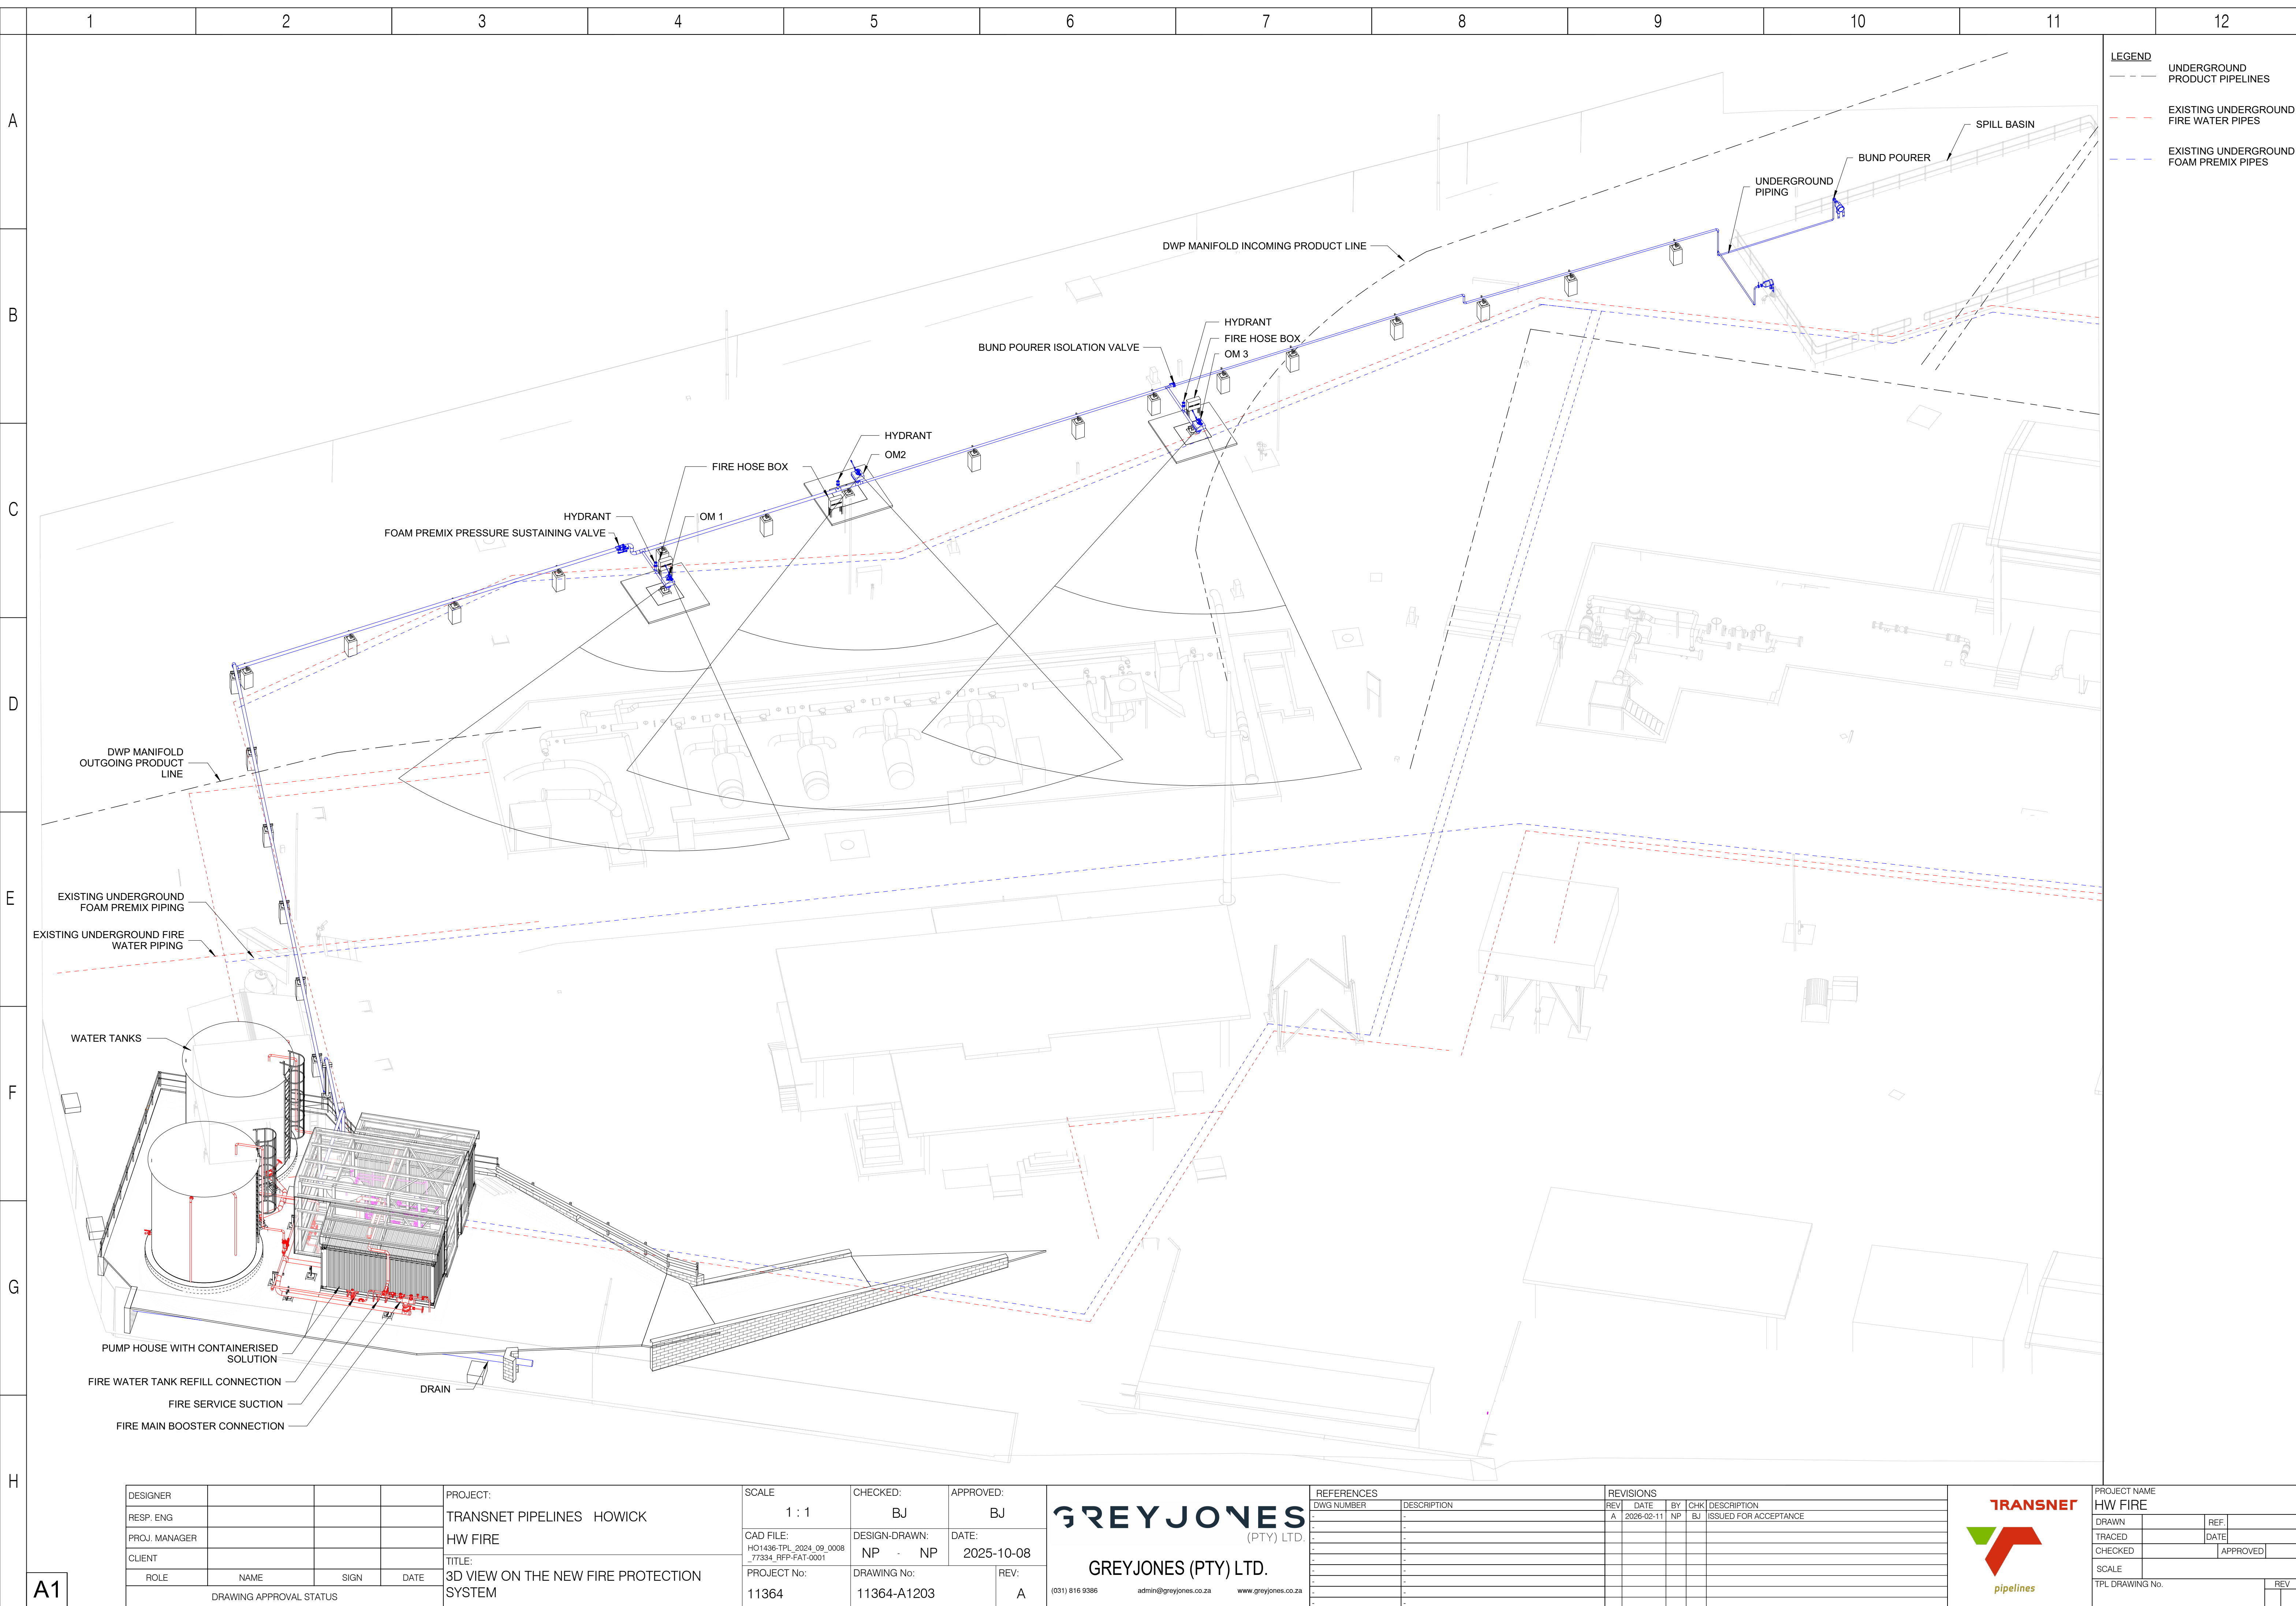

DESIGNER			
RESP. ENG			
PROJ. MANAGER			
CLIENT			
ROLE	NAME	SIGN	DATE
DRAWING APPROVAL STATUS			


PROJECT:	TRANSNET PIPELINES HOWICK
TITLE:	3D VIEW ON THE NEW FIRE PROTECTION SYSTEM

SCALE	1 : 1	CHECKED:	BJ	APPROVED:	BJ
CAD FILE:	HO1436-TPL 2024_09_0008 77334_RFP-FAT-0001	DESIGN-DRAWN:	NP NP	DATE:	2025-10-08
PROJECT No:	11364	DRAWING No:	11364-A1203	REV:	A


GREYJONES
(PTY) LTD.
GREYJONES (PTY) LTD.
(031) 816 9386 admin@greyjones.co.za www.greyjones.co.za

REFERENCES	
DWG NUMBER	DESCRIPTION
-	-
-	-
-	-
-	-
-	-
-	-
-	-
-	-
-	-

REVISIONS				
REV	DATE	BY	CHK	DESCRIPTION
A	2026-02-11	NP	BJ	ISSUED FOR ACCEPTANCE

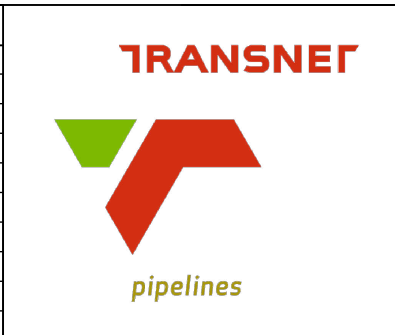

PROJECT NAME	HW FIRE		
DRAWN	REF	DATE	
TRACED			
CHECKED	APPROVED		
SCALE			
TPL DRAWING No.		REV	

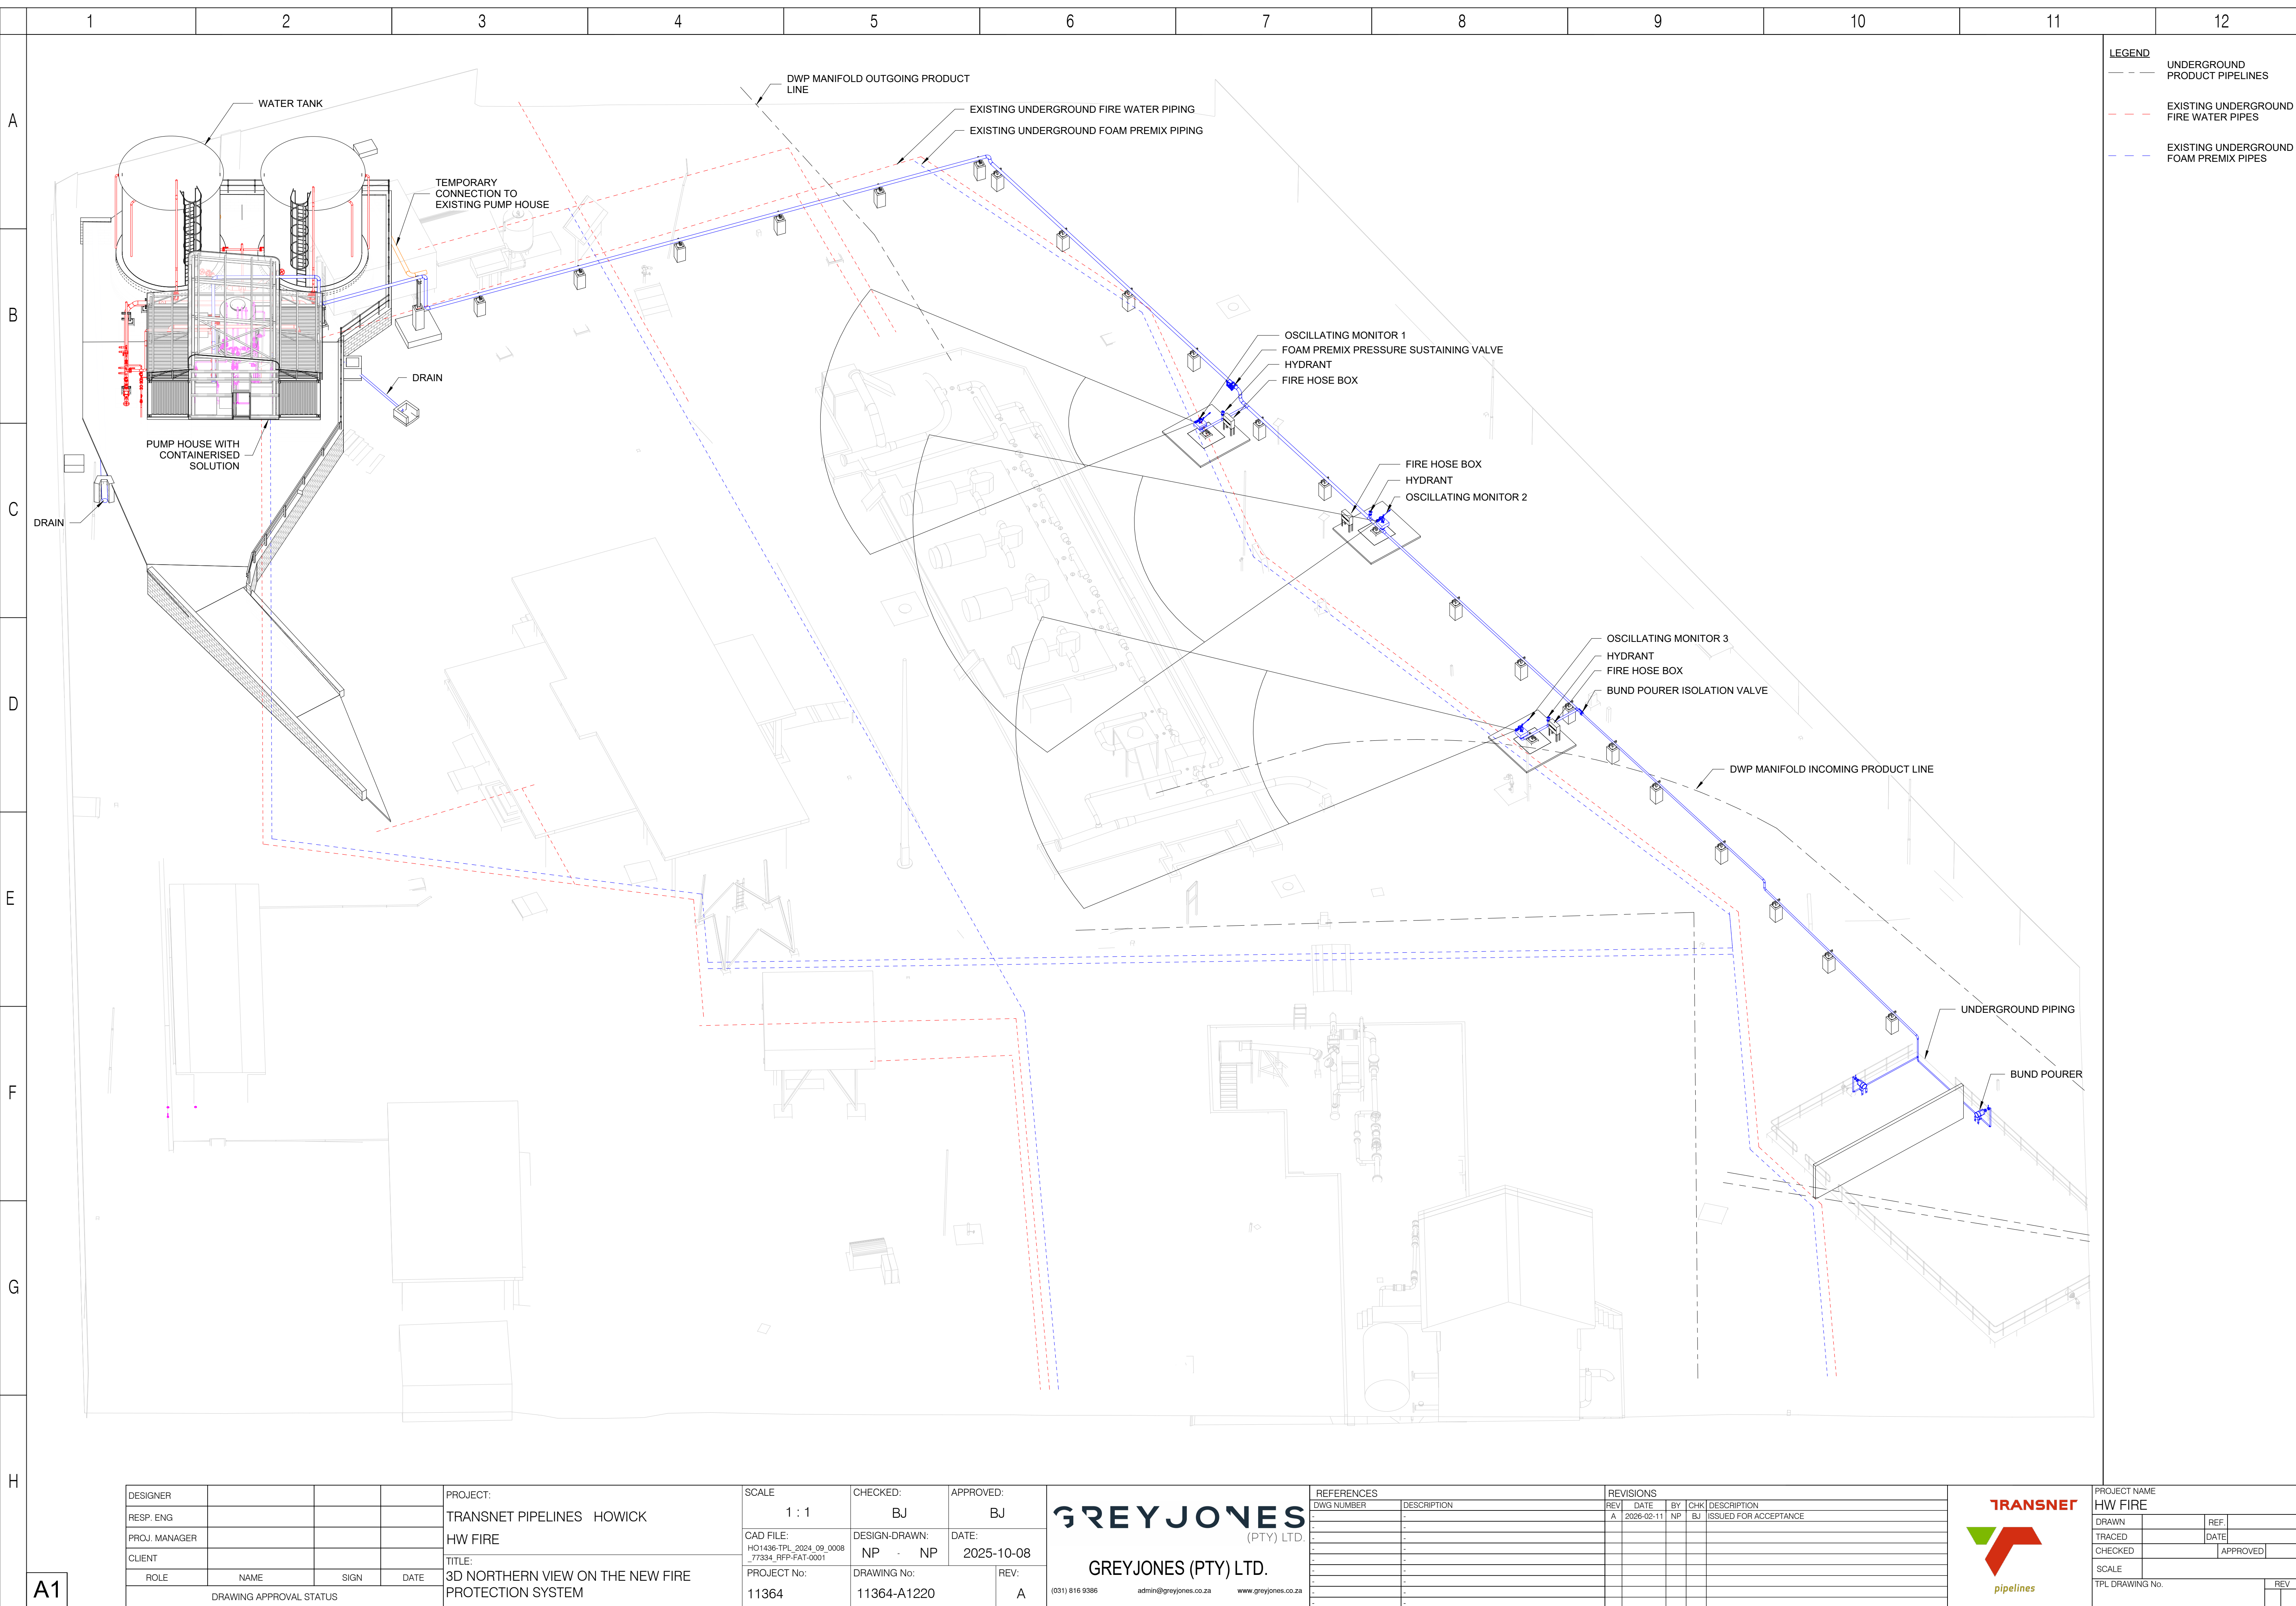

LEGEND	
	UNDERGROUND PRODUCT PIPELINES
	EXISTING UNDERGROUND FIRE WATER PIPES
	EXISTING UNDERGROUND FOAM PREMIX PIPES

DESIGNER			
RESP. ENG			
PROJ. MANAGER			
CLIENT			
ROLE	NAME	SIGN	DATE
DRAWING APPROVAL STATUS			

PROJECT:	TRANSNET PIPELINES HOWICK
TITLE:	3D NORTHERN VIEW ON THE NEW FIRE PROTECTION SYSTEM

SCALE	1 : 1	CHECKED:	BJ	APPROVED:	BJ
CAD FILE:	HO1436-TPL_2024_09_0008_77334_RFP-FAT-0001	DESIGN-DRAWN:	NP NP	DATE:	2025-10-08
PROJECT No:	11364	DRAWING No:	11364-A1220	REV:	A

GREYJONES

(PTY) LTD.

GREYJONES (PTY) LTD.


(031) 816 9386

admin@greyjones.co.za

www.greyjones.co.za

REFERENCES	
DWG NUMBER	DESCRIPTION

REVISIONS				
REV	DATE	BY	CHK	DESCRIPTION
A	2026-02-11	NP	BJ	ISSUED FOR ACCEPTANCE

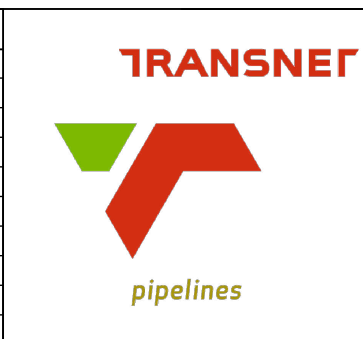

PROJECT NAME			HW FIRE
DRAWN		REF	
TRACED		DATE	
CHECKED		APPROVED	
SCALE			
TPL DRAWING No.		REV	

