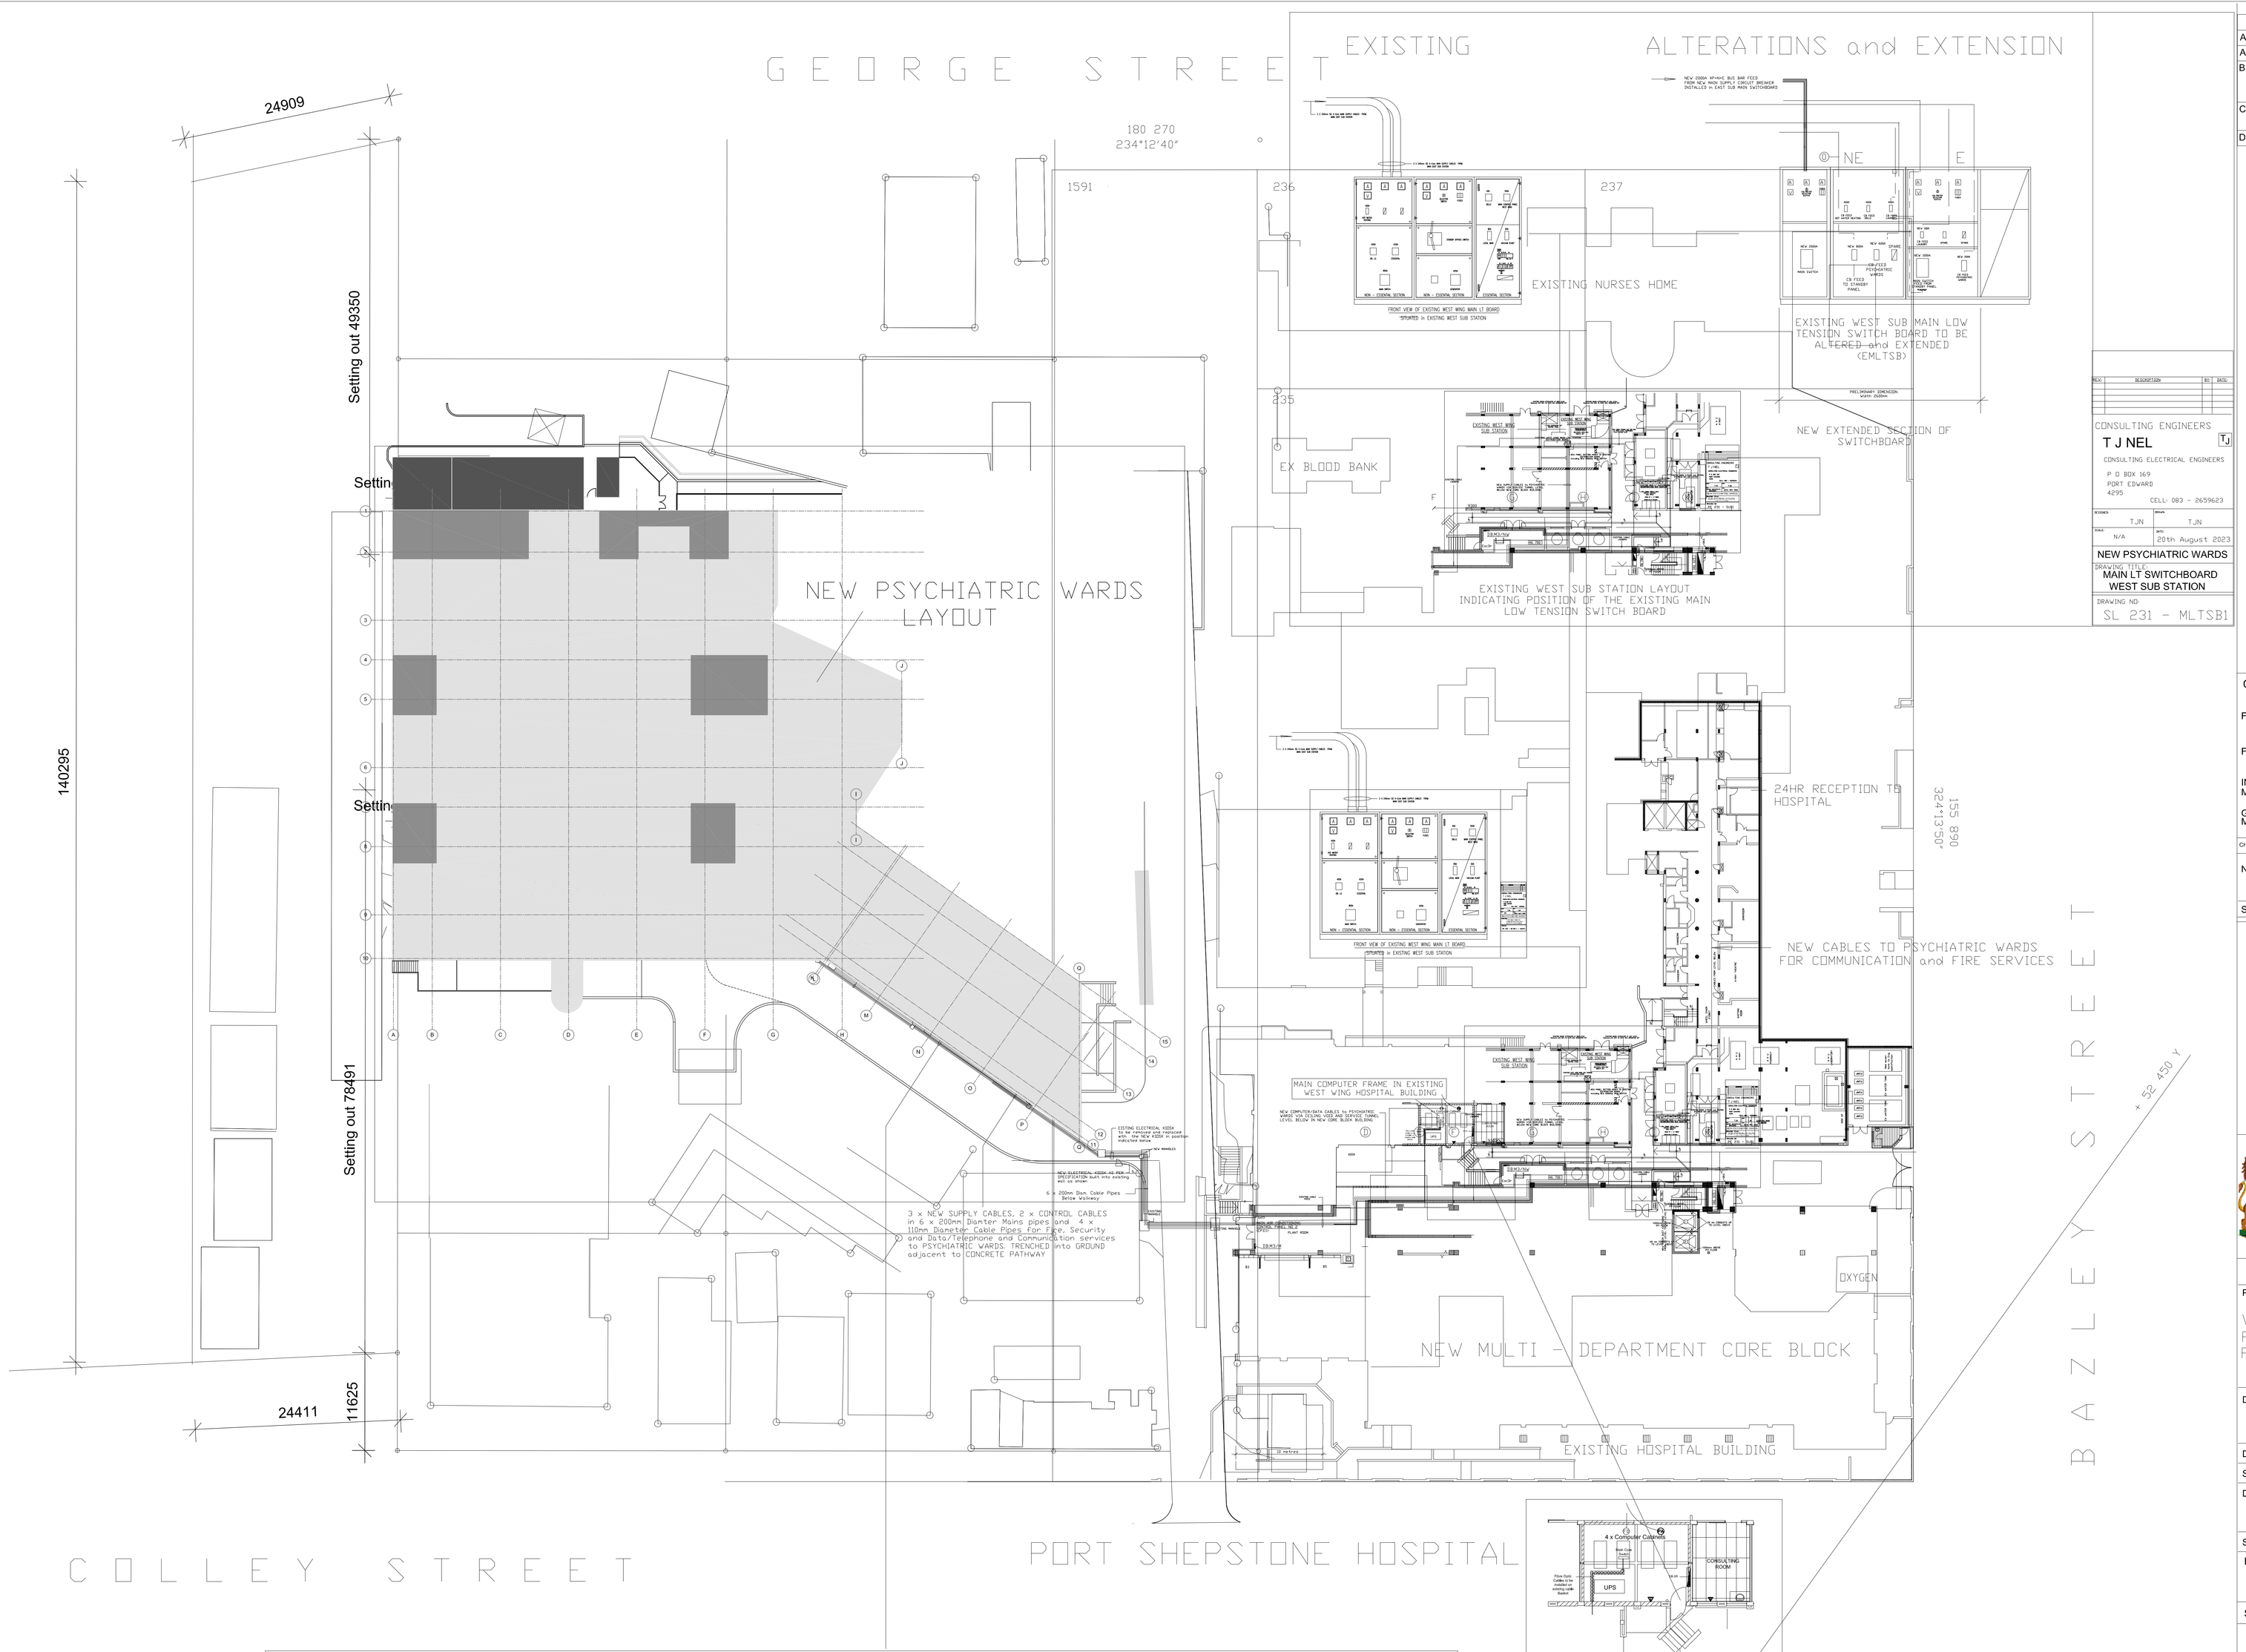

6 x 200mm dia. Cable pipes 1200mm below ground level for NEW CABLES FOR SUPPLY TO MAIN DISTRIBUTION BOARD IN PSYCHIATRIC WARDS
plus
4 x 110mm CABLE PIPES for COM, DATA and FIRE SERVICES

Site Plan
1 : 500

ELECTRICAL INSTALLATION

No.	Description	Date	By
A	Information only	17.02.2016	SG
A	For purpose of discussion	23.02.2016	SG
B	Adjusted retaining wall to be 700mm inclusive of finish. Passage door positions revised.	24.02.2016	SG
C	Increased size of basement parking. Adjusted DB positions. Increased size of lift.	15.03.2016	SG
D	Updated Structure	30.05.2016	SG

REV.	DESCRIPTION	BY	DATE

CONSULTING ENGINEERS
T J NEL
CONSULTING ELECTRICAL ENGINEERS
P O BOX 169
PORT EDWARD
4295
CELL: 083 - 2659623

DESIGN: TJN | DRAW: TJN
SCALE: N/A | DATE: 20th August 2023

NEW PSYCHIATRIC WARDS

DRAWING TITLE
MAIN LT SWITCHBOARD
WEST SUB STATION

DRAWING NO
SL 231 - MLTSB1

CLIENT DEPARTMENT SIGNATURES

FACILITY STAMP

FACILITY MANAGER

INFRASTRUCTURE MANAGER

GENERAL MANAGER

CHECKED BY PROFESSIONAL CONSULTANT

Name: TILMAN NEL
T J NEL — 12 November 2023
Signature — Date

CONSULTING ENGINEERS
T J NEL
CONSULTING ELECTRICAL ENGINEERS
P O BOX 169
PORT EDWARD
4295
CELL: 083 - 2659623

public works
Department:
Public Works
PROVINCE OF KWAZULU-NATAL
SOUTHERN REGION

Project
WIMS NO: 044044 SOUTHERN REGION
PORT SHEPSTONE DEPARTMENT OF HEALTH
PORT SHEPSTONE PROVINCIAL HOSPITAL
NEW PSYCHIATRIC WARD

Drawing Description
SITE PLAN

Drawn: TJN — Date: 12 AUG 2024
Scale/s: 10 metres — Revision:

Drawing number
SL 231 - ESP1

Stamped by Plans Approval Committee

DOPW Drawing number
WIMS NO 0000000/A01

Stamped by Plans Approval Committee