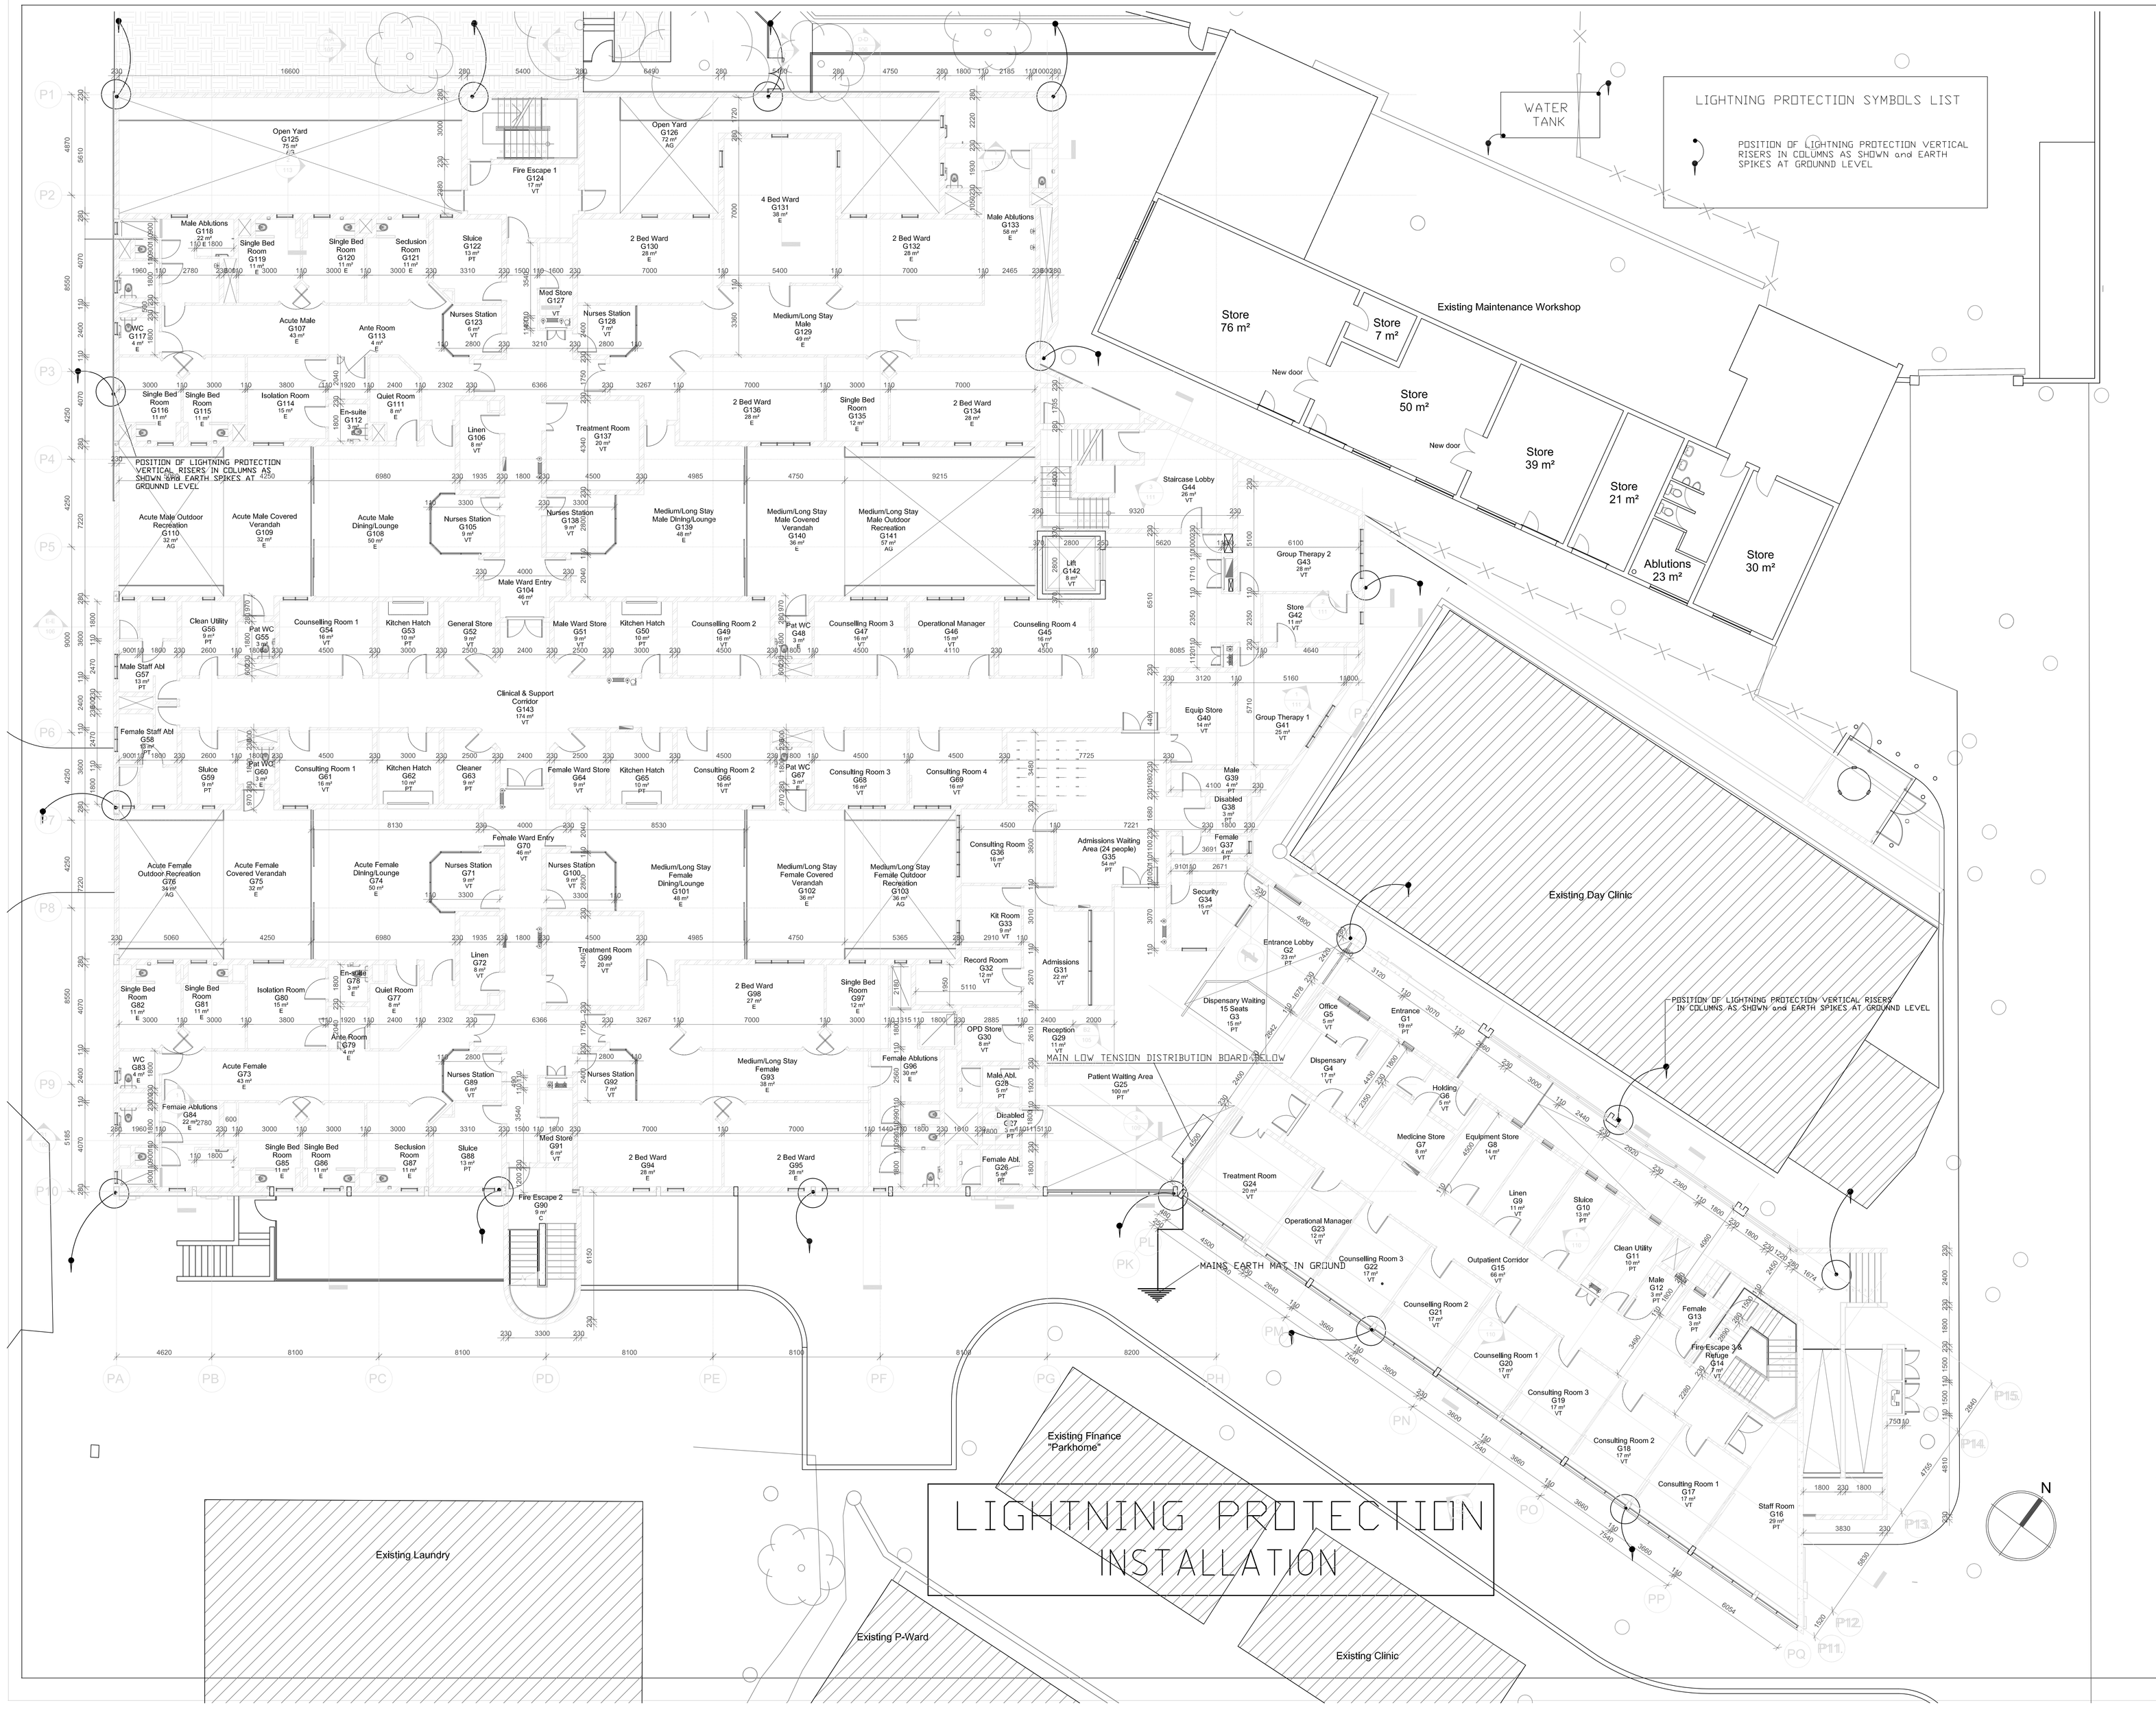

LIGHTNING PROTECTION SYMBOLS LIST

POSITION OF LIGHTNING PROTECTION VERTICAL RISERS IN COLUMNS AS SHOWN and EARTH SPIKES AT GROUNND LEVEL

CLIENT DEPARTMENT SIGNATURES

FACILITY STAMP

FACILITY MANAGER

INFRASTRUCTURE MANAGER

GENERAL MANAGER

CHECKED BY PROFESSIONAL CONSULTANT

Name TILMAN NEL

T J NEL 12 November 2023

Signature Date

CONSULTING ENGINEERS TJ

T J NEL

CONSULTING ELECTRICAL ENGINEERS

P O BOX 169

PORT EDWARD

4295

CELL: 083 - 2659623

public works

Department:
Public Works
PROVINCE OF KWAZULU-NATAL

SOUTHERN REGION

Project

WIMS NO: 044044 SOUTHERN REGION
PORT SHEPSTONE DEPARTMENT OF HEALTH
PORT SHEPSTONE PROVINCIAL HOSPITAL
NEW PSYCHIATRIC WARD

Drawing Description

GROUND FLOOR
LIGHTNING PROTECTION
LAYOUT DRAWING

Drawn:TJN Date: 12 November 2023

Scale: 5000mm Revision: LP2 / R

Drawing number

SL 231 - LP2

DOPW Drawing number

WIMS NO 0000000/A01

Stamped by Plans Approval Committee