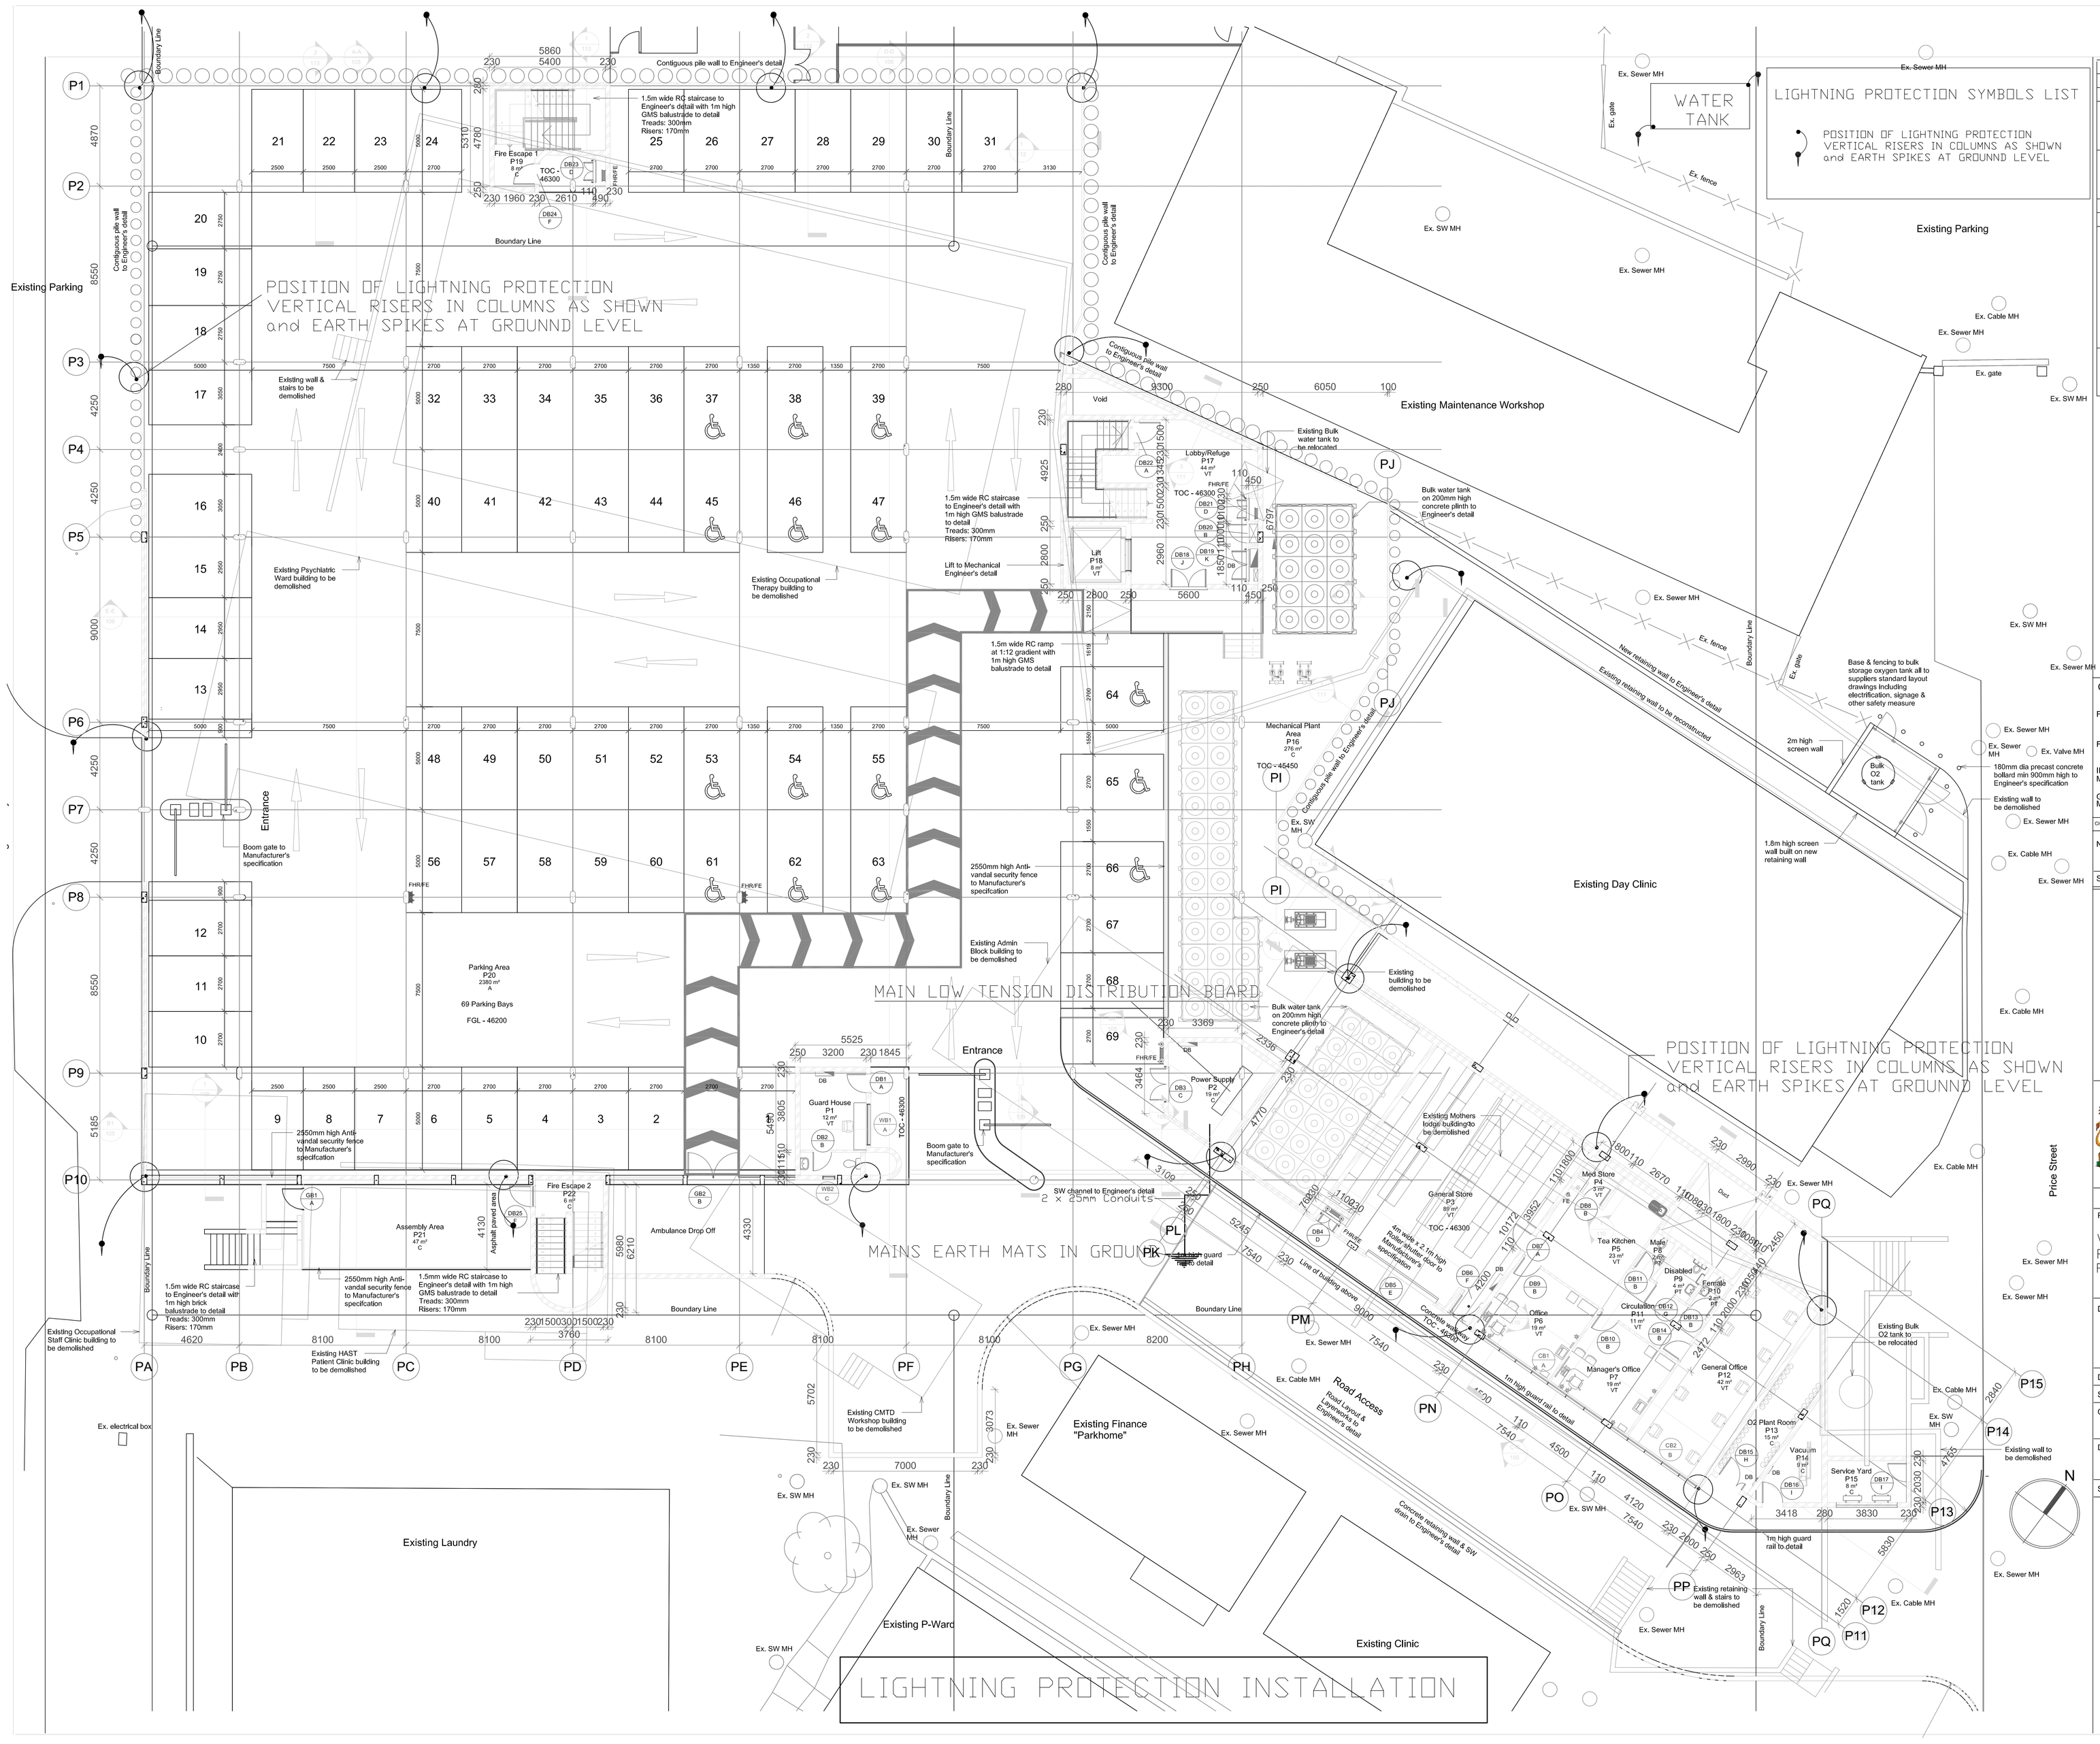

LIGHTNING PROTECTION SYMBOLS LIST

POSITION OF LIGHTNING PROTECTION VERTICAL RISERS IN COLUMNS AS SHOWN and EARTH SPIKES AT GROUNND LEVEL

No.	Description	Date	By
	Information only	17.02.2016	SG
	For purpose of discussion	23.02.2016	SG
	Adjusted retaining wall to be 700mm inclusive of finish. Passage door positions revised.	24.02.2016	SG
	Increased size of basement parking. Adjusted DB positions. Increased size of lift.	15.03.2016	SG
	Updated Structure.	30.05.2016	SG
	Boom gate added.	29.11.2018	WP
	FHR relocated outside meter room.	12.03.2019	WP
	Floor level in Water Tank & Pump room and Mechanical plant area lowered. Stairs added in Mechanical plant area. Rainwater downpipe positions updated.	18.04.2019	WP
	Staff lift shaft size increased & stairwell layout revised.	29.05.2019	WP

NOTE: THE ELECTRICAL and ASSOCIATED INSTALLATION CHANGES on DRAWINGS have TAKEN INTO ACCOUNT ALL THE ABOVE ADDITIONS and ALTERATIONS AS PER THE RECORDED CHANGES as INDICATED ABOVE

CLIENT DEPARTMENT SIGNATURES

FACILITY STAMP

FACILITY MANAGER

INFRASTRUCTURE MANAGER

GENERAL MANAGER

CHECKED BY PROFESSIONAL CONSULTANT

Name: TILMAN NEL

T J NEL — 12 November 2023

Signature — Date

CONSULTING ENGINEERS

T J NEL

CONSULTING ELECTRICAL ENGINEERS

P O BOX 169

PORT EDWARD

4295

CELL: 083 - 2659623

public works

Department: Public Works

PROVINCE OF KWAZULU-NATAL

SOUTHERN REGION

Project

WIMS NO: 044044 SOUTHERN REGION
PORT SHEPSTONE DEPARTMENT OF HEALTH
PORT SHEPSTONE PROVINCIAL HOSPITAL
NEW PSYCHIATRIC WARD

Drawing Description

PARKING LEVEL
LIGHTNING PROTECTION
LAYOUT DRAWING

Drawn: TJN — Date: 12 November 2023

Scale/s: 5000mm — Revision:

Consultant Drawing number: SL 231 - LP1

DOPW Drawing number: WIMS NO 0000000/A01

Stamped by Plans Approval Committee