

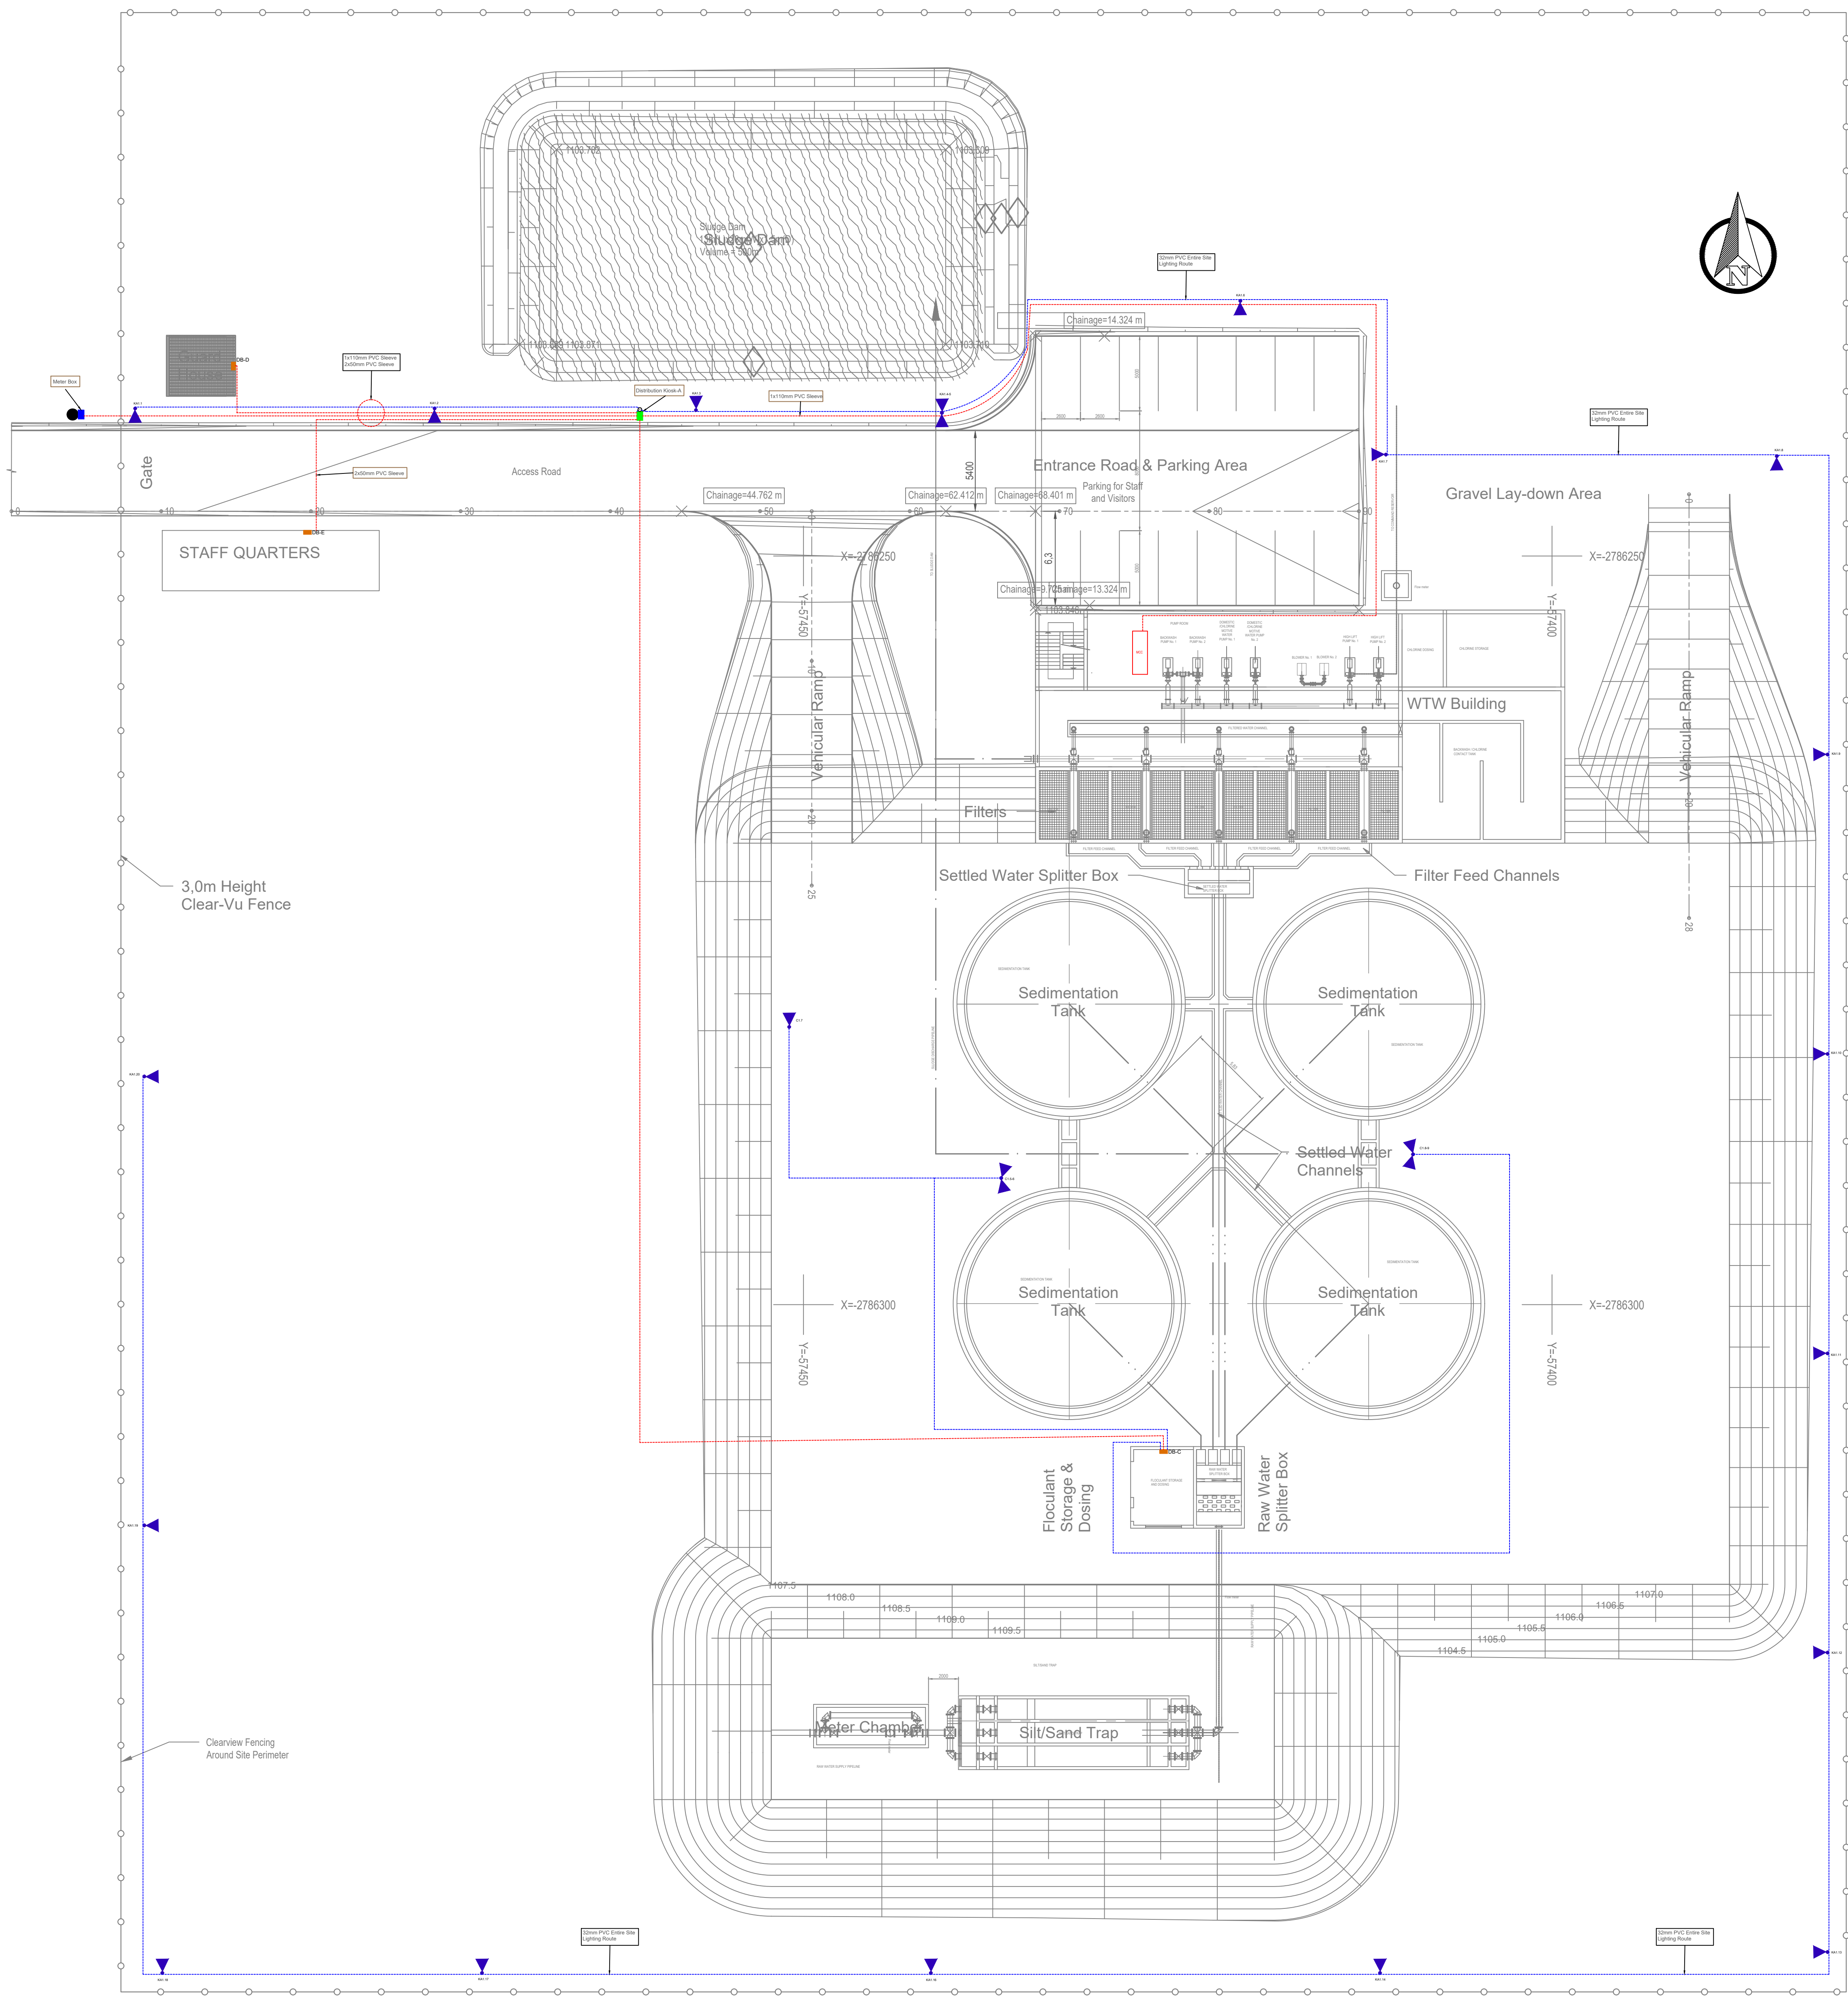
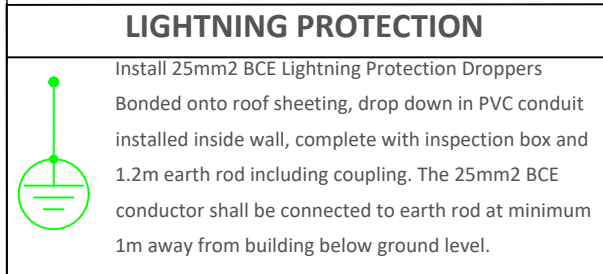


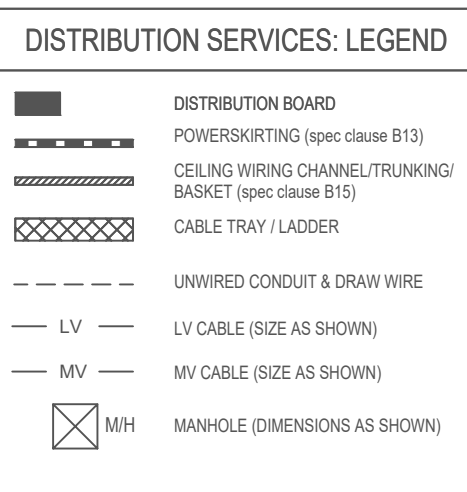

NOTE: ALL UNDERGROUND
SLEEVES SHALL BE PVC
FLEXIBLE

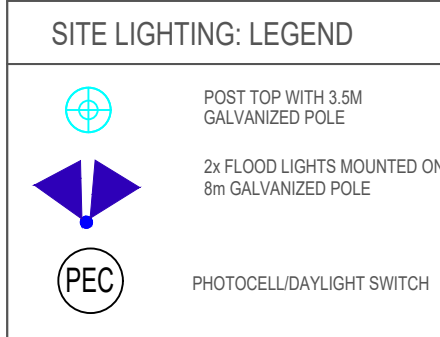

FOR TENDER

"COPYRIGHT IS VESTED IN HN CONSULTING ENGINEERS IN TERMS OF THE COPYRIGHT ACT (ACT 98 OF 1978) AND NO USE OR REPRODUCTION OR DUPLICATION THEREOF MAY OCCUR WITHOUT THE WRITTEN CONSENT OF THE AUTHOR"

THIS DRAWING HAS BEEN PREPARED UNDER THE CONTROLS ESTABLISHED BY THE HN CONSULTING ENGINEERS QUALITY MANAGEMENT SYSTEM AND MEETS THE REQUIREMENTS OF THE SABS QUALITY GRADING SYSTEM THAT IS ISO 9001:2008 COMPLIANT

GENERAL NOTES

- THIS DRAWING PROVIDES INFORMATION RELATED TO THE FORM OF THE WORK WHEN COMPLETED TOGETHER WITH GUIDANCE WHERE FUNDAMENTAL TO THE DESIGN FOR THE SEQUENCE OF CONSTRUCTION. THIS DRAWING DOES NOT PURPORT TO INCLUDE ANY NECESSARY PRECAUTIONS, ITEMS OR COMPONENTS REQUIRED FOR CONSTRUCTION SAFETY. ALL SUCH PRECAUTIONS MUST BE TAKEN AND ITEMS OR COMPONENTS SUPPLIED BY THE CONTRACTOR.
- ANY DISCREPANCIES ARE TO BE CONFIRMED WITH THE ENGINEER ON SITE PRIOR TO WORK PROCEEDING.
- ONLY WRITTEN DIMENSIONS SHALL BE USED.
- ALL DIMENSIONS ARE IN mm.

REFERENCE DRAWINGS

Issued For Information	JSM	31/10/23	A
Revision Details	By	Date	Suffix

Main-Consultant

11 DERBY PLACE,
DERBY DOWNS OFFICE PARK
WESTVILLE, DURBAN
TEL: +27 31 701 1038
www.hnconsulting.co.za

Client

NKANGALA
DISTRICT
MUNICIPALITY

Project Title

WESTERN HIGHVELD WATER
TREATMENT WORKS

Drawing Title

LV SITE RETICULATION
& PERIMETER LIGHTING

Scale

1:200

ON ORIGINAL PLAN

DESIGNED

BY: M.S DATE: 12/12/23

CHECKED ON BEHALF OF HN CONSULTING ENGINEERS

BY: D.B Pn No: DATE:

HN Drawing Number

E-325WS-01

Revision

A