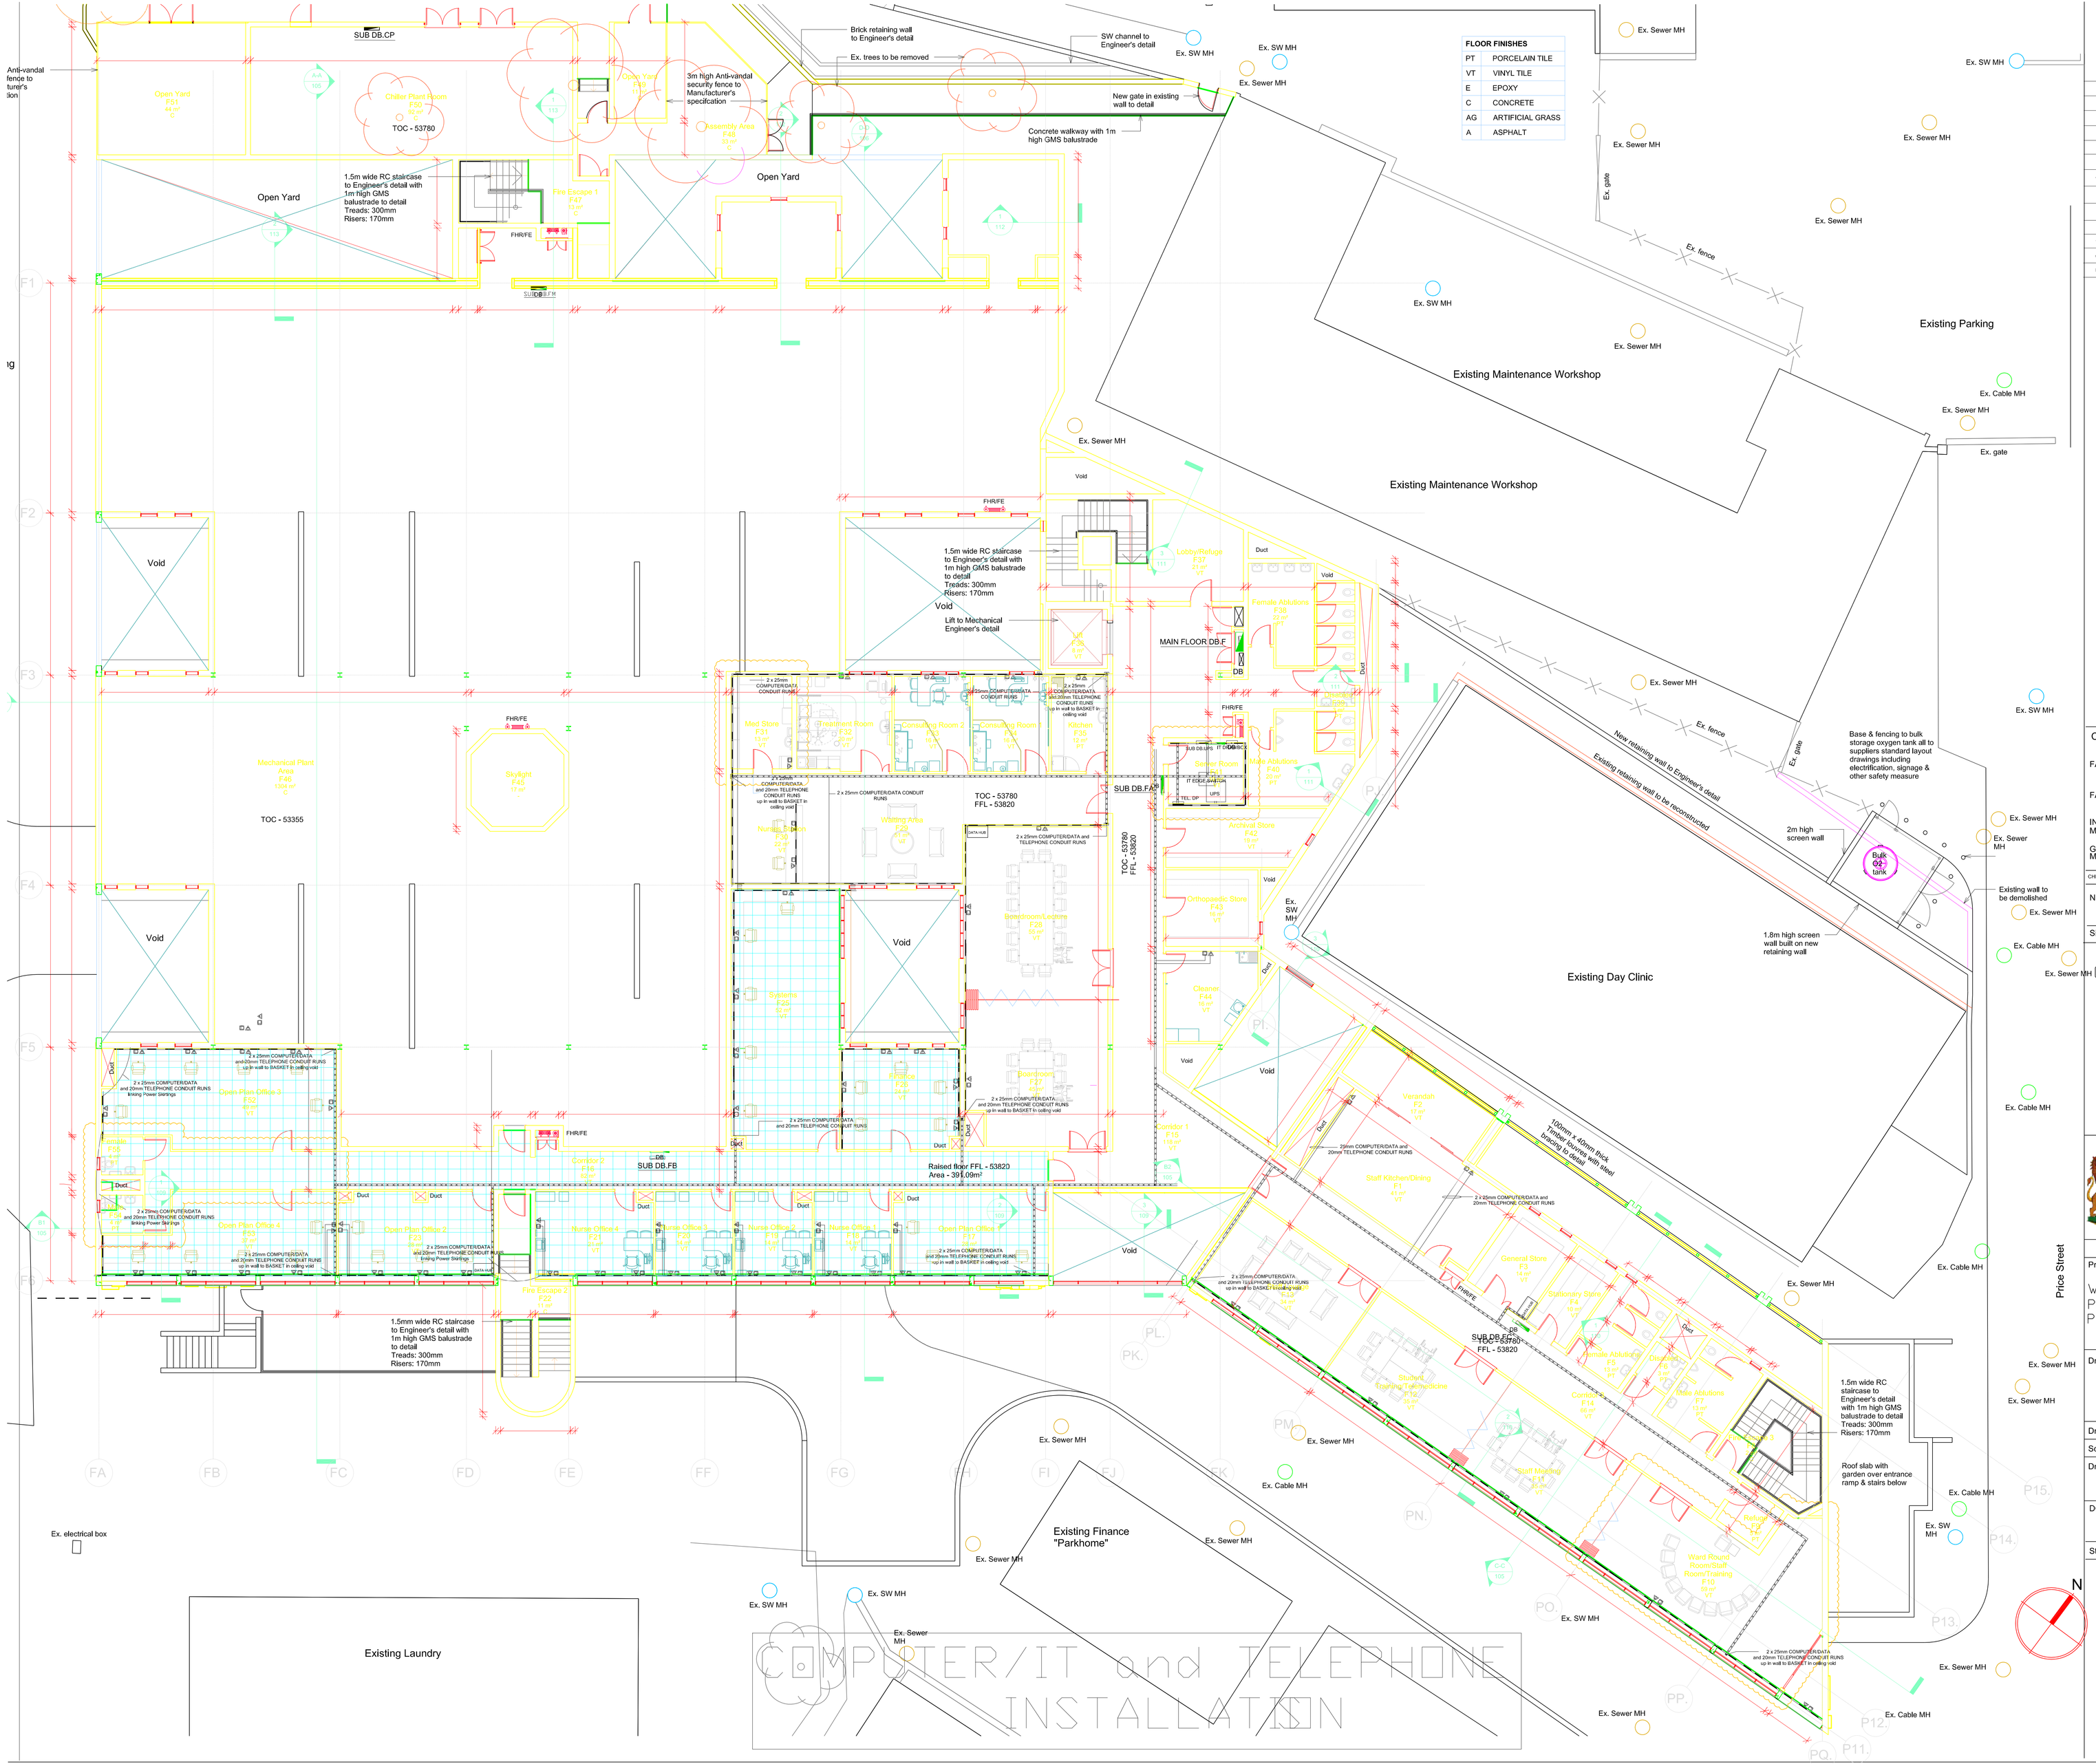

FLOOR FINISHES	
PT	PORCELAIN TILE
VT	VINYL TILE
E	EPOXY
C	CONCRETE
AG	ARTIFICIAL GRASS
A	ASPHALT

LIST OF TEL. and DATA AUXILIARY FITTINGS

SYMBOL	TYPE	DESCRIPTION
		DISTRIBUTION BOARD
		MAIN TELEPHONE DISTRIBUTION FRAME
		TELEPHONE OUTLET POINT
TELEPHONE		MAIN TELEPHONE DRAWBOX
		TELEPHONE CONDUIT RUNS
		DRAWBOXES GENERALLY FOR BOTH SERVICES
DATA HUB		DATA HUB for COMPUTER SERVER
		COMPUTER DATA OUTLET POINT
		COMPUTER/DATA CONDUIT RUNS
		POWER SKIRTING RUNS
		DATA and TELEPHONE WIRE BASKET

CLIENT DEPARTMENT SIGNATURES

FACILITY STAMP

FACILITY MANAGER

INFRASTRUCTURE MANAGER

GENERAL MANAGER

CHECKED BY PROFESSIONAL CONSULTANT

Name TILMAN NEL

T J NEL 12 November 2023

Signature Date

CONSULTING ENGINEERS TJ

T J NEL

CONSULTING ELECTRICAL ENGINEERS

P O BOX 169

PORT EDWARD

4295

CELL: 083 - 2659623

public works

Department:
Public Works
PROVINCE OF KWAZULU-NATAL
SOUTHERN REGION

Project

WIMS NO: 044044 SOUTHERN REGION
PORT SHEPSTONE DEPARTMENT OF HEALTH
PORT SHEPSTONE PROVINCIAL HOSPITAL
NEW PSYCHIATRIC WARD

Drawing Description

FIRST FLOOR COMPUTER/IT and TELEPHONE LAYOUT DRAWING

Drawn:TJN Date: 12 November 2023

Scale/s: 5000mm Revision:

Drawing number

SL 231 - CT3

DOPW Drawing number

WIMS NO 0000000/A01

Stamped by Plans Approval Committee