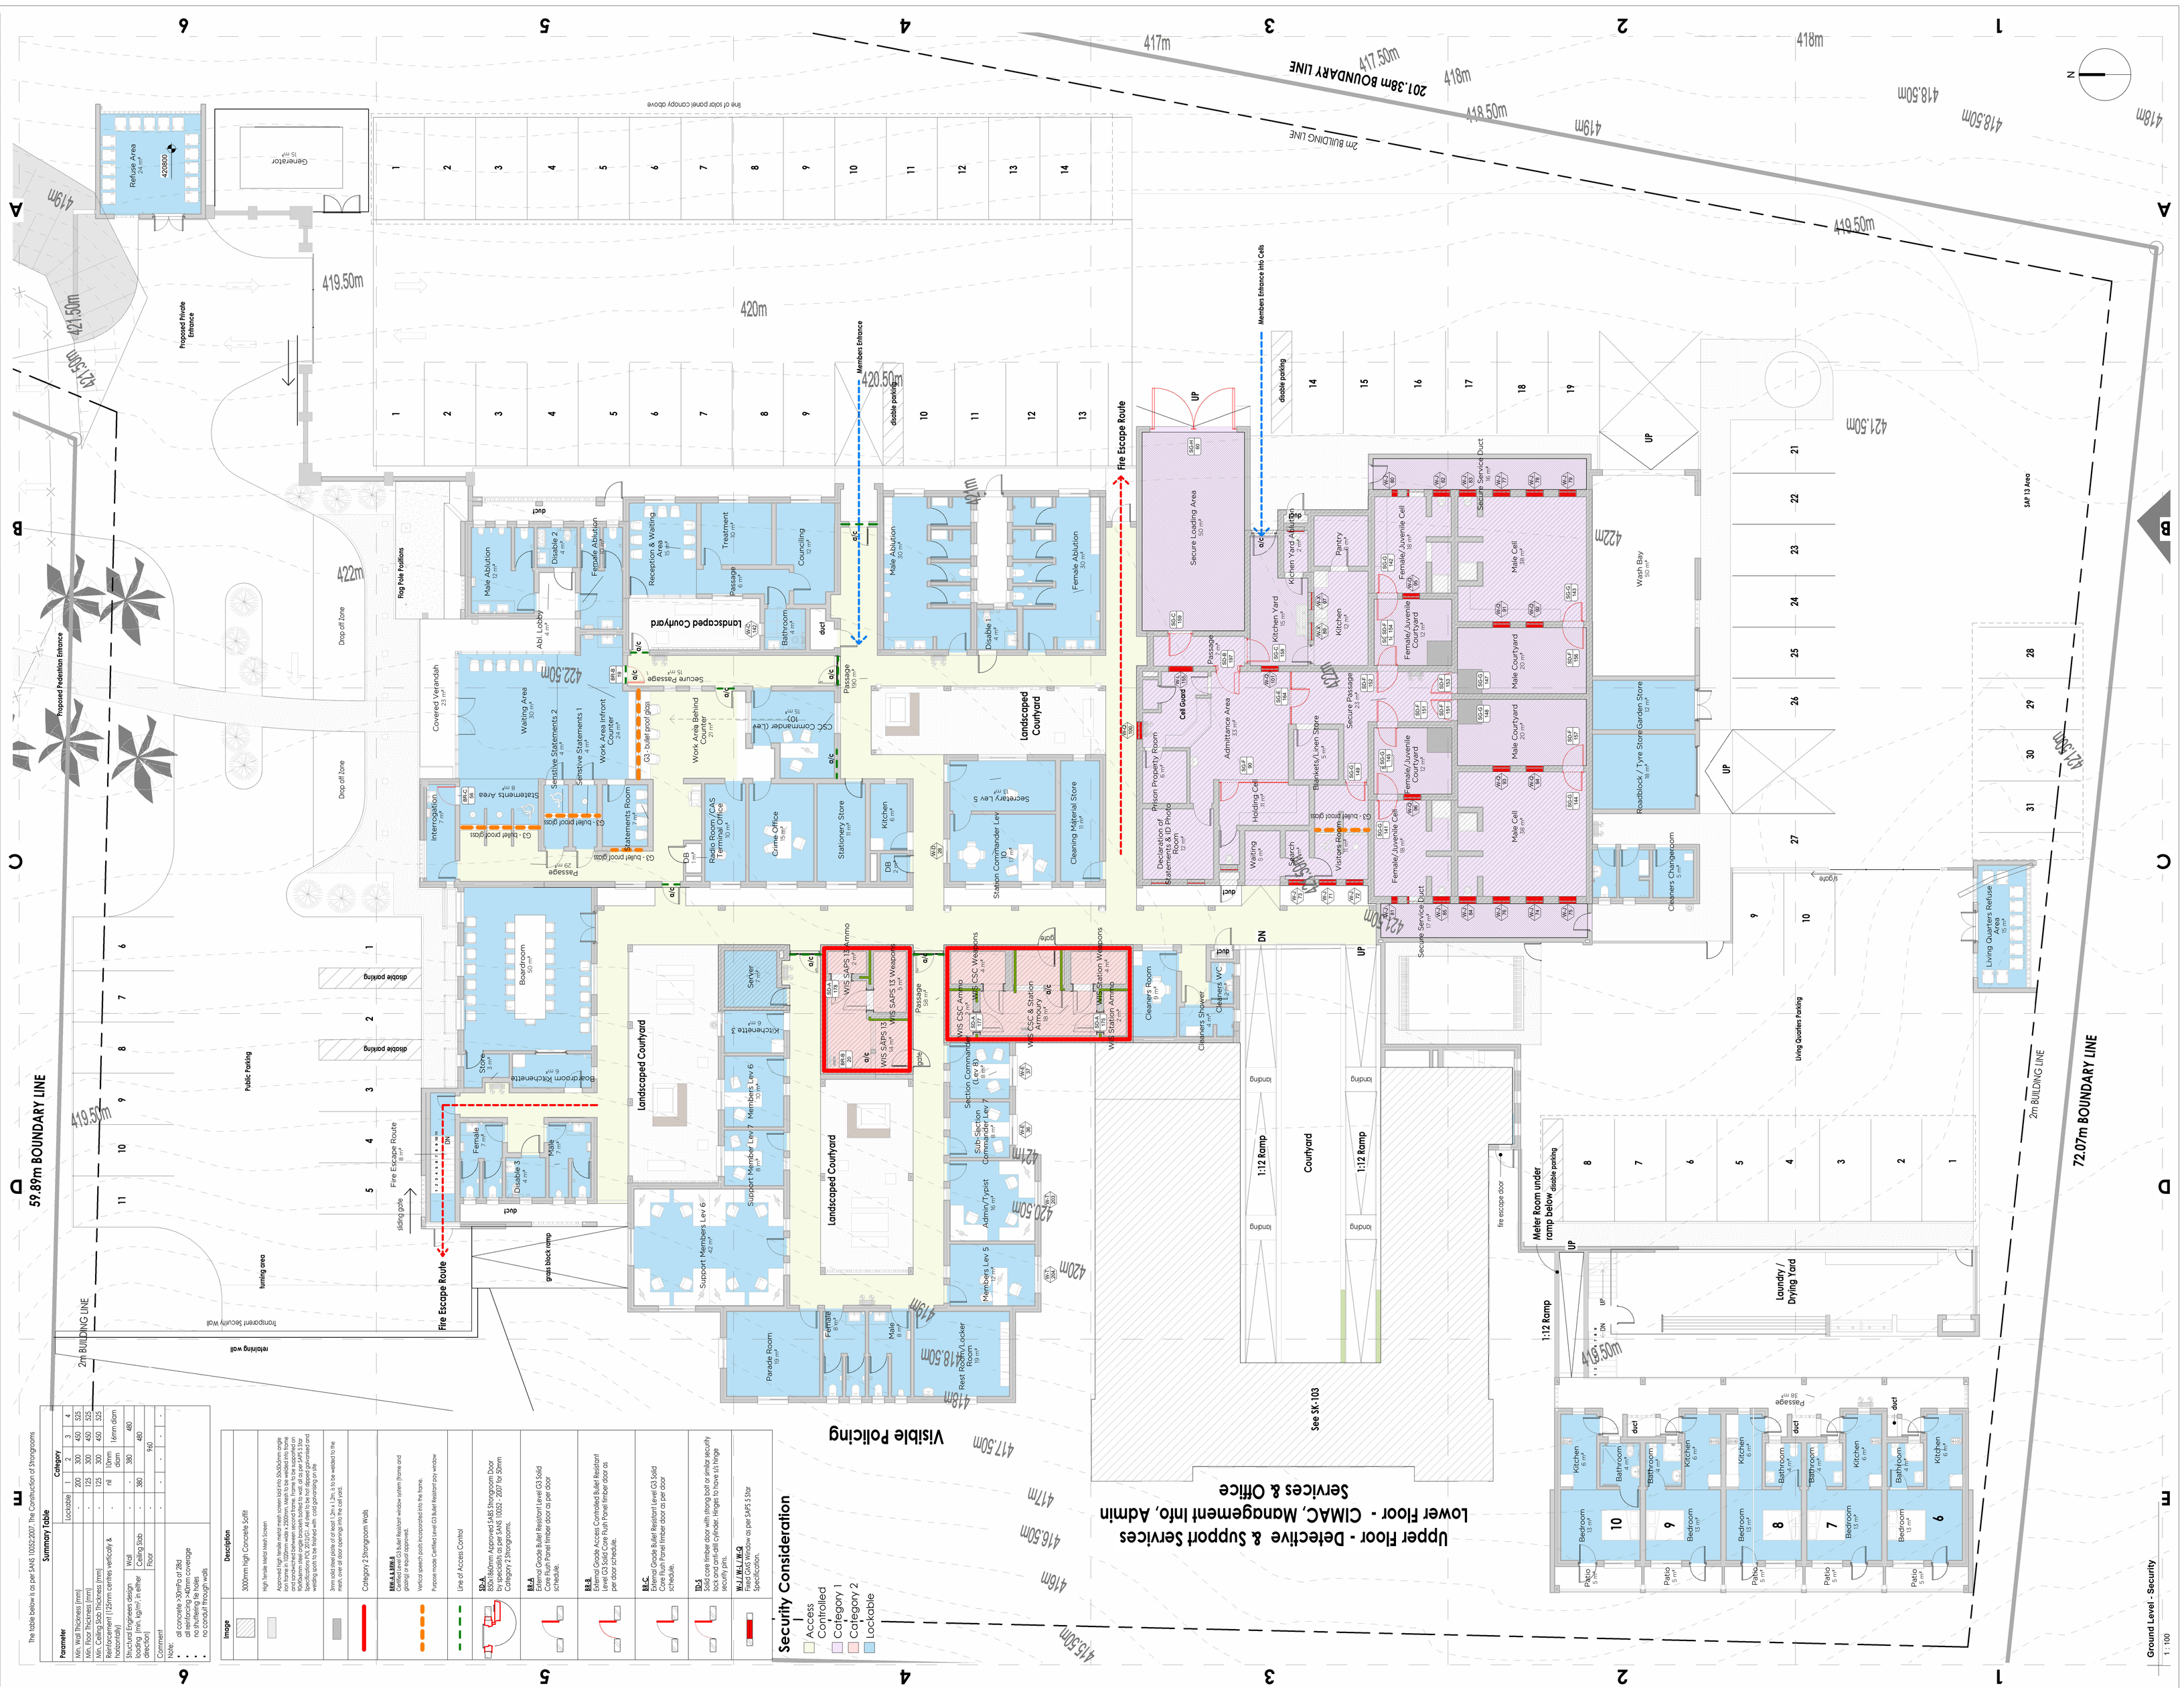
Upper Floor - Detective & Support Services
Lower Floor - CIMAC, Management Info, Admin Services & Office
Visible Policing
Security Consideration
Access Controlled
Category 1
Category 2
Lockable
59.89m BOUNDARY LINE
72.07m BOUNDARY LINE
201.38m BOUNDARY LINE
2m BUILDING LINE
Fire Escape Route
Members Entrance
Secure Loading Area
Courtyard
1:12 Ramp
See SK-103
Meter Room under ramp below
Laundry / Drying Yard
Living Quarters Parking
Public Parking
Landscaped Courtyard
Refuse Area
Generator
Proposed Pedestrian Entrance
Proposed Private Entrance
Drop off Zone
Flag Pole Positions
Covered Veranda
Waiting Area
Boardroom
Parade Room
Cell Guard
Admittance Area
Holding Cell
Secure Passage
Male Courtyard
Female/Juvenile Courtyard
Male Cell
Female/Juvenile Cell
Secure Service Duct
Kitchen Yard
Kitchen
Pantry
Washbay
Roadblock / Tyre Store
Garden Store
Living Quarters Refuse Area
Cleaners Changeroom
Cleaners WC
Cleaners Shower
Cleaning Material Store
Stationery Store
Kitchen
Crime Office
Statements Room
Interrogation
Male Ablution
Female Ablution
Disable 1
Disable 2
Disable 3
Reception & Waiting Area
Treatment
Counselling
Bathroom
Passage
Secure Passage
Landscaped Courtyard
Male Cell
Female Cell
Bedroom
Kitchen
Bathroom
Patio
Passage
Fire Escape Route
Public Parking
Proposed Pedestrian Entrance
Proposed Private Entrance
Drop off Zone
Flag Pole Positions
Refuse Area
Generator
Boardroom
Parade Room
Rest Room/Locker Room
Male
Female
Disable 3
Support Members Lev 6
Support Member Lev 7
Members Lev 6
Interrogation 3
Boardroom Kitchenette
Store
Landscaped Courtyard
Members Lev 5
Admin/Typist
Sub-Section Commander Lev 7
Section Commander Lev 6
WIS CSC Ammo
WIS CSC Weapons
WIS SAPS 13 Ammo
WIS SAPS 13 Weapons
WIS CSC & Station Armoury
WIS Station Ammo
WIS Station Weapons
Passage
Cleaners Room
Cleaners WC
Cleaners Shower
Secure Service Duct
Male Cell
Female/Juvenile Cell
Male Courtyard
Female/Juvenile Courtyard
Secure Passage
Kitchen Yard
Kitchen
Pantry
Washbay
Roadblock / Tyre Store
Garden Store
Cleaners Changeroom
Living Quarters Refuse Area
Laundry / Drying Yard
Living Quarters Parking
Public Parking
Proposed Pedestrian Entrance
Proposed Private Entrance
Drop off Zone
Flag Pole Positions
Covered Veranda
Waiting Area