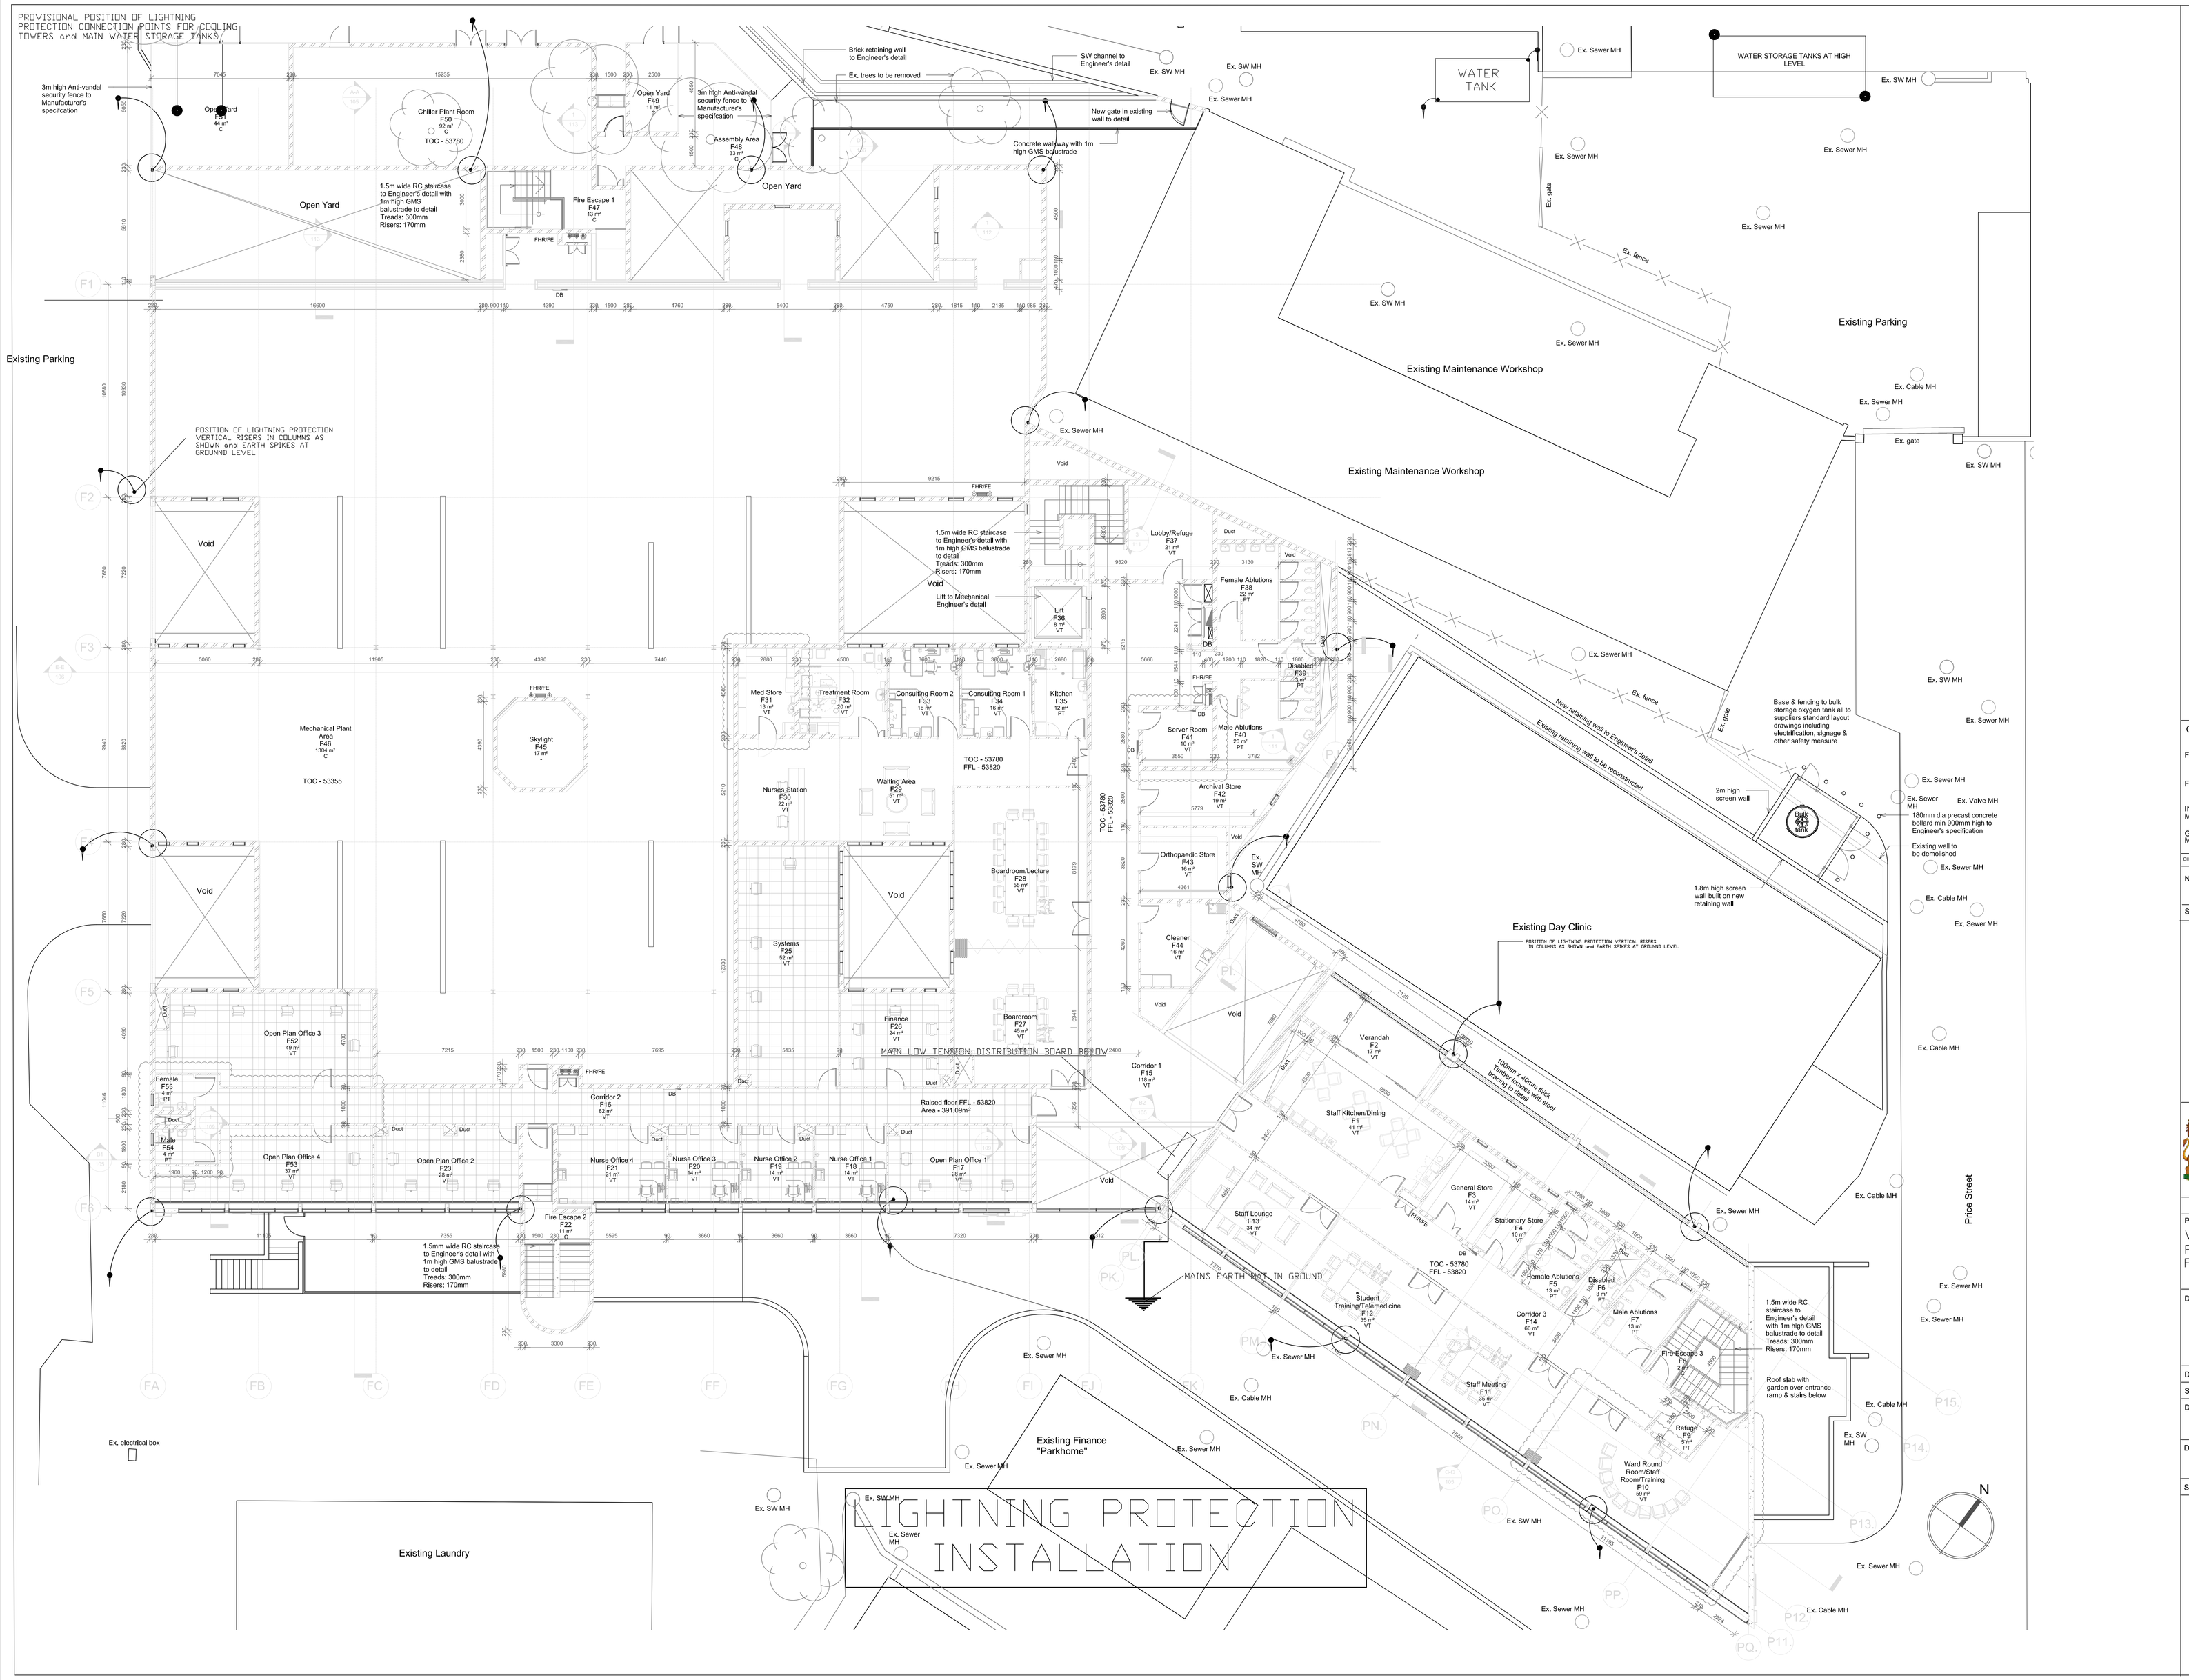

LIGHTNING PROTECTION SYMBOLS LIST

- PROVISIONAL POSITION OF LIGHTNING PROTECTION VERTICAL RISERS IN COLUMNS and WALLS and/or CONNECTION POINTS TO ROOF/METAL STRUCTURES
- POSITION OF LIGHTNING PROTECTION VERTICAL RISERS IN COLUMNS AS SHOWN and EARTH SPIKES AT GROUND LEVEL

CLIENT DEPARTMENT SIGNATURES

FACILITY STAMP

FACILITY MANAGER

INFRASTRUCTURE MANAGER

GENERAL MANAGER

CHECKED BY PROFESSIONAL CONSULTANT

Name: TILMAN NEL

T J NEL — 12 November 2023

Signature — Date

CONSULTING ENGINEERS TJ

T J NEL

CONSULTING ELECTRICAL ENGINEERS

P O BOX 169

PORT EDWARD

4295

CELL: 083 - 2659623

public works

Department: Public Works

PROVINCE OF KWAZULU-NATAL

SOUTHERN REGION

Project: WIMS NO: 044044 SOUTHERN REGION PORT SHEPSTONE DEPARTMENT OF HEALTH PORT SHEPSTONE PROVINCIAL HOSPITAL NEW PSYCHIATRIC WARD

Drawing Description: FIRST FLOOR LIGHTNING PROTECTION, MAINS and COMPUTER EARTHING INSTALLATIONS LAYOUT DRAWING

Drawn: TJN — Date: 12 November 2023

Scale: 5000mm — Revision:

Drawing number: SL 231 - LP3

DOPW Drawing number: WIMS NO 0000000/A01

Stamped by Plans Approval Committee