GENERAL DRAWING NOTES

- THE DESIGN ON THIS DRAWING IS COPYRIGHT AND REMAINS THE PROPERTY OF THE ARCHITECTS.
- ALL WORK TO BE CARRIED OUT STRICTLY IN ACCORDANCE WITH MUNICIPAL REGULATIONS.
- DRAWINGS NOT TO BE SCALED, ONLY ANNOTATED DIMENSIONS TO BE USED.
- ALL RELEVANT DATUM, LEVELS, DIMENSIONS TO BE CHECKED ON SITE BEFORE COMMENCEMENT OF WORK.
- ALL DRAWINGS ARE TO BE CHECKED BY THE MAIN CONTRACTOR AND ANY DISCREPANCIES ON THE DRAWINGS OR BETWEEN THE DRAWINGS ARE TO BE REFERRED TO THE ARCHITECT.
- CONTRACTOR TO CHECK ALL QUANTITIES PRIOR TO ORDERING AND MANUFACTURE.
- CONTRACTOR TO PROVIDE SHOP DRAWINGS FOR APPROVAL BY ARCHITECT PRIOR TO MANUFACTURE.

Revision:

No.	Description	Date

Client

Signature: Date:

SAKHISIZWE ARCHITECTS
33 ADELAIDE TAMBO DR, DURBAN NORTH
TEL: 031 563 3424 FAX: 031 563 3518
www.sakhisizwearchitects.com

Professional Architects signature
Mr K P Mawesana (Pr. Arch) sacap (7902) saia (7593)

Project Title:
Proposed New Msinsini Police Station for the South African Police Service on Portion 4 of the farm Clifton Park No.9219

First Issue Date: 04/04/25	Page Size: A0
Drawn: KLN, JN, CM	Scale: 1 : 100
Checked: BS	

Drawing Description:
Signage Reference Plan

Job no.: s571	Drawing no.: S4-612A
	Rev. no.:

Signature:

ISSUED FOR APPROVAL
ISSUED FOR INFORMATION
ISSUED FOR SUBMISSION
ISSUED FOR TENDER
ISSUED FOR CONSTRUCTION

Signage Typologies

Type 1
Room Name Sign
Vista V150 or equal approved aluminium signage system allowing slot in signage and interchangeability. Sign to be horizontally oreinted to 150h x 450w securely mounted to the door at 1800mm to top of the sign. All text to be 25mm as with room names as shown on plan. Final approval of room name required before fabrication.

Type 2
Room Number - 25mm high black vinyl Arial text letters reverse applied centrally on 70x40x3mm perspex to be securely fixed to wall and chamfered at 45 degrees. Max 3 characters per sign.

Type 3
2450 x 1220mm wall mounted Welcome Sign.
Sign Face:
To be Constructed from 1mm Chromadek Sheet - White
Frames:
50 x 25mm Square tube Frame all around 25mm Square Tube Support Frames inside Frames to be have Grey Primer coat and sprayed Blue
Construction:
Sign Face to be Mounted to Frame by way of Pop Rivets or Silicone Sealer

Type 4
1850 x 925mm wall mounted Batho Pele Sign.
Sign Face:
To be Constructed from 1mm Chromadek Sheet - White
Frames:
50 x 25mm Square tube Frame all around 25mm Square Tube Support Frames inside Frames to be have Grey Primer coat and sprayed Blue
Construction:
Sign Face to be Mounted to Frame by way of Pop Rivets or Silicone Sealer

Type 5
Vinyl Sticker of SAPS Badge

Material: Vinyl Sticker
Colour: White
Size: 300 mm x 300 mm

Type 6
200 mm X 200 mm
Double sided system
Aluminium single sign holder extrusion (clear anodize)
Clear cover (glossy/non-glare)
Plastic (ABS) end caps (grey)
Black steel base; or similar approved.

Type 8
See drawing S4-612C - Signage Details

Type 9
See drawing S4-612C - Signage Details

Type 10
Type 11wing S4-612C - Signage Details
150x600mm double sided system
Aluminium single sign holder extrusion (clear anodize)
Clear cover (glossy/non-glare)
Stainless steel cables; Plastic (ABS) end caps (grey), Hanging plastic element for suspended signs, Cable clamps; or similar approved.

Type 12
600 x 800mm Directory Sign
Single sided system
Aluminium single sign
holder extrusion (clear anodize)
Clear cover (glossy/non-glare)
Metal (Aluminium)
end caps (clear anodize); or similar approved.

Type 13
Size: 600 X 400 mm
Type: Deep Etch Plaque
Material: Bronze
Branding: Coat of Arms and SAPS badge to be co-branded as displayed in the example
Font type: Times New Roman / Times (TT)

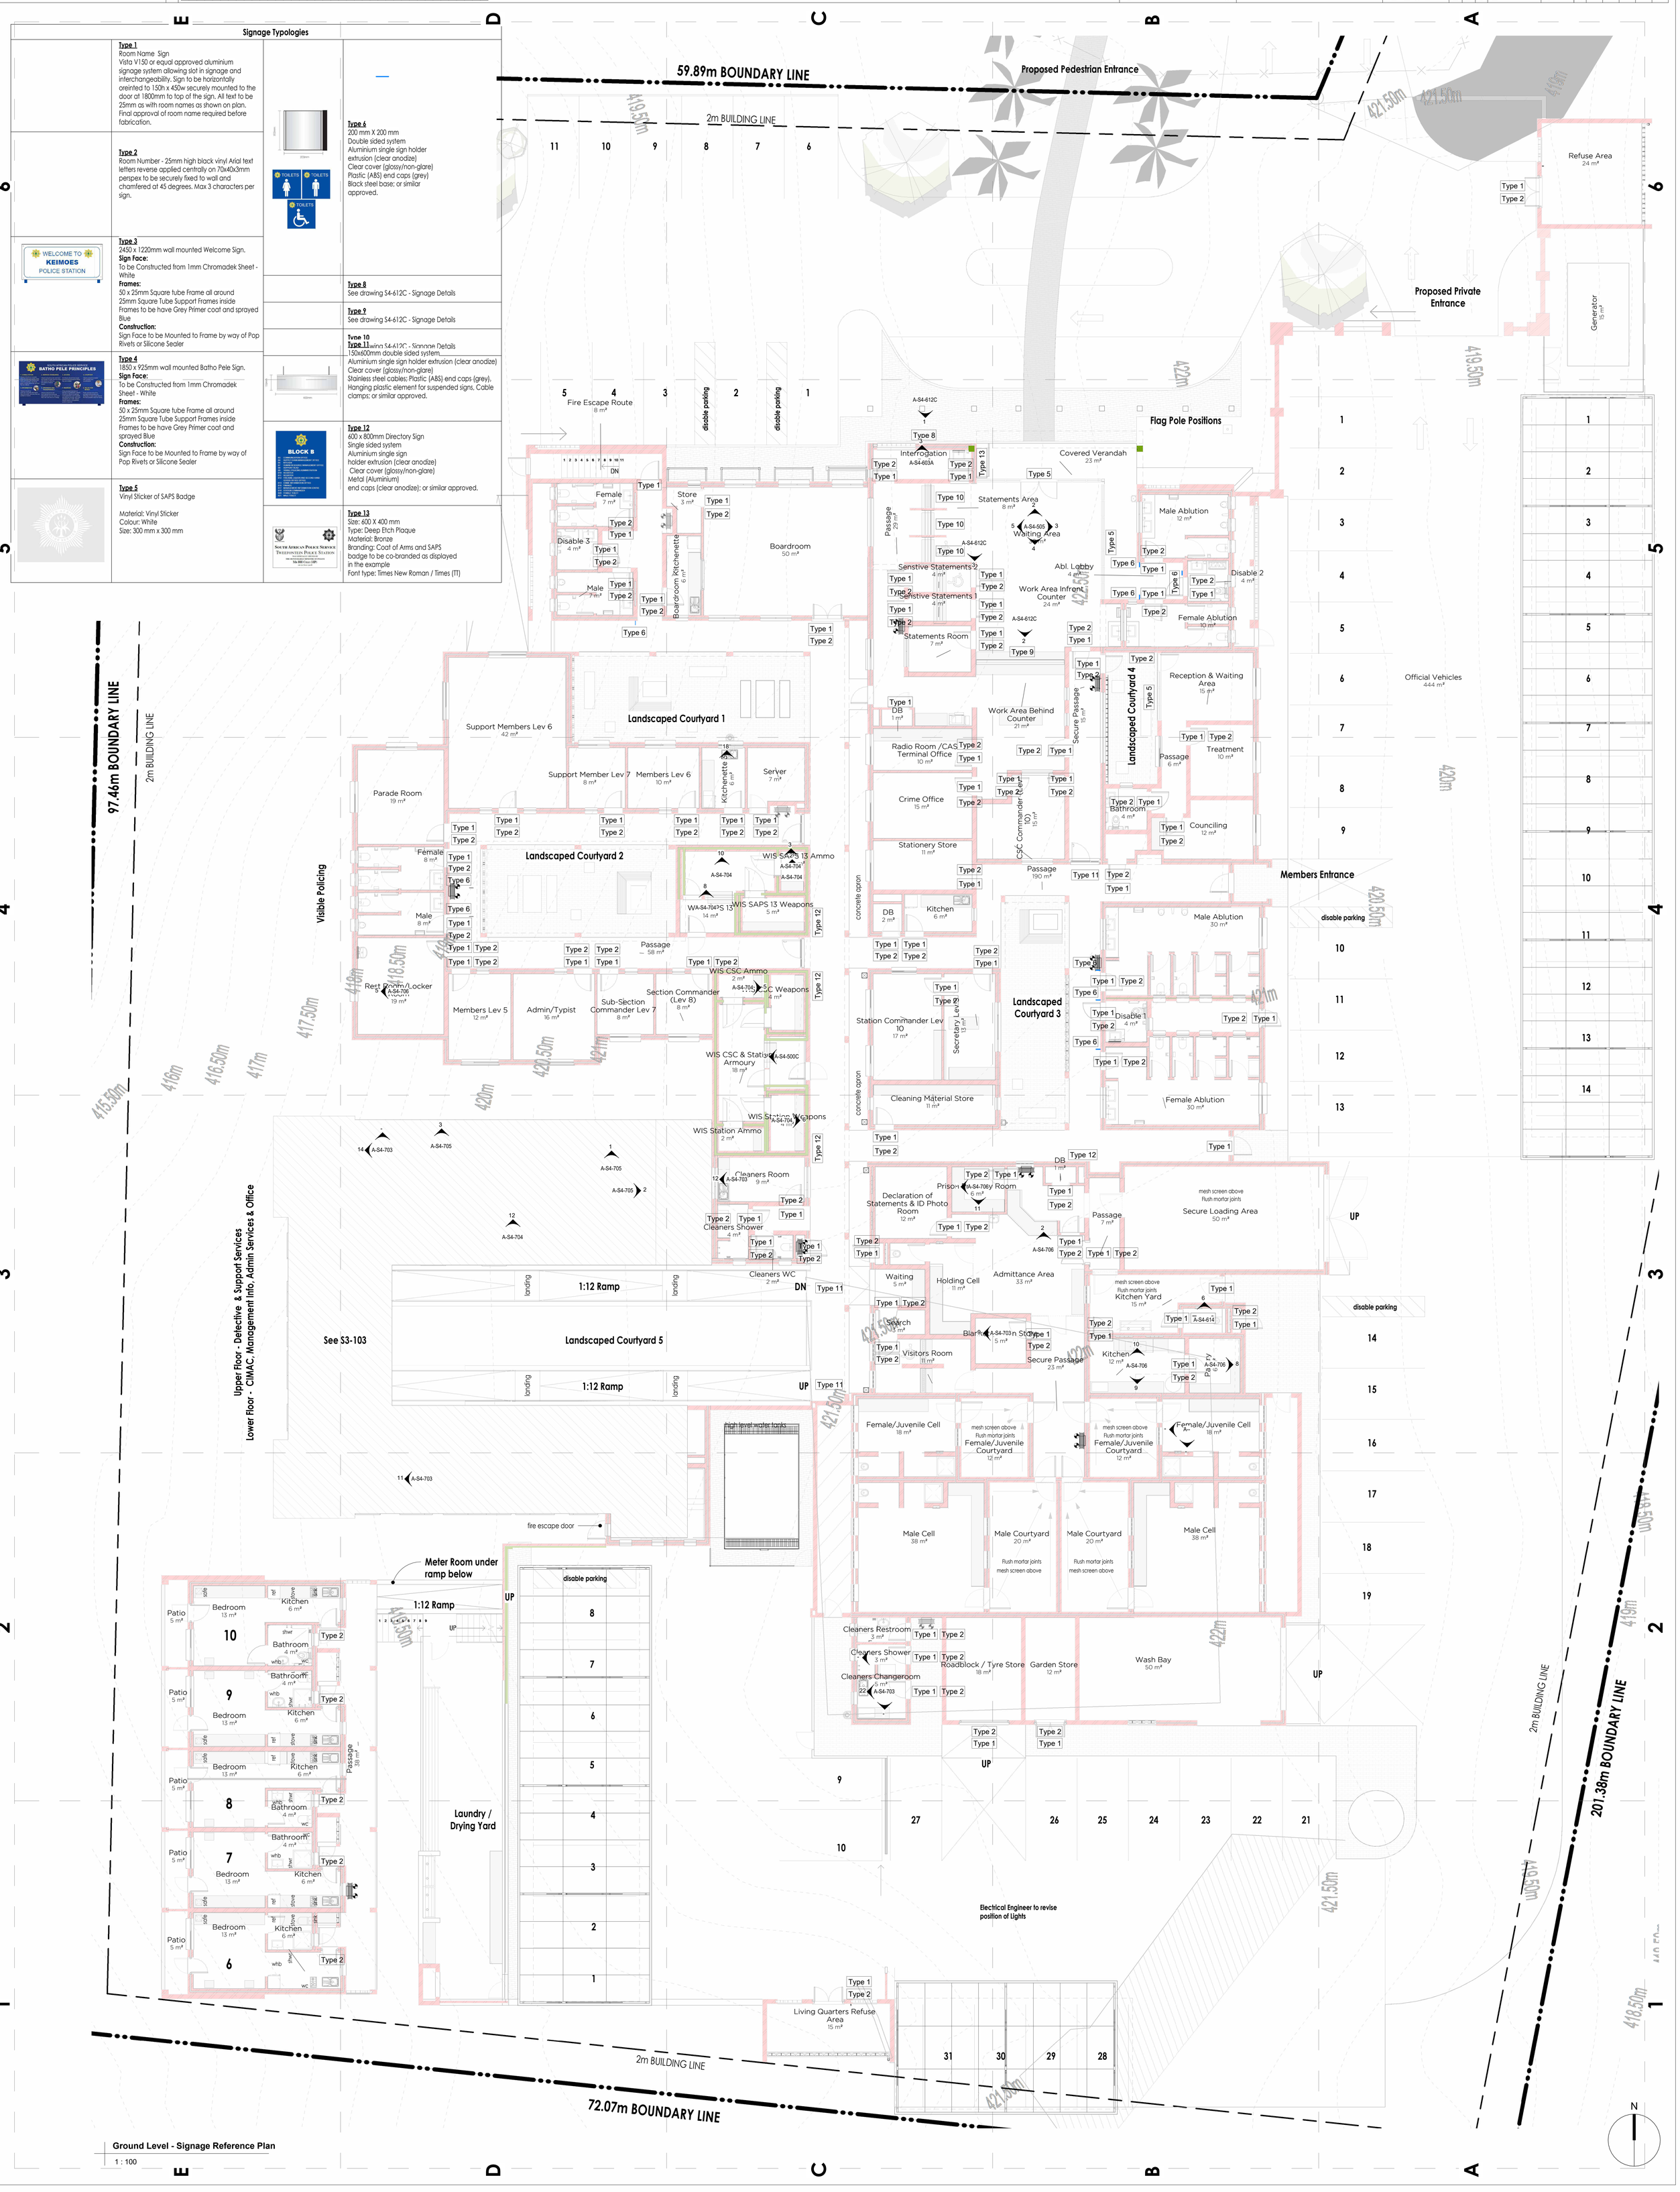

Ground Level - Signage Reference Plan
1 : 100