

1. Copyright of this drawing and drawing content shall reside with
Time Space Architects (Pty) Ltd and may not be copied or reproduced without
the written authority of the Architect.
2. Work may not be carried out without dimensions or drawings, do not scale
3. It is the express responsibility of the contractor or sub-contractor to check all
information on this drawing and to report in writing any discrepancies,
contradictions or queries to Time Space Architects (Pty) Ltd prior to
commencement of work.
4. Time Space Architects (Pty) Ltd accepts no responsibility for any errors resulting
from misinterpretations of drawings.
5. All works to be carried out in strict accordance with the National Building and
Local Authority regulations and by-laws.
6. All dimensions and specifications unless otherwise, are given in millimetres.
7. All Structural, Civil, Mechanical and Electrical works are to be referred to
Engineers drawings, details and specifications as may be the case.

Facility Stamp:


END USER CLIENT:

 **education**

Department:
Education
PROVINCE OF KWAZULU-NATAL





COEGA
DEVELOPMENT CORPORATION

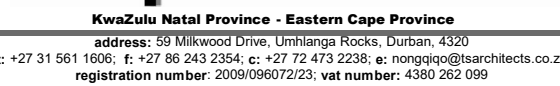

Signature  Date 14/11/2025

Drawing Description:			
BLOCK G - EQUIPMENT STORE JOINERY			
Project Status:			
INFORMATION			
Scale:	Date:	Drawn By:	Checked By:
As indicated	05/27/25	RS	GG
Consultant Drawing Number:			Revision:
TSA-0025-G-5107			

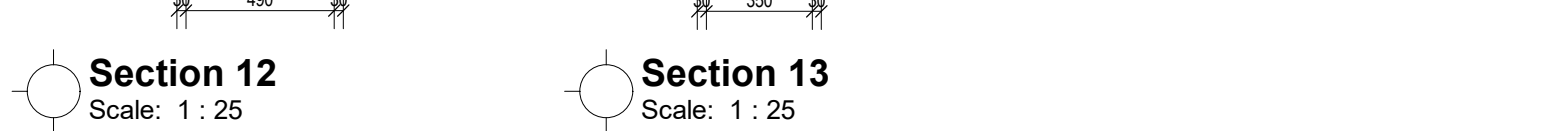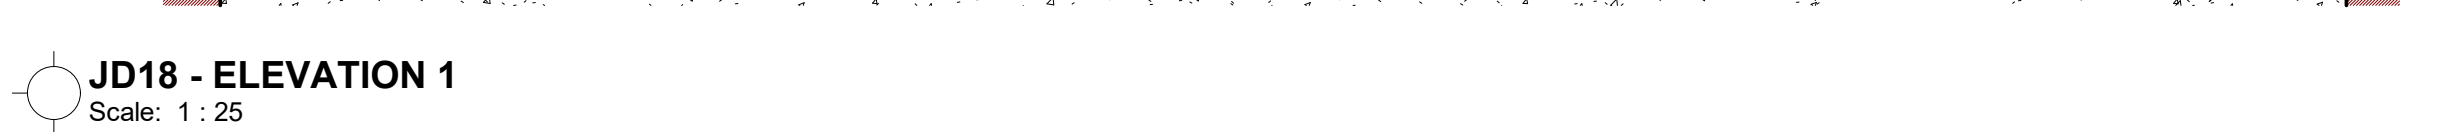

M01- Counter Tops:
32mm Formica Lifesafe® post formed worktop colour: Torra with Square line profile on 1 long edge, consisting of a high-pressure laminate bonded to a particleboard substrate with brown melamine backer on one side. Min. 2mm ABS Impact Edging to all seen sides as National Edging or equally approved.

M02- Carcass and Shelves:
16mm BisonBor® MR (E1) Moisture Resistant or equally approved. Min. 2mm ABS Impact Edging to all seen sides as National Edging or equally approved.

M03- Doors and all Seen Sides:
16mm BisonBor® E1 colour: Iceberg White with Min. 2mm ABS Impact Edging to all seen sides as National Edging or equally approved.

M04- Kickplate:
As per Carcass

M05- Adjustable Feet:
100 to 150mm Height Adjustable Levelling Legs with Dual Clips for Kickplate with min. 250kg Load capacity per leg to all floor standing units as Roco or equally approved.

M06- Handles:
135x25x12mm Flat Square Satin Chrome Handle as Roco or equally approved

M07- Drawer Sliders:
"Zeta" Anyway Slow-motion Mechanism and Drawer Runner Bracket as FGV or equally approved.

M08- Hinges:
"Integra" Click Hinge with damper as FGV or equally approved with matching mounting plates for 4mm Screw Fixing.

M09- Wallbands:
1630mm SANS approved heavy duty powder coated double slotted wall band fixed to wall as per Architects drawings and manufacturers specifications

M10- Wallband Brackets:
350mm SANS approved heavy duty powder coated shelf bracket fixed to be slotted into double slotted wall band as per Architects drawings and manufacturers specifications

M11- Timber Shelving:
350 x 22mm Laminated SA pine shelving screw fixed to Wallband Bracket with min. 3 of 3.5 x 15mm brass head screw

M12- Wire Covers:
64mm Wire Management cover in Black as Roco (RM27BLK) or equally approved

M13- Frame:
30 x 30mm hot dipped galvanised mild steel frame (as per sections) supported painted 'Black' and fixed to r.c slab with 3 x 10mm expansion bolts