



NOTE

All work must strictly adhere to the specified dimensions and comply with National Building Regulations SANS 10400. Prior to the commencement of any work, on-site verification of dimensions and levels is mandatory. Confirmation of dimensions on-site is required before the production of shop drawings or the manufacturing of any component. Similarly, confirmation of dimensions on-site is essential before placing orders for any components. Drawings should be interpreted in conjunction with details, schedules, drainage drawings, internal elevations, and other specialist drawings. In the event of conflicting information, it is imperative to refer such discrepancies to the architect, exhibition designers, and responsible consultants prior to initiating construction.

Example of clear acrylic case with open bottom, fitted to MDF base panel.



Amanzi eAfrika Exhibition


ANNEXURE A

Mobile Platforms Visual References

Issued for Construction
2026/07/27

By Iziko Museums of South Africa
EDP Unit

AMZI 001

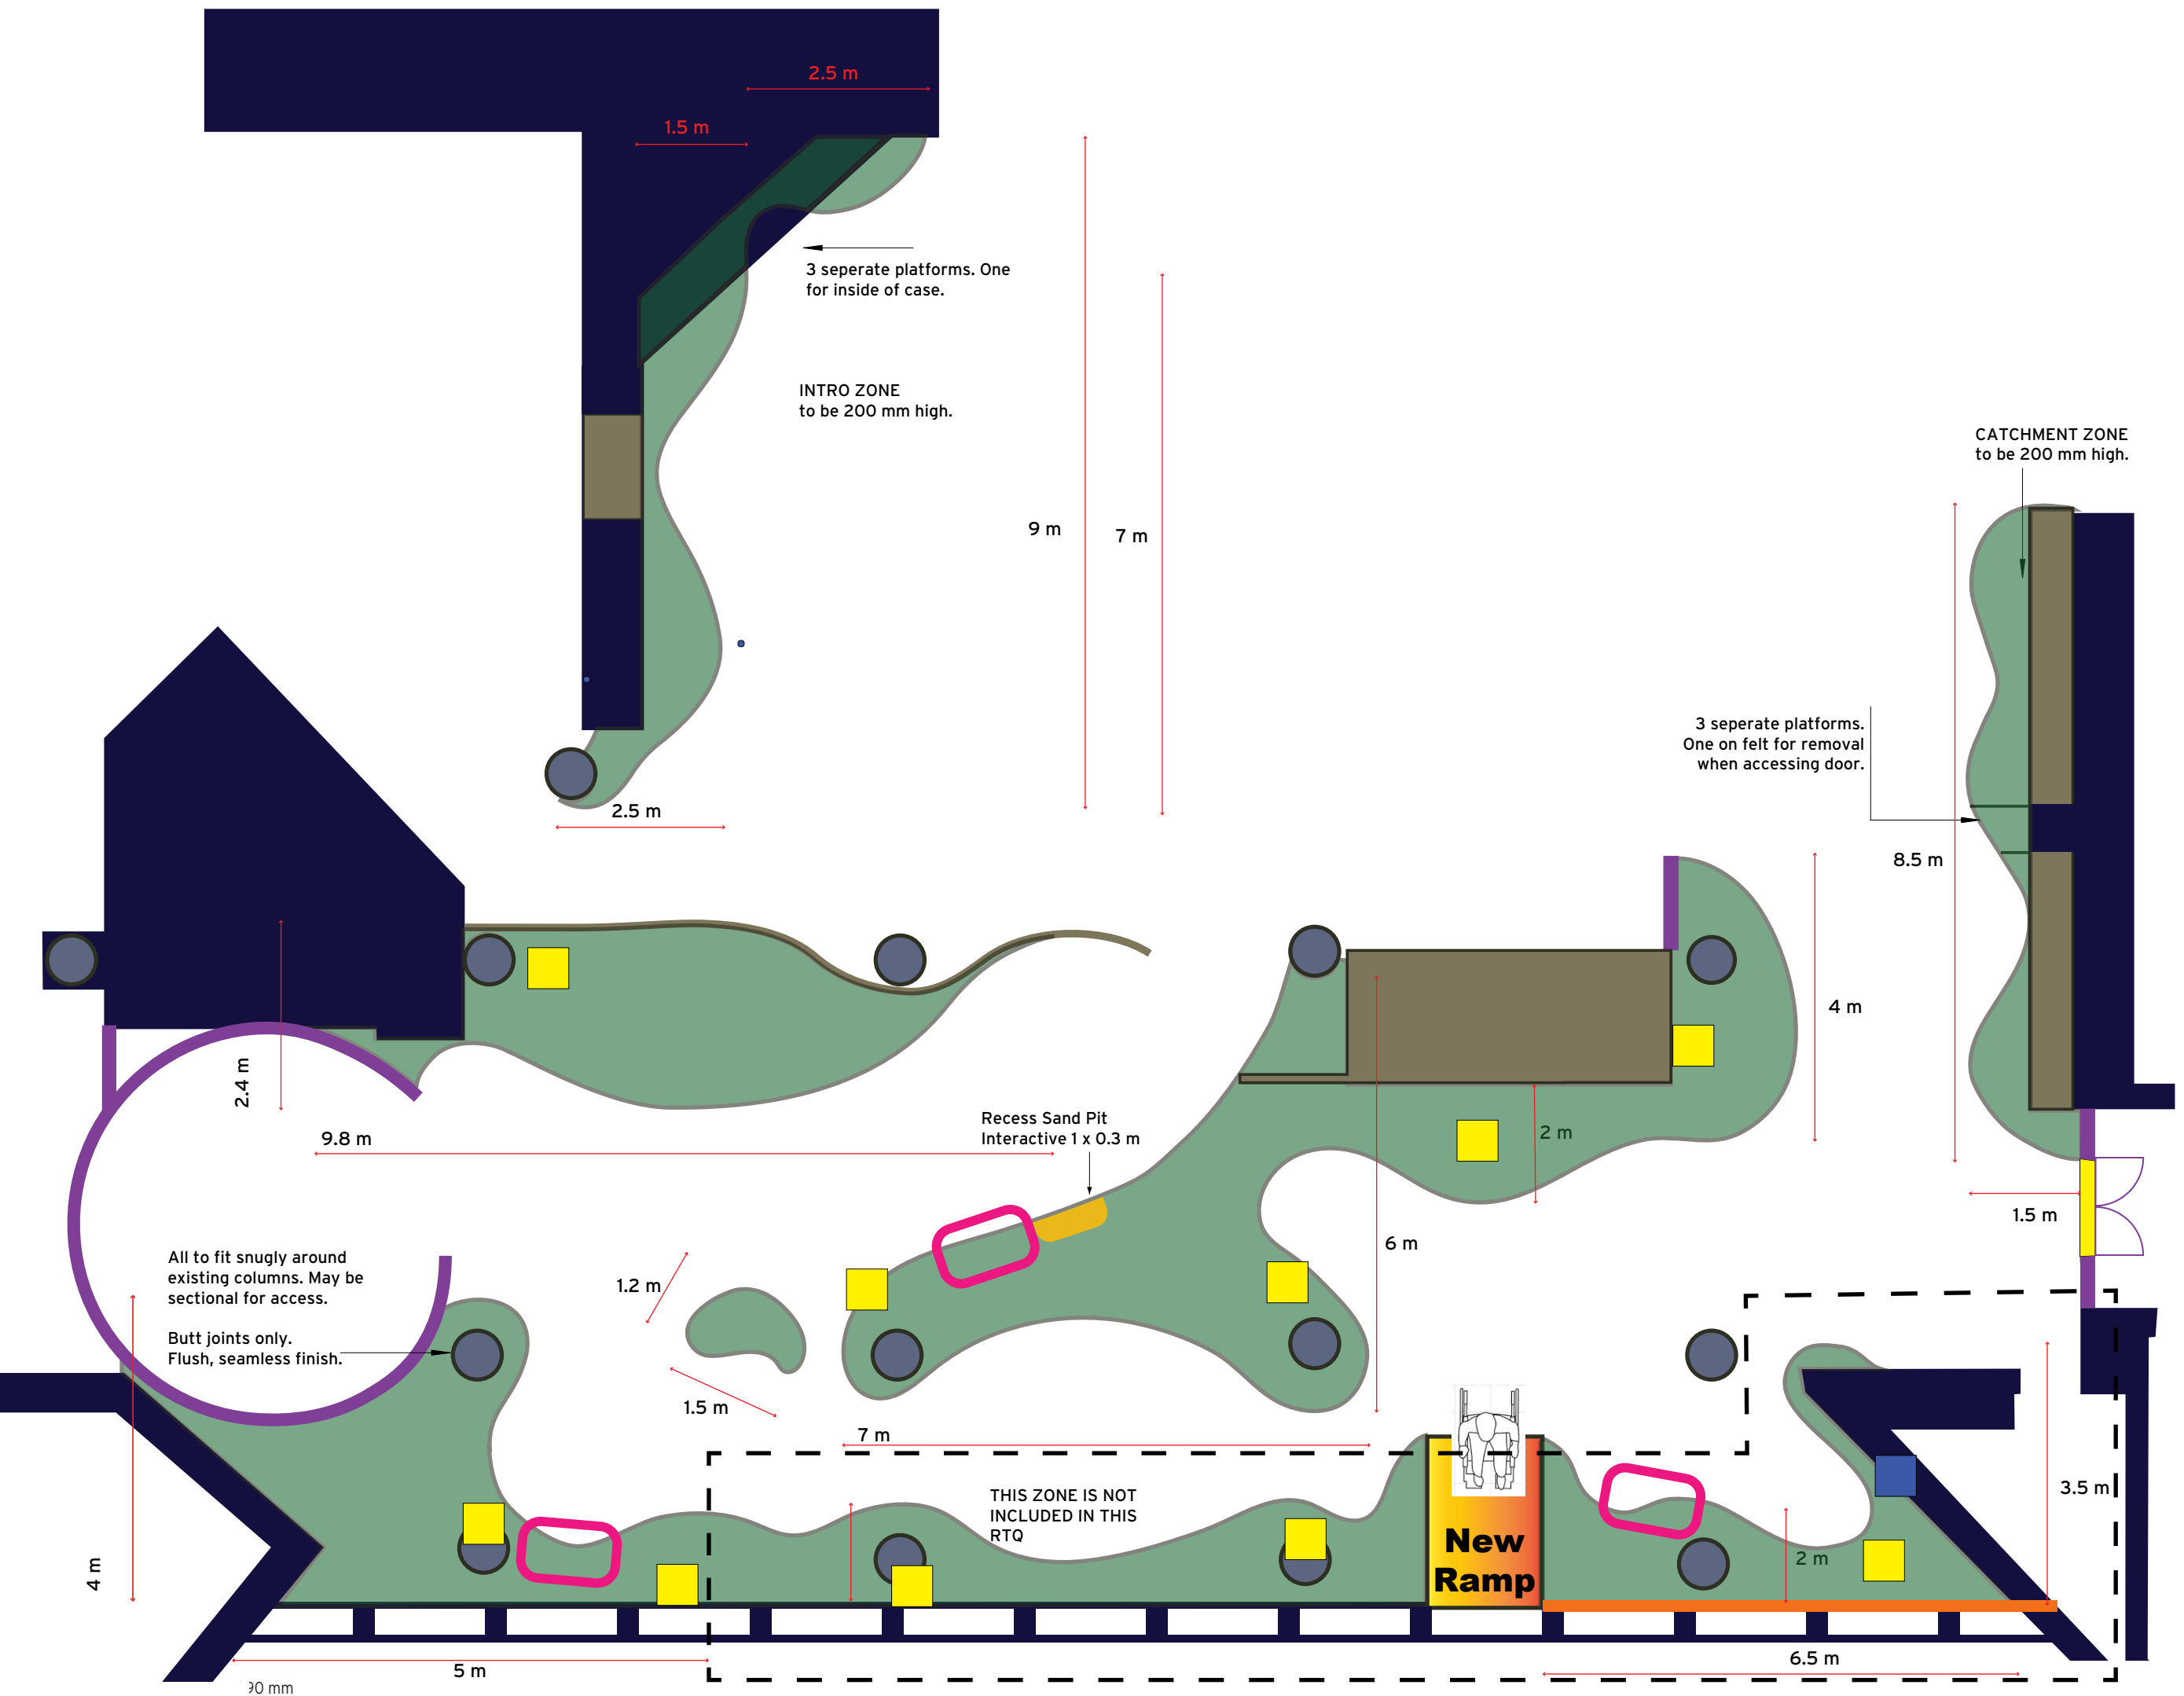

NOTE

All work must strictly adhere to the specified dimensions and comply with National Building Regulations SANS 10400. Prior to the commencement of any work, on-site verification of dimensions and levels is mandatory. Confirmation of dimensions on-site is required before the production of shop drawings or the manufacturing of any component. Similarly, confirmation of dimensions on-site is essential before placing orders for any components. Drawings should be interpreted in conjunction with details, schedules, drainage drawings, internal elevations, and other specialist drawings. In the event of conflicting information, it is imperative to refer such discrepancies to the architect, exhibition designers, and responsible consultants prior to initiating construction.

- KEY
- Flush floor power outlet
 - **trap door
 - Pillars
 - Low Mobile Exhibition Platforms
 - Built in seating
 - New Dry Walls
 - Existing Cases
 - Existing Walls
 - Sand Pit Interactive
 - Floor Level Glass Panel



Amanzi eAfrika Exhibition

ANNEXURE A
Signature of Bidder:

By signing, the bidder confirms that the drawings and specifications have been reviewed; that all requirements have been considered, and that the submitted quotation includes all labour, materials, equipment and works necessary to complete and install the scope as specified.


Mobile Platforms Floor Plans

Issued for Construction
2026/07/27

By Iziko Museums of South Africa
EDP Unit

AMZI 002

Typical Platform Build-Up

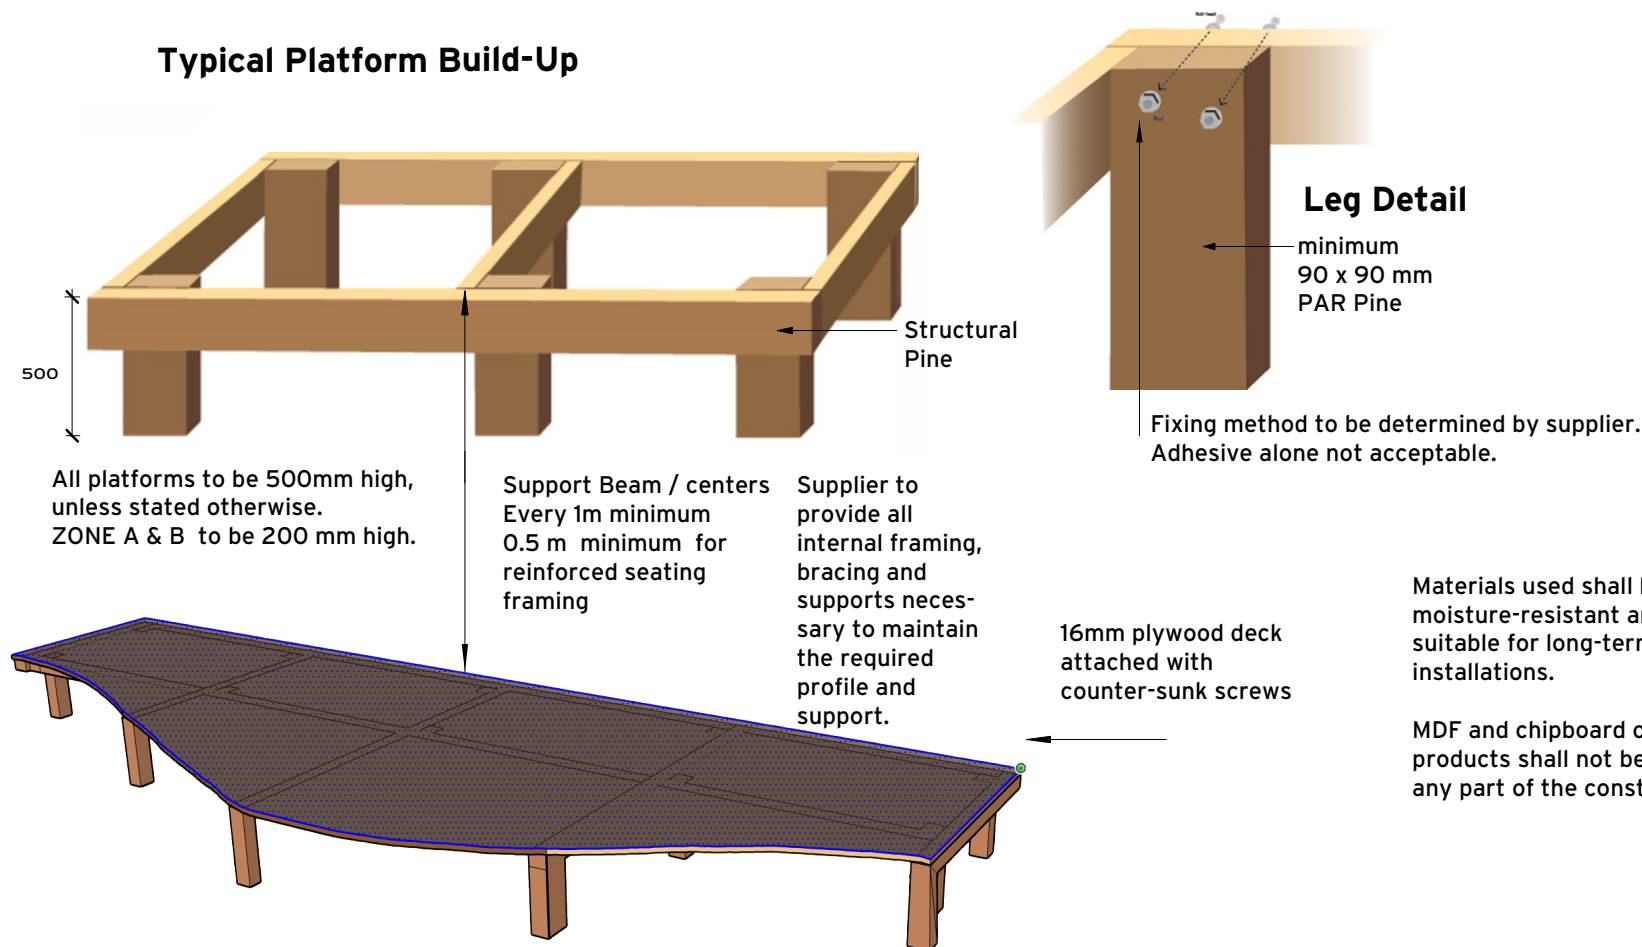

Reference images for guidance only.



NOTE

All work must strictly adhere to the specified dimensions and comply with National Building Regulations SANS 10400. Prior to the commencement of any work, on-site verification of dimensions and levels is mandatory. Confirmation of dimensions on-site is required before the production of shop drawings or the manufacturing of any component. Similarly, confirmation of dimensions on-site is essential before placing orders for any components. Drawings should be interpreted in conjunction with details, schedules, drainage drawings, internal elevations, and other specialist drawings. In the event of conflicting information, it is imperative to refer such discrepancies to the architect, exhibition designers, and responsible consultants prior to initiating construction.


This section is illustrative only and represents the typical platform construction. Refer to the floor plan for the final platform geometry, dimensions

For further detail refer to RTQ 4 'Construction Specifications'

Section Illustrative Only - Refer to Floor Plan for Geometry

Hatches

Plug point access hatches complete with internal shelf 300 mm from surface min 420 x 300 mm. Reinforcement / support beams around access hatches. Further detail refer to RTQ 4.3 'Trap Door for plug access'.

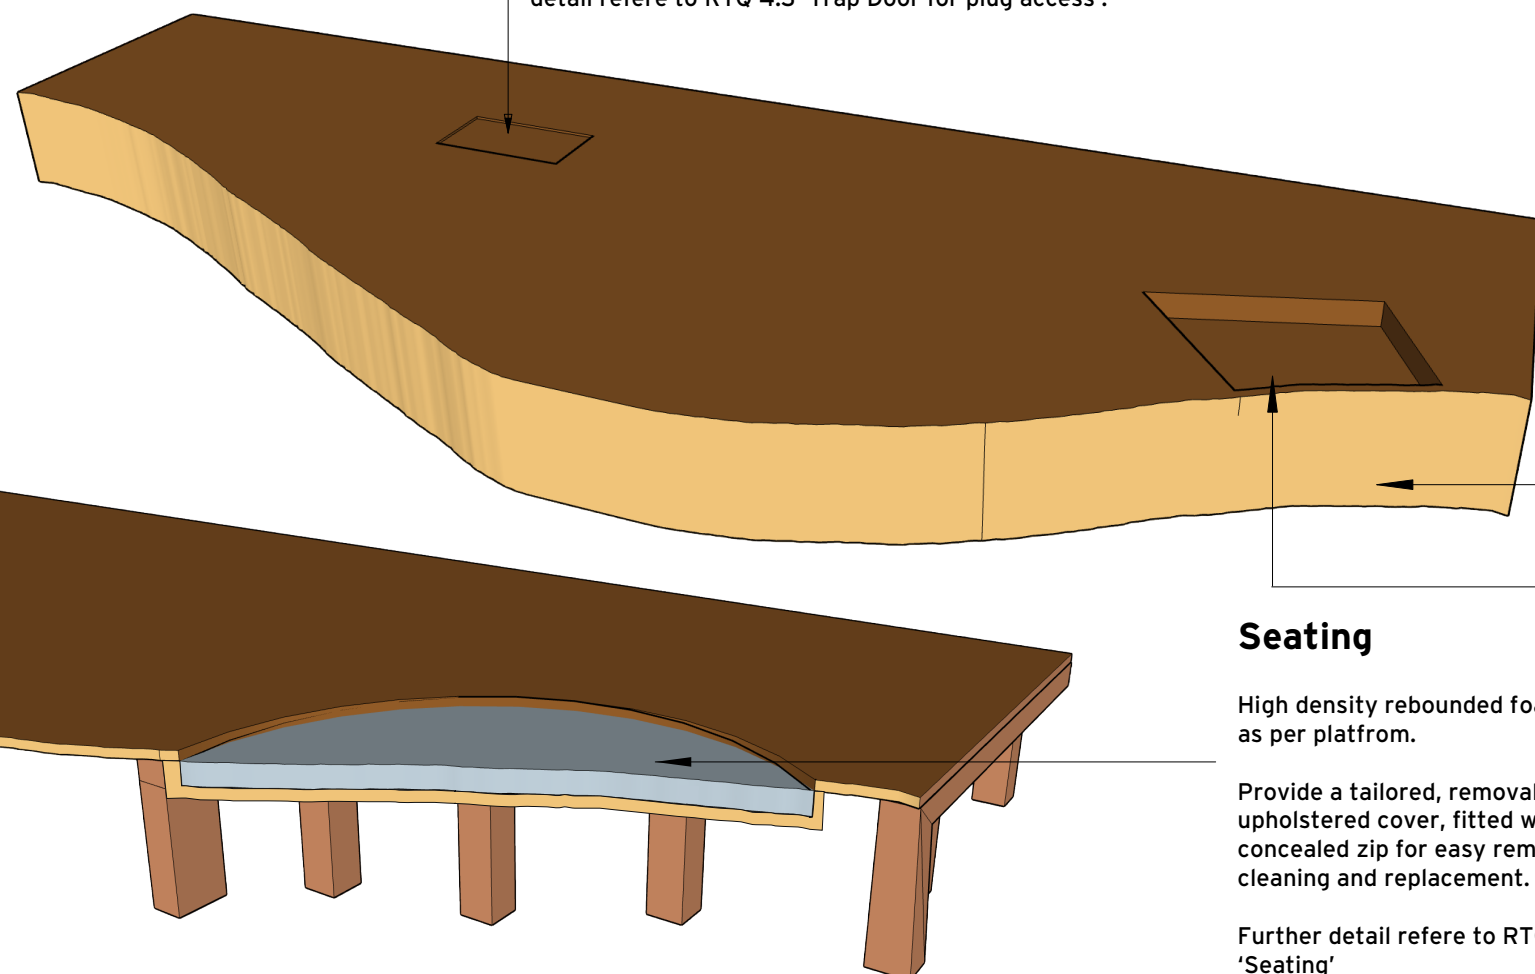

Curved platform edges

Bending plywood or another flexible timber sheet material

Finished with full colour printed self-adhesive vinyl topped with a heavy-duty, non-slip floor laminate suitable for high-traffic public environments. Zone C is the only Platform edge where 'back' of platform will need print finish rest will but against opaque surfaces.

Supplier to determine fixing method. Curved edge to be rigid, durable, and maintain shape. Reference images for guidance only.

Further detail refer to RTQ 4.1 'Curved Edge Construction'



Seating

High density rebounded foam shaped as per platform.

Provide a tailored, removable upholstered cover, fitted with a concealed zip for easy removal, cleaning and replacement.

Further detail refer to RTQ 4.4 'Seating'

Sand Pit Interactive

Recessed Sand Pit Interactive Aprox. 1000 x 300 x 150 mm (l.w.d)

Supply Kinetic sand to fill up to 100 mm

Ensure platform edge is reinforced to prevent spillage

Further detail refer to RTQ 4.5 'Recessed Sand Pit Interactive'



Amanzi eAfrika Exhibition

ANNEXURE A

Signature of Bidder:

By signing, the bidder confirms that the drawings and specifications have been reviewed; that all requirements have been considered, and that the submitted quotation includes all labour, materials, equipment and works necessary to complete and install the scope as specified.

Mobile Platforms Build Drawings


Issued for Construction 2026/07/27

By Iziko Museums of South Africa EDP Unit


AMZI 003



Zone A

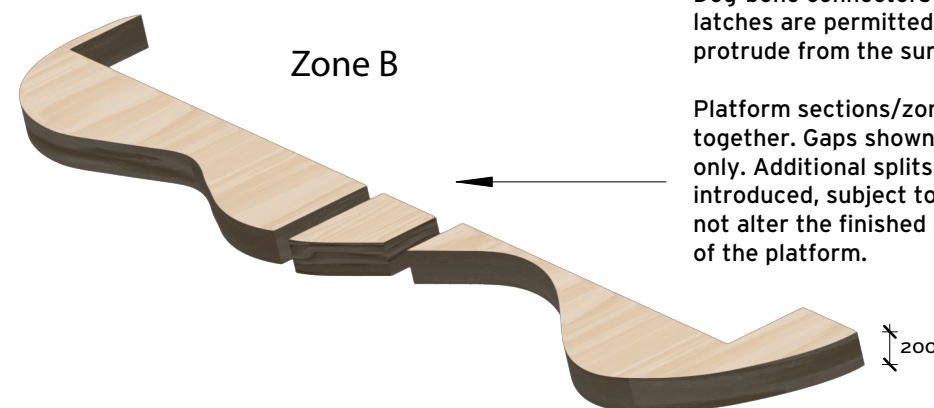

Zone B

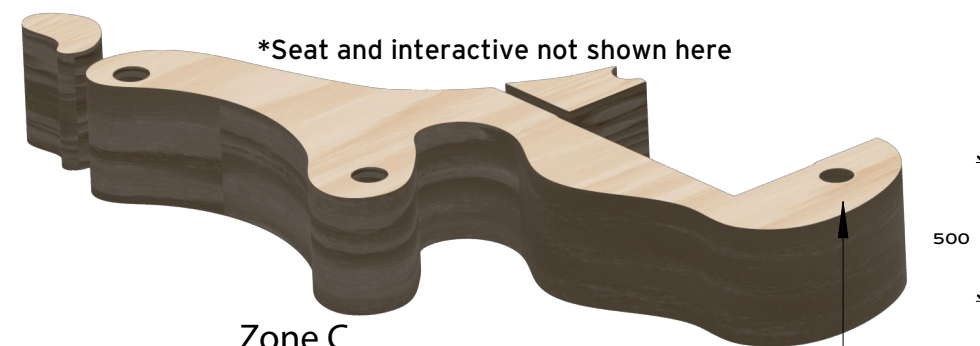

Zone C



*Seat not shown here

Zone D



Zone E

Platforms are shown exploded for clarity. Gaps indicate mandatory splits/joints only.

No visible gaps shall remain between all platforms in each zone and existing building elements. Dog-bone connectors or toggle latches/draw latches are permitted, providing they don't protrude from the surface by more than, 20 mm.

Platform sections/zones shall be installed tightly together. Gaps shown indicate mandatory splits only. Additional splits for transport may be introduced, subject to approval, provided they do not alter the finished appearance or performance of the platform.

NOTE

All work must strictly adhere to the specified dimensions and comply with National Building Regulations SANS 10400. Prior to the commencement of any work, on-site verification of dimensions and levels is mandatory. Confirmation of dimensions on-site is required before the production of shop drawings or the manufacturing of any component. Similarly, confirmation of dimensions on-site is essential before placing orders for any components. Drawings should be interpreted in conjunction with details, schedules, drainage drawings, internal elevations, and other specialist drawings. In the event of conflicting information, it is imperative to refer such discrepancies to the architect, exhibition designers, and responsible consultants prior to initiating construction.

Illustrative only.

The renders are provided for planning purposes. Bidders shall price in accordance with the drawings, dimensions and specifications in AMZI 001 and AMZI 002. Final dimensions must be verified on site.

Hatches, seating and interactives NOT indicated on this page, but MUST BE included.

All platforms shall be accurately fabricated to fit snugly around existing columns and other fixed building elements as shown on the drawings and confirmed during the compulsory site visit.

Typical detail for all platforms, indicated here for visual reference only.



Amanzi eAfrika
Exhibition

ANNEXURE A

Signature of Bidder:




By signing, the bidder confirms that the drawings and specifications have been reviewed; that all requirements have been considered, and that the submitted quotation includes all labour, materials, equipment and works necessary to complete and install the scope as specified.

Platform Overview

Issued for Construction
2026/07/27

By Iziko Museums of South Africa
EDP Unit

AMZI 004

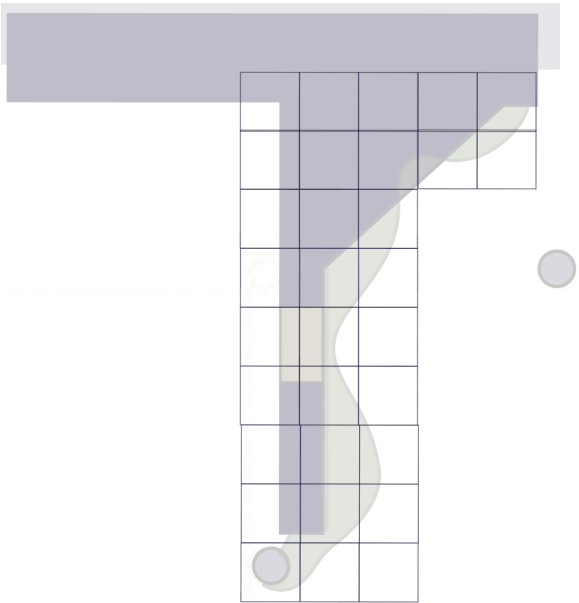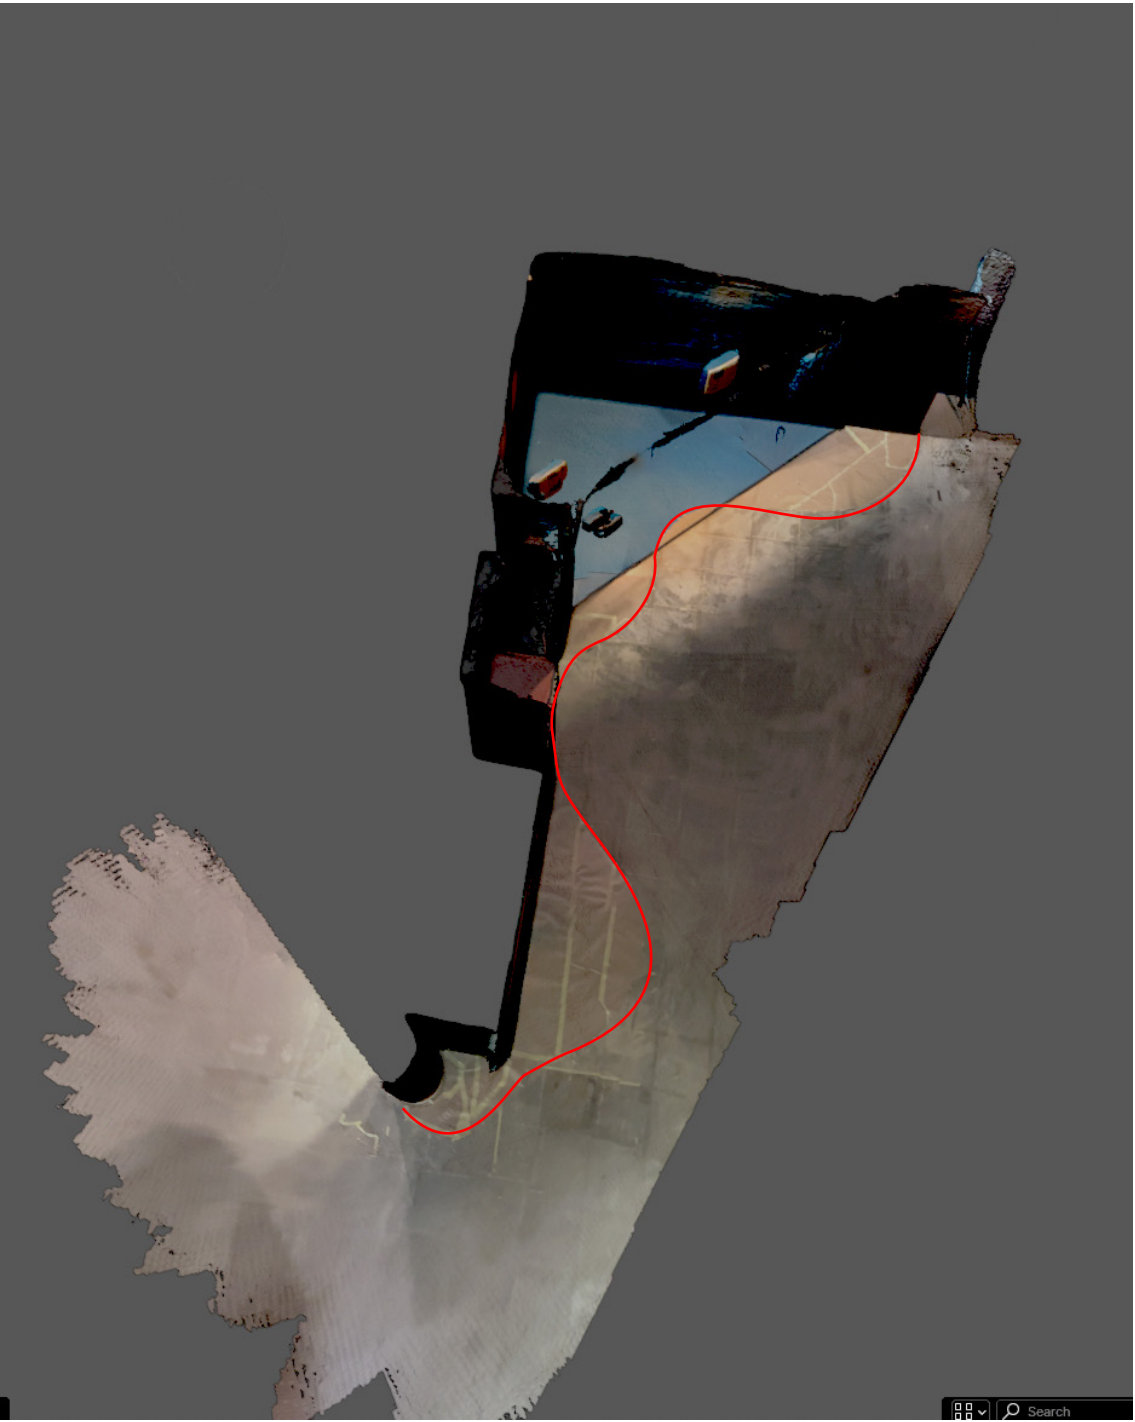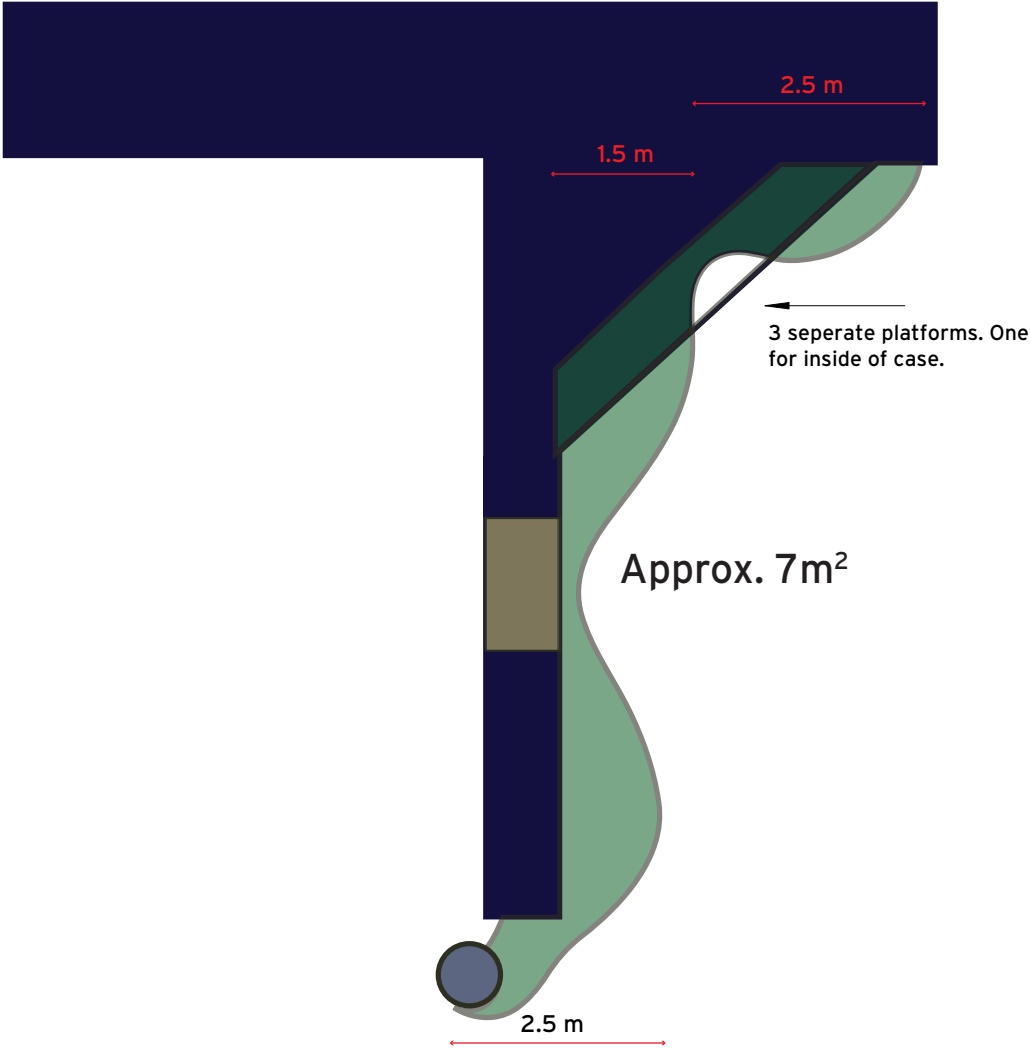

NOTE

All work must strictly adhere to the specified dimensions and comply with National Building Regulations SANS 10400. Prior to the commencement of any work, on-site verification of dimensions and levels is mandatory. Confirmation of dimensions on-site is required before the production of shop drawings or the manufacturing of any component. Similarly, confirmation of dimensions on-site is essential before placing orders for any components. Drawings should be interpreted in conjunction with details, schedules, drainage drawings, internal elevations, and other specialist drawings. In the event of conflicting information, it is imperative to refer such discrepancies to the architect, exhibition designers, and responsible consultants prior to initiating construction.

This render is provided for visualisation purposes only.

Bidders shall price in accordance with the drawings, dimensions and specifications in AMZI 001 and AMZI 002. Final dimensions must be verified on site.

A 3D model of the proposed platforms is available at the link below. The model is provided for reference only and shall not replace the attached drawings or the requirement to verify all dimensions on site.

<https://poly.cam/capture/0143405E-4A69-473A-B755-F7618EE91A72>



Amanzi eAfrika Exhibition

ANNEXURE A

Signature of Bidder:

ZONE A Platform Overview

Issued for Construction
2026/07/27

By Iziko Museums of South Africa
EDP Unit

AMZI 005

By signing, the bidder confirms that the drawings and specifications have been reviewed; that all requirements have been considered, and that the submitted quotation includes all labour, materials, equipment and works necessary to complete and install the scope as specified.

Approx. 8m²

Bounding box 8.7m x 1.4 m

3 sepearate platforms.
One on felt for removal
when accessing door.



8.5 m

4 m

1111 mm

← entran

Swing
Doors

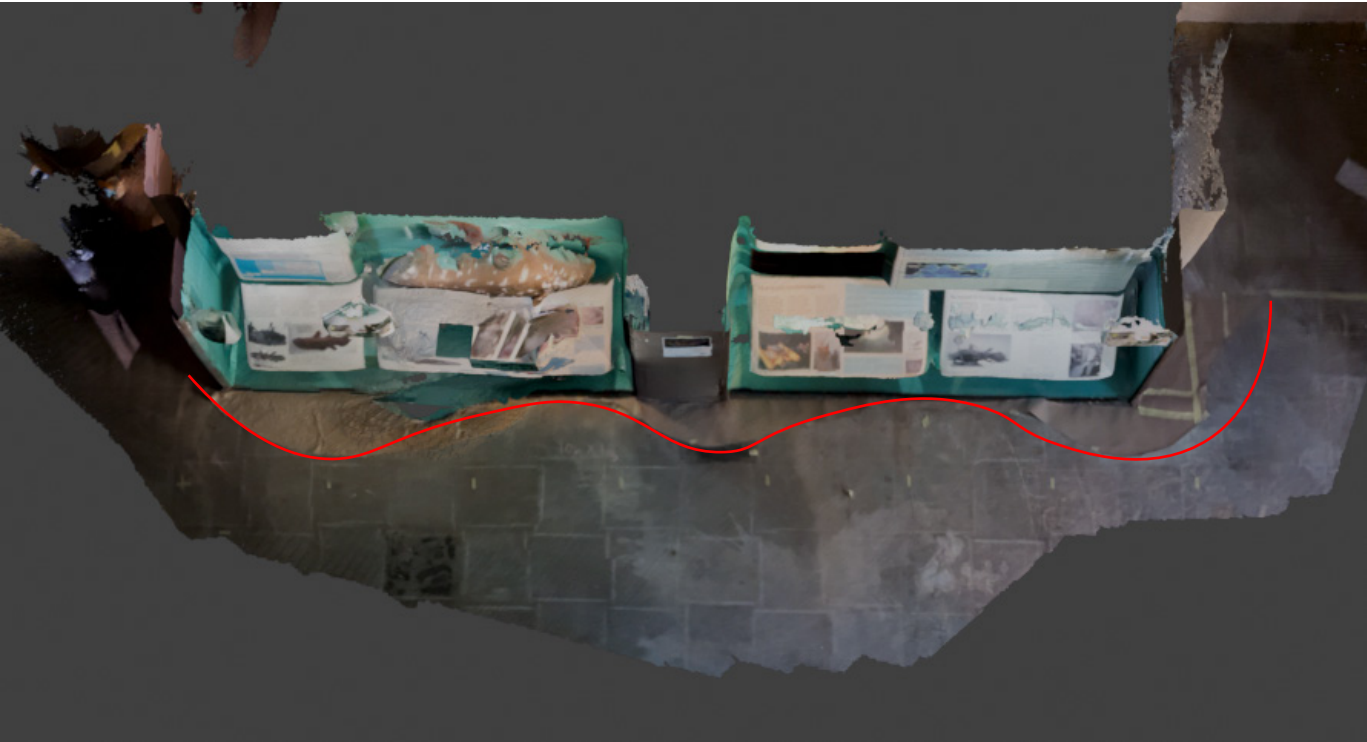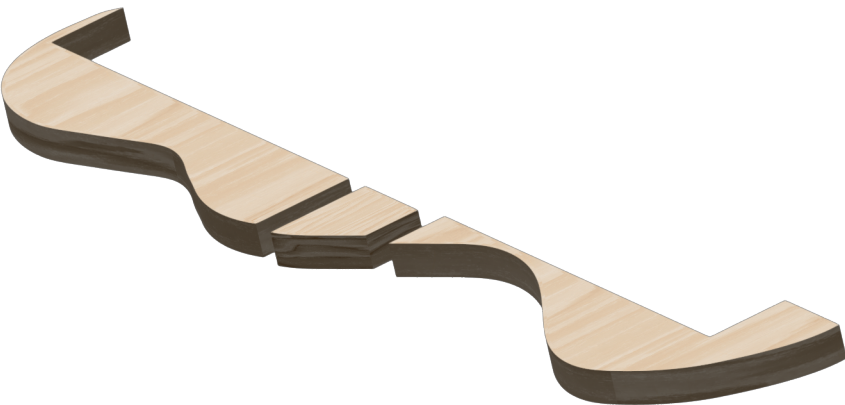

NOTE

All work must strictly adhere to the specified dimensions and comply with National Building Regulations SANS 10400. Prior to the commencement of any work, on-site verification of dimensions and levels is mandatory. Confirmation of dimensions on-site is required before the production of shop drawings or the manufacturing of any component. Similarly, confirmation of dimensions on-site is essential before placing orders for any components. Drawings should be interpreted in conjunction with details, schedules, drainage drawings, internal elevations, and other specialist drawings. In the event of conflicting information, it is imperative to refer such discrepancies to the architect, exhibition designers, and responsible consultants prior to initiating construction.

This render is provided for visualisation purposes only.

Bidders shall price in accordance with the drawings, dimensions and specifications in AMZI 001 and AMZI 002. Final dimensions must be verified on site.

A 3D model of the proposed platforms is available at the link below. The model is provided for reference only and shall not replace the attached drawings or the requirement to verify all dimensions on site.

<https://poly.cam/capture/0143405E-4A69-473A-B755-F7618EE91A72>



Amanzi eAfrika
Exhibition

ANNEXURE A
Signature of Bidder:



ZONE B
Platform Overview

Issued for Construction
2026/07/27

By Iziko Museums of South Africa
EDP Unit

AMZI 006

By signing, the bidder confirms that the drawings and specifications have been reviewed; that all requirements have been considered, and that the submitted quotation includes all labour, materials, equipment and works necessary to complete and install the scope as specified.

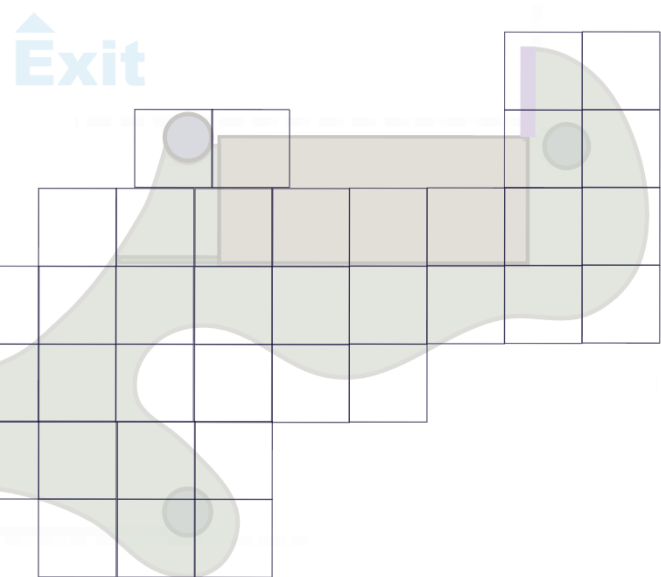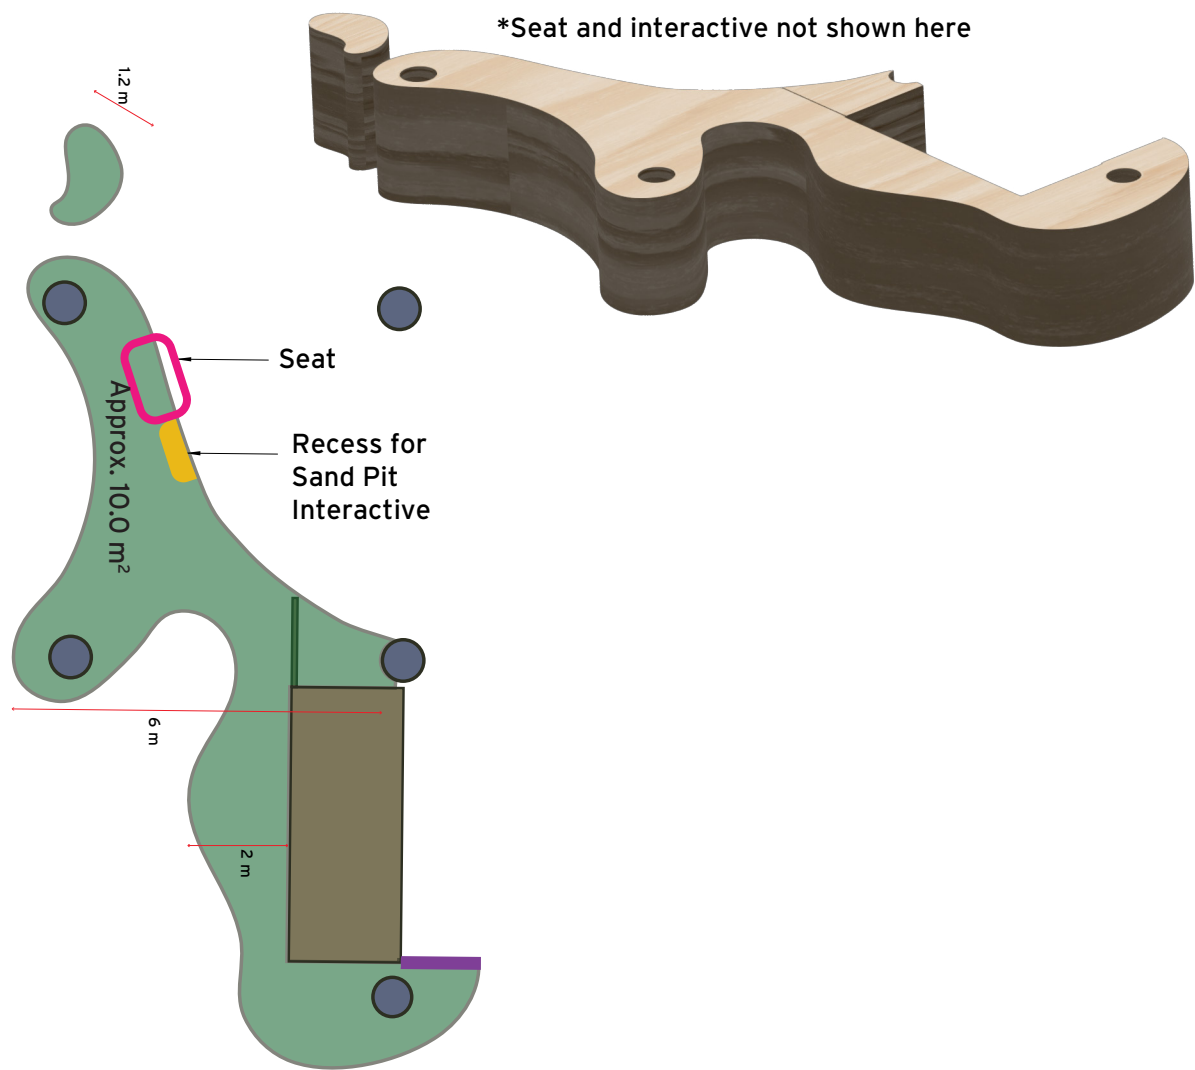

NOTE

All work must strictly adhere to the specified dimensions and comply with National Building Regulations SANS 10400. Prior to the commencement of any work, on-site verification of dimensions and levels is mandatory. Confirmation of dimensions on-site is required before the production of shop drawings or the manufacturing of any component. Similarly, confirmation of dimensions on-site is essential before placing orders for any components. Drawings should be interpreted in conjunction with details, schedules, drainage drawings, internal elevations, and other specialist drawings. In the event of conflicting information, it is imperative to refer such discrepancies to the architect, exhibition designers, and responsible consultants prior to initiating construction.

This render is provided for visualisation purposes only.

Bidders shall price in accordance with the drawings, dimensions and specifications in AMZI 001 and AMZI 002. Final dimensions must be verified on site.

A 3D model of the proposed platforms is available at the link below. The model is provided for reference only and shall not replace the attached drawings or the requirement to verify all dimensions on site.

<https://poly.cam/capture/0143405E-4A69-473A-B755-F7618EE91A72>



Amanzi eAfrika Exhibition

ANNEXURE A

Signature of Bidder:


ZONE C Platform Overview

Issued for Construction
2026/07/27


By Iziko Museums of South Africa
EDP Unit

AMZI 007

By signing, the bidder confirms that the drawings and specifications have been reviewed; that all requirements have been considered, and that the submitted quotation includes all labour, materials, equipment and works necessary to complete and install the scope as specified.

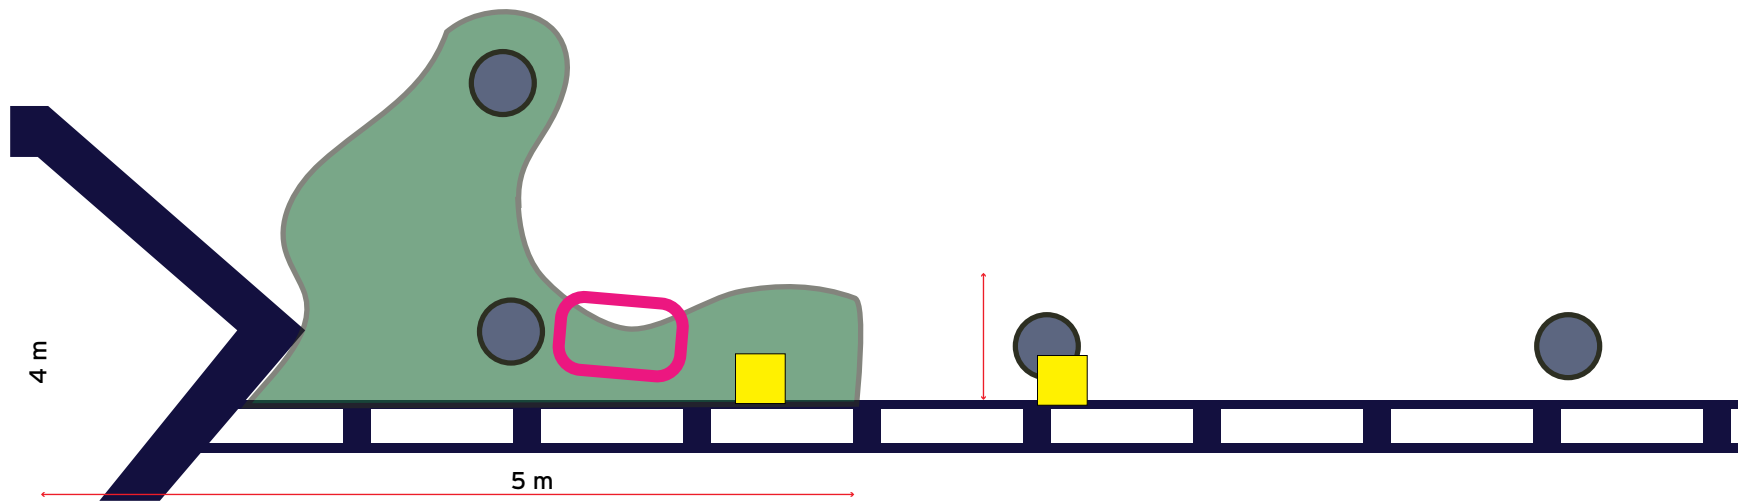

*Seat not shown here

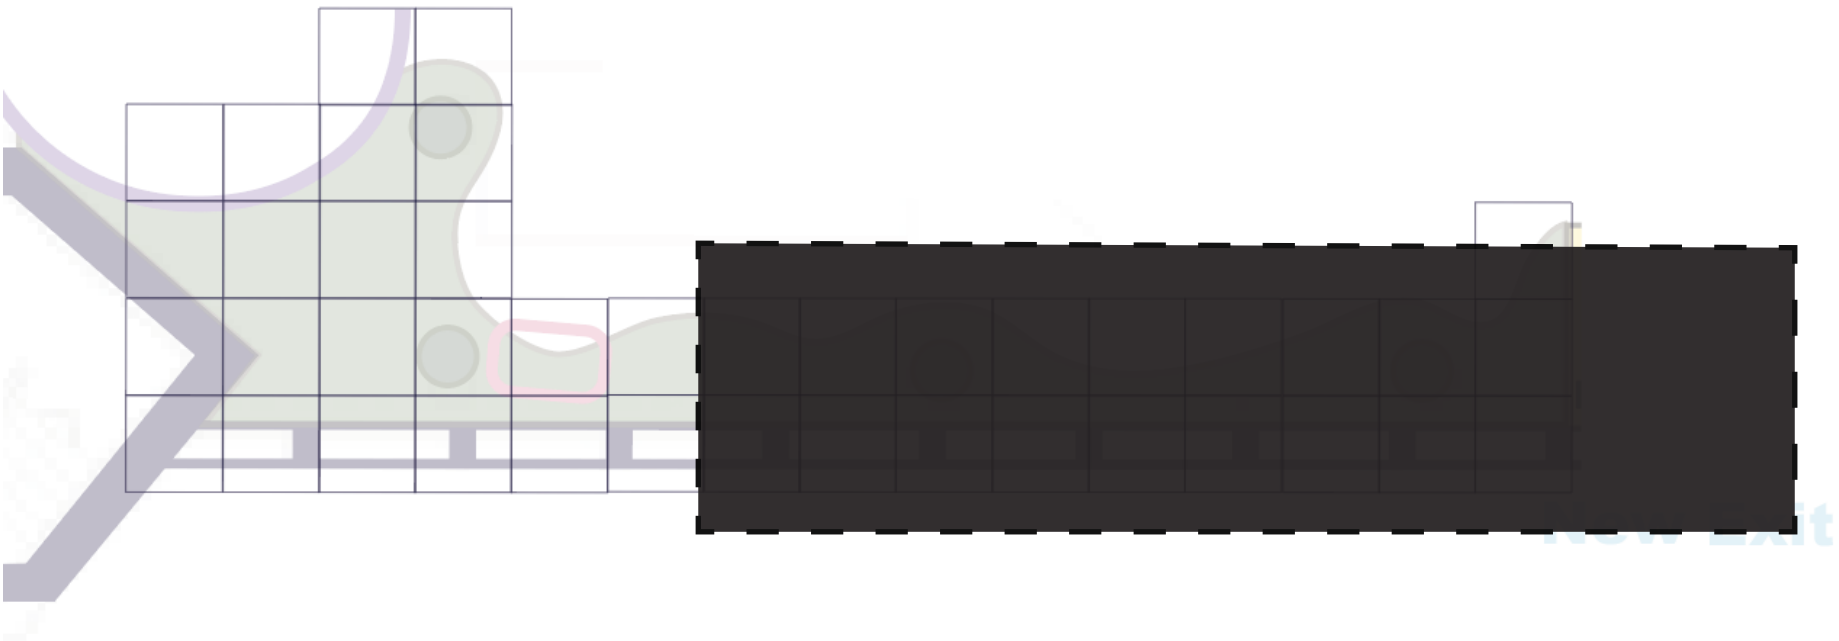

NOTE

All work must strictly adhere to the specified dimensions and comply with National Building Regulations SANS 10400. Prior to the commencement of any work, on-site verification of dimensions and levels is mandatory. Confirmation of dimensions on-site is required before the production of shop drawings or the manufacturing of any component. Similarly, confirmation of dimensions on-site is essential before placing orders for any components. Drawings should be interpreted in conjunction with details, schedules, drainage drawings, internal elevations, and other specialist drawings. In the event of conflicting information, it is imperative to refer such discrepancies to the architect, exhibition designers, and responsible consultants prior to initiating construction.

This render is provided for visualisation purposes only.

Bidders shall price in accordance with the drawings, dimensions and specifications in AMZI 001 and AMZI 002. Final dimensions must be verified on site.

A 3D model of the proposed platforms is available at the link below. The model is provided for reference only and shall not replace the attached drawings or the requirement to verify all dimensions on site.

<https://poly.cam/capture/0143405E-4A69-473A-B755-F7618EE91A72>



Amanzi eAfrika Exhibition


ANNEXURE A
Signature of Bidder:

ZONE D
Platform Overview

Issued for Construction
2026/07/27
By Iziko Museums of South Africa
EDP Unit

AMZI 008

By signing, the bidder confirms that the drawings and specifications have been reviewed; that all requirements have been considered, and that the submitted quotation includes all labour, materials, equipment and works necessary to complete and install the scope as specified.

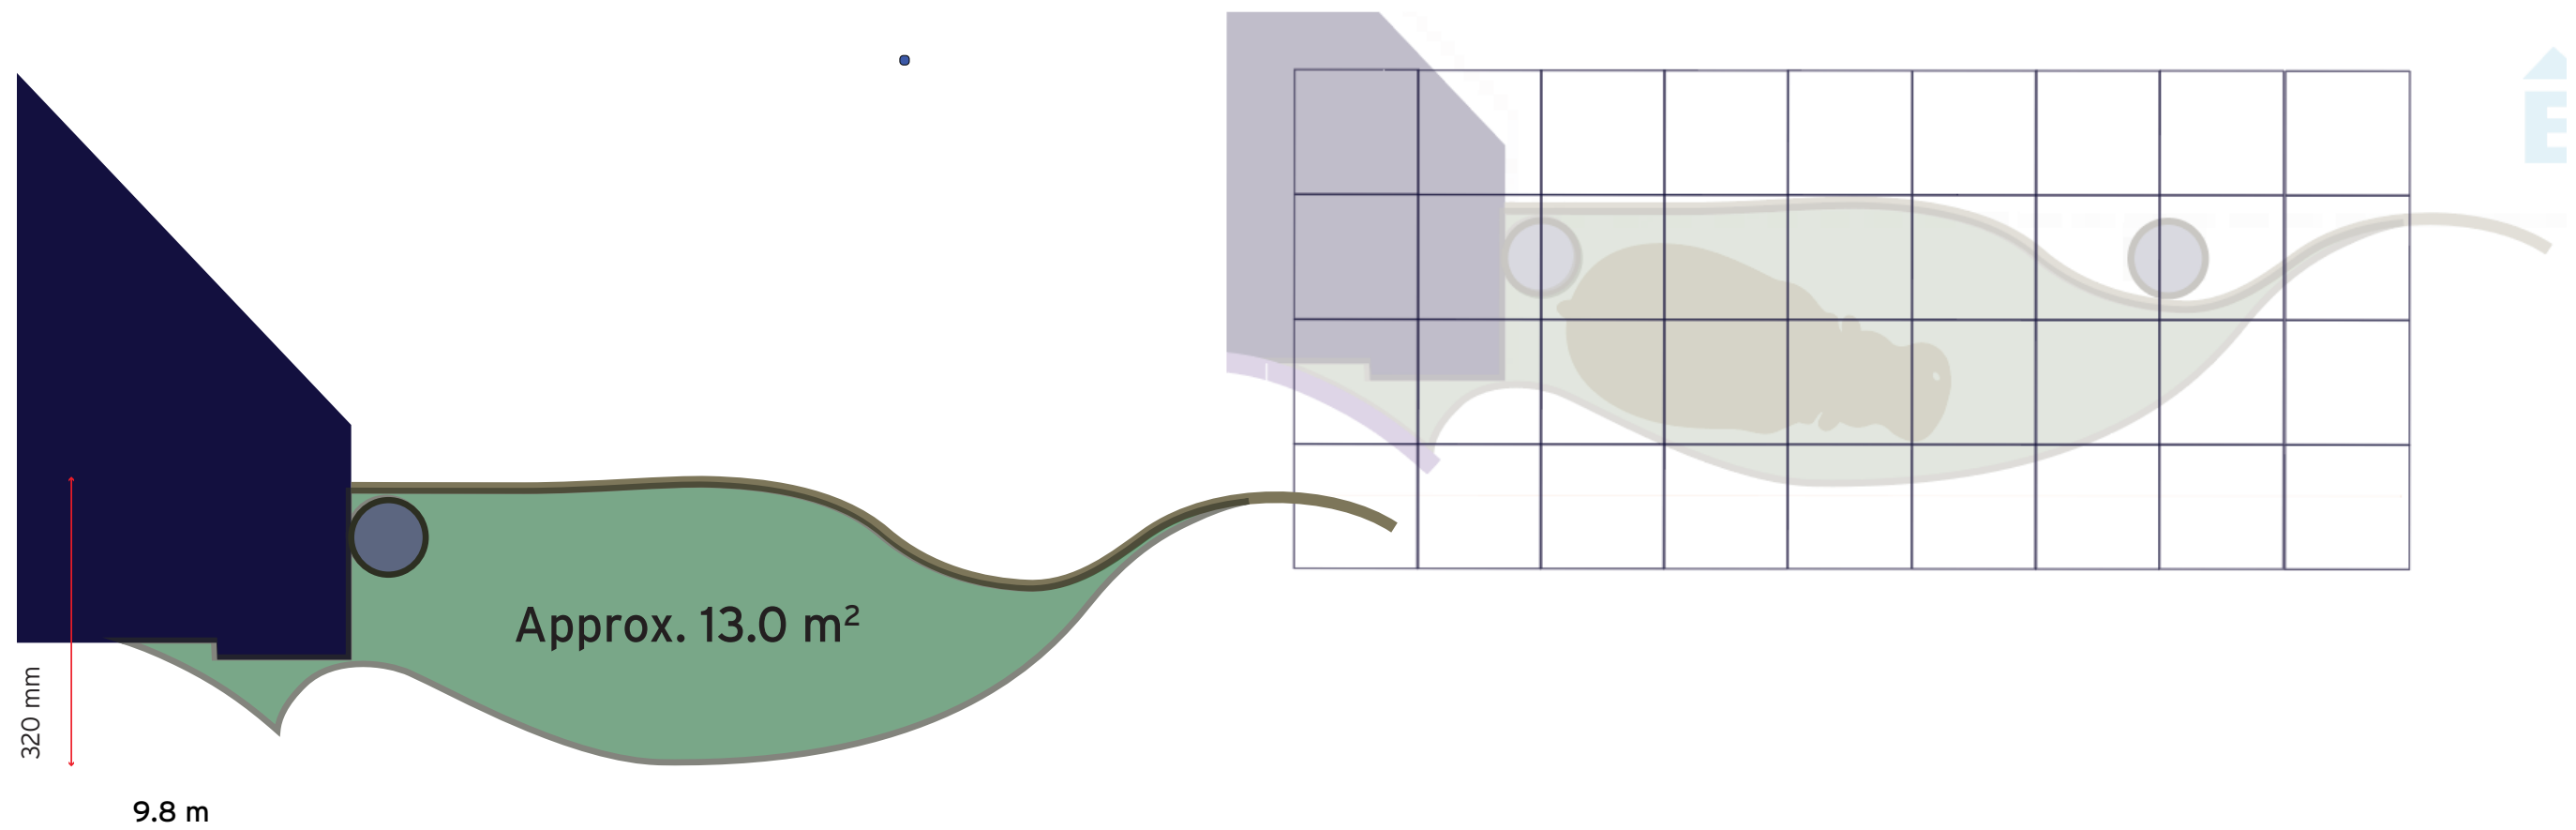

Amanzi eAfrika
Exhibition

ANNEXURE A

Signature of Bidder:

ZONE E
Platform Overview

Issued for Construction
2026/07/27

By Iziko Museums of South Africa
EDP Unit

AMZI 009

By signing, the bidder confirms that the drawings and specifications have been reviewed; that all requirements have been considered, and that the submitted quotation includes all labour, materials, equipment and works necessary to complete and install the scope as specified.