


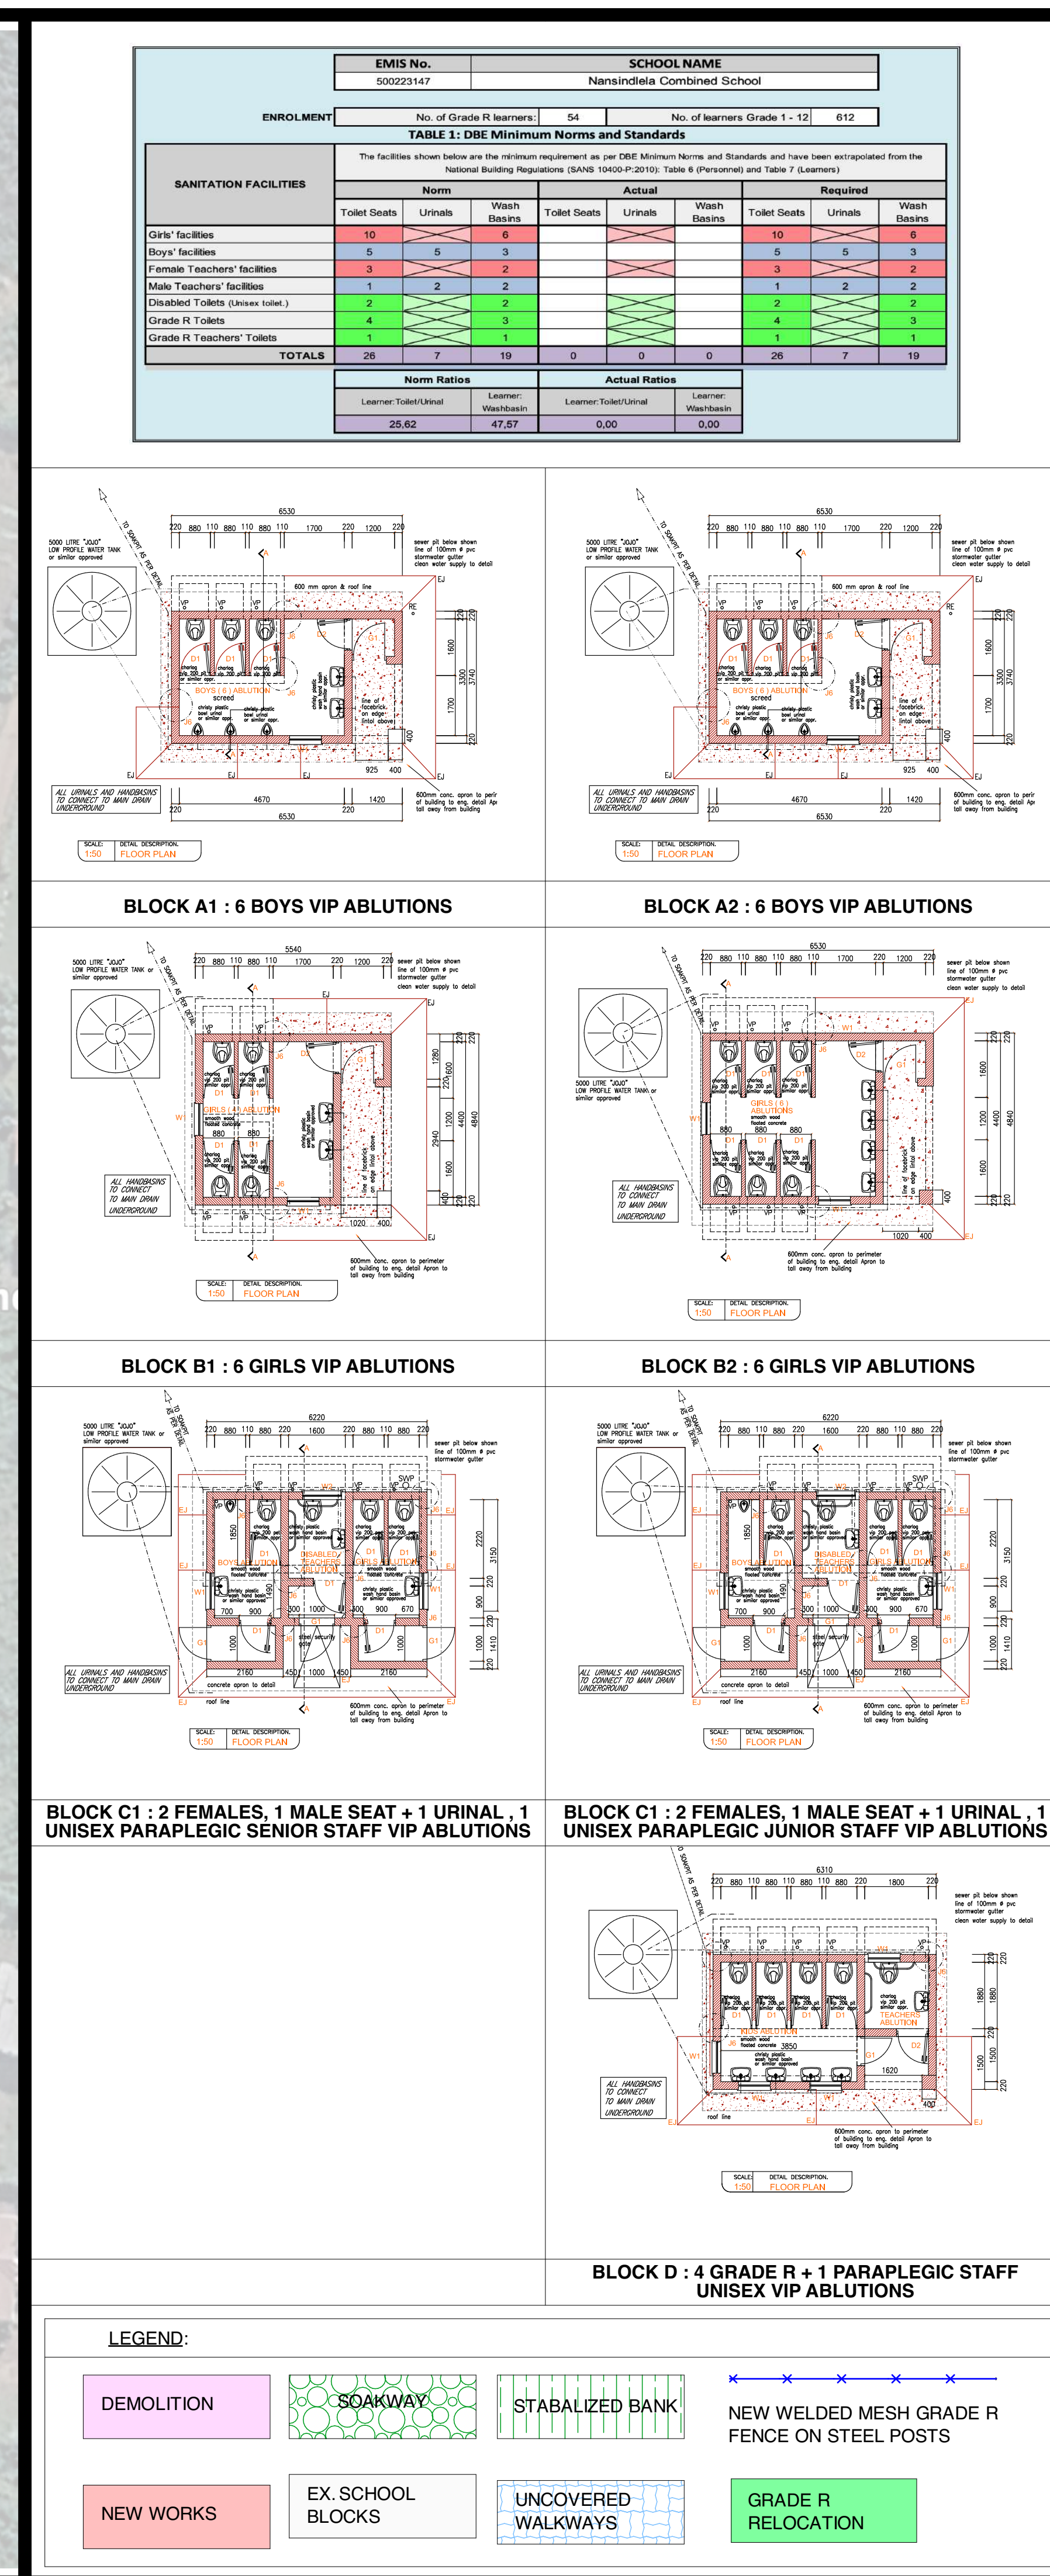

FOR TENDER

THIS DRAWING IS TO BE READ IN CONJUNCTION WITH ALL RELEVANT ARCHITECT 'S AND ENGINEER'S DRAWING.

ALL DIMENSIONS, LEVELS, ETC ARE TO BE CHECKED BEFORE ANY WORK IS COMMENCED AND ANY DISCREPANCIES NOTED TO BE BROUGHT TO THE ARCHITECT'S ATTENTION.

ONLY FIGURED DIMENSIONS TO BE USED , SCALING OF DRAWINGS IS NOT ADVISABLE .

ALL RIGHTS RESERVED. NO PART OF THIS DESIGN SHALL BE REPRODUCED , USED ELSEWHERE AND/ OR IN ANY WAY WITHOUT PRIOR PERMISSION FROM THE ARCHITECT/ ENGINEER. unauthorized reproduction, publication, transmission and or inclusion of any media is an infringement. figured dimensions to be taken in this drawing is copyright and remains with SDS Architects , any architect before commencing work, all work to be done in accordance with the sabs 0400

preference to scaled dimensions report any discrepancies direct to the

DRAWN :

CHECKED:

NAME OF COMPETENT PERSON:

NAME OF COMPETENT PERSON:

MPENDULO SHANGASE

SIYABONGA MANYONI

REG NO:

REG NO:


PrArchST 24751103

PrArch 49324416

SIGNATURE

SIGNATURE :



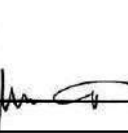

NBR OCCUPANCY CLASS

PLACE OF INSTRUCTION (SCHOOL)

A3

PROJECT NUMBER :

CLIENT :



KWAZULU-NATAL PROVINCE

EDUCATION

REPUBLIC OF SOUTH AFRICA

IMPLEMENTING AGENT :



ARCHITECTS & PRINCIPAL AGENTS

sds

Simelokuhle Design Studio

①A 31 Helen Joseph Street
Berea, Durban
4001

②PO Box 1040
Empangeni 3880

③078 319 3469
072 586 7363

④mpendulo@sdсарchitecture.co.za
bheki@sdсарchitecture.co.za

PROJECT TITLE :

ERADICATION OF PIT
LATRINES TO
NANSINDELA COMBINED SCHOOL
IN INGWUMA AREA,

DRAWING TITLE :

NEW ABLUTION BLOCKS
- SITE DEVELOPMENT PLAN

STAGE 1-2

STAGE 3

STAGE 4-6

CONCEPT

TENDER

X

CONSTRUCTION

DESCRIPTION
ERADICATION OF PIT LATRINES

SCALE:
AS SHOWN

PAGE SIZE
A1

DATE:

AUGUST 2026

CHECKED BY
SB MANYONI

DRAWN BY:

MD SHANGASE

SITE TITLE

BLOCK No.

DRAWING No. REVISION

NANSINDELA CS

DOES3KZNR030

SITE

NANSCS - 00

00

FOR TENDER