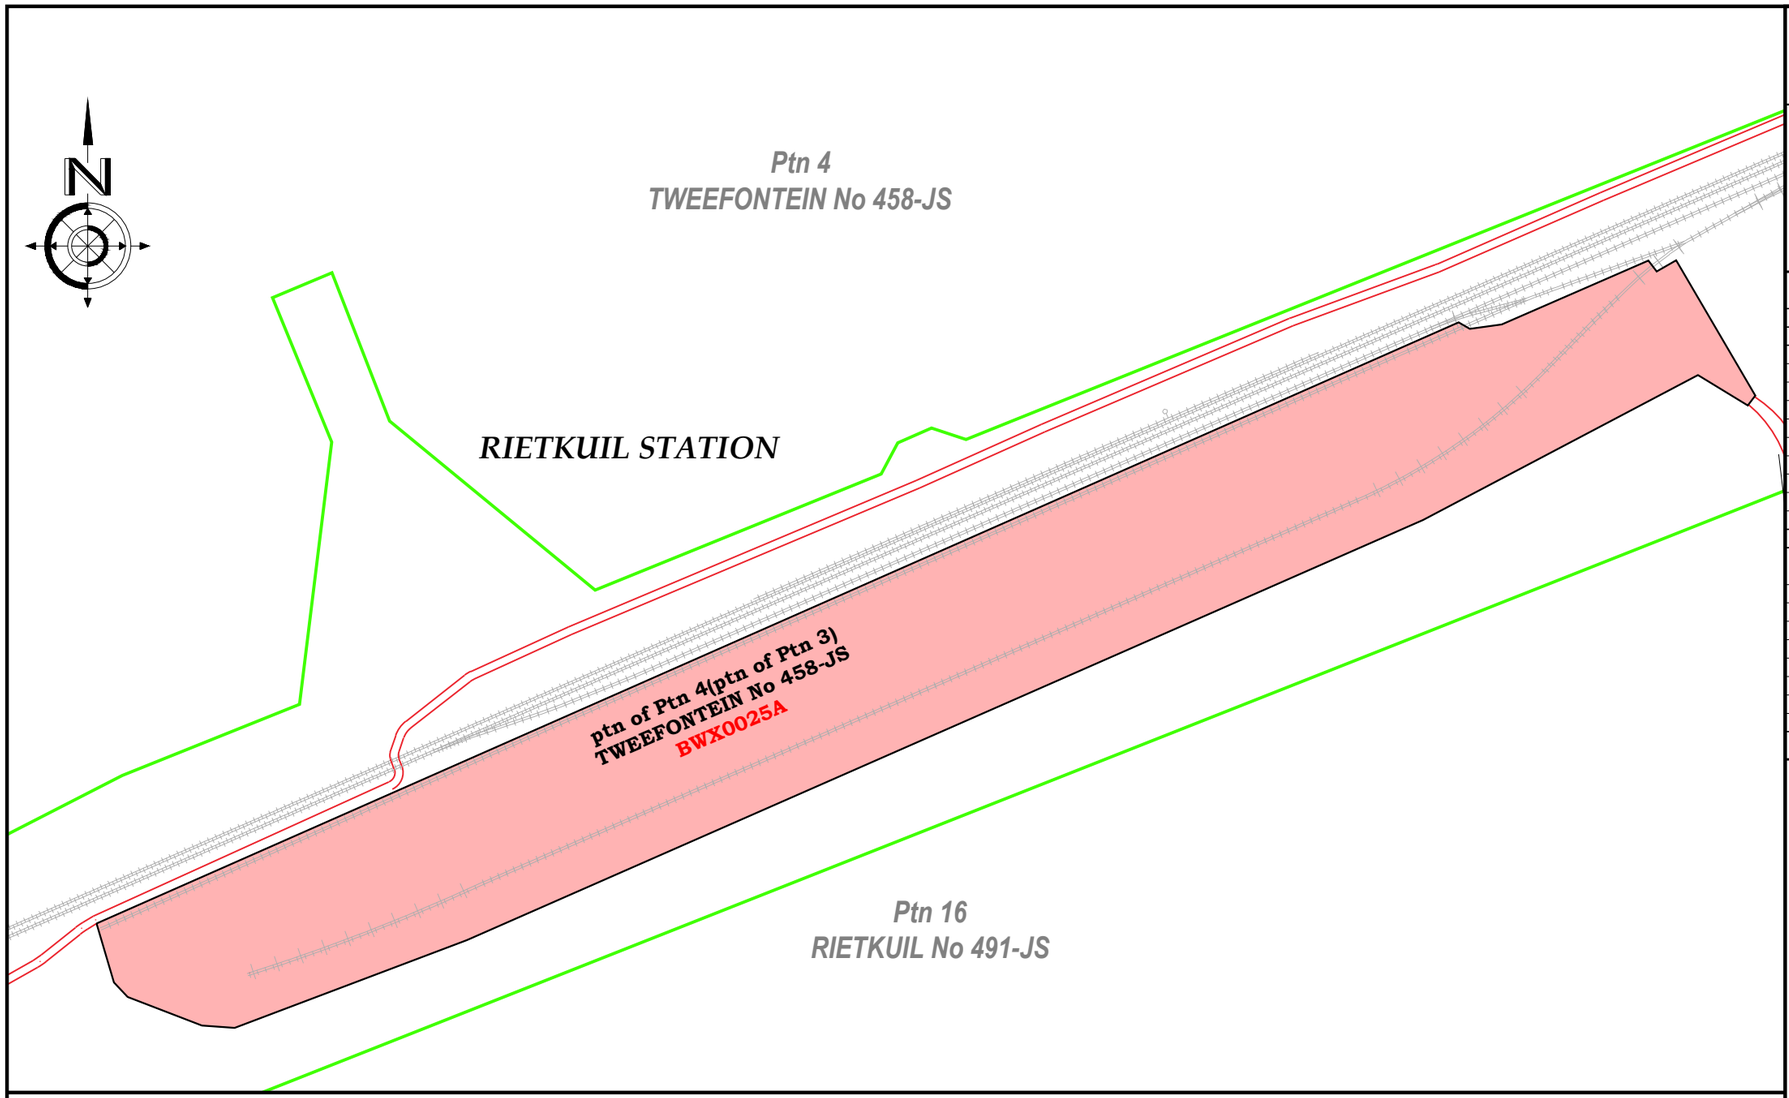



TRANSNET
property

*Plan prepared for:*
***TRANSNET FREIGHT RAIL***
***CONTINUOUS IMPROVEMENT***
*Contact person: Prudence Simelane*
*Tel: 083 380 8252*


**LEGEND:**

- PROPERTY AVAILABLE
- TRANSNET CADASTRAL BOUNDARIES
- ADJACENT FARM BOUNDARIES

**AVAILABLE AREA :**

| *Asset Description* | *Asset No.* | *Approx. Area* |
|---|---|---|
| **LIST OF IMPROVEMENTS:** | | |
| | | |
| **LAND (INCL. IMPROVEMENTS):** | | |
| ptn of Ptn 4(ptn of Ptn 3) TWEEFONTEIN No 458-JS | BWX0025A | ± 65 000 m² |
| **TOTAL AREA :** | | **± 65 000 m²** |

**AERIAL PHOTO**




**LOCALITY PLAN**


TRANSNET

*Plan prepared by:*
GEO-SPATIAL: EASTERN REGION, TRANSNET PROPERTY

7 Kiewiet Road
Empangeni
3910

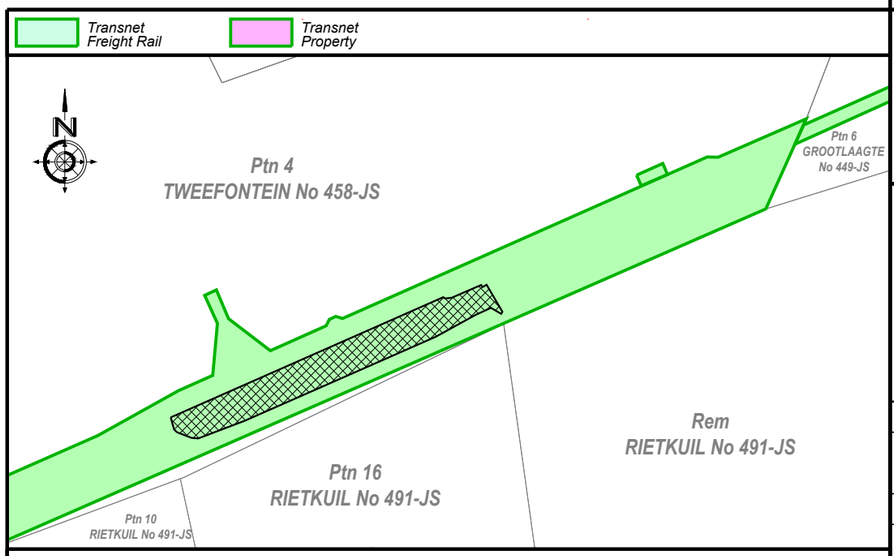Tel: (035) 906 7719
Tel: (031) 361 2341
jenny.govender@transnet.net


# RIETKUIL
## DISCUSSION PLAN

PLAN PREPARED FOR
**DISCUSSION PURPOSES:**
EXTENT OF PROPERTY AVAILABLE

| *Compiled:* | *Checked:* | *Client File Ref.:* |
|---|---|---|
| *J.S.G.* | *S.A.J.* | *GS File Ref.:* |
| | | *Original Ref.:* |
| *Date:* | *2023-07-19* | SCALE : 1 / 3 000 |
| Rev. | | |
| **PLAN No.** | | **RTI0004M** |

PLAN SIZE: A3