

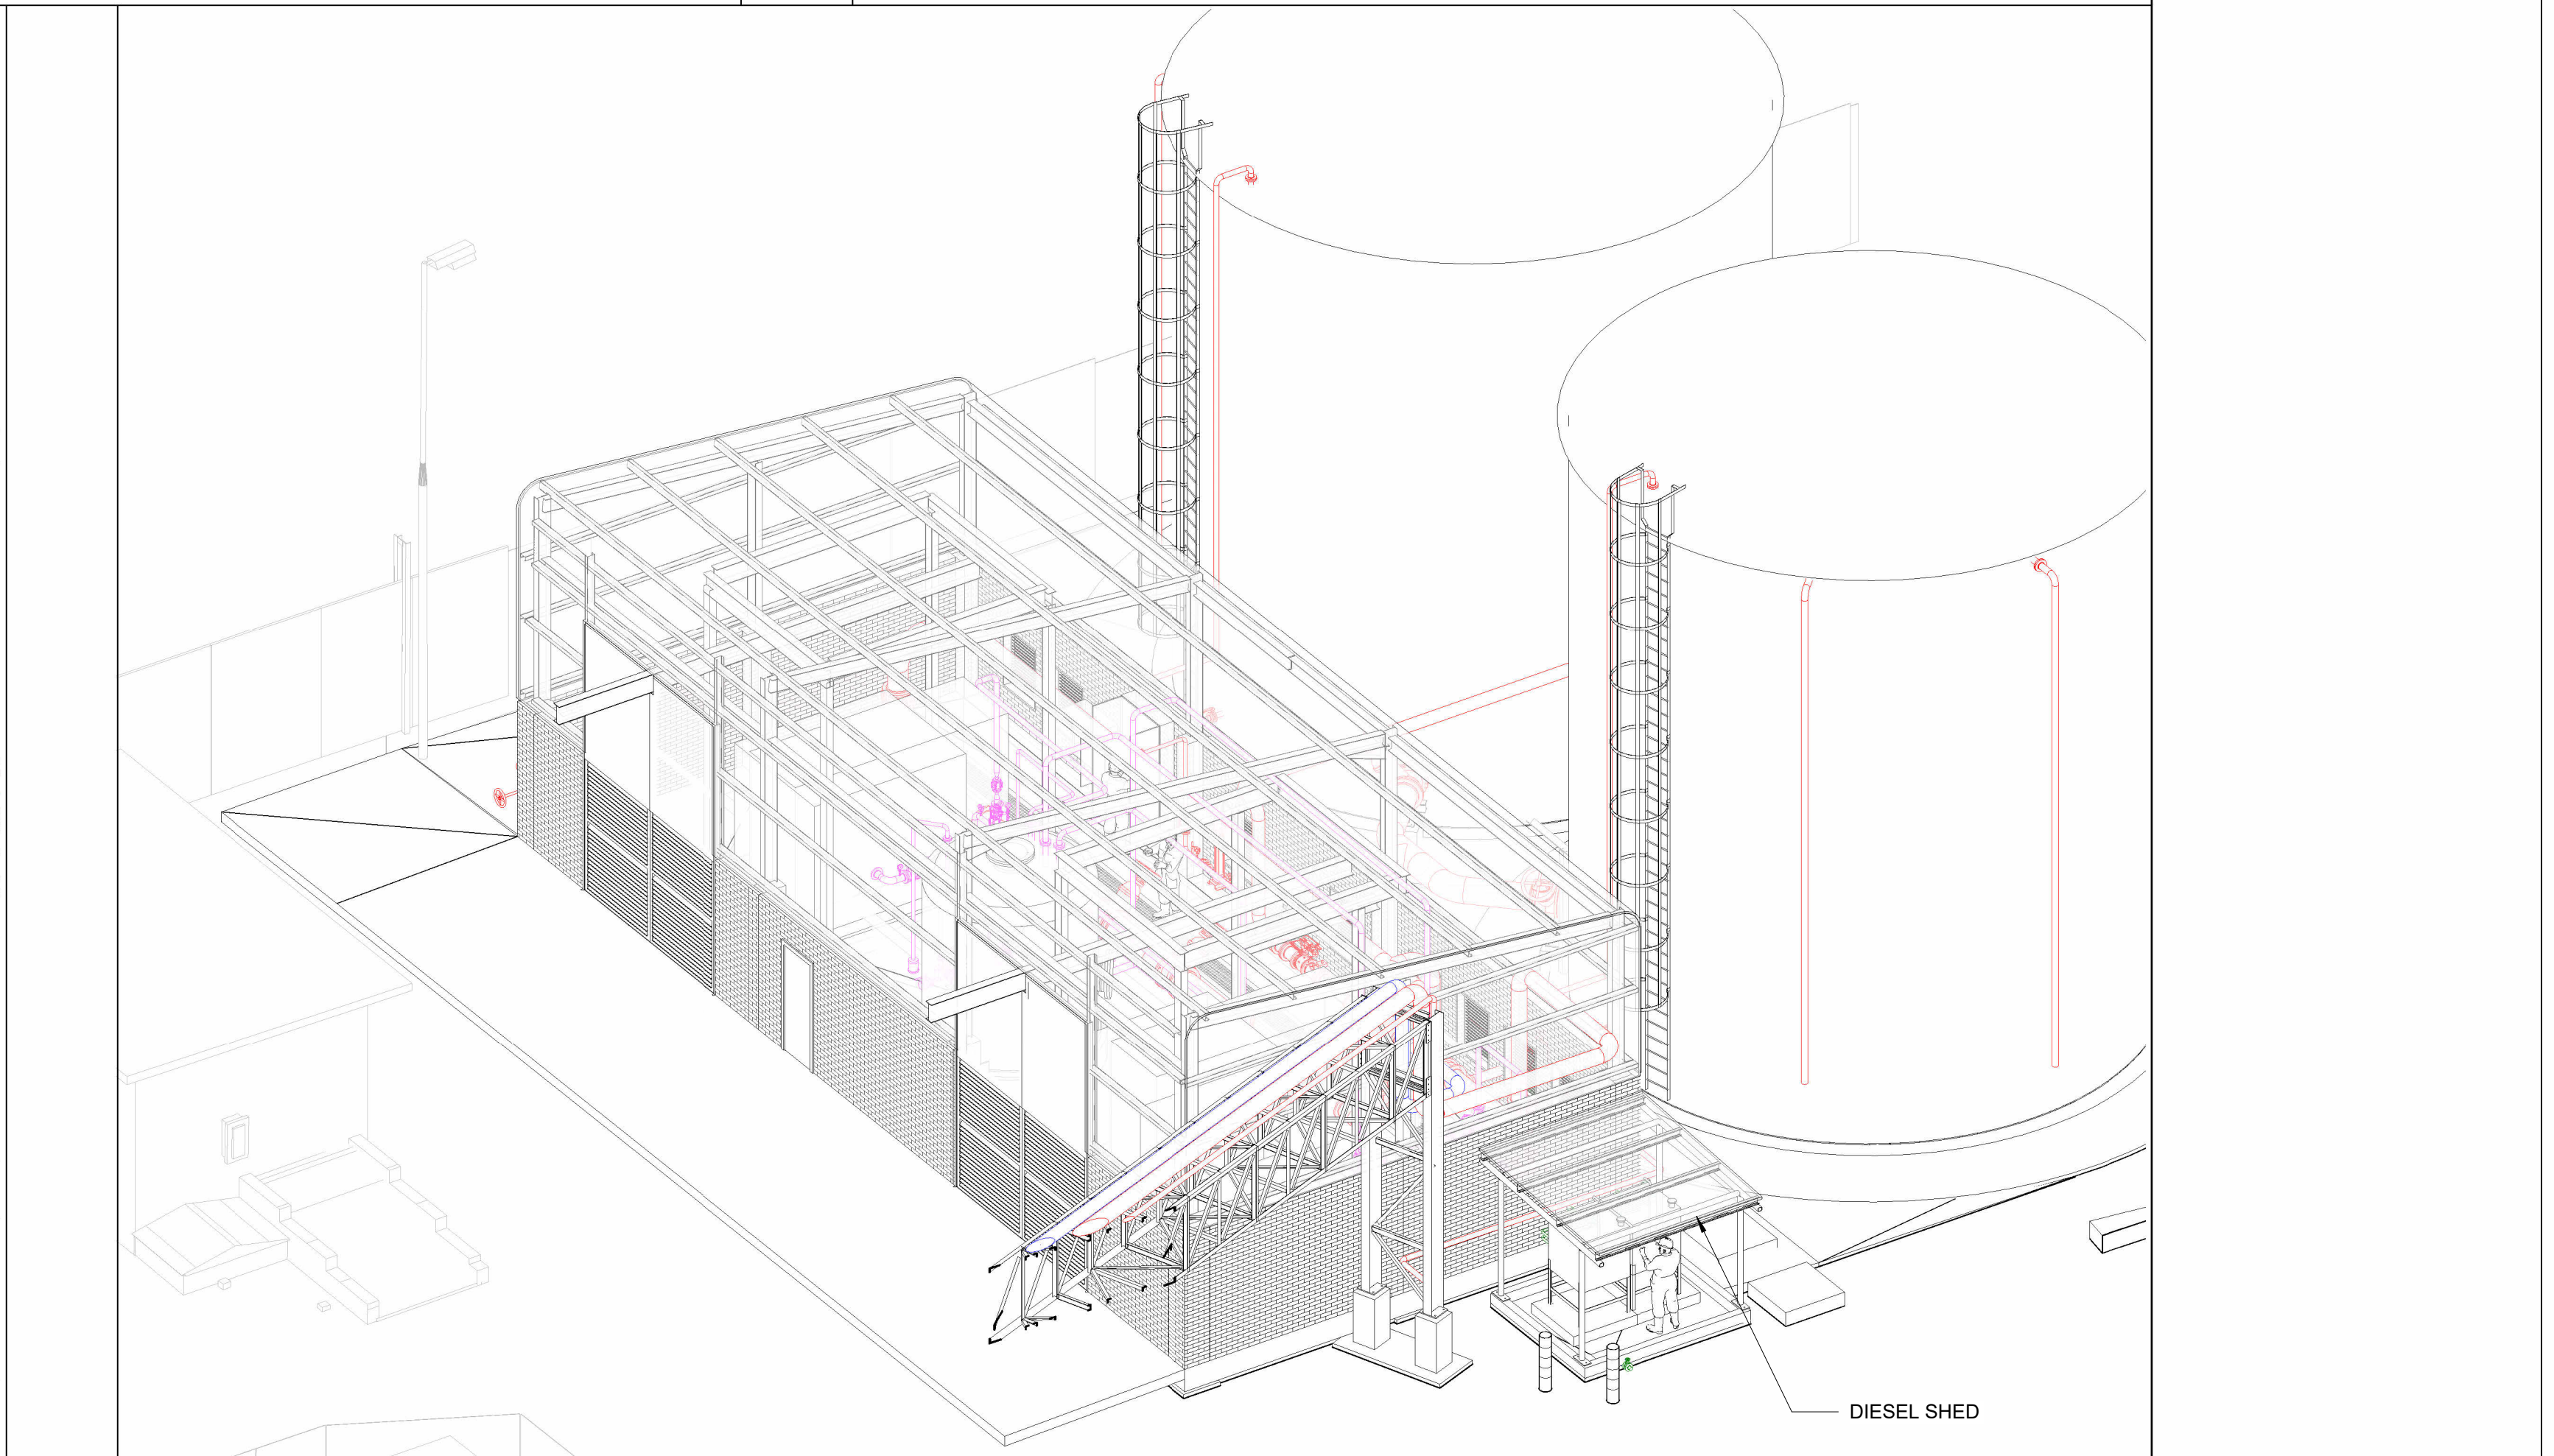
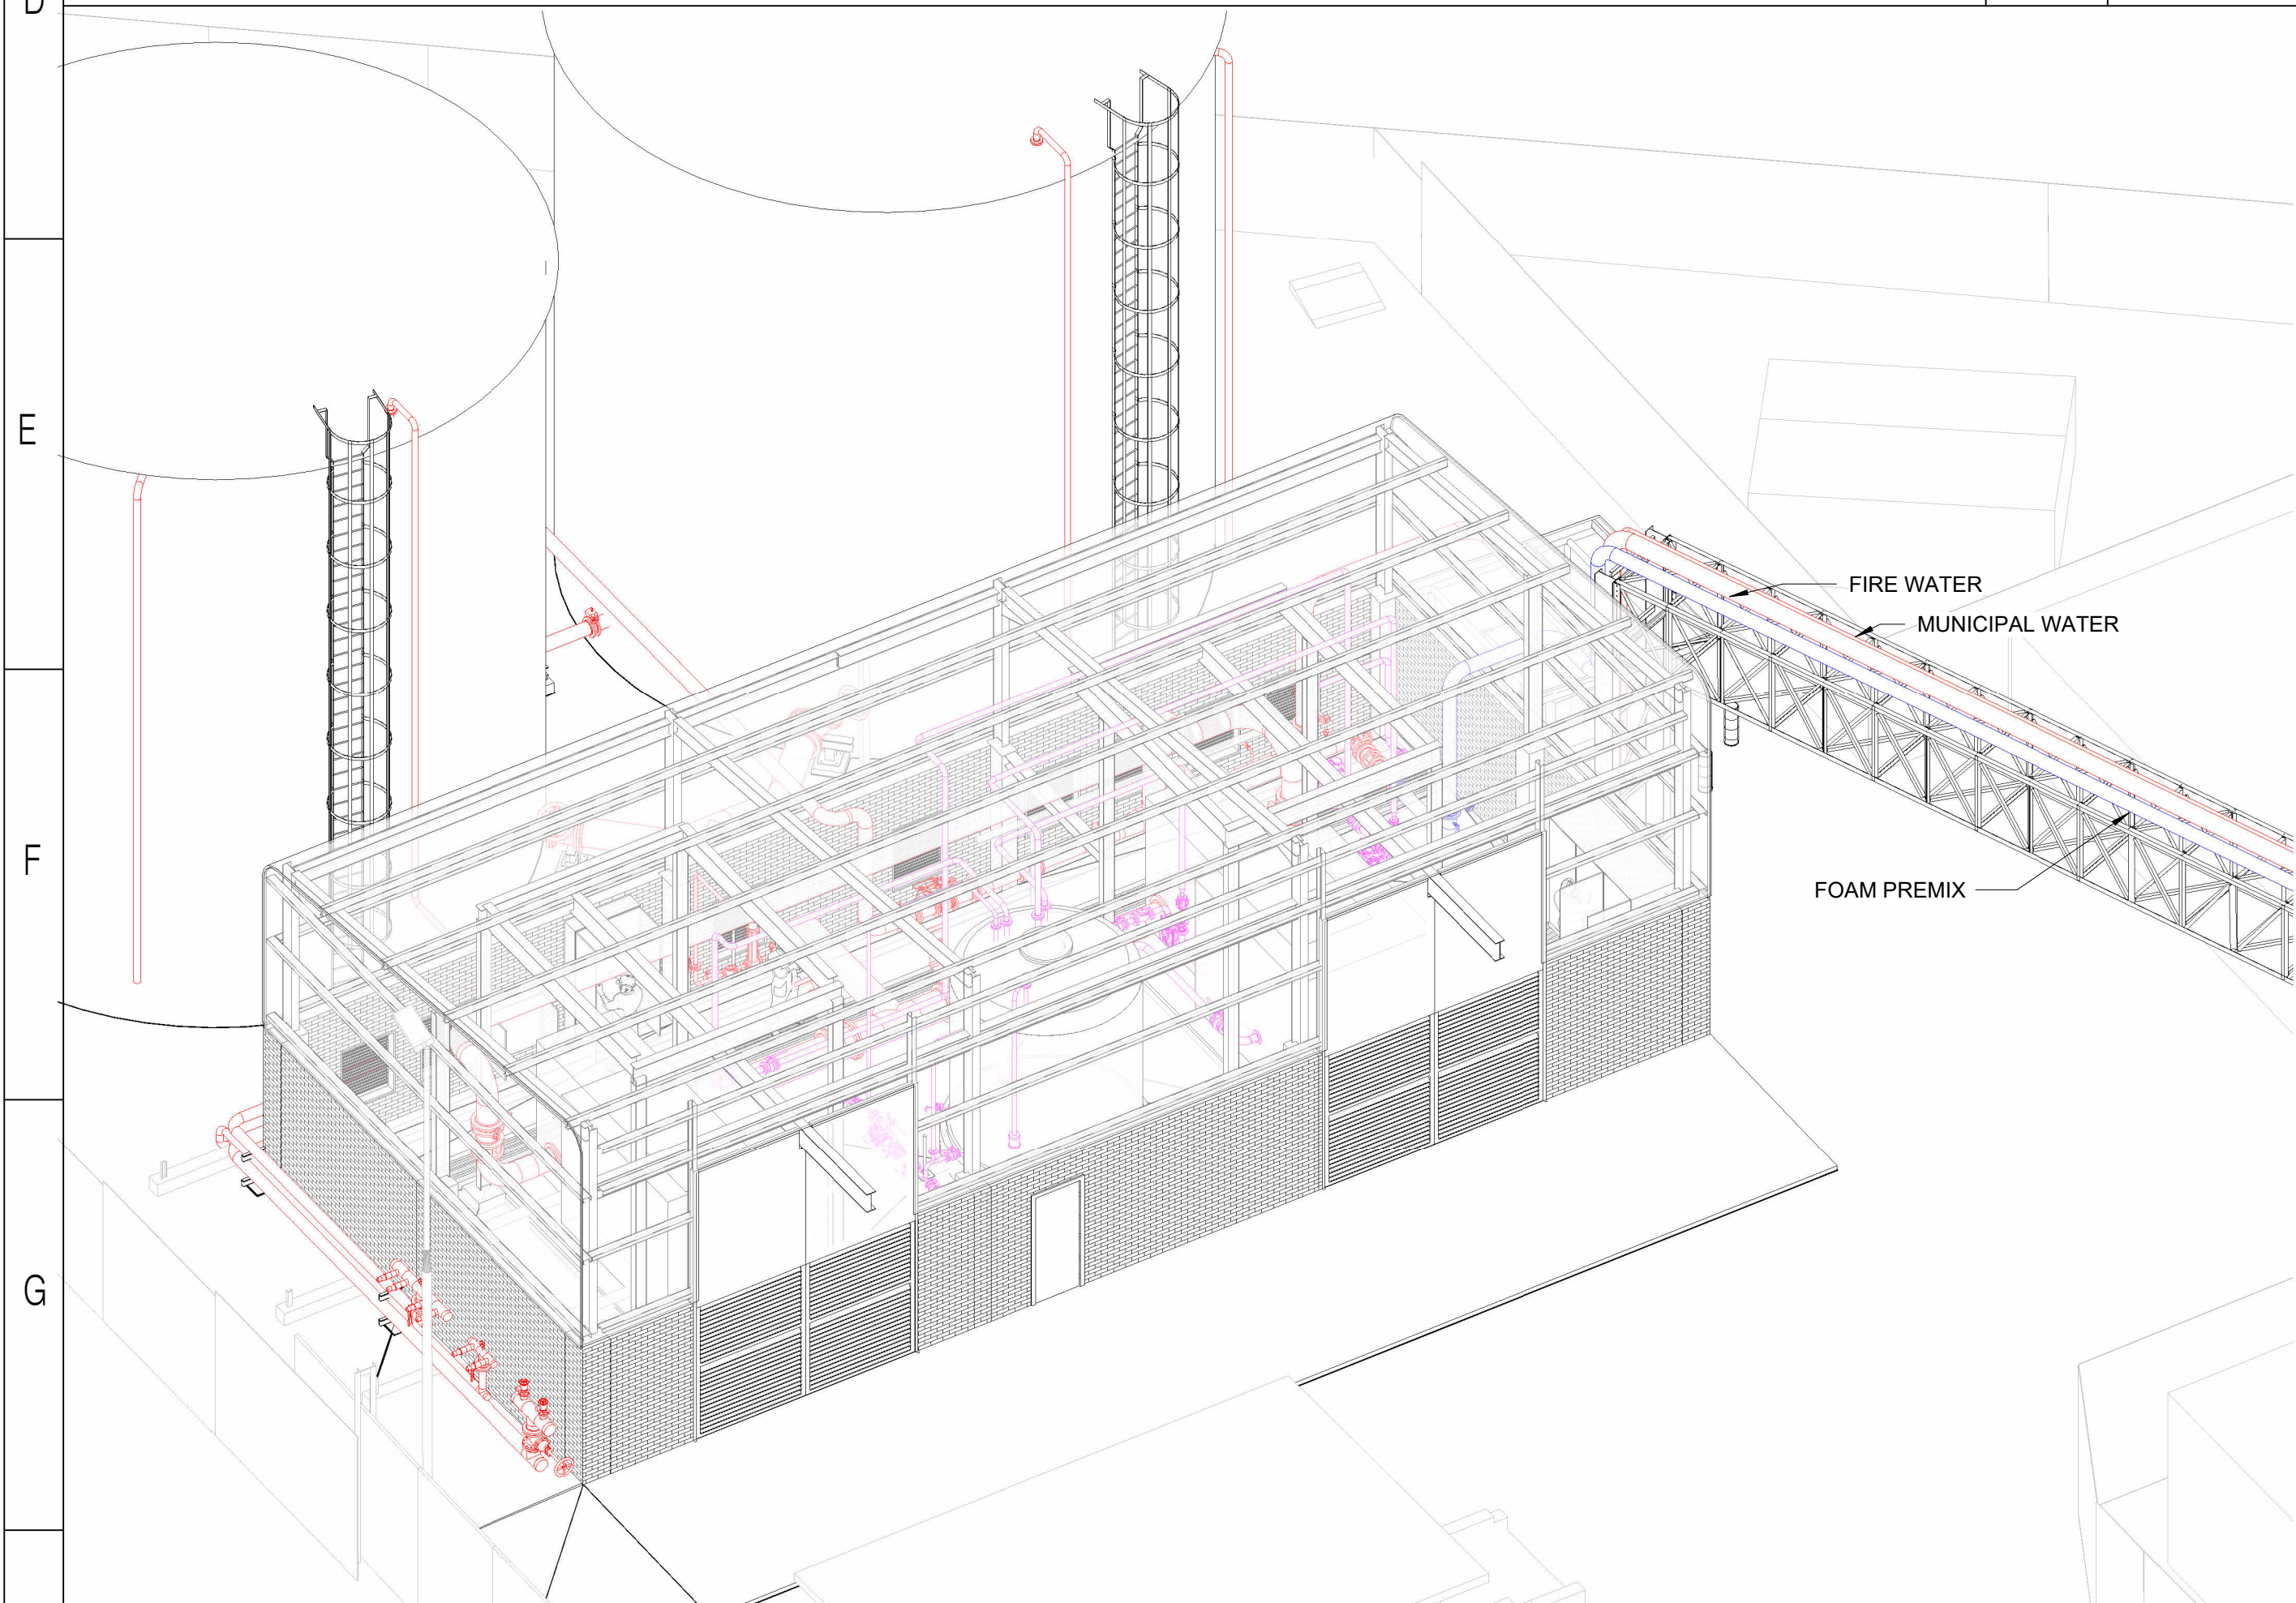


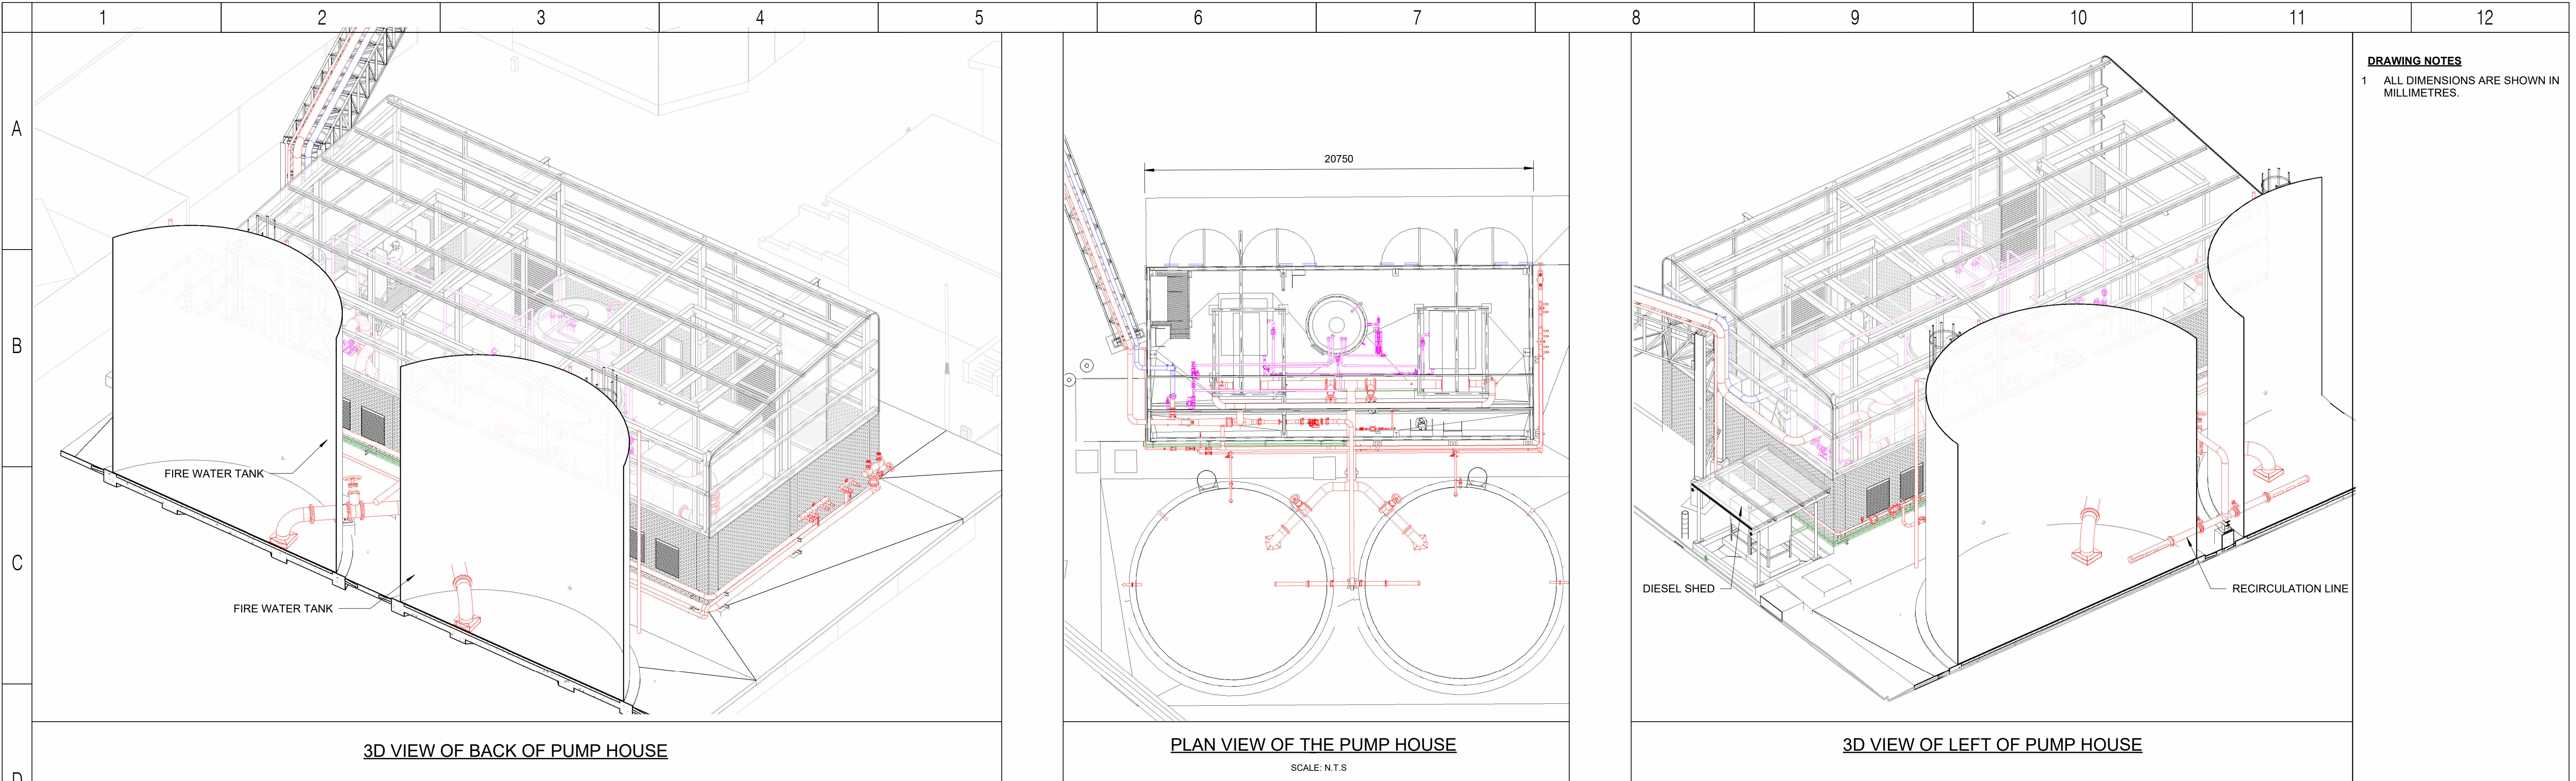


H	3D VIEW OF FRONT PUMP HOUSE										3D VIEW OF RIGHT OF PUMP HOUSE	
	DESIGNER				PROJECT:						SCALE		CHECKED:		APPROVED:		GREY JONES (PTY) LTD. GREYJONES (PTY) LTD. (031) 816 9386 admin@greyjones.co.za www.greyjones.co.za				REFERENCES				REVISIONS				TRANSNET pipelines				PROJECT NAME	
	RESP. ENG				TRANSNET PIPELINES WITBANK						As indicated		BJ		BJ						DWG NUMBER		DESCRIPTION		REV		DATE						BY		CHK		DESCRIPTION		HW FIRE	
	PROJ. MANAGER				HW FIRE						CAD FILE:		DESIGN-DRAWN:		DATE:						-		-		A		2025-11-21						HS		BJ		ISSUED FOR INFORMATION		DRAWN	
	CLIENT				TITLE:						HO1436-TPL 2024_09_0008_77334_RFP-FAT-0001		NP		NP						2025-11-21		-		B		2026-02-18						HS		BJ		UPDATED WITH EMPLOYERS COMMENTS		TRACED	
	ROLE		NAME		SIGN		DATE		3D VIEWS AND PLAN VIEW ON PUMP HOUSE						PROJECT No:		DRAWING No:		REV:		-		-		

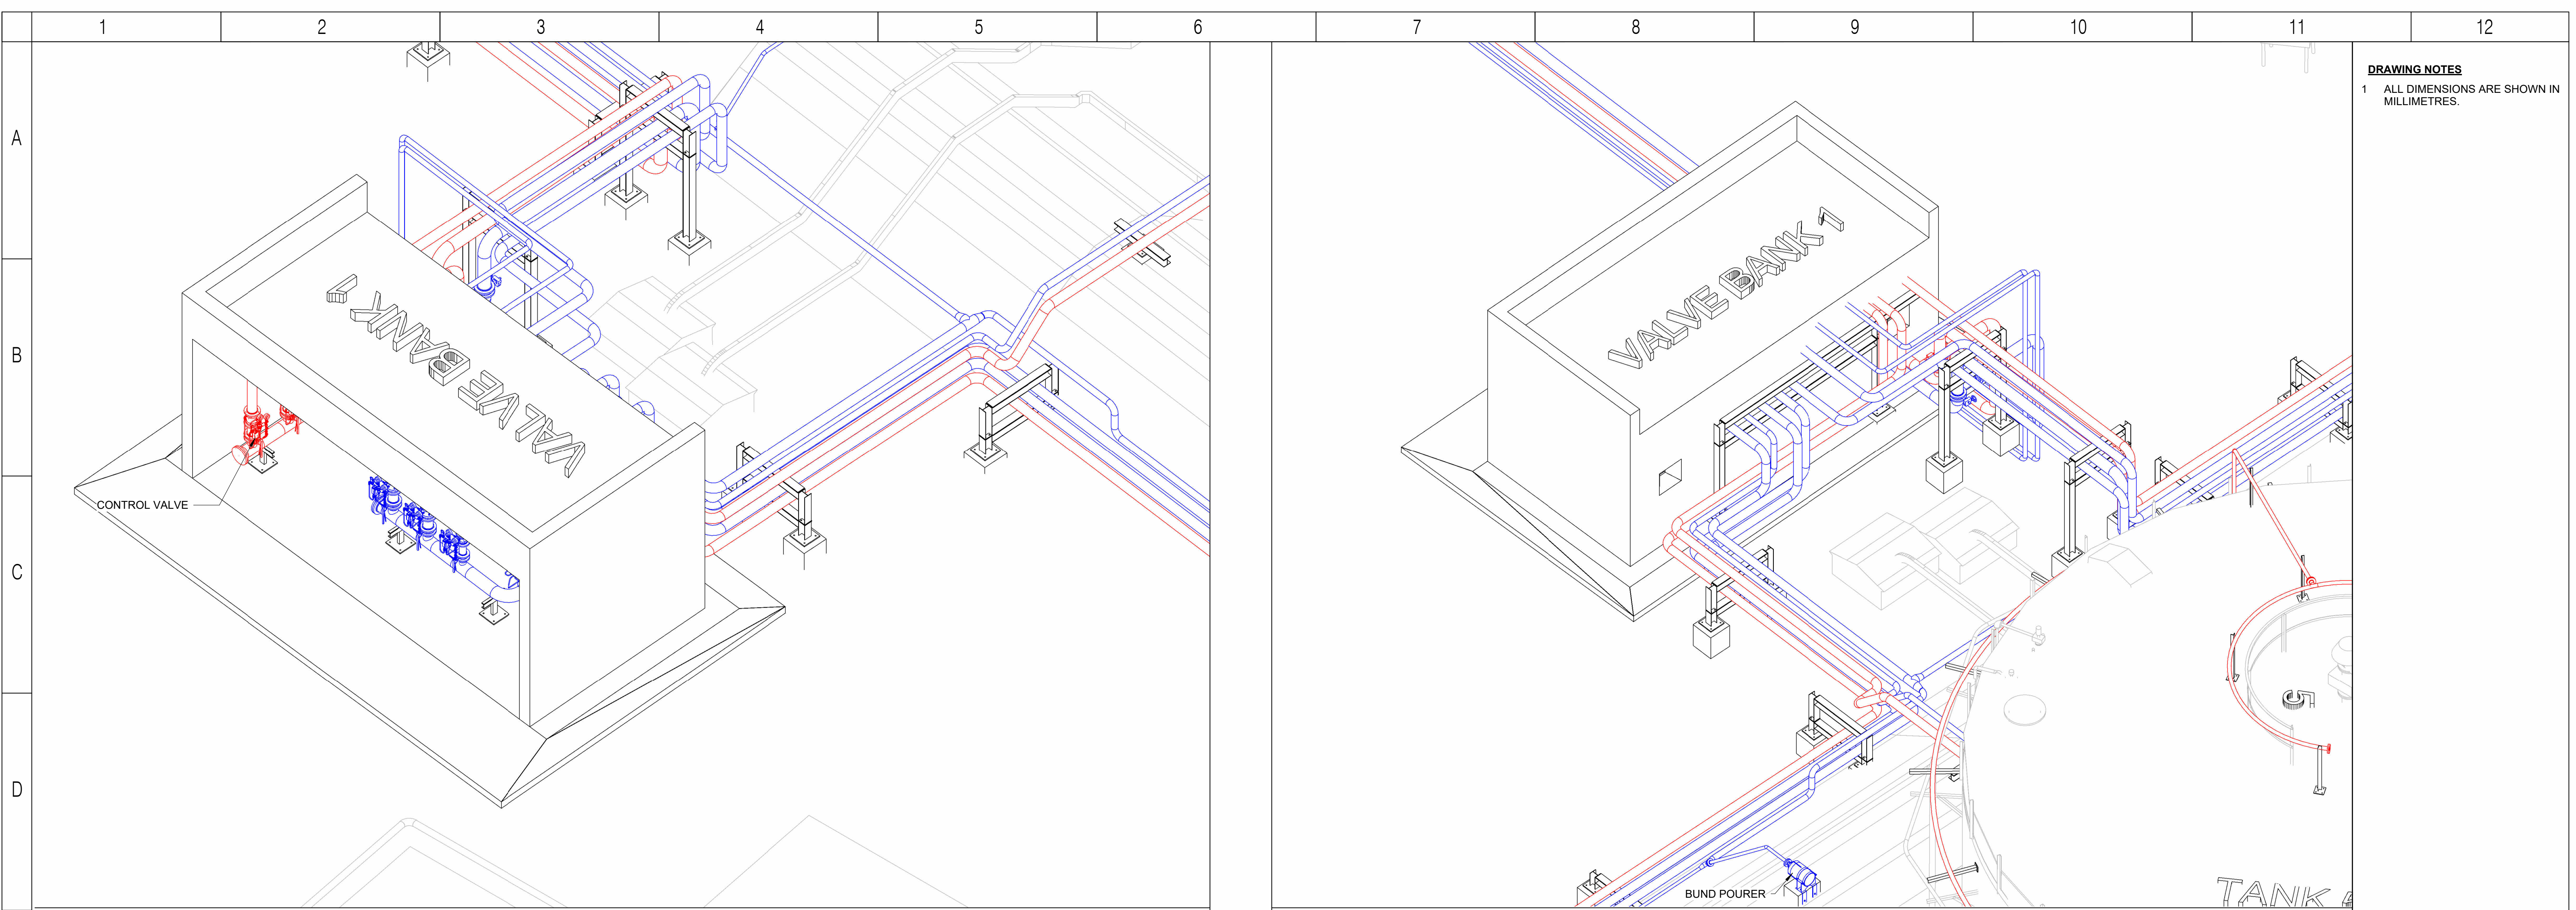

3D VIEW OF FRONT OF VALVE BANK ONE


3D VIEW OF BACK OF VALVE BANK ONE

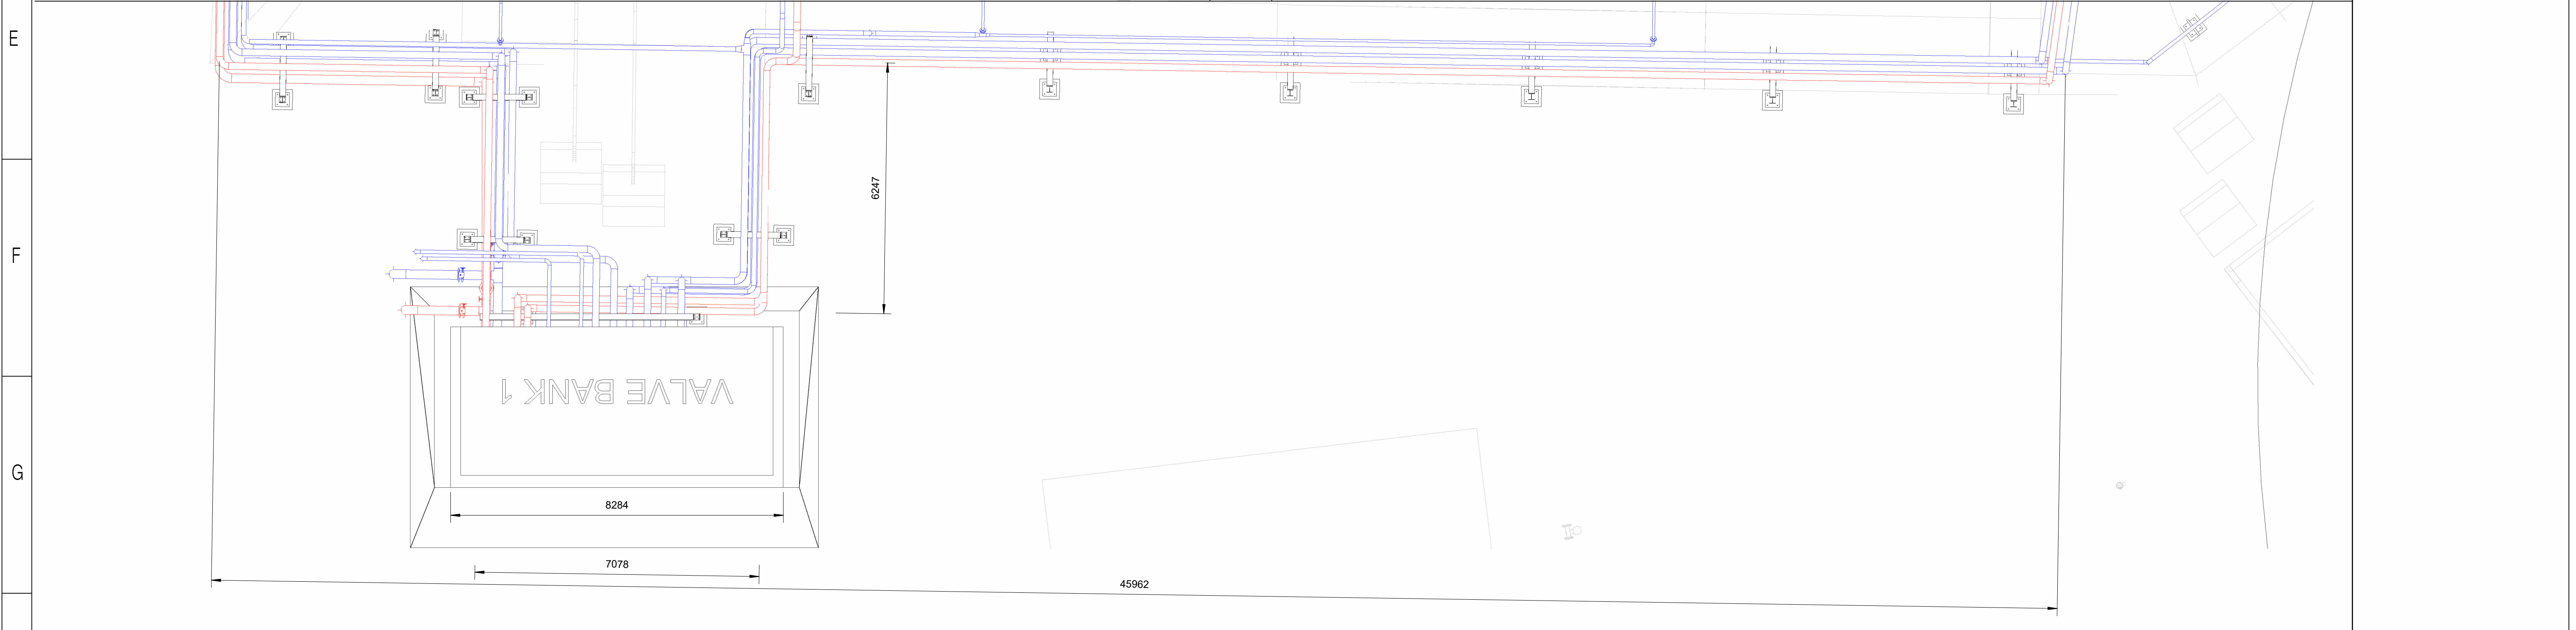

PLAN VIEW OF VALVE BANK ONE


SCALE: N.T.S

A1	DESIGNER				PROJECT:	SCALE	CHECKED:	APPROVED:	GREYJONES (PTY) LTD. GREYJONES (PTY) LTD. (031) 816 9386 admin@greyjones.co.za www.greyjones.co.za	REFERENCES		REVISIONS				TRANSNET pipelines	PROJECT NAME		
	RESP. ENG				TRANSNET PIPELINES WITBANK	As indicated	BJ	BJ		DWG NUMBER	DESCRIPTION	REV	DATE	BY	CHK	DESCRIPTION			
	PROJ. MANAGER				HW FIRE	CAD FILE:	DESIGN-DRAWN:	DATE:		-	-	A	2026-02-18	HS	BJ	ISSUED FOR ACCEPTANCE			
	CLIENT				TITLE:	HO1436-TPL_2024_08_0008	NP - NP	2025-11-21		-	-								
DRAWING APPROVAL STATUS					3D VIEWS AND PLAN VIEW ON VALVE BANK ONE	PROJECT No:	DRAWING No:	REV:									SCALE		
						11364	11364-A1141	A									TPL DRAWING No.		REV

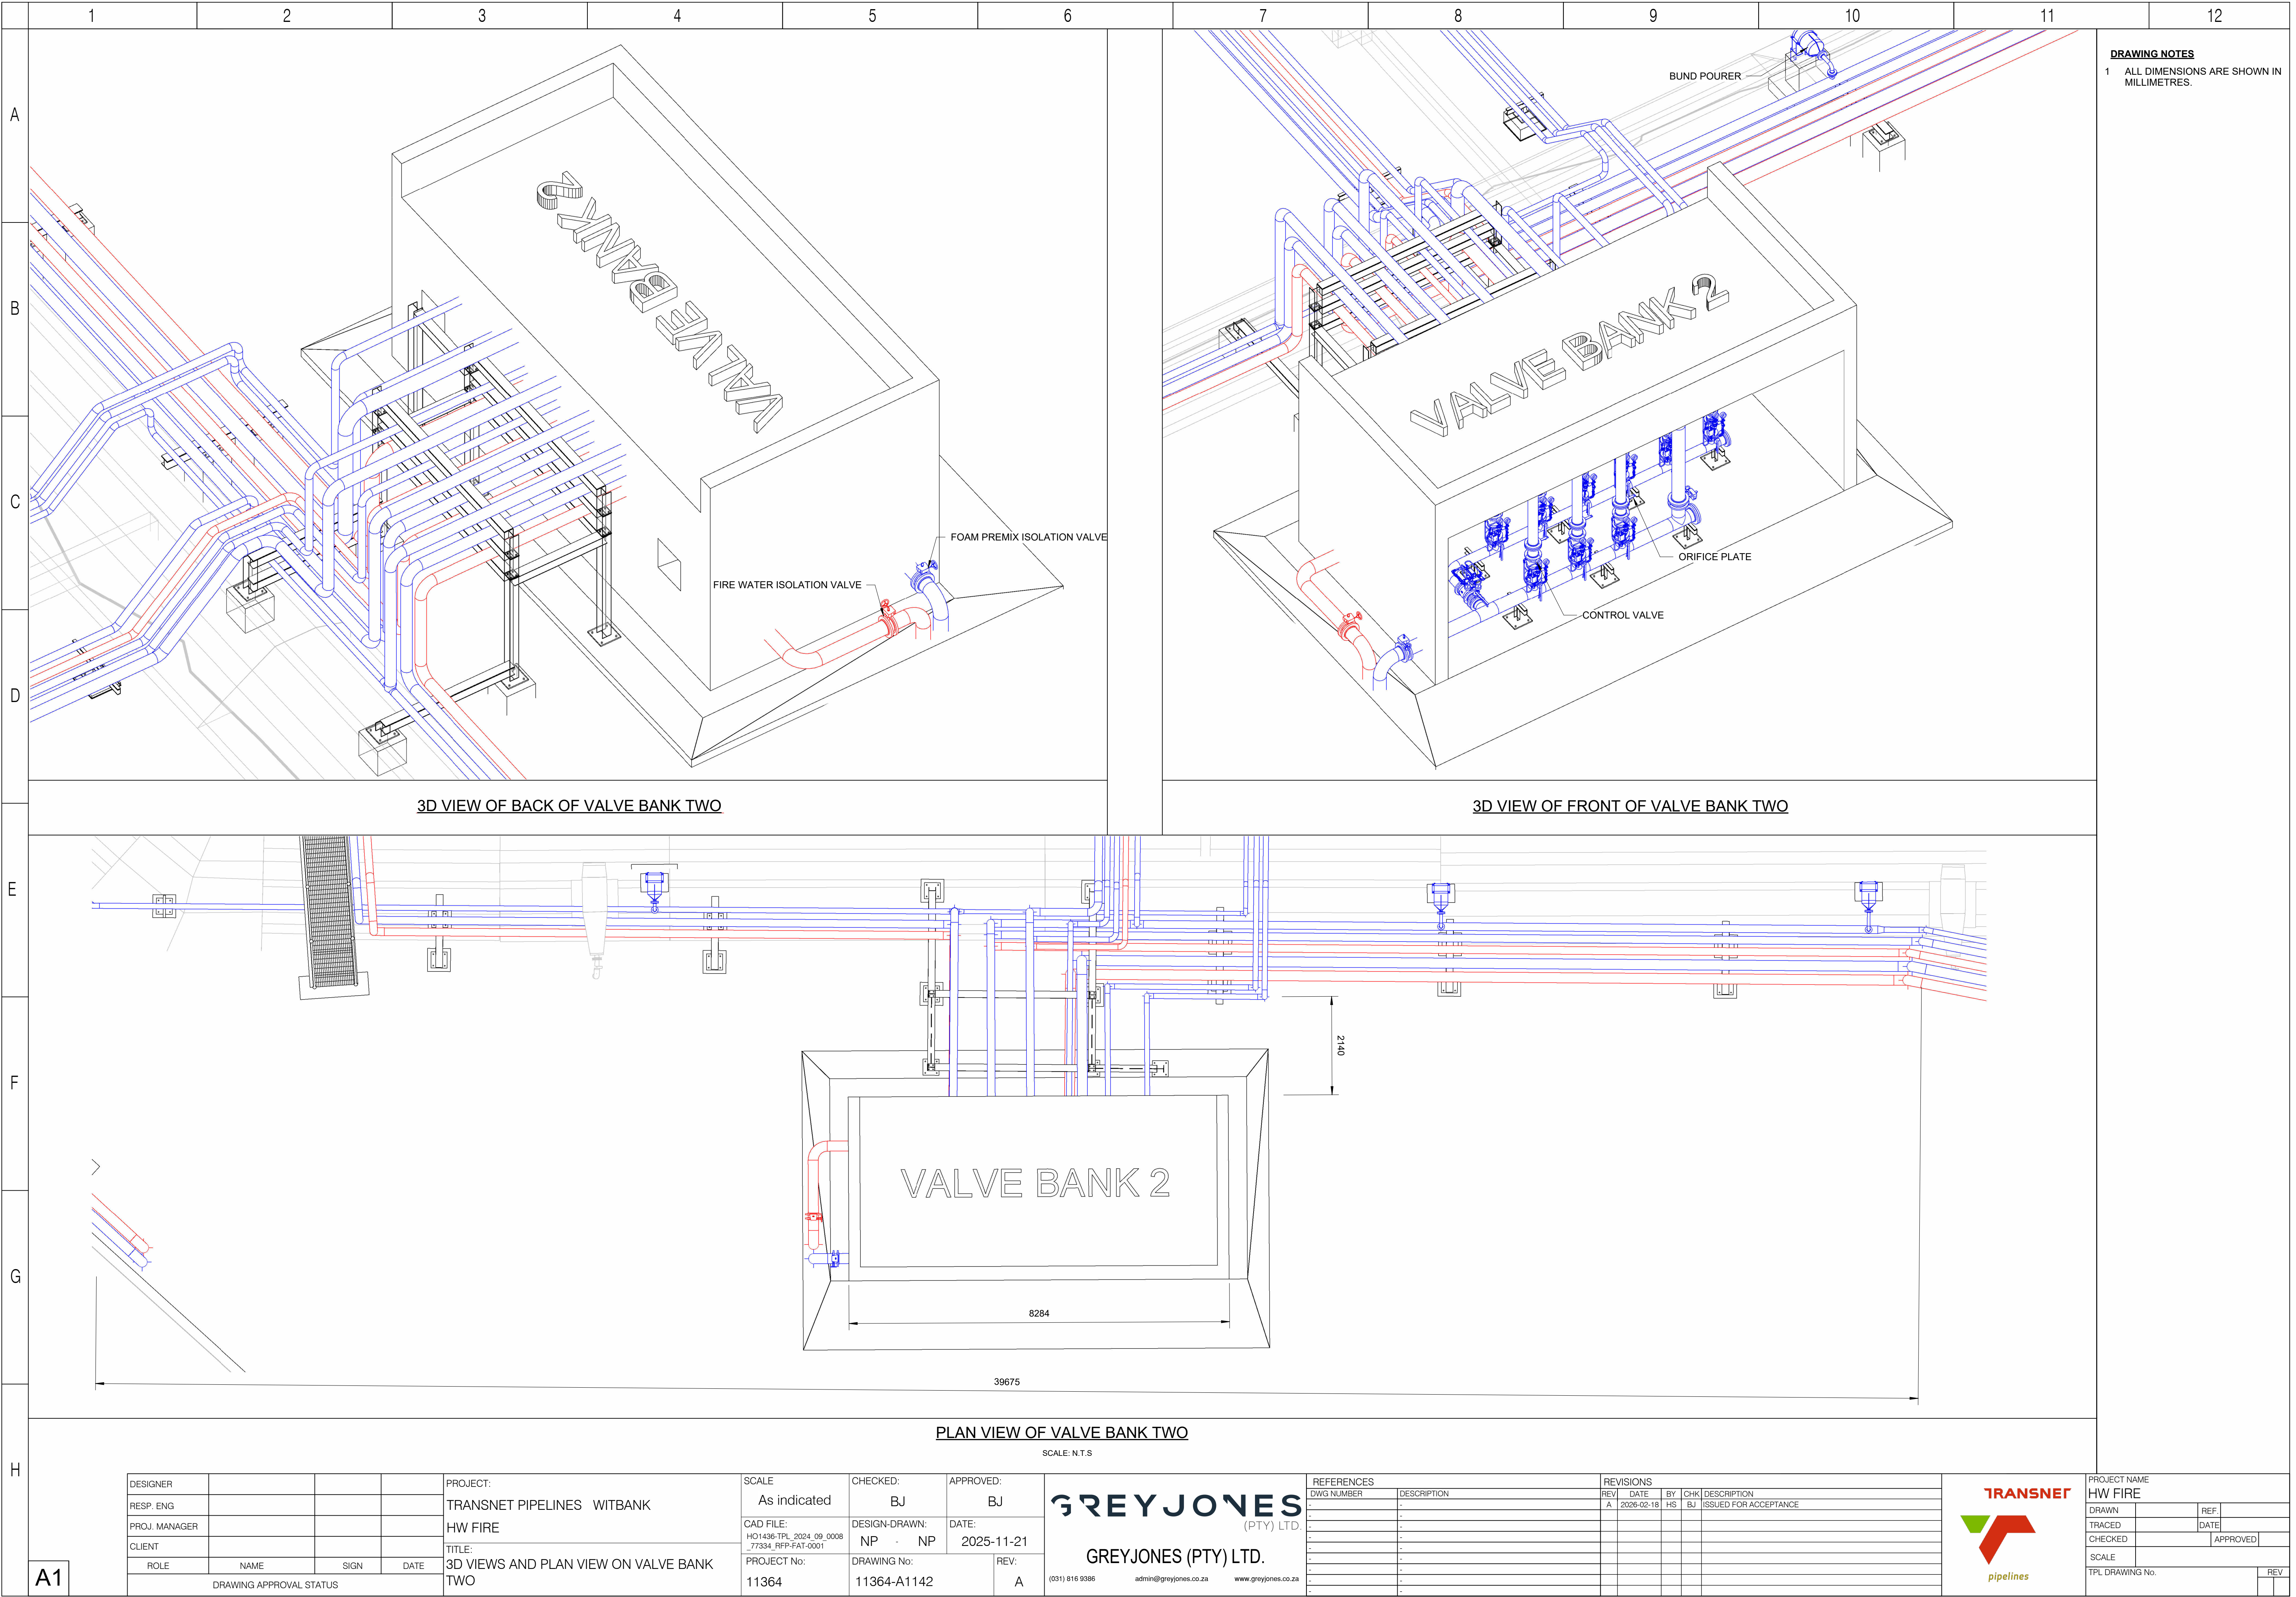




DESIGNER				PROJECT:	TRANSNET PIPELINES WITBANK		SCALE	CHECKED:	APPROVED:		GREYJONES (PTY) LTD. GREYJONES (PTY) LTD. (031) 816 9386 admin@greyjones.co.za www.greyjones.co.za	REFERENCES	REVISIONS				TRANSNET pipelines	PROJECT NAME			
RESP. ENG				HW FIRE		CAD FILE:	DESIGN-DRAWN:	DATE:		DWG NUMBER		DESCRIPTION		REV	DATE	BY		CHK	DESCRIPTION	REF.	
PROJ. MANAGER						HO1436-TPL 2024_09_0008	NP	NP	2025-11-21					A	2025-11-21	HS		BJ	ISSUED FOR INFORMATION	DATE	
CLIENT				TITLE:		77334_RFP-FAT-0001								B	2026-02-18	HS		BJ	UPDATED WITH EMPLOYERS COMMENTS	APPROVED	
ROLE NAME SIGN DATE				DRAWING APPROVAL STATUS		PROJECT No:	DRAWING No:		REV:										TPL DRAWING No.		
						11364	11364-A1143		B										REV		

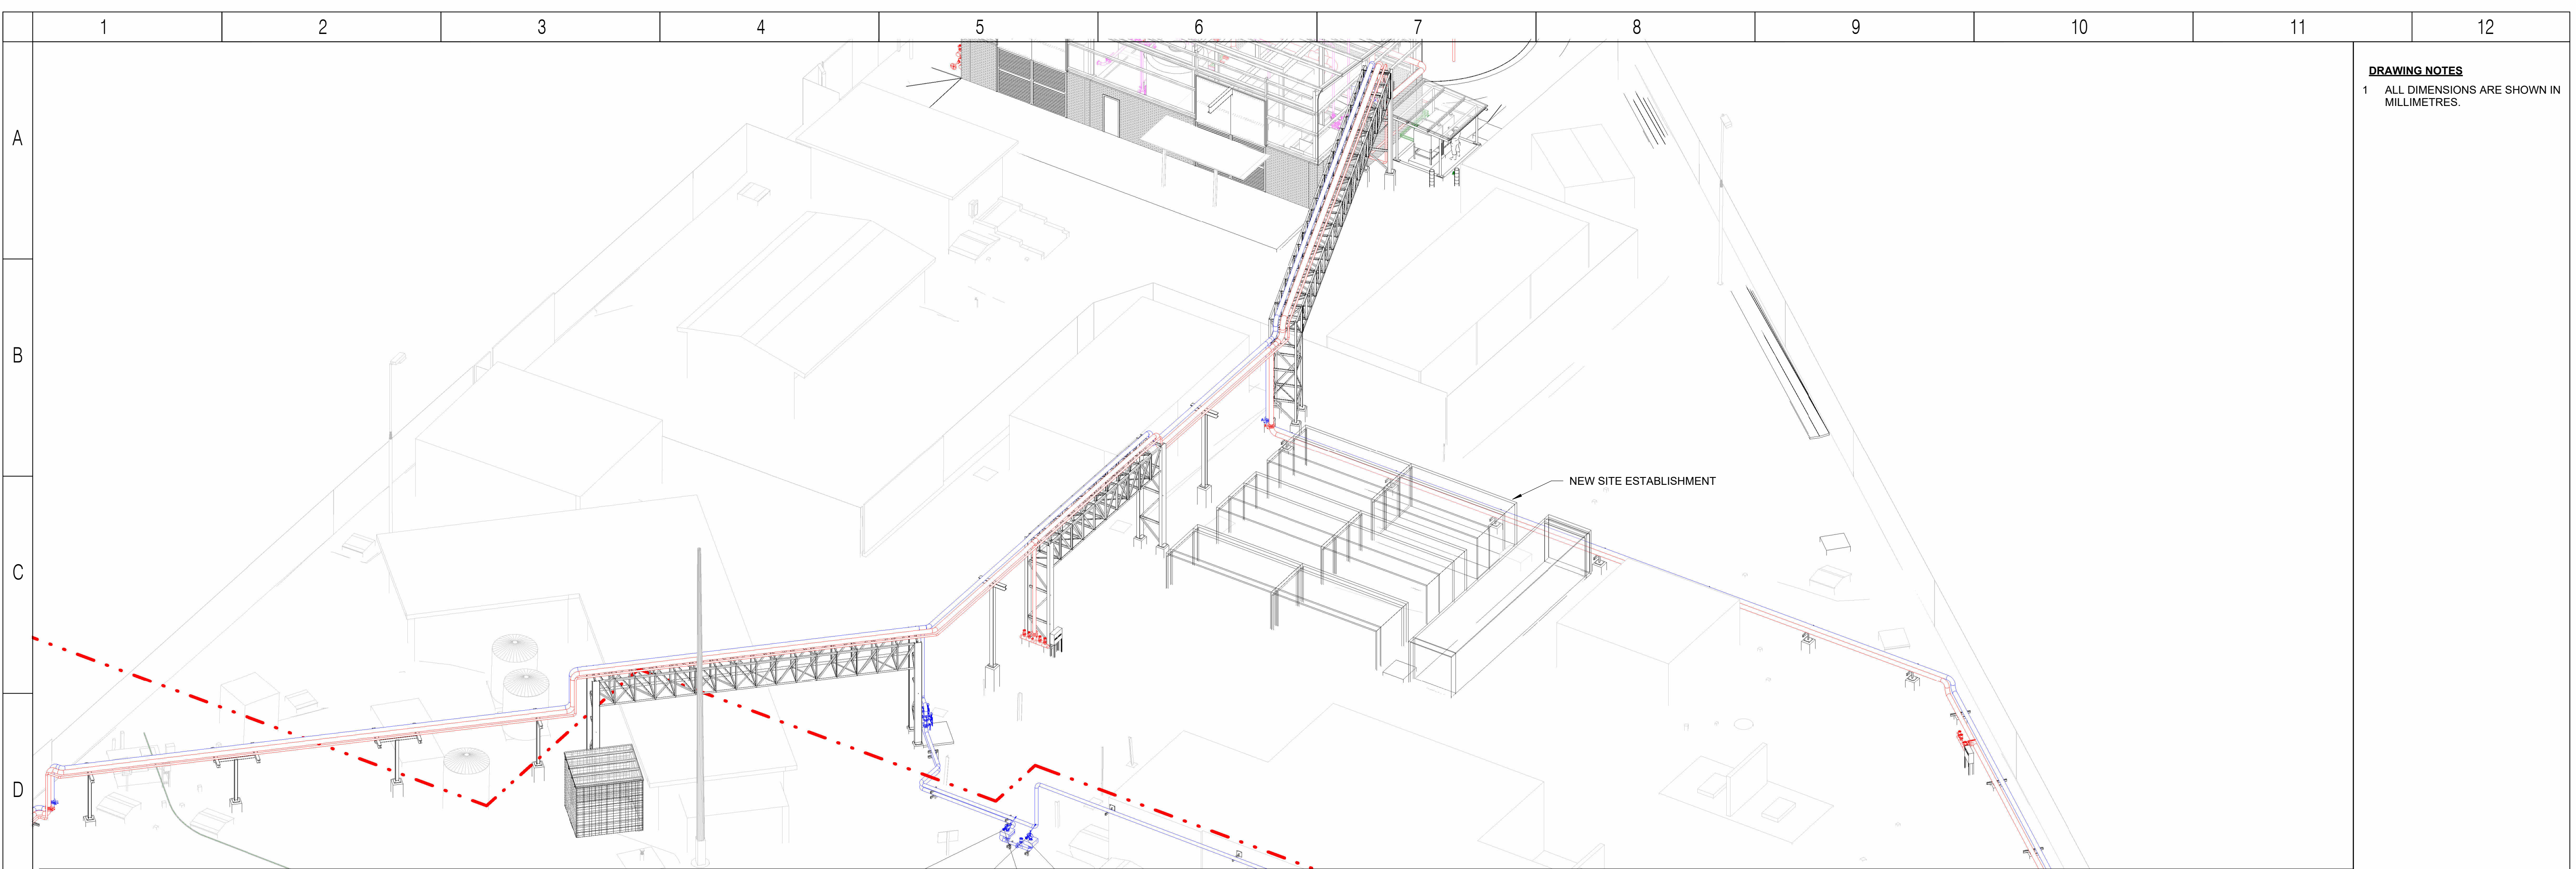


DRAWING NOTES
1 ALL DIMENSIONS ARE SHOWN IN MILLIMETRES.


3D VIEW OF PIPE BRIDGES

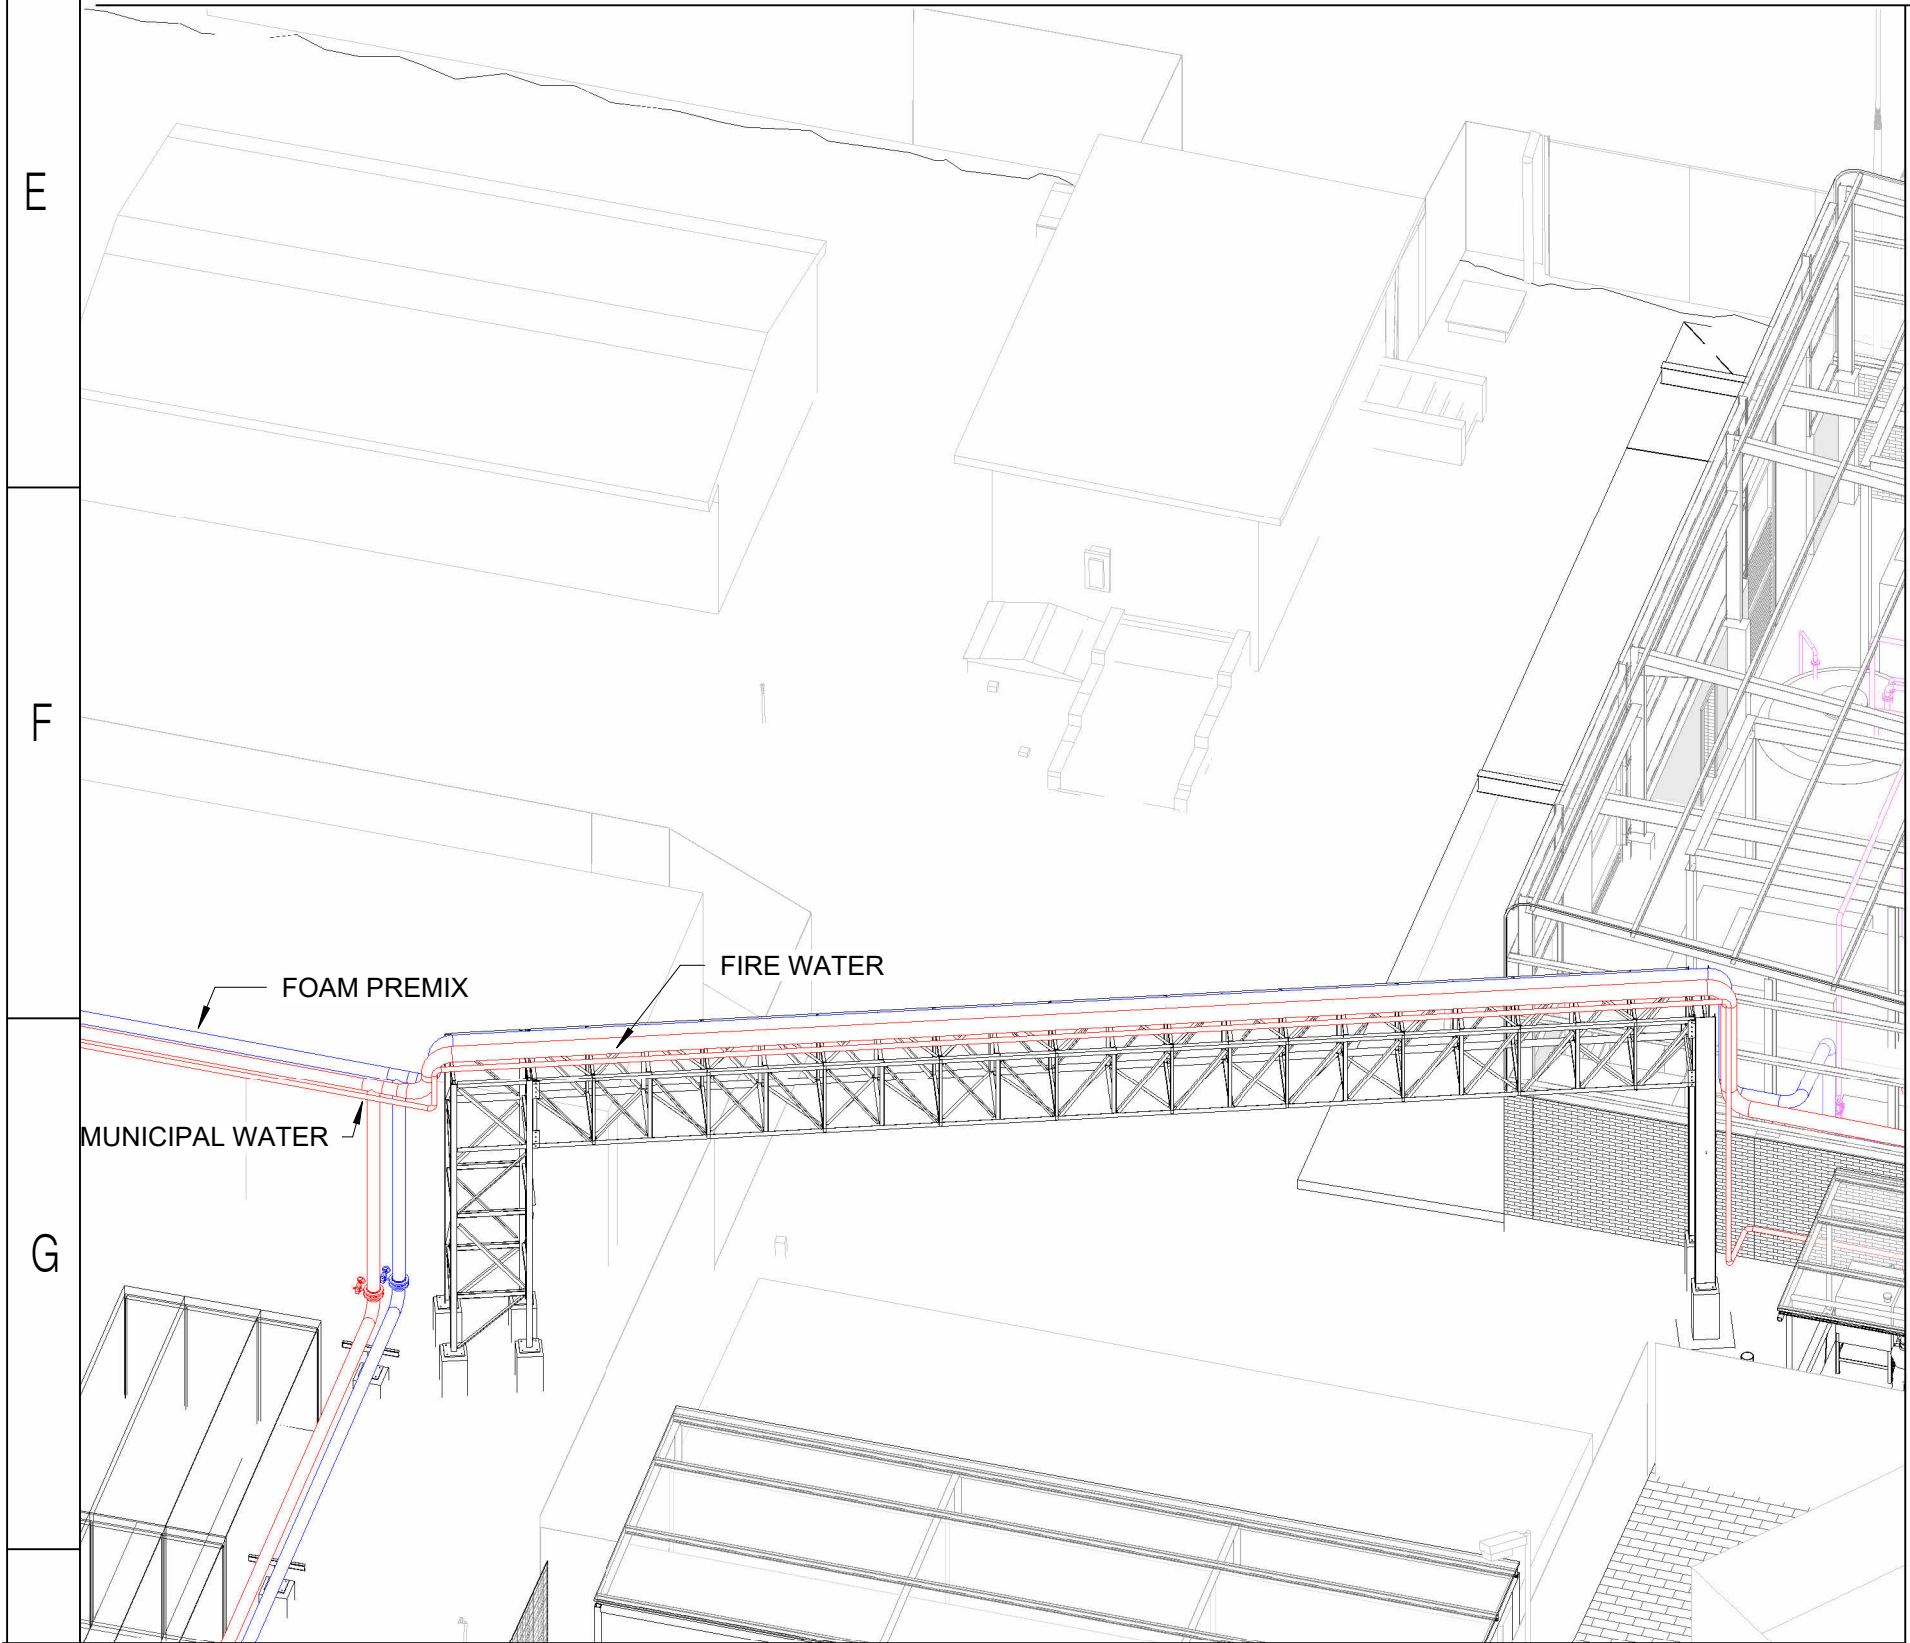

3D VIEW OF PIPE BRIDGE 1

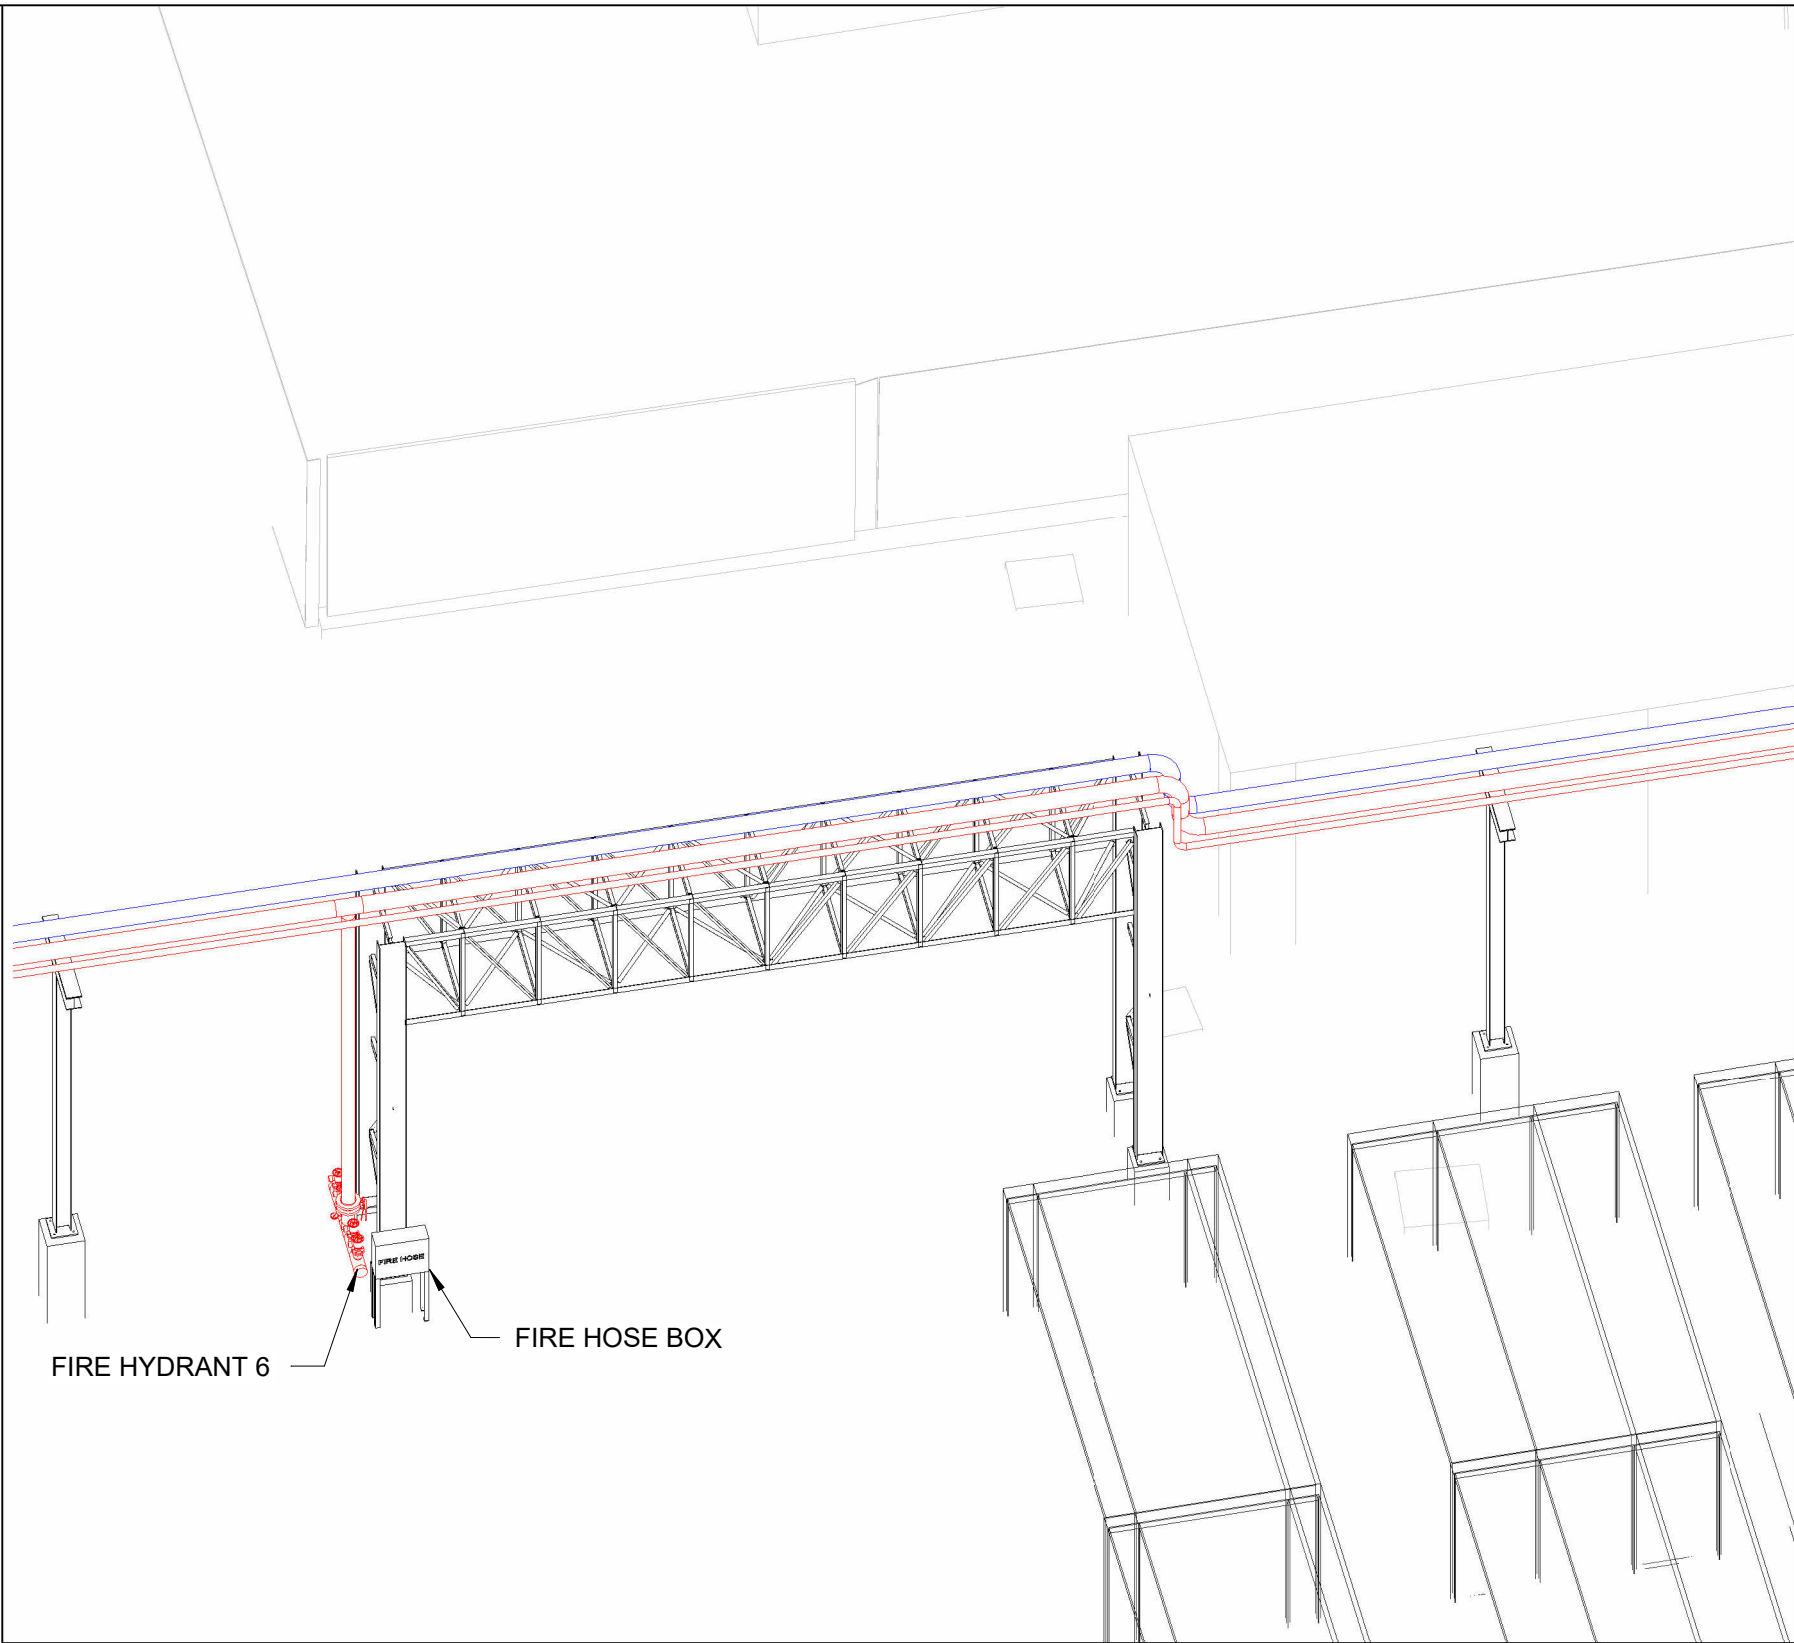


3D VIEW OF PIPE BRIDGE 2

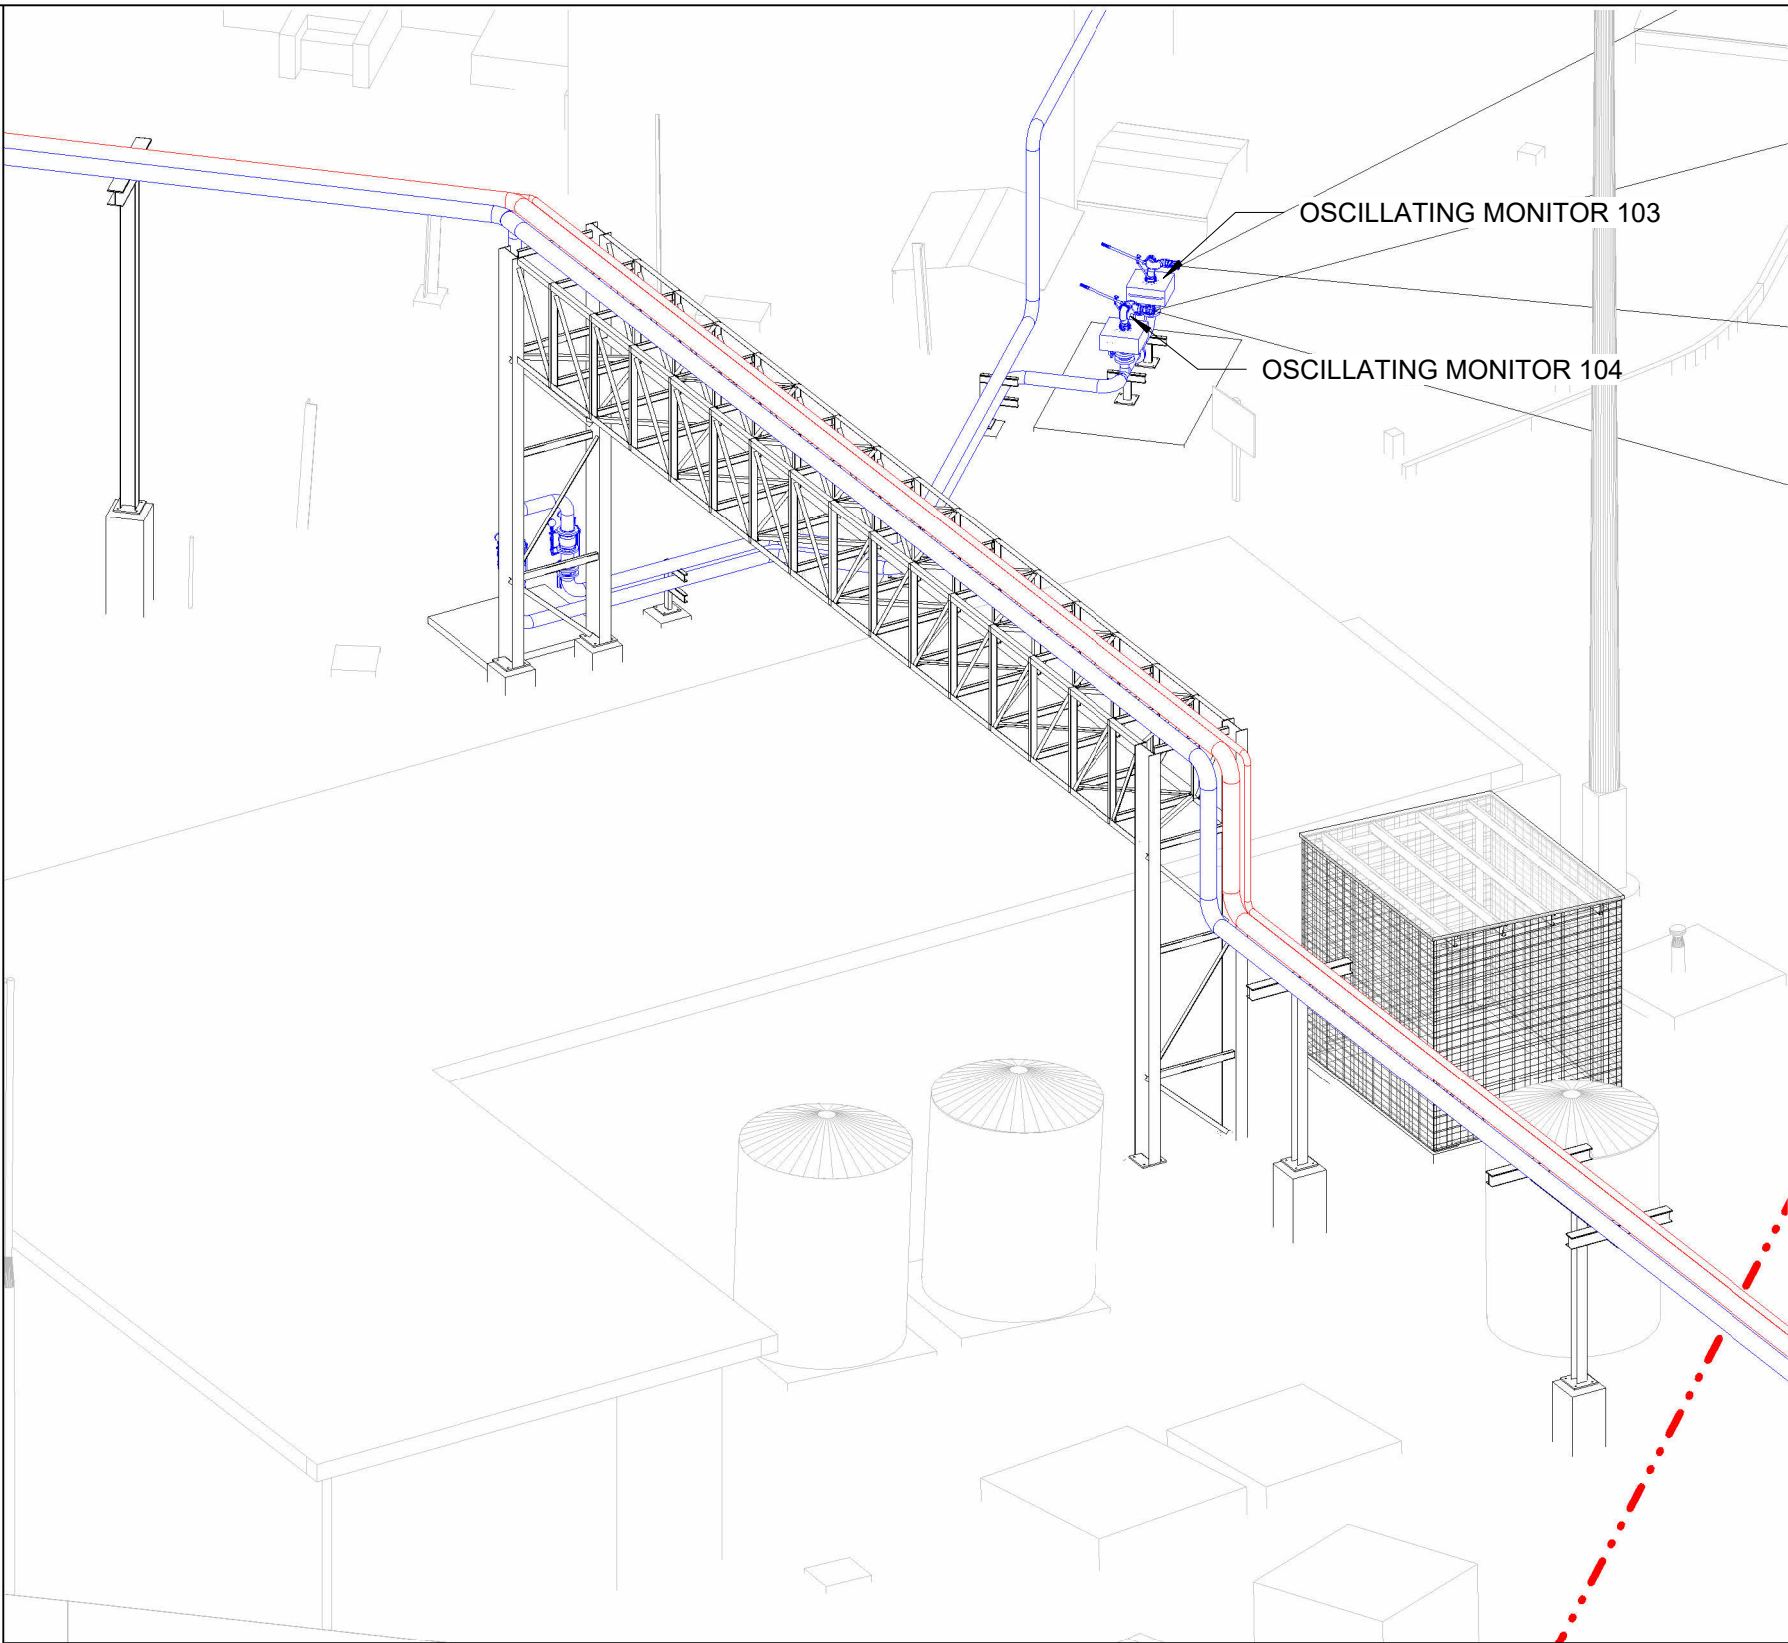

3D VIEW OF PIPE BRIDGE 3

DESIGNER RESP. ENG PROJ. MANAGER CLIENT				PROJECT: TRANSNET PIPELINES WITBANK HW FIRE TITLE: 3D VIEWS ON PIPE BRIDGES				SCALE As indicated CAD FILE: HO1436-TPL_2024_09_0008_77334_RFP-FAT-0001 PROJECT No: 11364		CHECKED: HS DESIGN-DRAWN: BJ HS DRAWING No: 11364-A1144		APPROVED: BJ DATE: 2025-11-21 REV: A		GREYJONES (PTY) LTD. GREYJONES (PTY) LTD. (031) 816 9386 admin@greyjones.co.za www.greyjones.co.za				REFERENCES DWG NUMBER DESCRIPTION				REVISIONS REV DATE BY CHK DESCRIPTION				TRANSNET pipelines		PROJECT NAME HW FIRE			
																		DWG NUMBER DESCRIPTION				REV DATE BY CHK DESCRIPTION						REF. DATE APPROVED			
A1																															

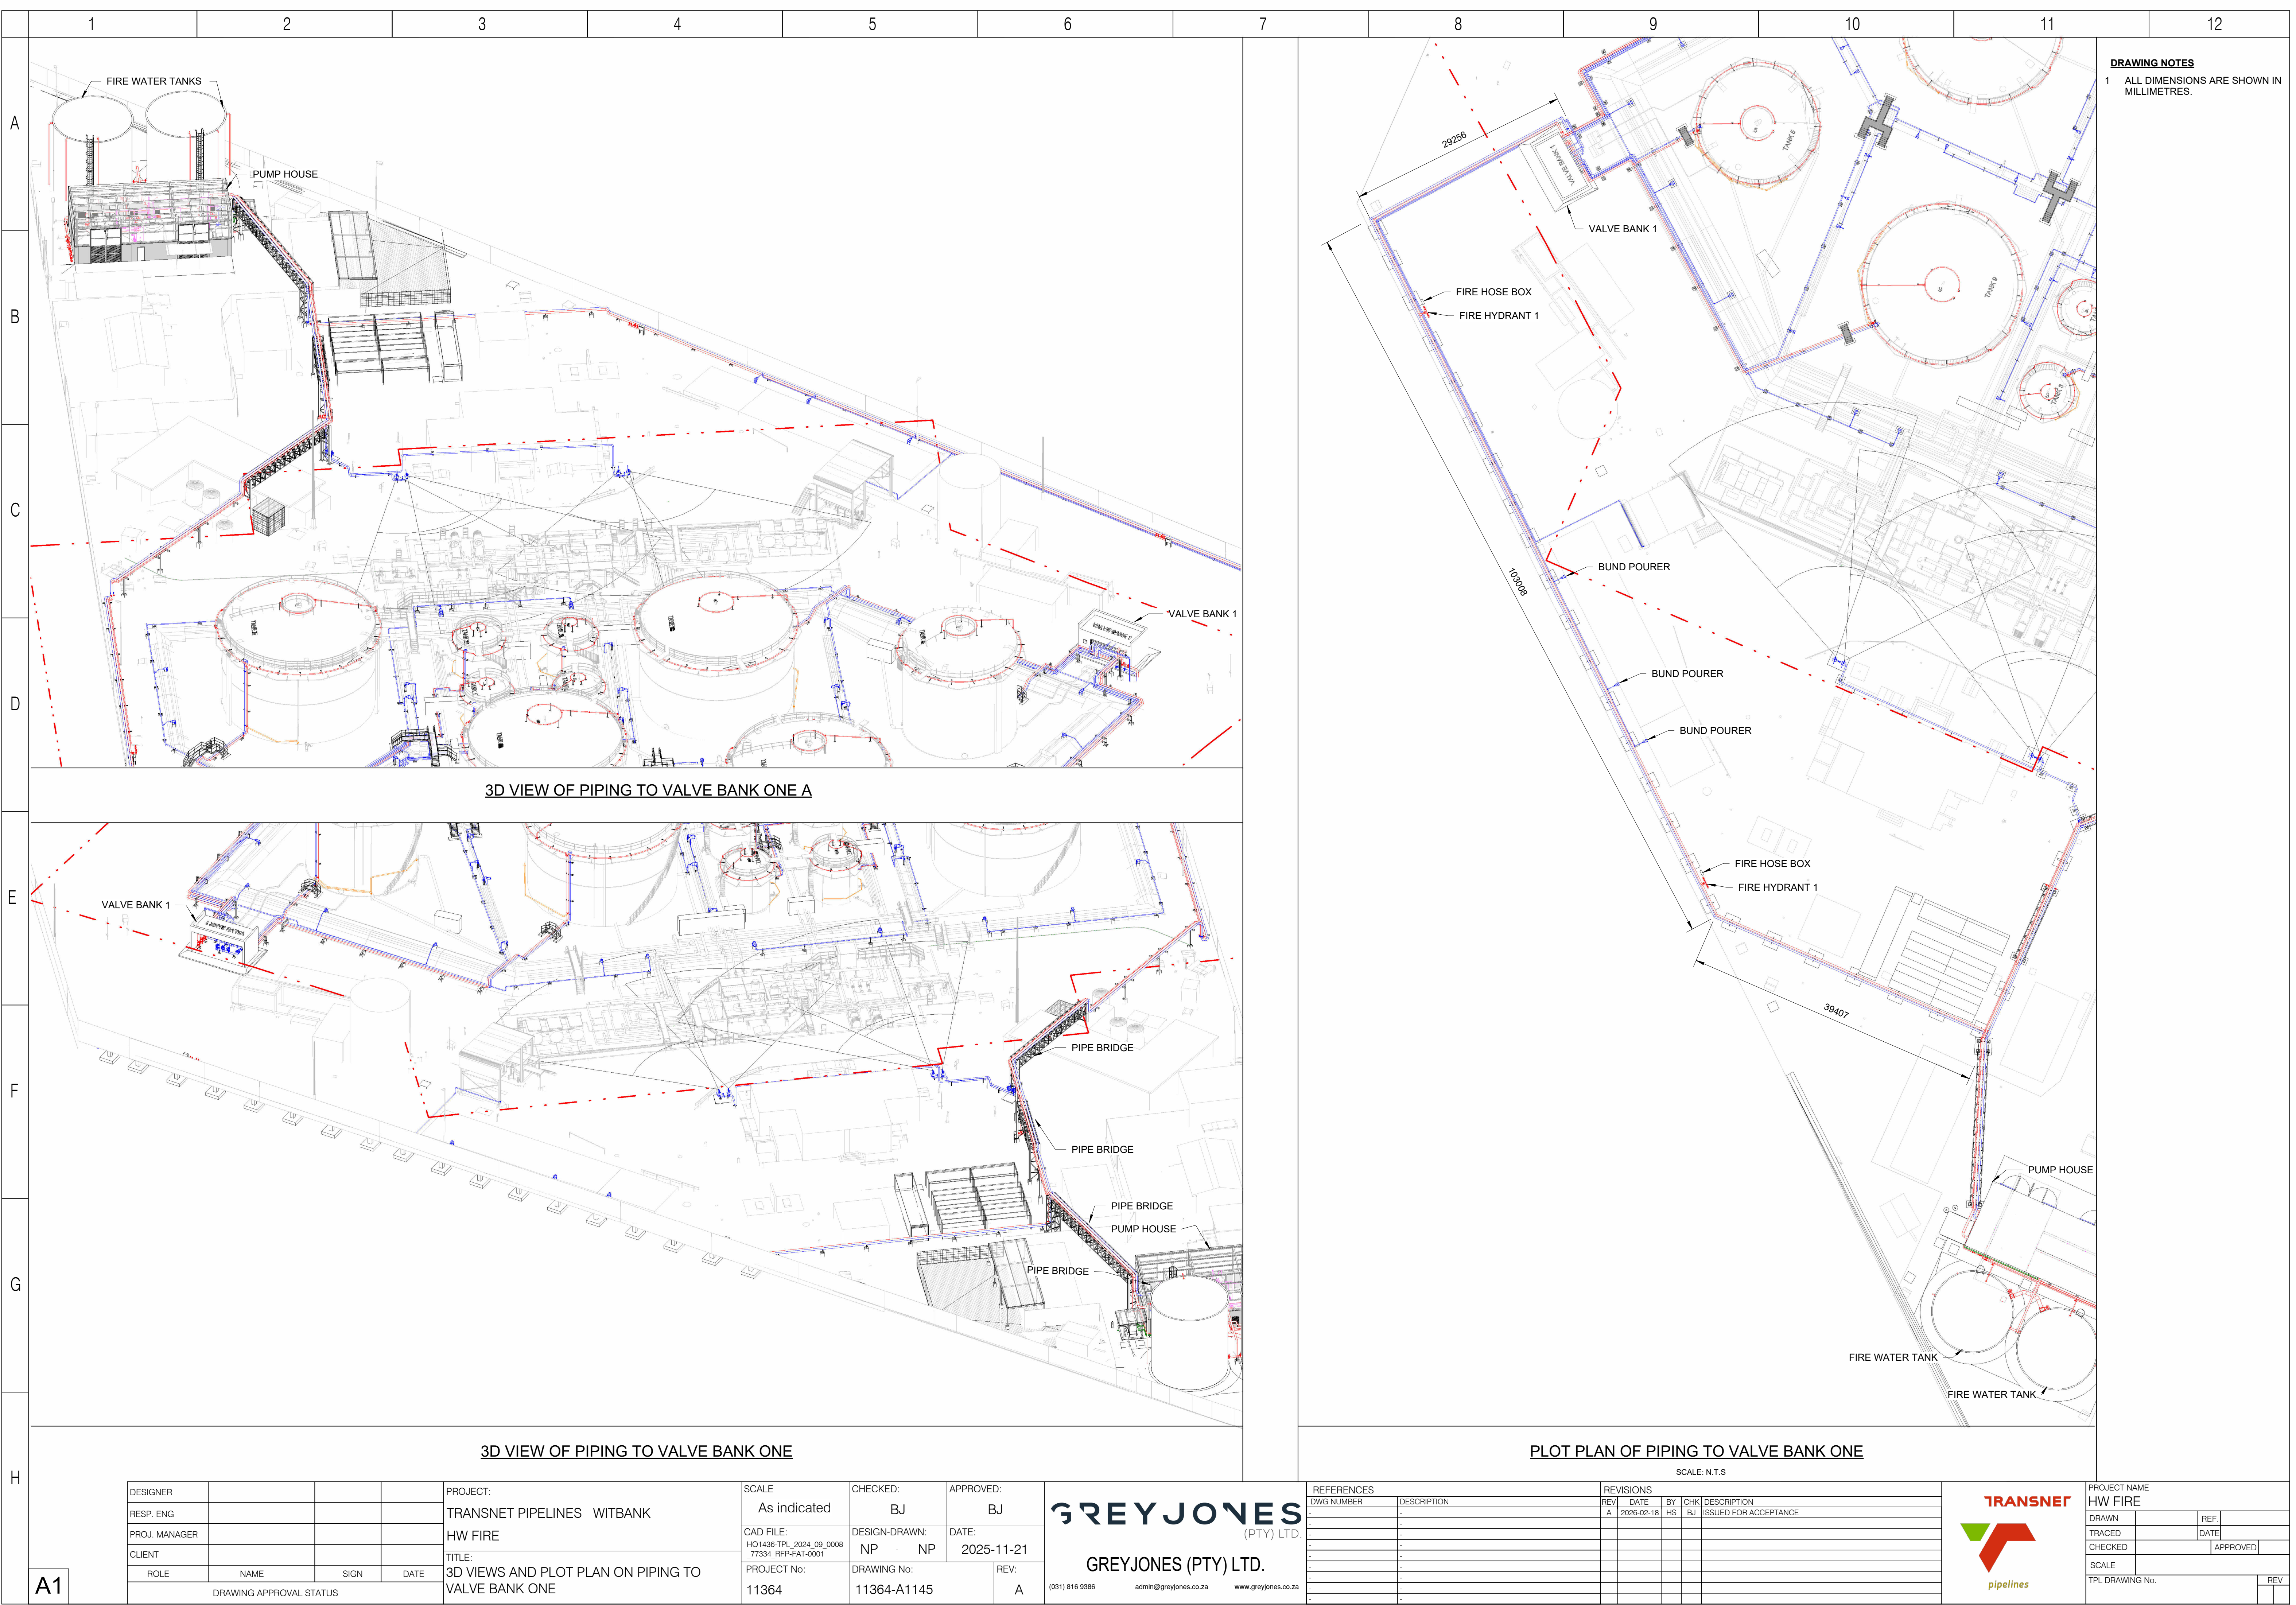

DRAWING NOTES
1 ALL DIMENSIONS ARE SHOWN IN MILLIMETRES.

3D VIEW OF PIPING TO VALVE BANK ONE A

3D VIEW OF PIPING TO VALVE BANK ONE

PLOT PLAN OF PIPING TO VALVE BANK ONE

SCALE: N.T.S

DESIGNER			
RESP. ENG			
PROJ. MANAGER			
CLIENT			
ROLE	NAME	SIGN	DATE
DRAWING APPROVAL STATUS			

PROJECT:	TRANSNET PIPELINES WITBANK
TITLE:	3D VIEWS AND PLOT PLAN ON PIPING TO VALVE BANK ONE

SCALE	As indicated	CHECKED:	BJ	APPROVED:	BJ
CAD FILE:	HO1436-TPL_2024_08_0008_77334_RFP-FAT-0001	DESIGN-DRAWN:	NP - NP	DATE:	2025-11-21
PROJECT No:	11364	DRAWING No:	11364-A1145	REV:	A

GREYJONES
(PTY) LTD.
GREYJONES (PTY) LTD.
(031) 816 9386 admin@greyjones.co.za www.greyjones.co.za

REFERENCES		REVISIONS			
DWG NUMBER	DESCRIPTION	REV	DATE	BY	CHK DESCRIPTION
-	-	A	2026-02-18	HS	BJ ISSUED FOR ACCEPTANCE
-	-	-	-	-	-
-	-	-	-	-	-
-	-	-	-	-	-
-	-	-	-	-	-
-	-	-	-	-	-
-	-	-	-	-	-
-	-	-	-	-	-
-	-	-	-	-	-

TRANSNET
pipelines

PROJECT NAME
HW FIRE

DRAWN		REF.	
TRACED		DATE	
CHECKED		APPROVED	

SCALE

TPL DRAWING No.

REV