

FOR TENDER


THIS DRAWING IS TO BE READ IN CONJUNCTION WITH ALL RELEVANT ARCHITECT'S AND ENGINEER'S DRAWING.

ALL DIMENSIONS, LEVELS, ETC ARE TO BE CHECKED BEFORE ANY WORK IS COMMENCED AND ANY DISCREPANCIES NOTED TO BE BROUGHT TO THE ARCHITECT'S ATTENTION. ONLY FIGURED DIMENSIONS TO BE USED, SCALING OF DRAWINGS IS NOT ADVISABLE.

ALL RIGHTS RESERVED. NO PART OF THIS DESIGN SHALL BE REPRODUCED, USED ELSEWHERE AND/OR IN ANY WAY WITHOUT PRIOR PERMISSION FROM THE ARCHITECT/ENGINEER. Unauthorized reproduction, publication, transmission and or inclusion of any media is an infringement.

figured dimensions to be taken in this drawing is copyright and remains with SDS Architects, any architect before commencing work. all work to be done in accordance with the sabs 0400

preference to scaled dimensions report any discrepancies direct to the

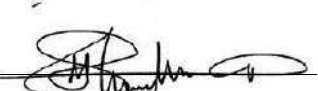DRAWN :	CHECKED :
NAME OF COMPETENT PERSON:	NAME OF COMPETENT PERSON:
MPENDULO SHANGASE	SIYABONGA MANYONI
REG NO:	REG NO:
PrArchST 24751103	PrArch 49324416
SIGNATURE:	SIGNATURE:
	

NBR OCCUPANCY CLASS

PLACE OF INSTRUCTION (SCHOOL)

A3

PROJECT NUMBER :

CLIENT :



IMPLEMENTING AGENT :



ARCHITECTS & PRINCIPAL AGENTS



Simelokuhle Design Studio

- A 31 Helen Joseph Street
Benoni, Durban
4001
- 078 319 3469
072 298 7963
empendulo@sdсарchitecture.co.za
shiki@sdсарchitecture.co.za

PROJECT TITLE :







ERADICATION OF PIT LATRINES TO ZITIKE PRIMARY SCHOOL IN KWA-MSANE AREA, MTUBATUBA

DRAWING TITLE :

NEW ABLUTION BLOCKS SITE DEVELOPMENT PLAN

STAGE 1-2		STAGE 3		STAGE 4-6	
CONCEPT		TENDER		CONSTRUCTION	
DESCRIPTION:				SCALE:	
ERADICATION OF PIT LATRINES				AS SHOWN	
PAGE SIZE	A1	DATE	AUGUST 2026		
CHECKED BY	MD SHANGASE	DRAWN BY	B SHANGE		
SITE TITLE	PROJ No.	BLOCK No.	DRAWING No.	REVISION	
ZITIKE PS	DOES5KZNR031	SITE	ZIT-000	00	

FOR TENDER

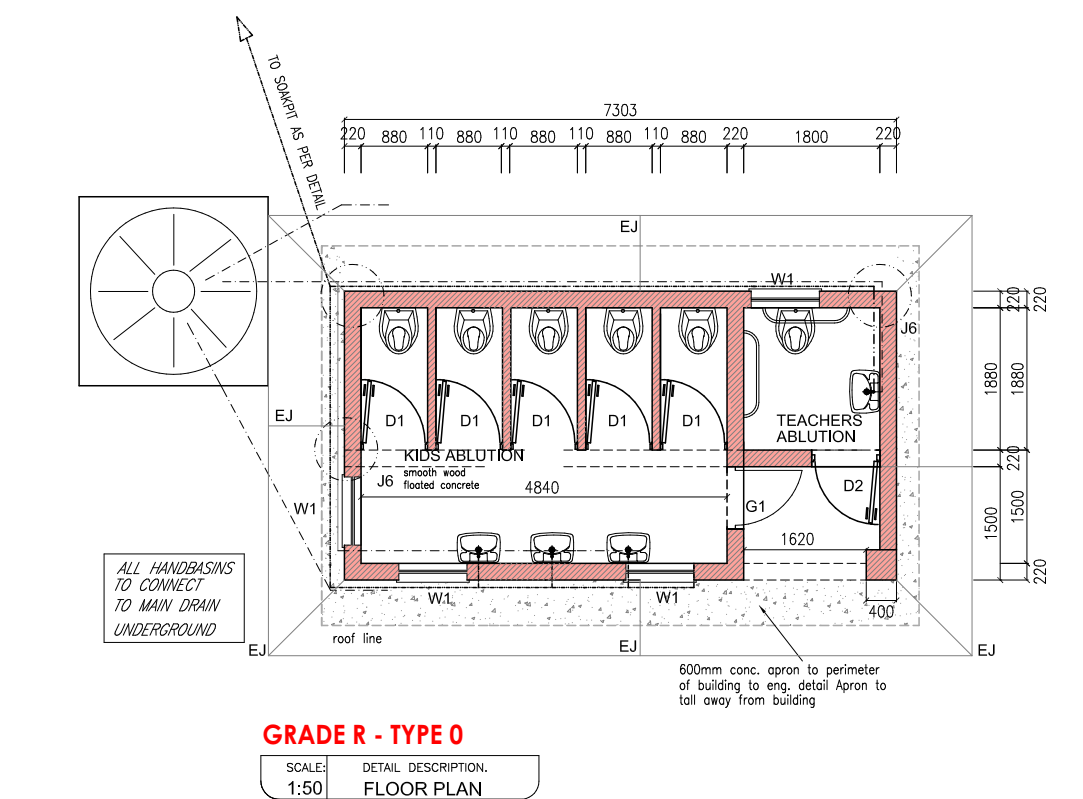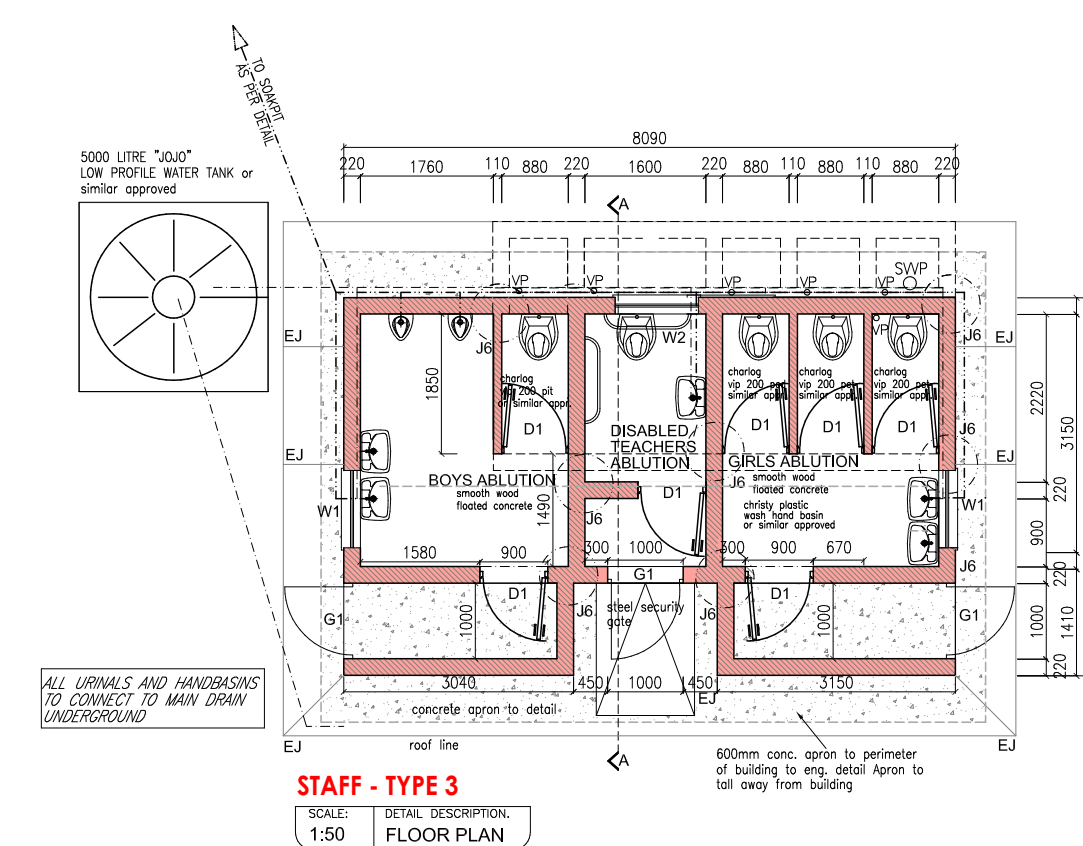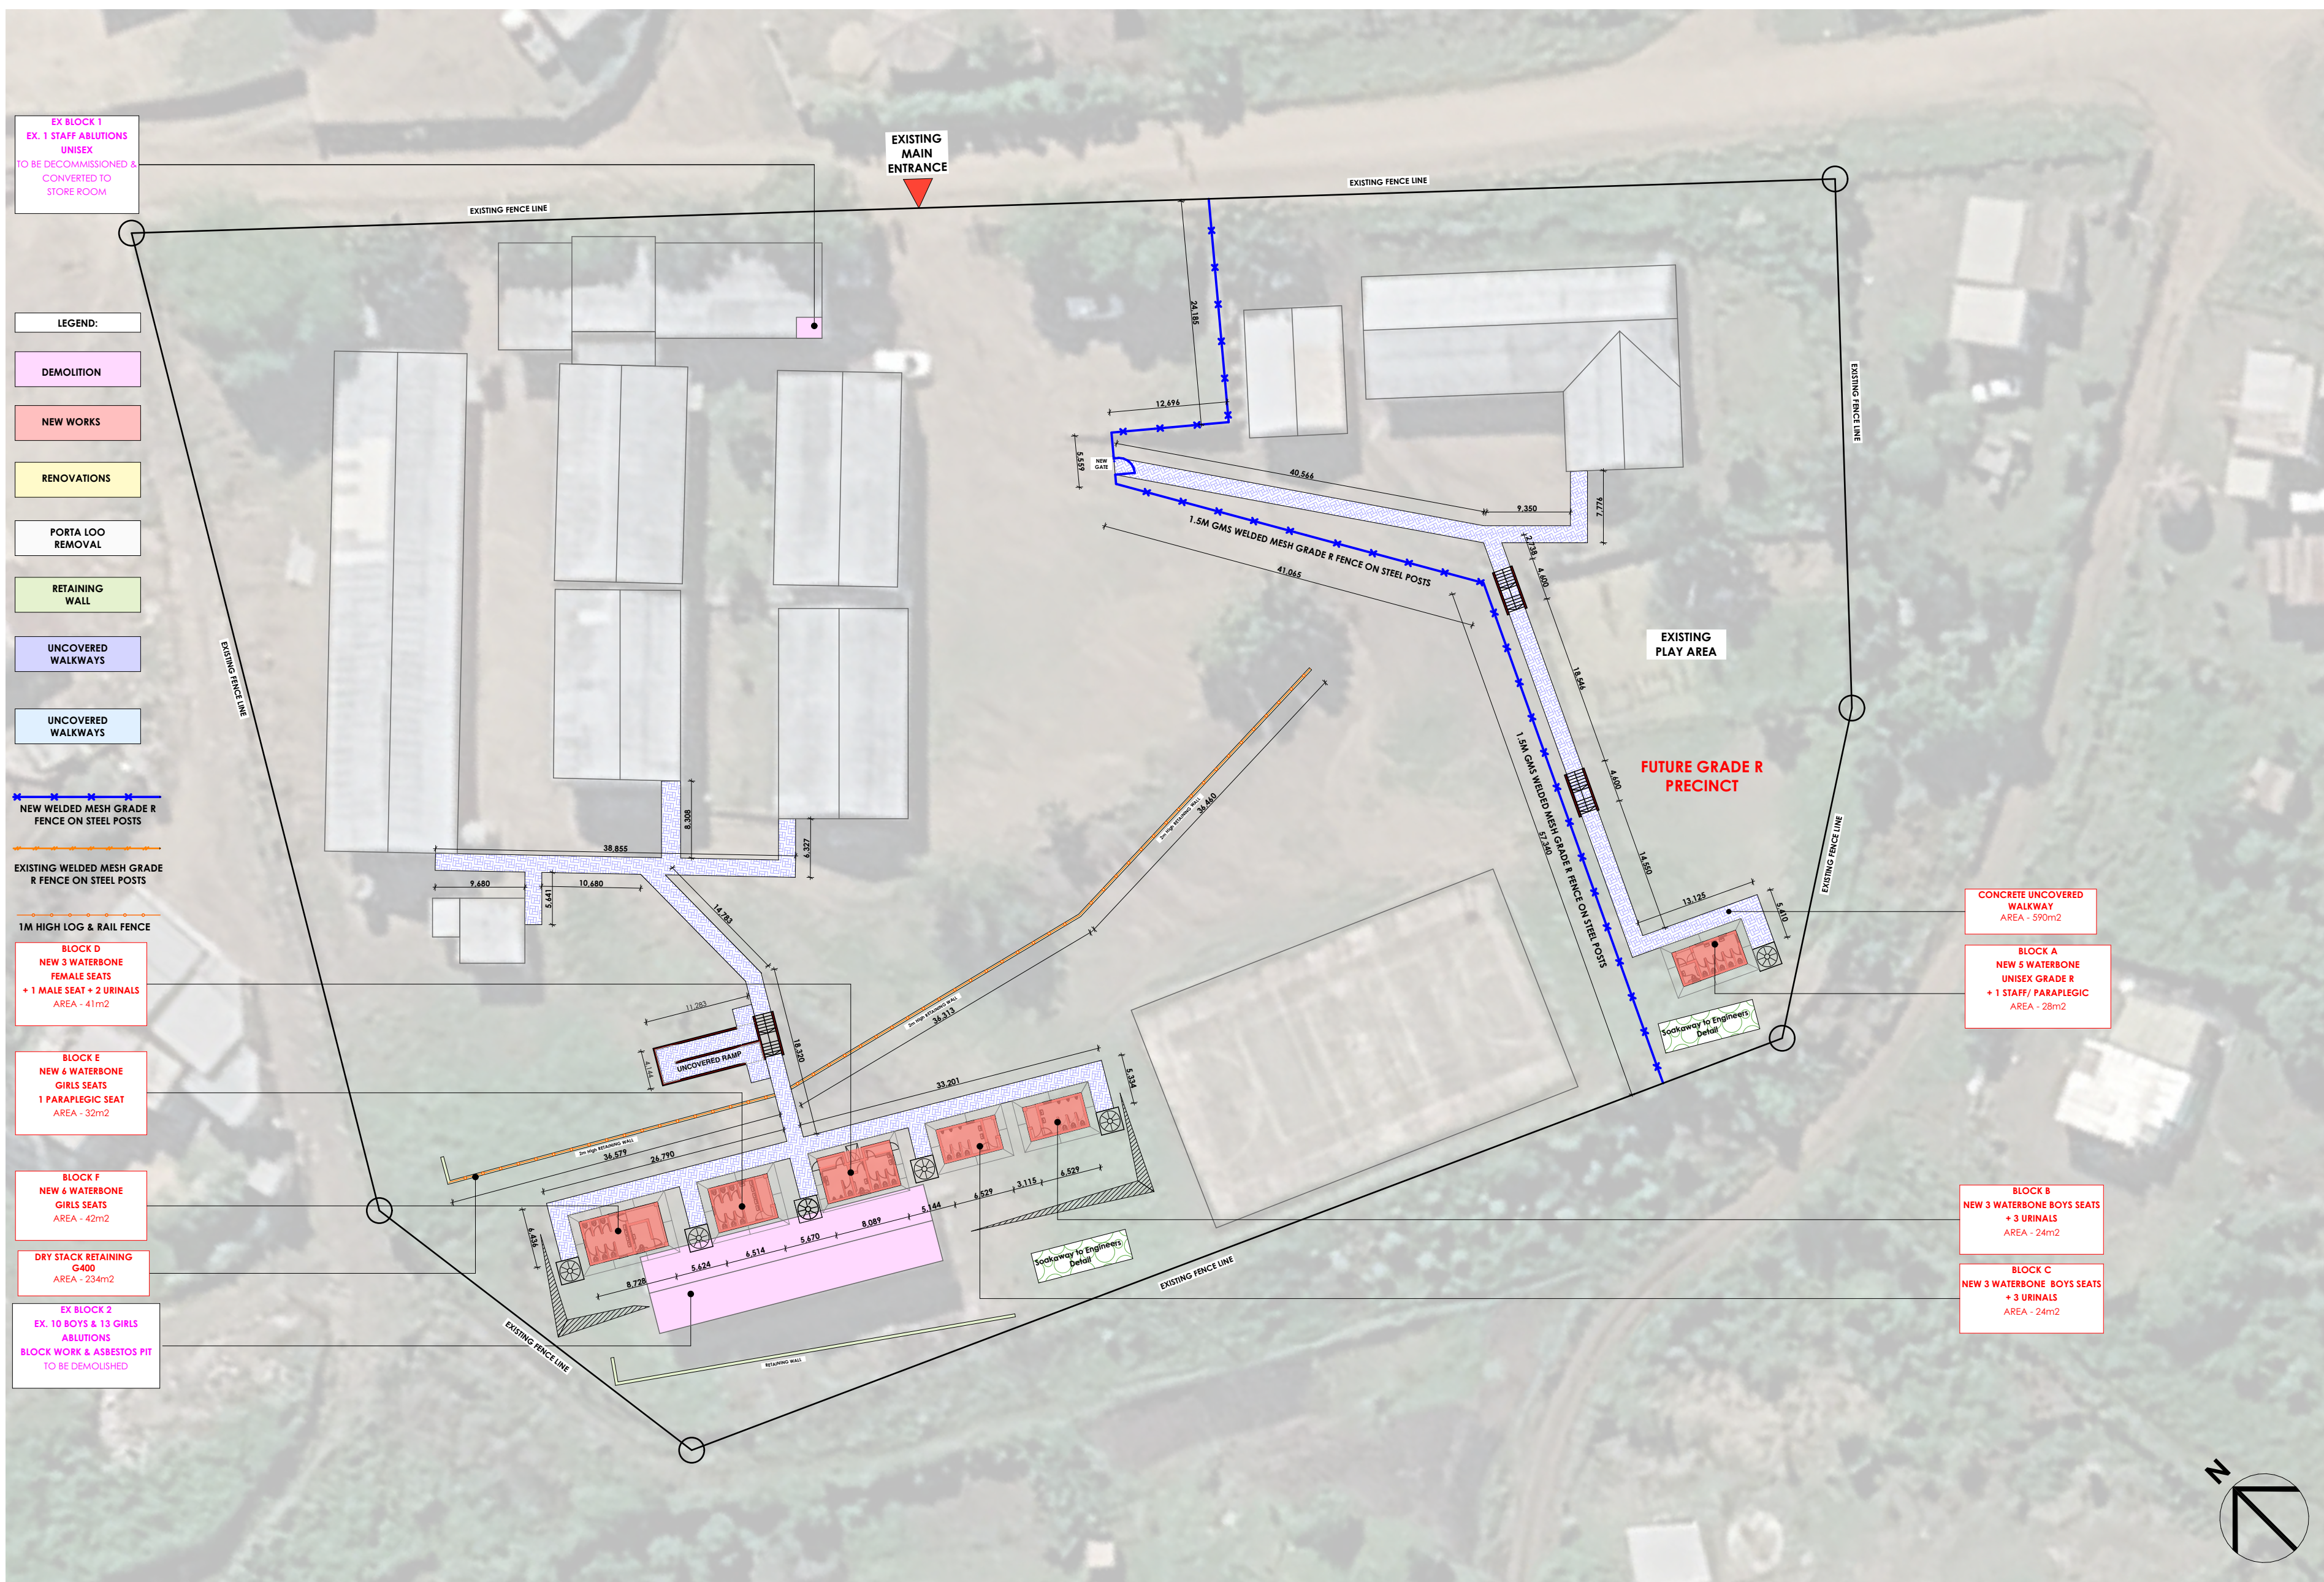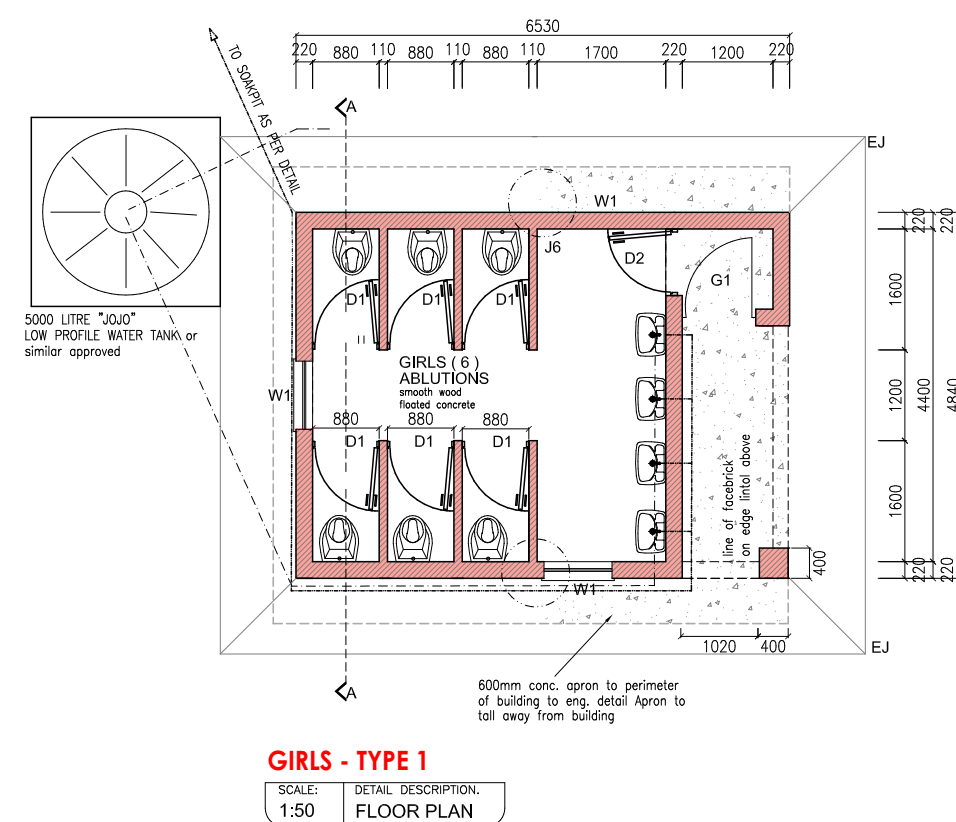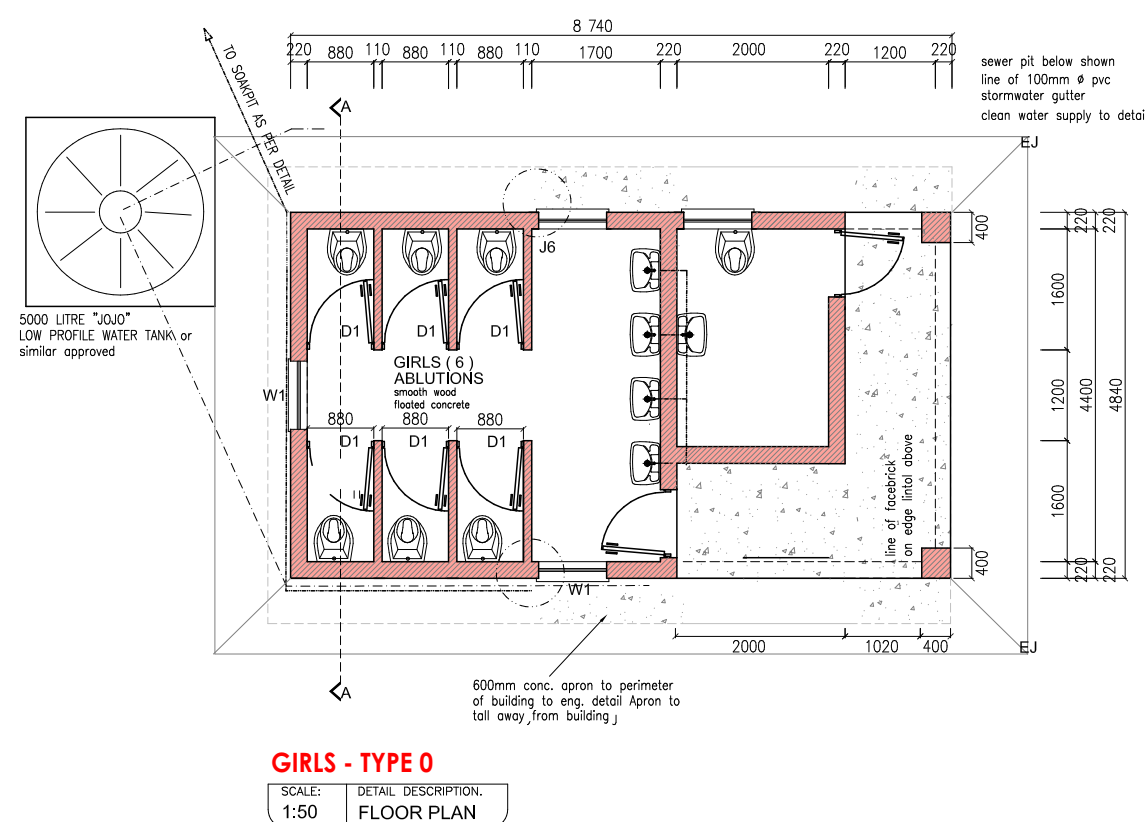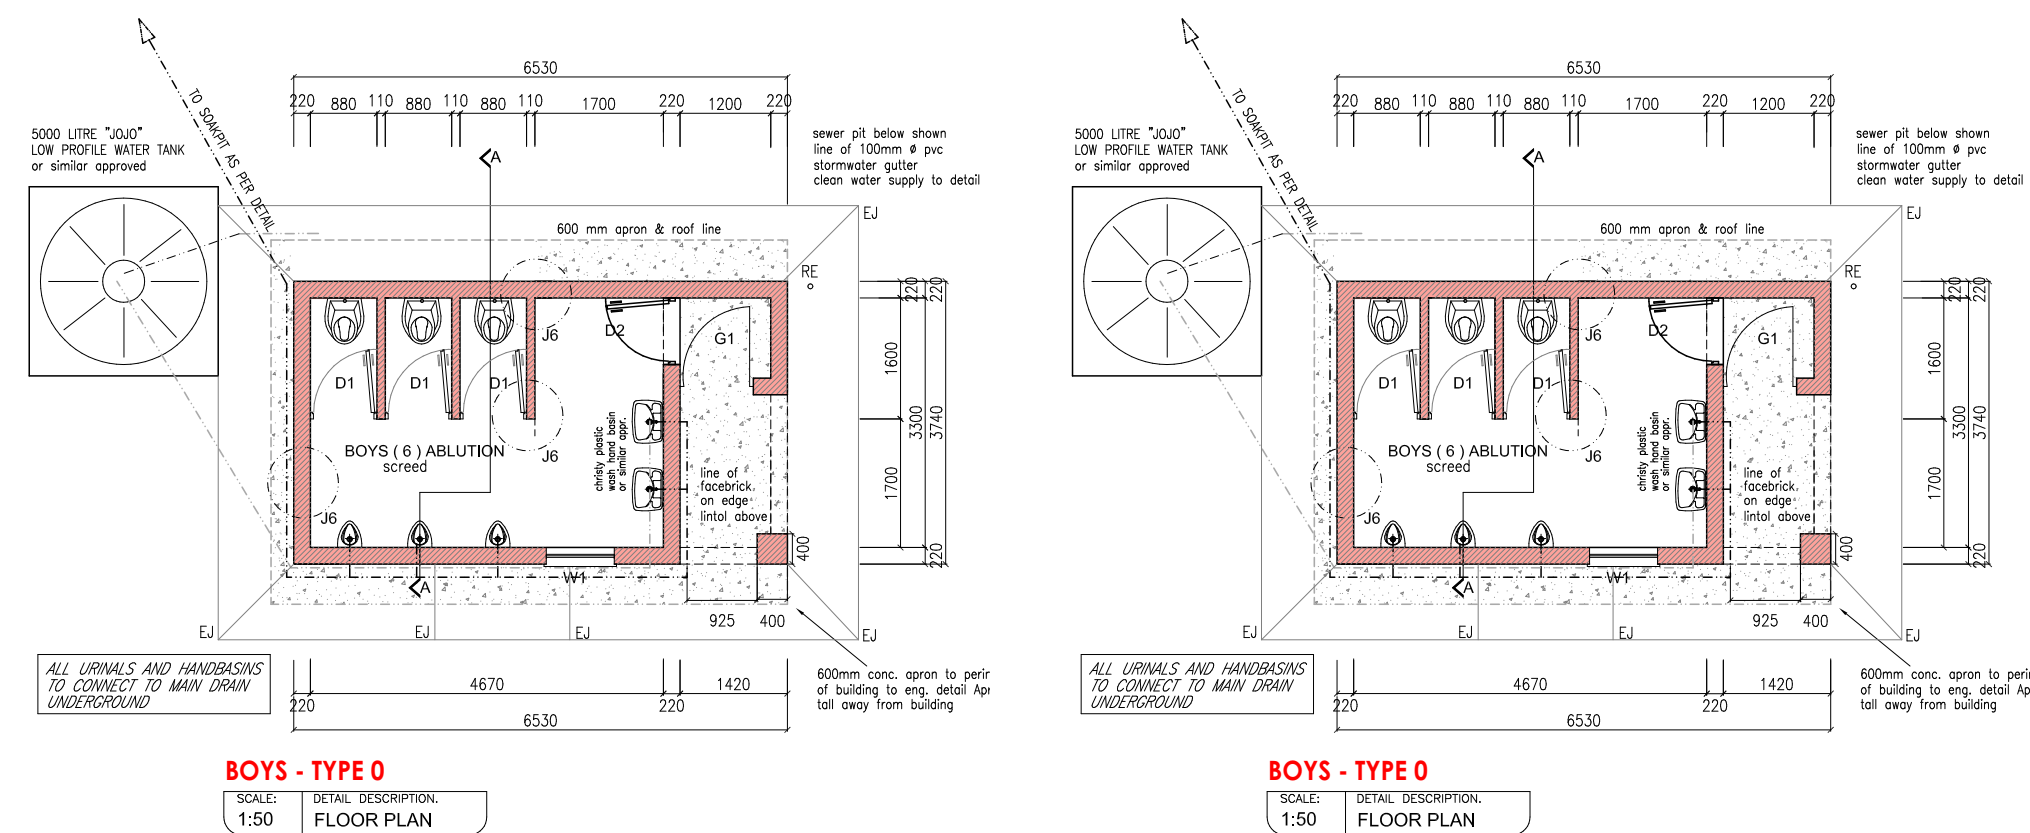

EMIS No.		SCHOOL NAME					
500300558		Zitike Primary School					
ENROLMENT		No. of Grade R learners: 81	No. of learners Grade 1 - 12: 869				
TABLE 1: DBE Minimum Norms and Standards							
The facilities shown below are the minimum requirement as per DBE Minimum Norms and Standards and have been extrapolated from the National Building Regulations (SANS 10400-P2010); Table 6 (Personnel) and Table 7 (Learners)							
SANITATION FACILITIES	Norm		Actual		Required		
	Toilet Seats	Urinals	Wash Basins	Toilet Seats	Urinals	Wash Basins	
	12	8	3	0	12	8	
	6	6	3		6	6	
	3	2			3	2	
	1	2	2		1	2	
	2	2			2	2	
	5	3			5	3	
	1				1	1	
	TOTALS	30	8	21	0	30	21
	Norm Ratios		Actual Ratios				
	Learner/Toilet/Urinal	Learner/Washbasin	Learner/Toilet/Urinal	Learner/Washbasin			
30,65	99,36	0,00	0,00				