LEASE AREA

Description	Asset No.	Area
ptn of ERF 34409, EAST LONDON	EBX2440L	± 3 760 m²

LIST OF IMPROVEMENTS

Description	Asset No.	Area
EL YACHT CLUB	02DH058L	± 492 m²
WINCH HOUSE	02EH045L	± 5 m²
SLIPWAY	05ZH053L	± 180 m²
TOTAL		**± 677 m²**

TRANSNET

Plan prepared for:
TRANSNET NATIONAL PORTS AUTHORITY
REAL ESTATE
Port Control Building
Ganteaume Crescent
Port of East London

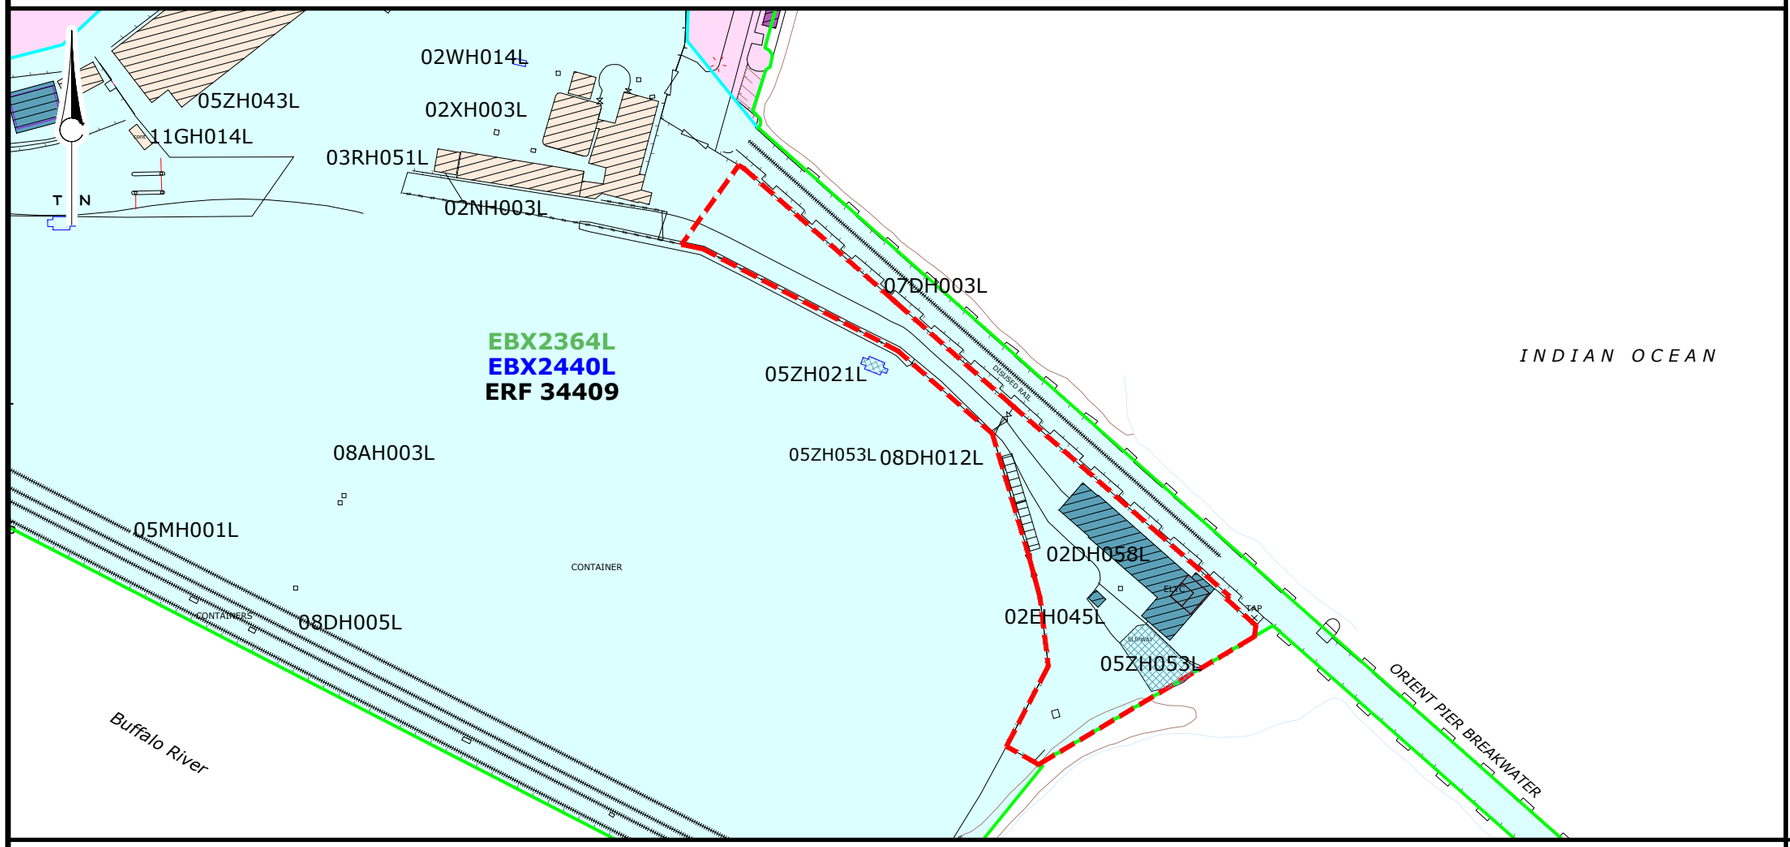

LEGEND:

Ownership

Buildings and Structures / *Land*

- **TRANSNET NATIONAL PORTS AUTHORITY**
- **TRANSNET PROPERTY**
- **TRANSNET PORT TERMINALS**
- **AREA LEASED TO EAST LONDON YACHT CLUB**

AERIAL PHOTO NOT TO SCALE

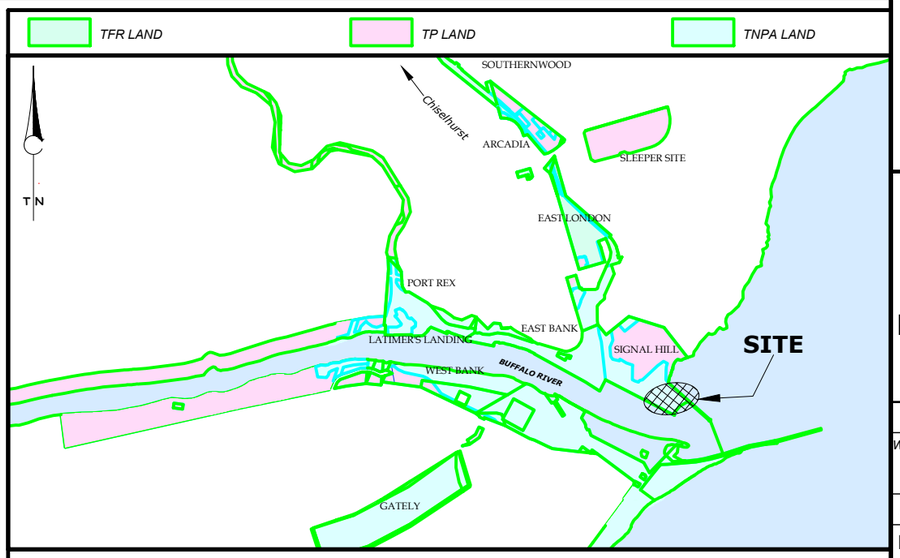

LOCALITY PLAN NOT TO SCALE

TRANSNET

Plan prepared by:
TRANSNET PROPERTY, GEO-SPATIAL: CENTRAL REGION
Room 502, 5th Floor, Transnet Building PORT ELIZABETH 6000
PO Box 1030 PORT ELIZABETH 6000
Tel: (041) 507-1331
Fax: (041) 507-2884

PORT OF EAST LONDON

PLAN SHOWING AREA LEASED TO
EAST LONDON YACHT CLUB

Compiled:	Checked:	Client File Ref.:	
W.CERFONTEYN	M.M.MOODALEY	GS File Ref.:	LSEL/EB1/1225/0
		Original Ref.:	
Date:	2021-04-22	SCALE : 1 /1 500	
Rev.			
PLAN No.		**ELN_0510m**	