


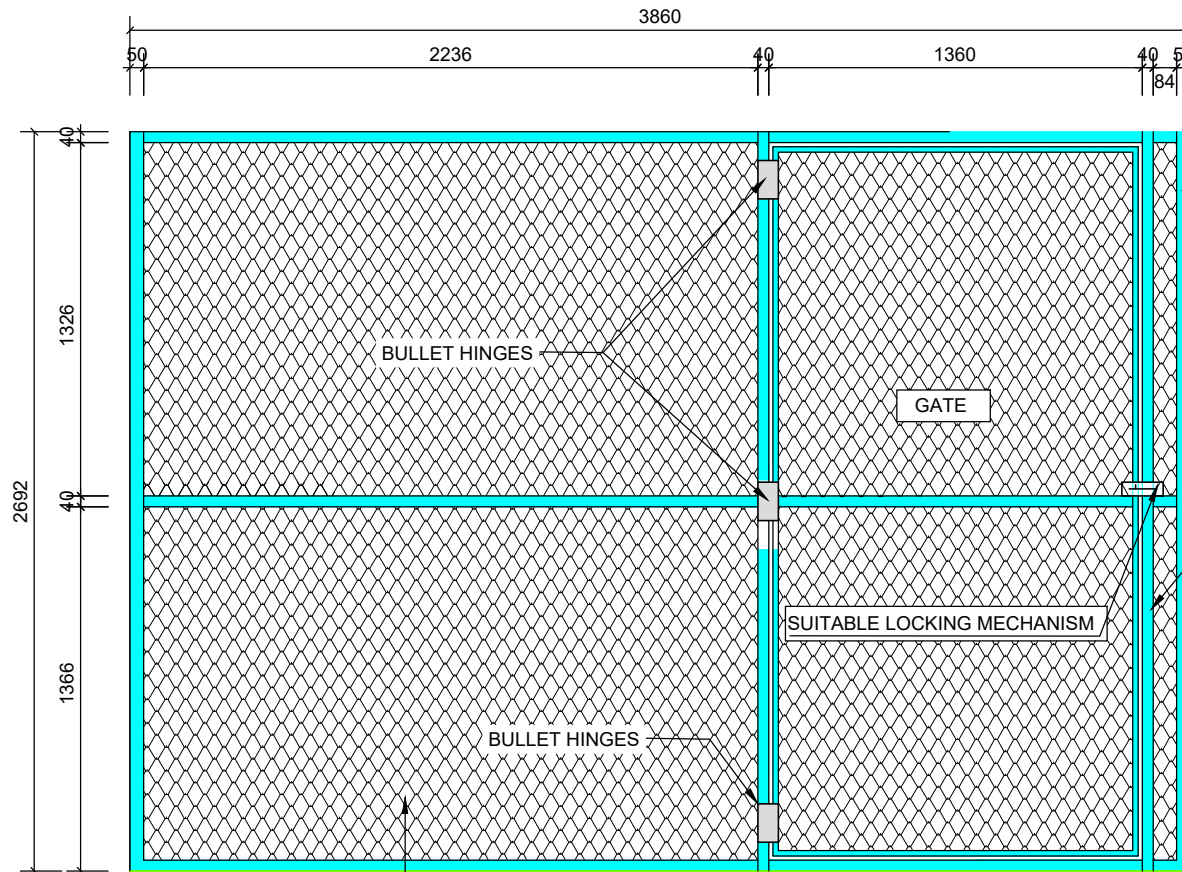

SECURITY GATE

CORNER POSTS TO BE
50X50X6mm ANGLE IRON
FIXED TO BRICK WALL WITH
CHEMICAL ANCHORS OR
SIMILAR APPROVED.

ALL HORIZONTAL
SUPPORTS TO BE
40X40X6mm ANGLE
IRON.

NOTE:

FINAL MEASUREMENTS
TO BE CONFIRM ON
SITE BEFORE WORKS
START

ALL PANEL OPENINGS TO BE CLOSED WITH
EXPANDED METAL FLAT EX316/VEM6320H OR SIMILAR.

GENERAL

- THE CONTRACTOR IS RESPONSIBLE FOR ENSURING THAT ALL MATERIALS AND WORKMANSHIP CONFORM WITH THE DETAILS AND SPECIFICATIONS SHOWN ON THIS DRAWING, AND ALL RELEVANT SABS SPECIFICATIONS, IRRESPECTIVE OF WHETHER THE ENGINEER HAS INSPECTED THE WORKS ON SITE OR NOT.
- ALL DIMENSIONS AND LEVELS TO BE CHECKED ON SITE AND CORRELATED WITH THE ENGINEER'S DRAWINGS BEFORE CONSTRUCTION COMMENCES.
- NO SCALING WITH SCALE RULER FROM THE DRAWING IS PERMITTED. THE CONTRACTOR MUST ENSURE THAT HE GETS THE CORRECT DIMENSIONS FROM THE ENGINEER BEFORE CONSTRUCTION COMMENCES.

DRAWING NOT PRINTED TO SCALE
REDUCED FROM A1 TO A3.

ISSUE DATE:	DRAWING SIZE:	REVISION:
02 Jun 2026	A4	0
PRELIMINARY		
INFO ONLY		
X FOR TENDER		
FOR CONSTRUCTION		
AS-BUILT		

CLIENT PLAN NUMBER

REFERENCE DRAWINGS	
NUMBER	DRAWING DESCRIPTION

APPROVED BY COUNCIL / CLIENT

CITY ENGINEER / CLIENT

REG. NO.

DATE

AMENDMENTS CODE	
A.B.C. /	BY CLIENT
TO /	BY ARCHITECT
0.1.2. /	BY MECHANICAL OR ELECTRICAL
Z /	BY BVI
/	BY OTHER ()

DATE	INITIAL	No. CODE	REVISION DESCRIPTION
18/03/2025	W.C.	SD	FOR CONSTRUCTION PURPOSES

COPYRIGHT
THIS DRAWING IS THE PROPERTY OF BVI - CONSULTING ENGINEERS
IS PRIVATE AND CONFIDENTIAL, AND IS SUPPLIED TO THE ENGINEER UNDERSTANDING
THAT IT IS NOT TO BE USED FOR ANY PURPOSE OR COPIED OR COMMUNICATED TO
ANY PERSON WITHOUT THE WRITTEN PERMISSION OF THE PROPRIETORS.

PROVINCE	OFFICE	E-MAIL
Gauteng	Johannesburg (011) 480-0800	info@bvi.co.za
Free State	Kimberley (053) 447-0137	info@bvi.co.za
Western	Worcester (023) 555-2465	info@bvi.co.za
Northern Cape	Kimberley (053) 537-0500	info@bvi.co.za
Free State	Kimberley (053) 712-0500	info@bvi.co.za
Free State	Kimberley (053) 556-0382	info@bvi.co.za
Free State	Kimberley (053) 784-0200	info@bvi.co.za
Free State	Kimberley (053) 712-0500	info@bvi.co.za
Free State	Kimberley (053) 557-7000	info@bvi.co.za



CLIENT



PROJECT

NABABEEP WASTE WATER
TREATMENT WORKS

DRAWING TITLE

OLD FINAL EFFLUENT
PUMPSTATION SECURITY
GATE DETAIL

APPROVED BY BVI

ENGINEER/TECHNOLOGIST

REG. NO.

DATE

SCALE

DESIGNED

PLAN NUMBER

35023.01-600-01

TO

02/06/2026