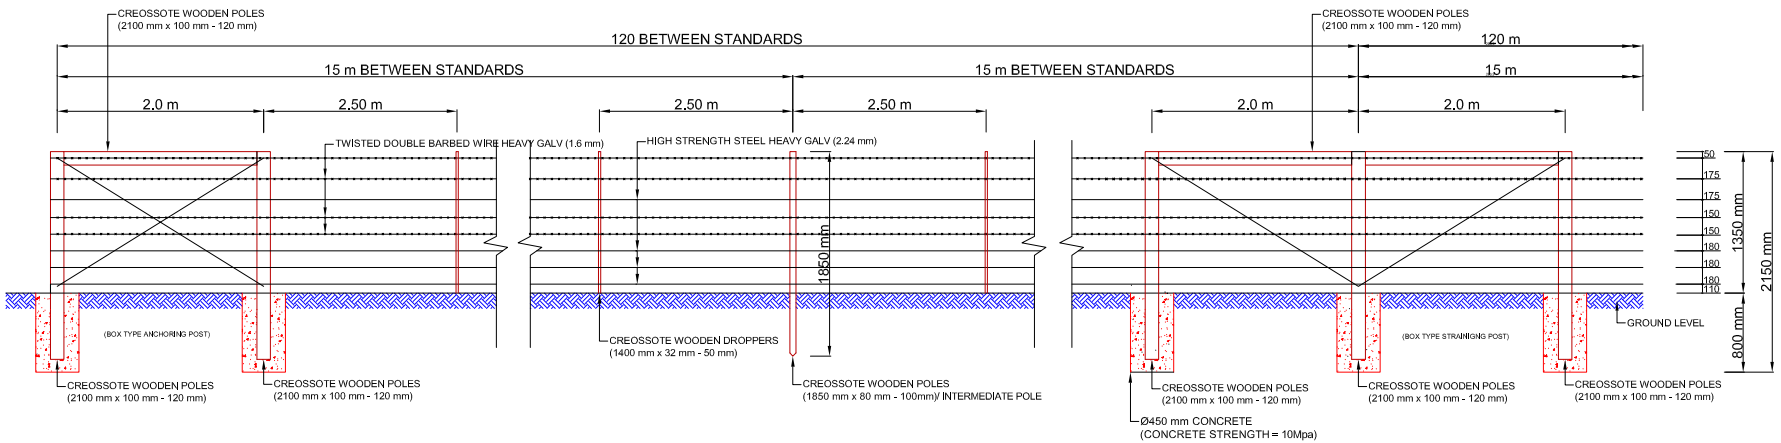

TYPICAL VIEW OF 8 WIRE FENCE - LARGE STOCK

ERECTION OF NEW 8 WIRE FENCE

TRANSNET

freight rail